


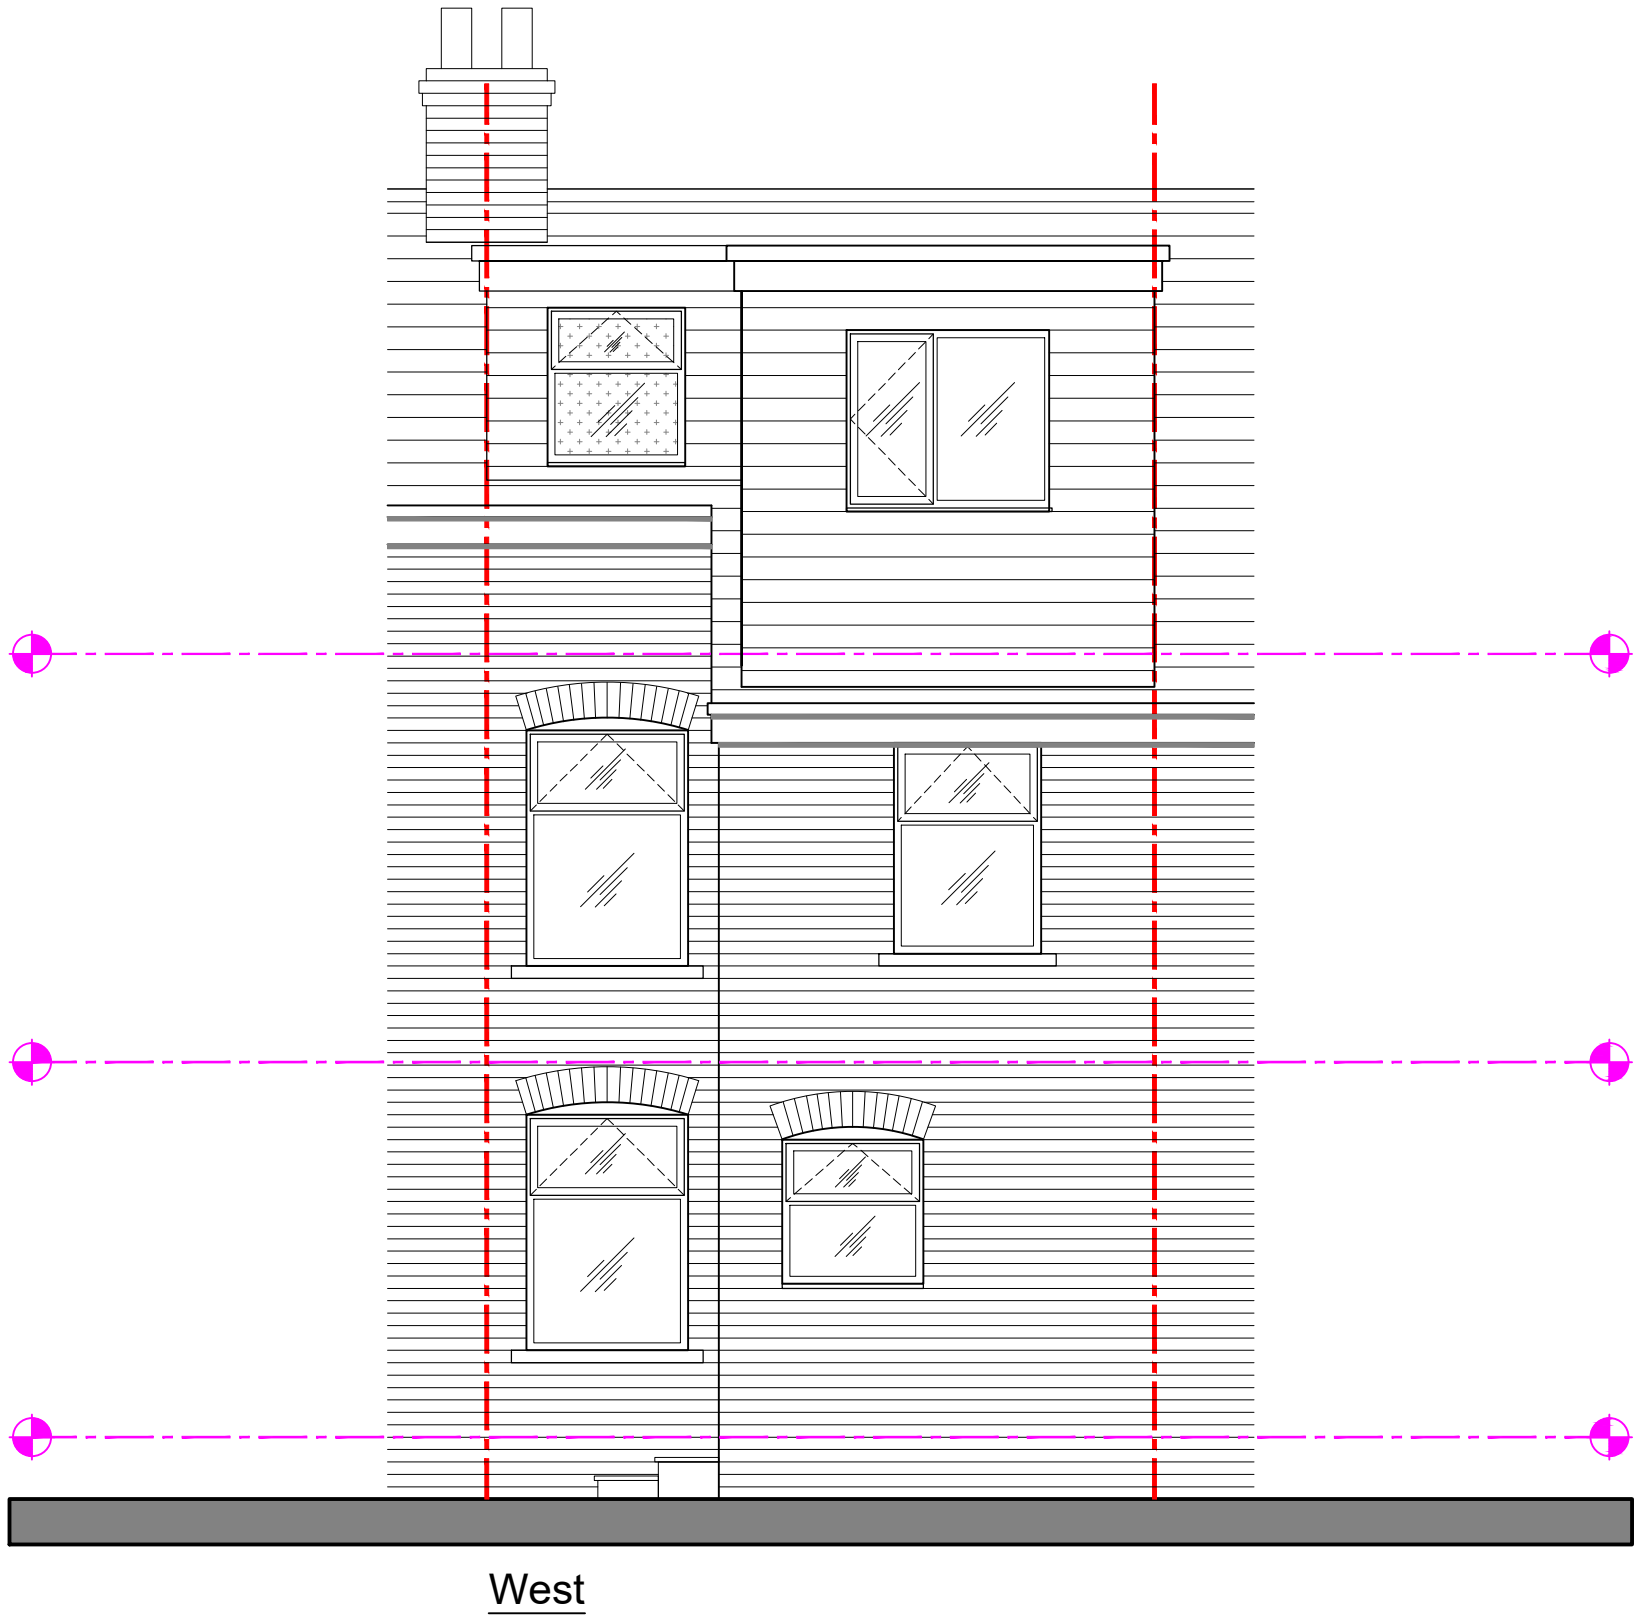

REV	DESCRIPTION	BY	DATE

PLANNING

PROJECT:	
22 Eston Street	
CLIENT:	
Mohammed Syed	
DRAWING NO:	REV:
KR657-51-PL-309	
DRAWING TITLE:	
Proposed West elevation	
Scale:	Date:
1:50 @ A3	15.01.2025
Drawn By:	Checked:
D.J.J	J.Albutt