



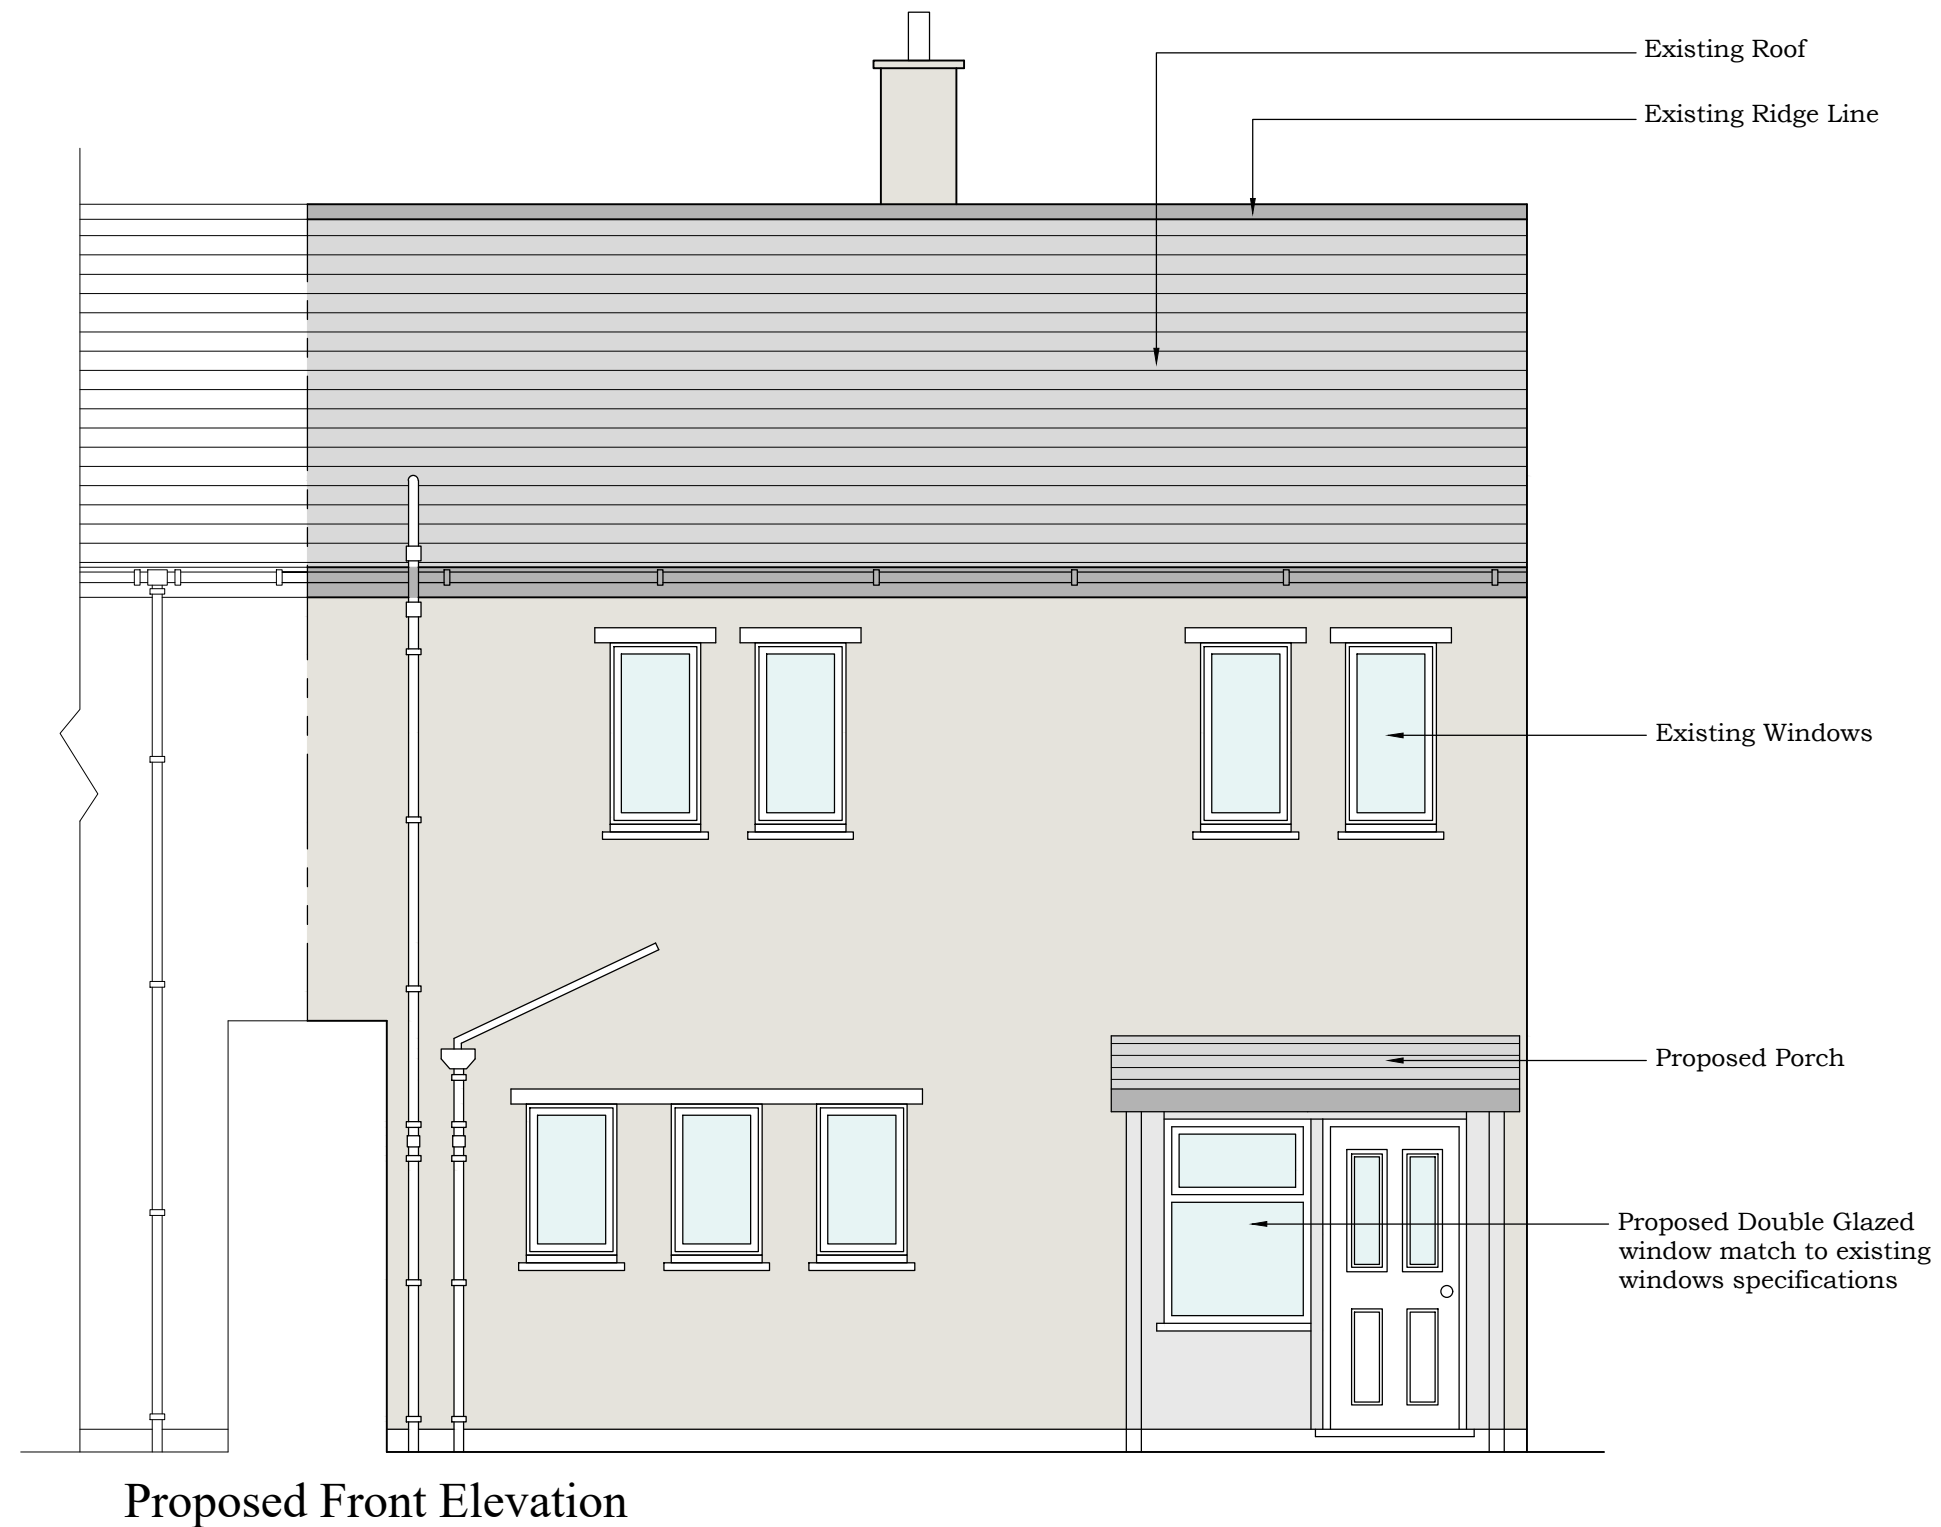

Scale 1:50

 

AFR STUDIO LIMITED

173-A Dickeson Road, Longsight
Manchester, M13 0YN

Project :

43 Ashdale Drive, Manchester,
M20 4TF, UK.

Drawing Title :

Proposed Front Elevation

Drawing No. :

DR-08

Checked By :

Amjad Tahir

Scale :

1:1250@A3

Date :

24-01-2025