





- KEY
- Existing SG glazing system to mullions replaced with standard capped system. Black PPC finish. Cap profile to be Schuco 50/15 standard cover cap.
 - New hook on metal panels fixed to face of new spandrel panels achieving hairline joint. Colour and finish to match existing spandrel panels.
 - New double glazed units installed to existing curtain walling system, glazing and tint to match existing.

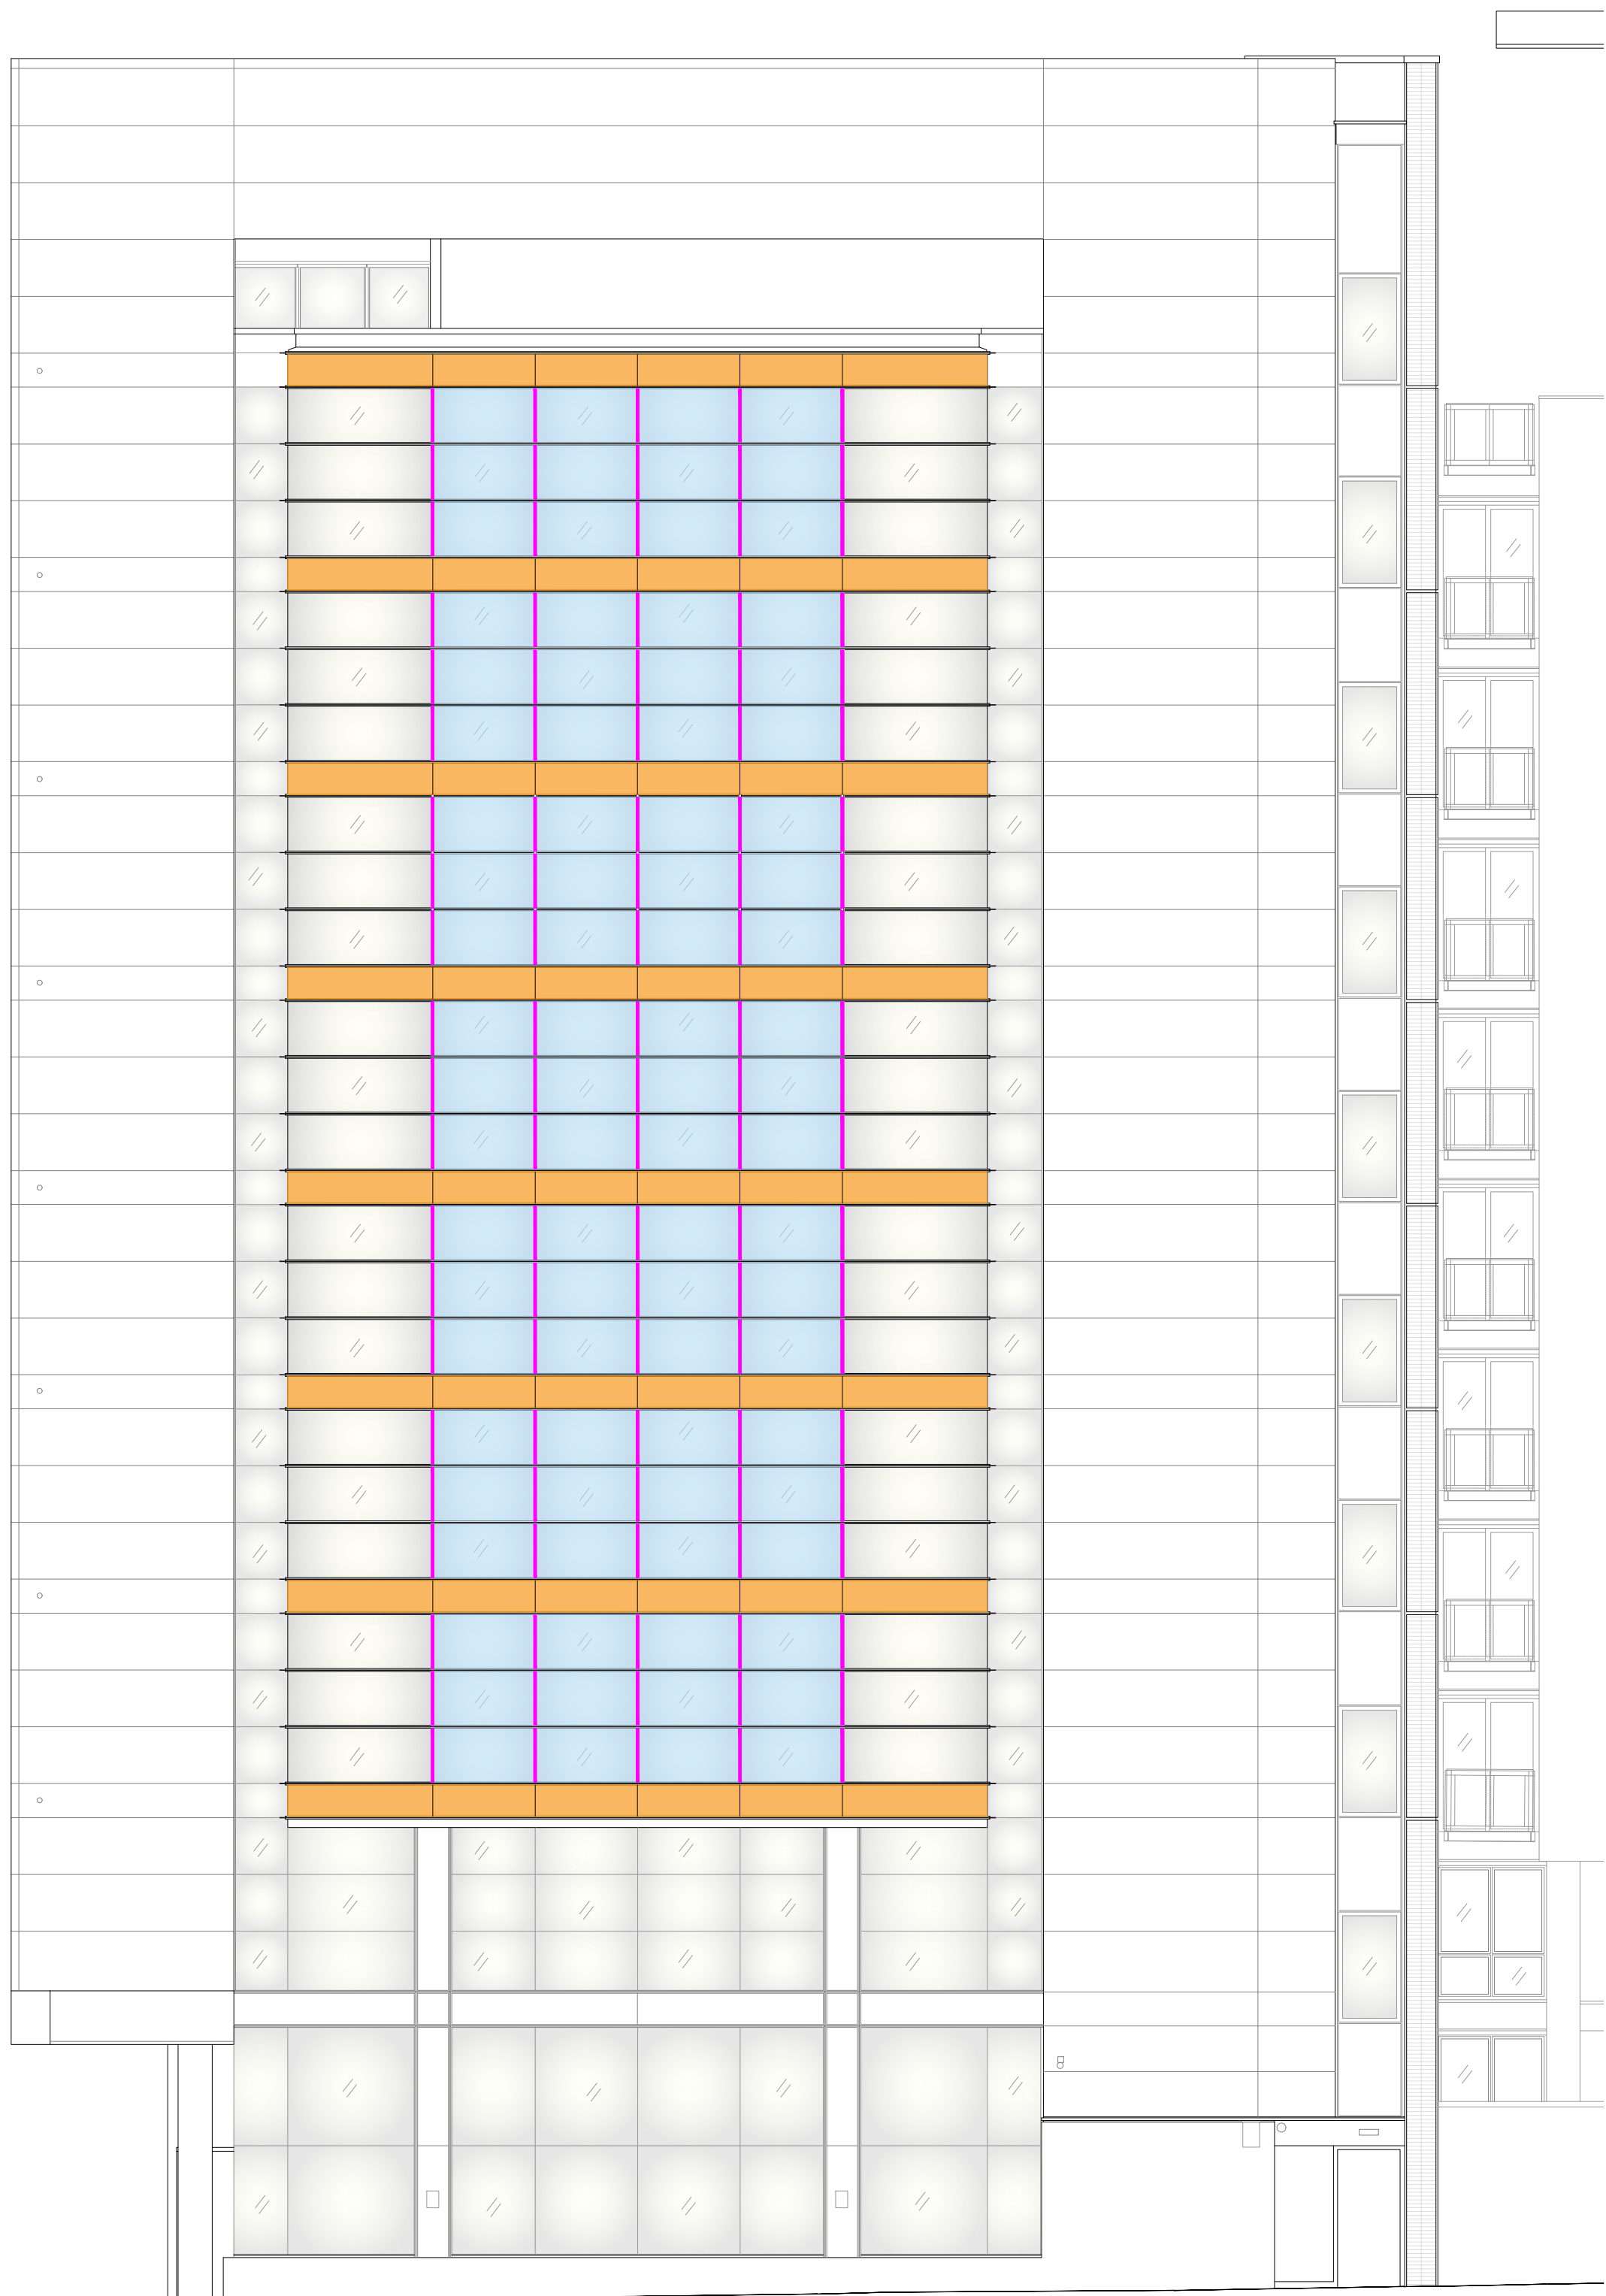

PROPOSED WEST ELEVATION 03
1:100

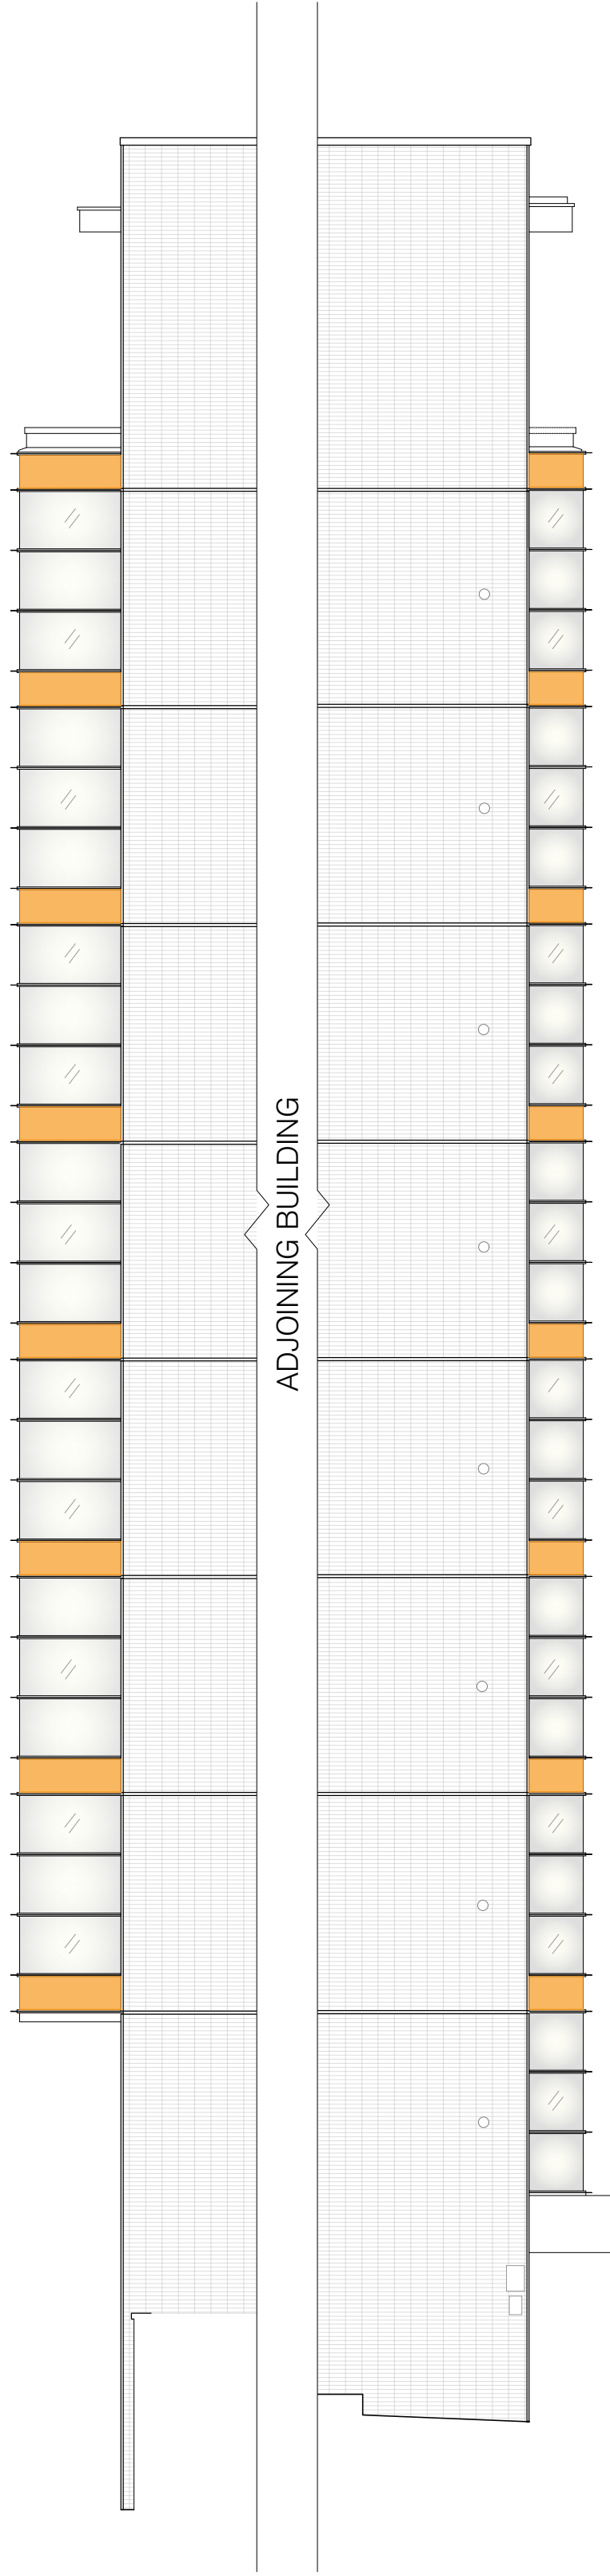

PROPOSED SOUTH ELEVATION 04
1:100

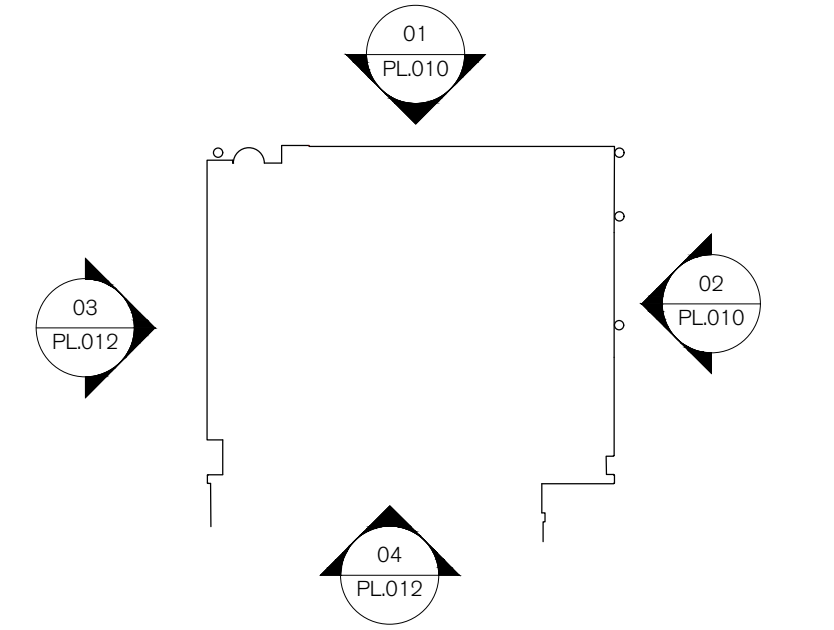 

SPRATLEY & PARTNERS
7 CENTENARY BUSINESS PARK, STATION ROAD, HENLEY-ON-THAMES, OXFORDSHIRE RG9 1DS. 01491 411277
ISSUED ONLY FOR THE PURPOSE INDICATED. THIS DRAWING TO BE READ IN CONJUNCTION WITH ALL CONSULTANTS
INFORMATION. ALL DIMENSIONS TO BE CHECKED ON SITE. DO NOT SCALE. THIS DRAWING IS COPYRIGHT.

REV.	ISSUED	DESCRIPTION	DRAWN	CHECKED
P01	05.02.25	UPDATES TO CAP DETAIL AND FINISH, ADDITION OF HOOK ON SPANDREL PANELS	CW	DRC
-	-	-	-	-
-	-	-	-	-

PROJECT	DESCRIPTION	DATE	SCALE AT A1
BAUHAUS MANCHESTER	PROPOSED WEST & SOUTH ELEVATION (2 OF 2)	OCT '24	1:100
CLIENT	ORCHARD STREET INVESTMENT MANAGEMENT	STATUS	PLANNING
		DRAWN	CW
		CHECKED	CK

JOB NO	24.066
DRAWING NO	PL013
REV	P01

S
& P