



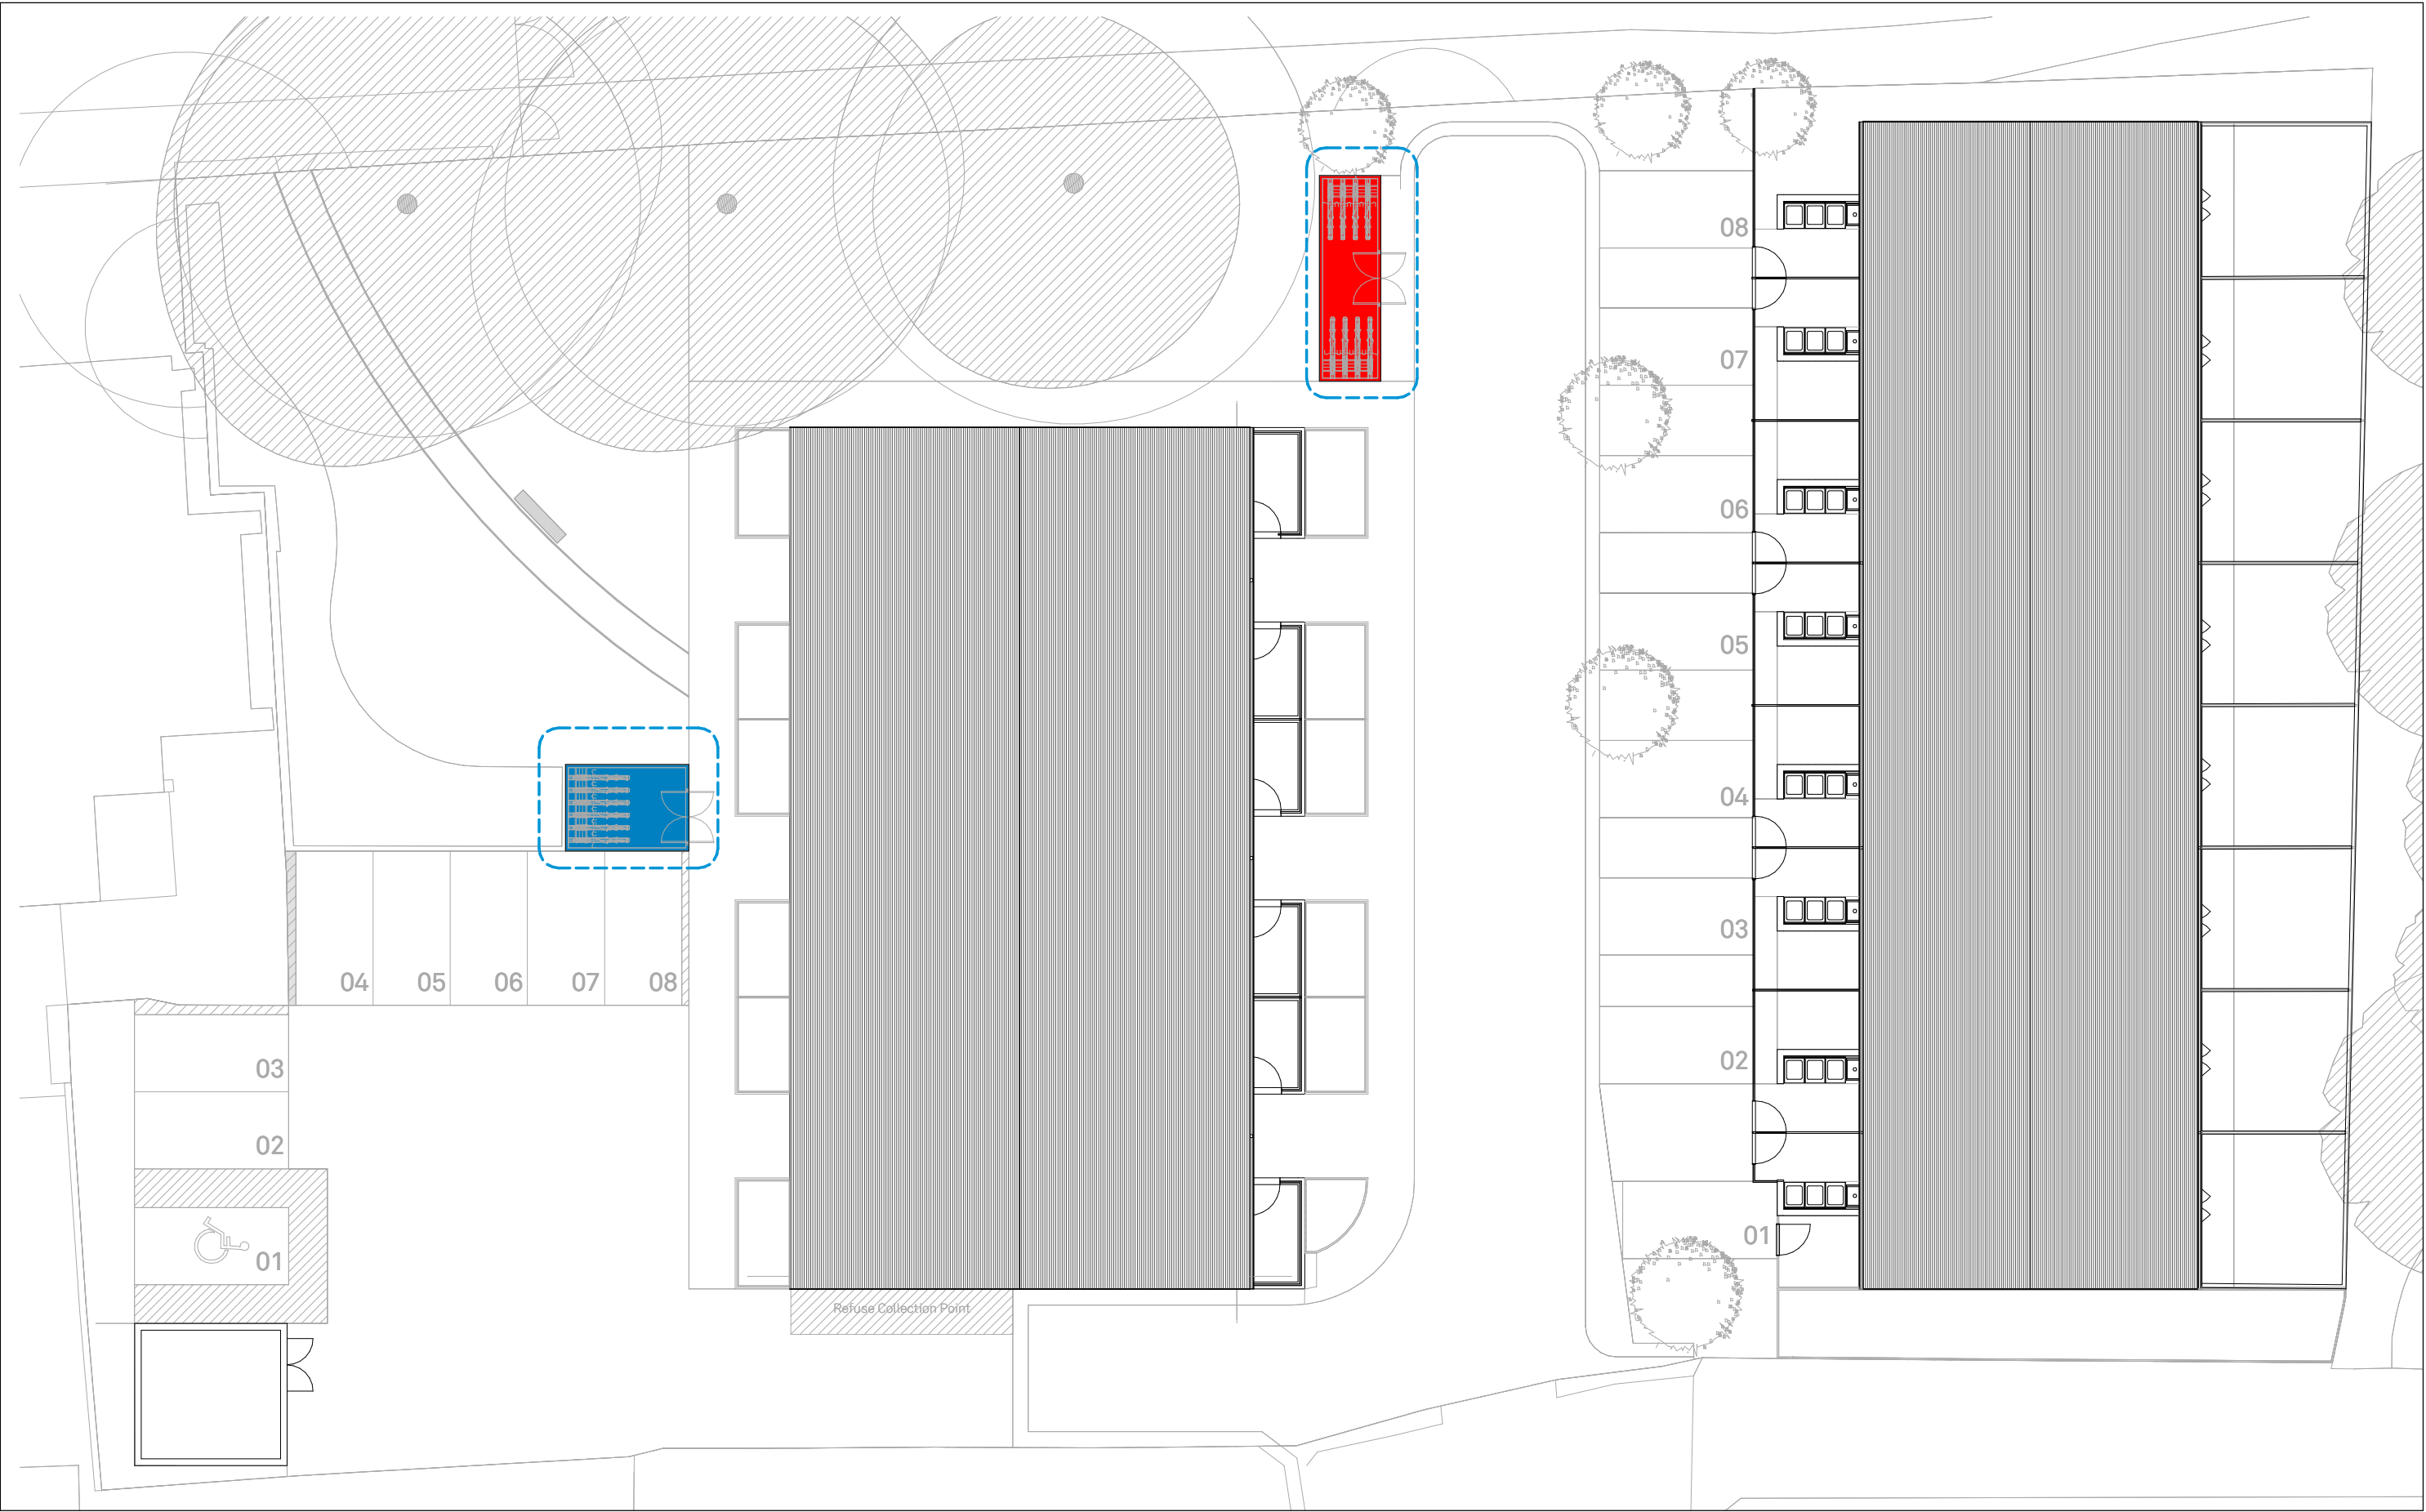

Site Plan_Cycle Stores


Scale @ 1 : 200

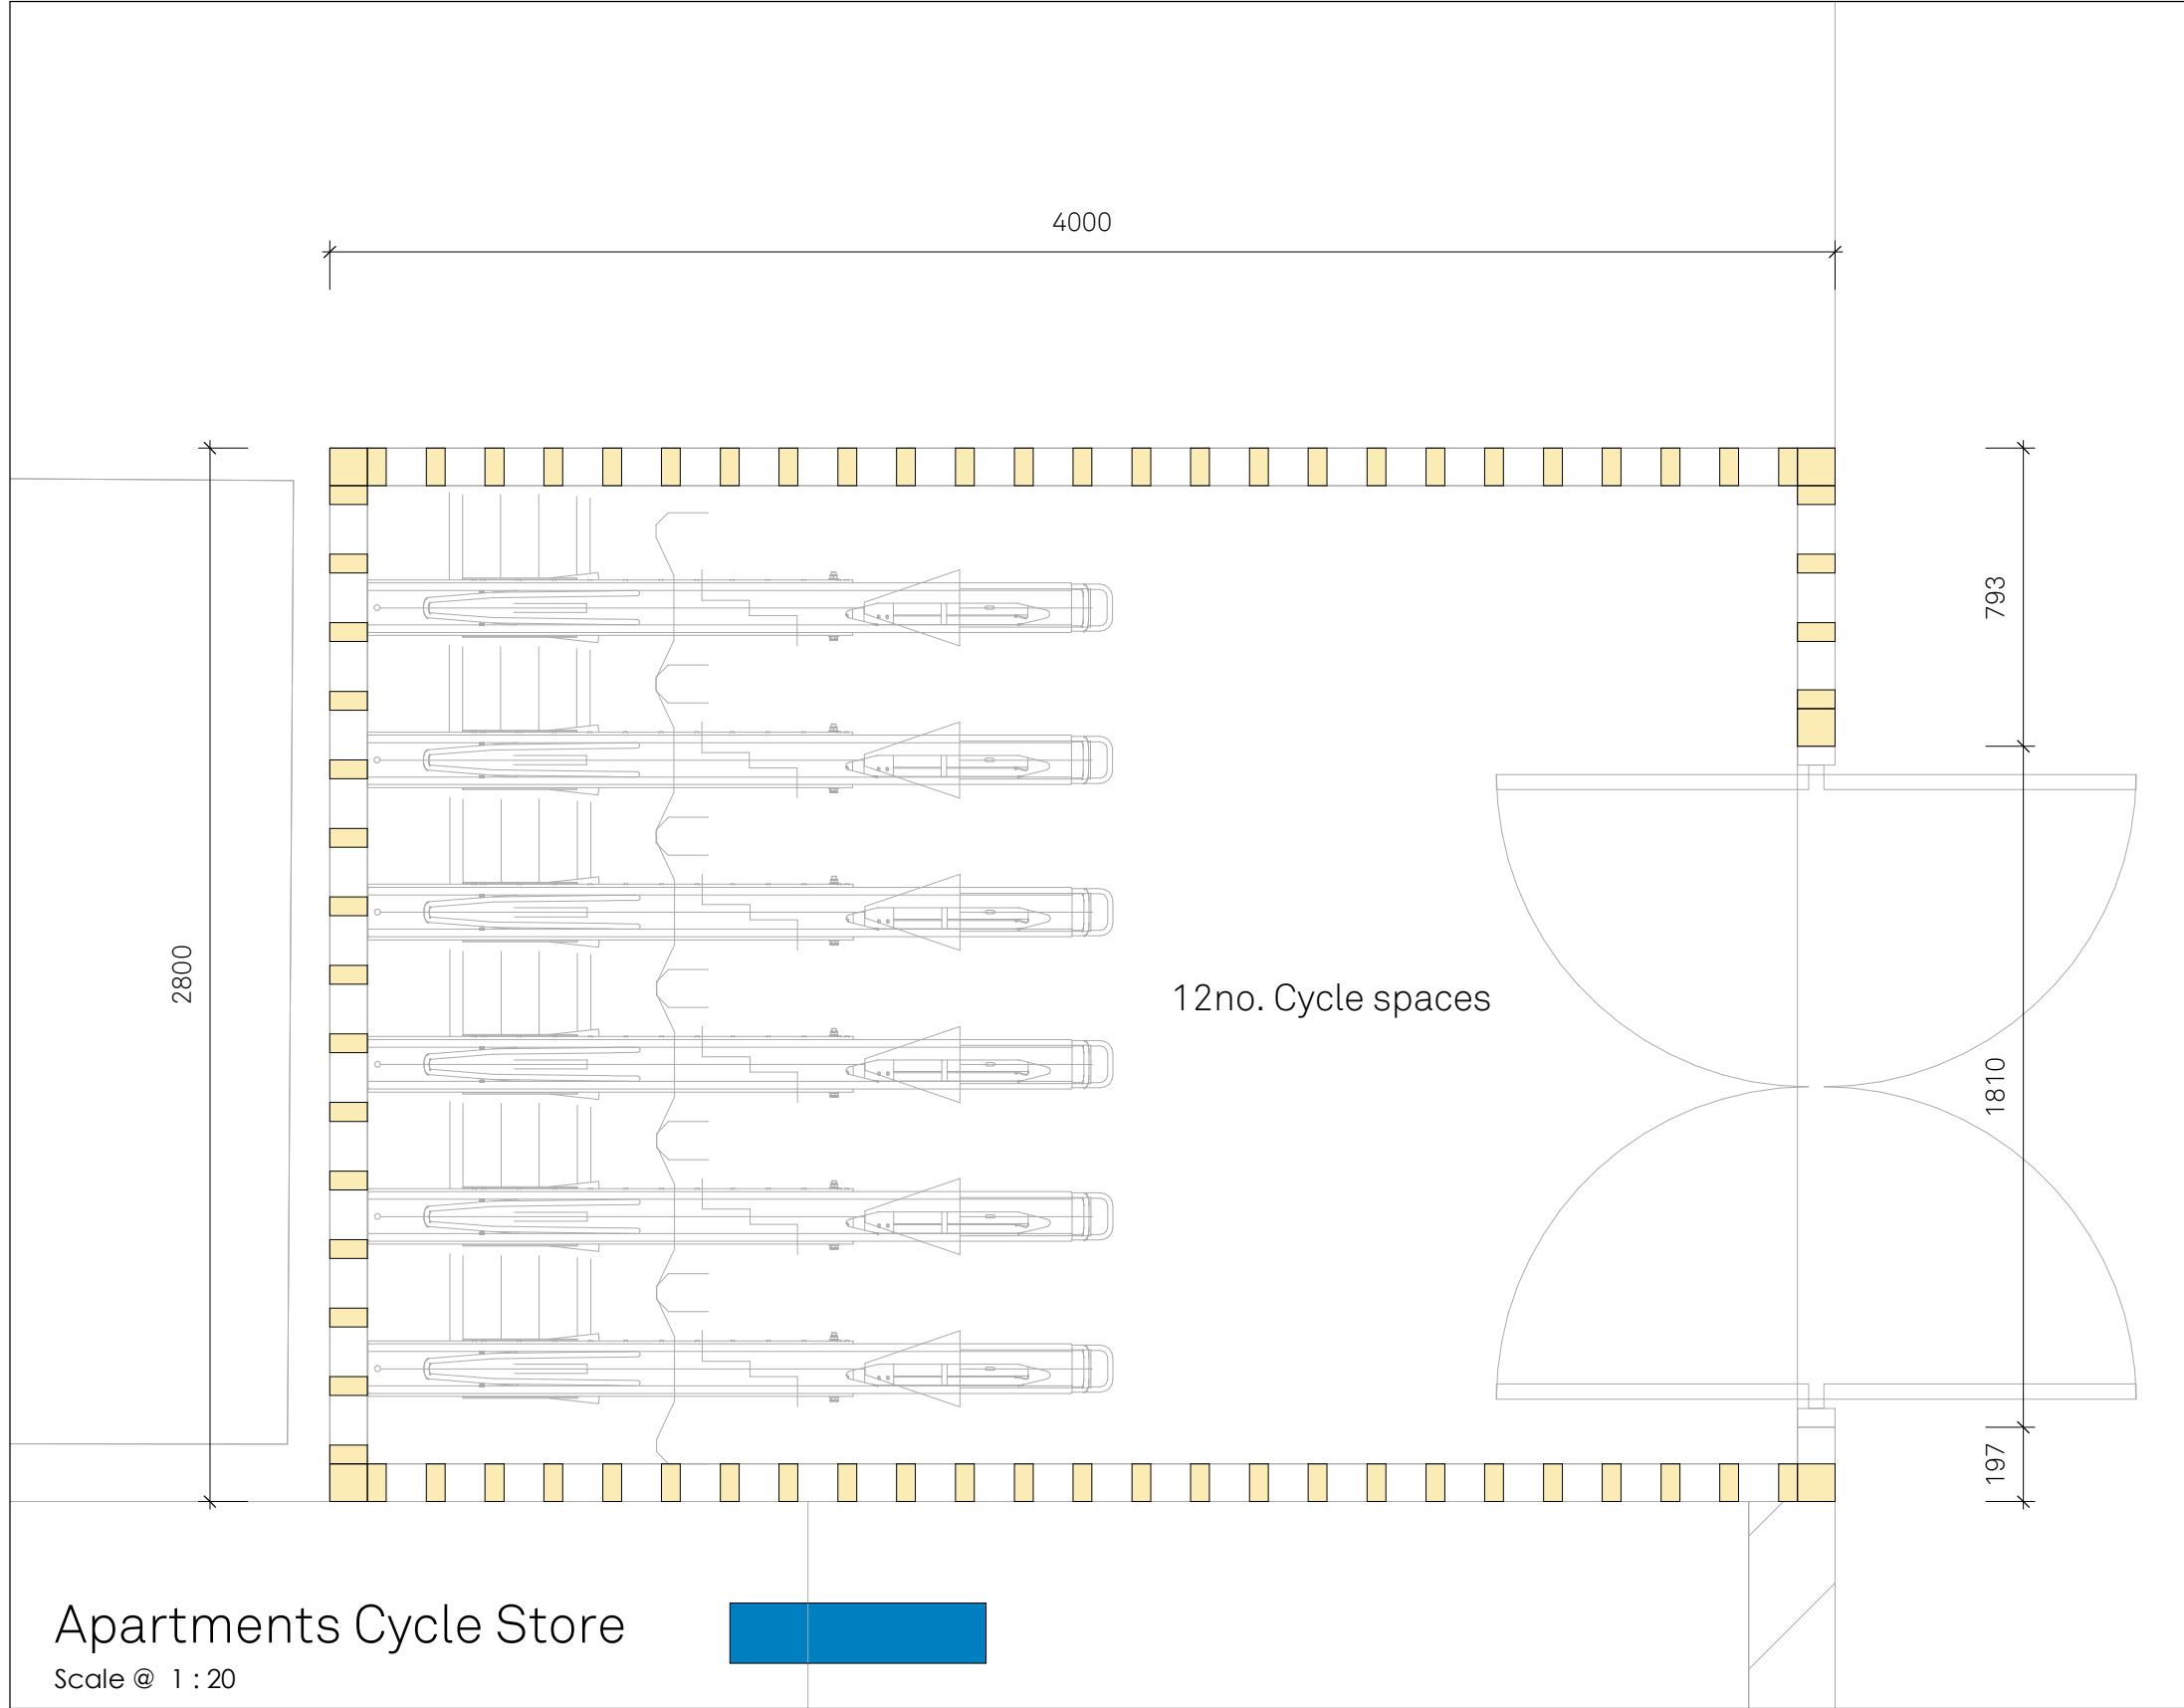

Apartments Cycle Store

Scale @ 1 : 20

Two-Tier Cycle Stand:

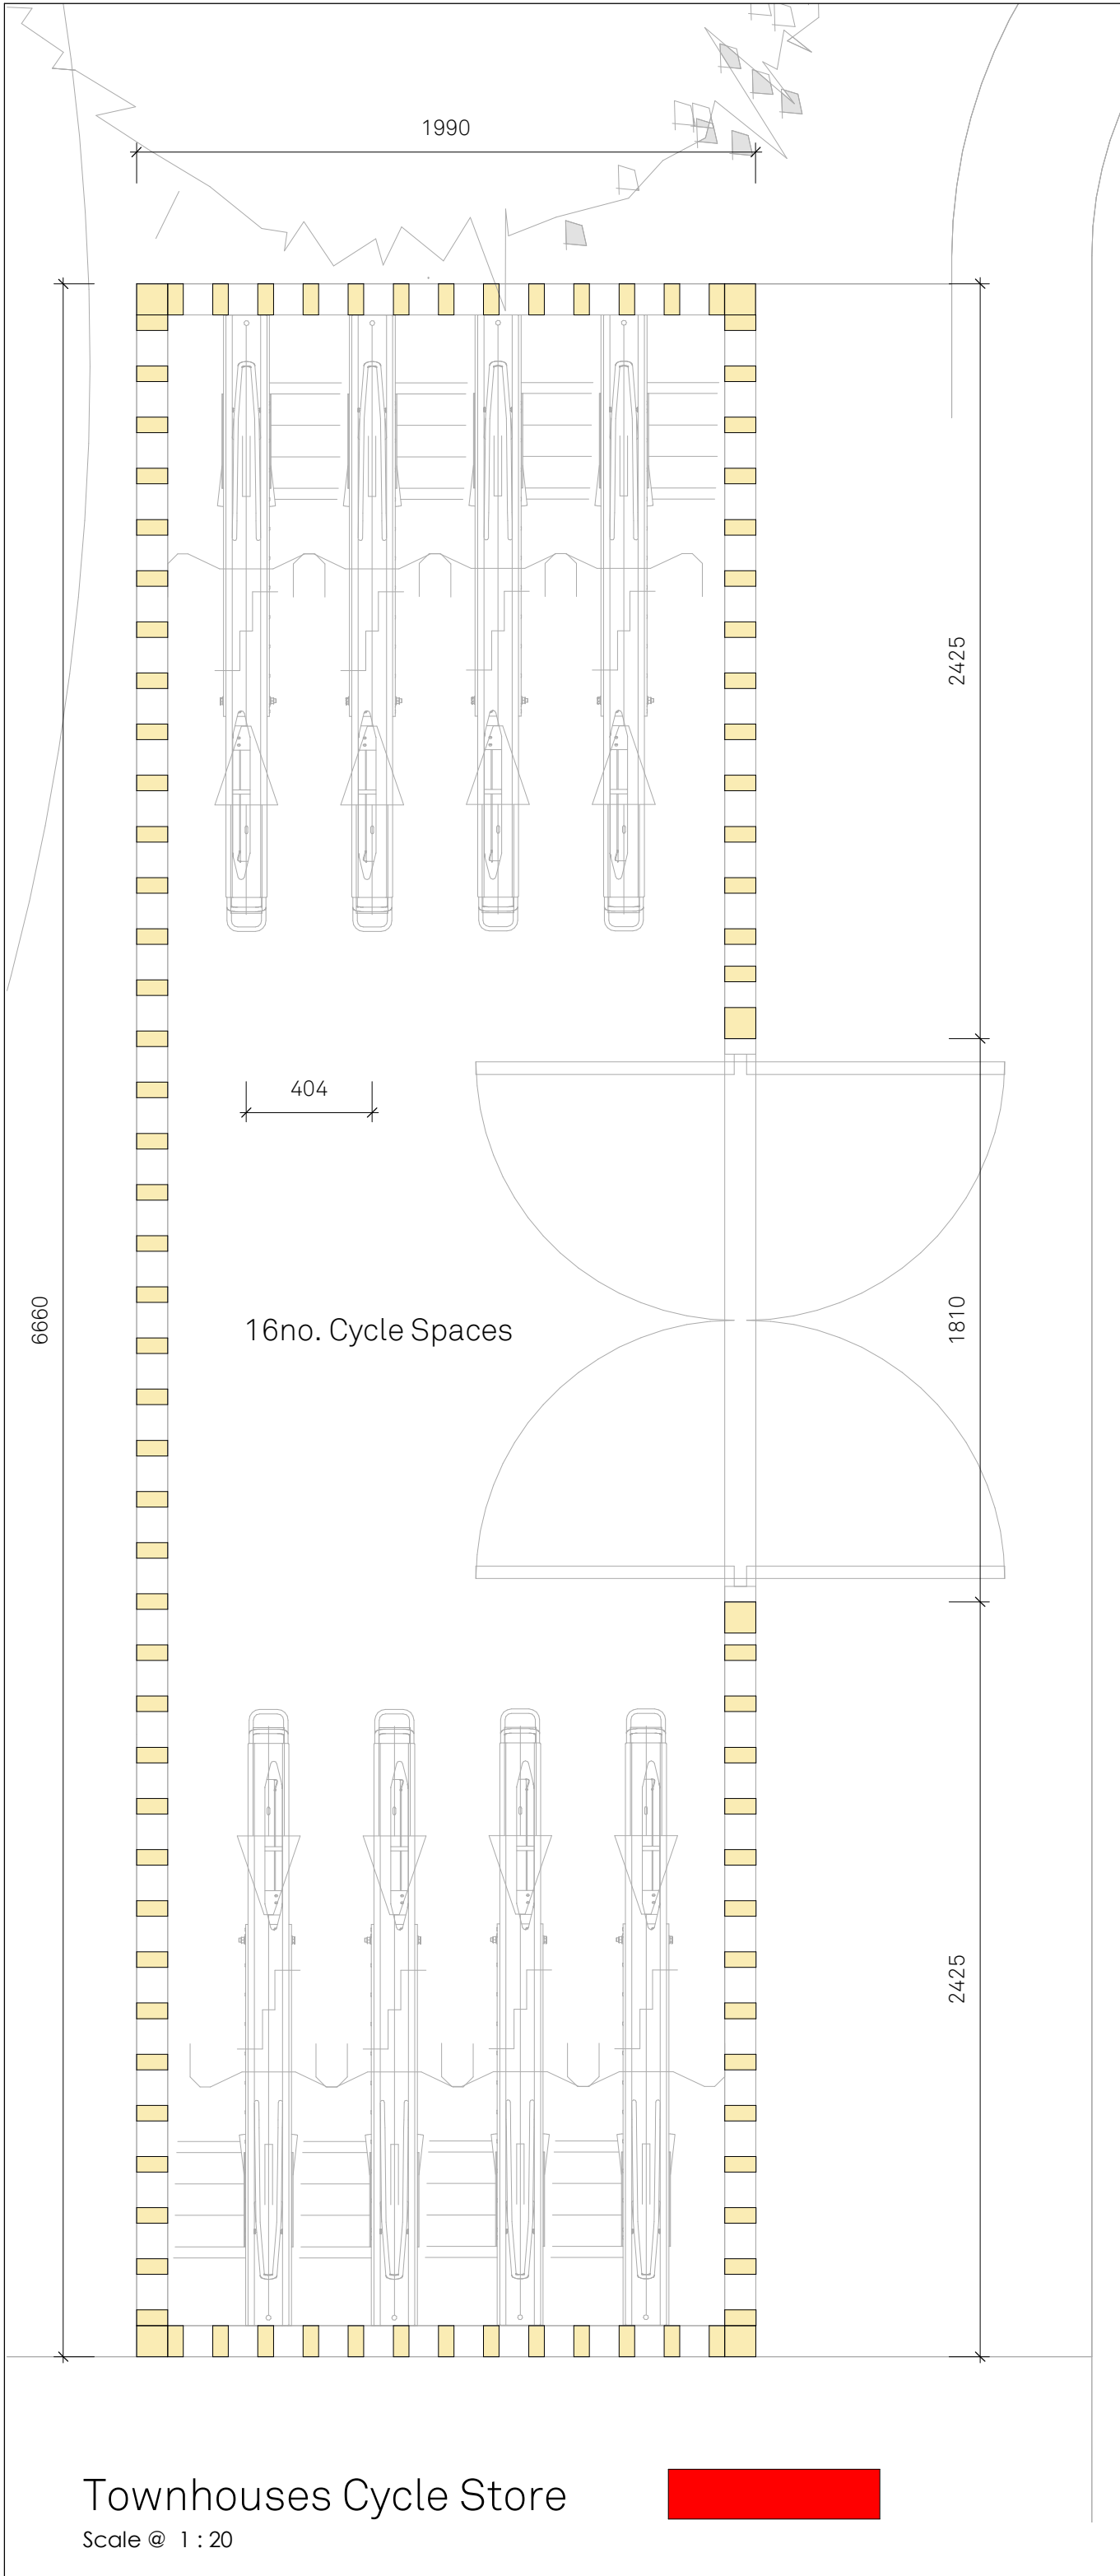

Townhouses Cycle Store

Scale @ 1 : 20

Notes

This document is © Falconer Chester Hall Limited
All drawing measurements shall not be obtained by scaling. Any discrepancies on this document to be immediately reported to the Architect. Verify all dimensions and levels prior to construction. This Document shall be read in conjunction with related documents, specifications and associated models.
This drawing contains the following model files:
P20064-FCH-XX-XX-M3-A-0001 [P0.1] [80]

NOTES:

Two-Tier Cycle Racks @ 400mm centres.

TOTAL: 28no. Spaces

Materials:

Frame: Steel
Cladding: Hit and Miss timber studs.
Roof: Solid Metal profile deck.

P1	20.01.24	ST	ST	First Issue
Rev	Date	By	Chk	Description

**FALCONER
CHESTER
HALL**

FCH

London | Liverpool | Manchester | www.fcharchitects.com | Tel +44 (0)151 2435800

Project Title
Sulby Street
Client
The Challenger Group
Drawing Title
Proposed Cycle Store

Drawing No. P20064-FCH-BA-XX-DR-A-6100	Status S4	Issue suitable for: Information	Date Jan 25	Scale As indicated
Job No. P20-064	Drawing Stage Stage 3			

Revision P1	Drawn By ST	Checked By ST
-----------------------	-----------------------	-------------------------