




ARKWRIGHT HOUSE

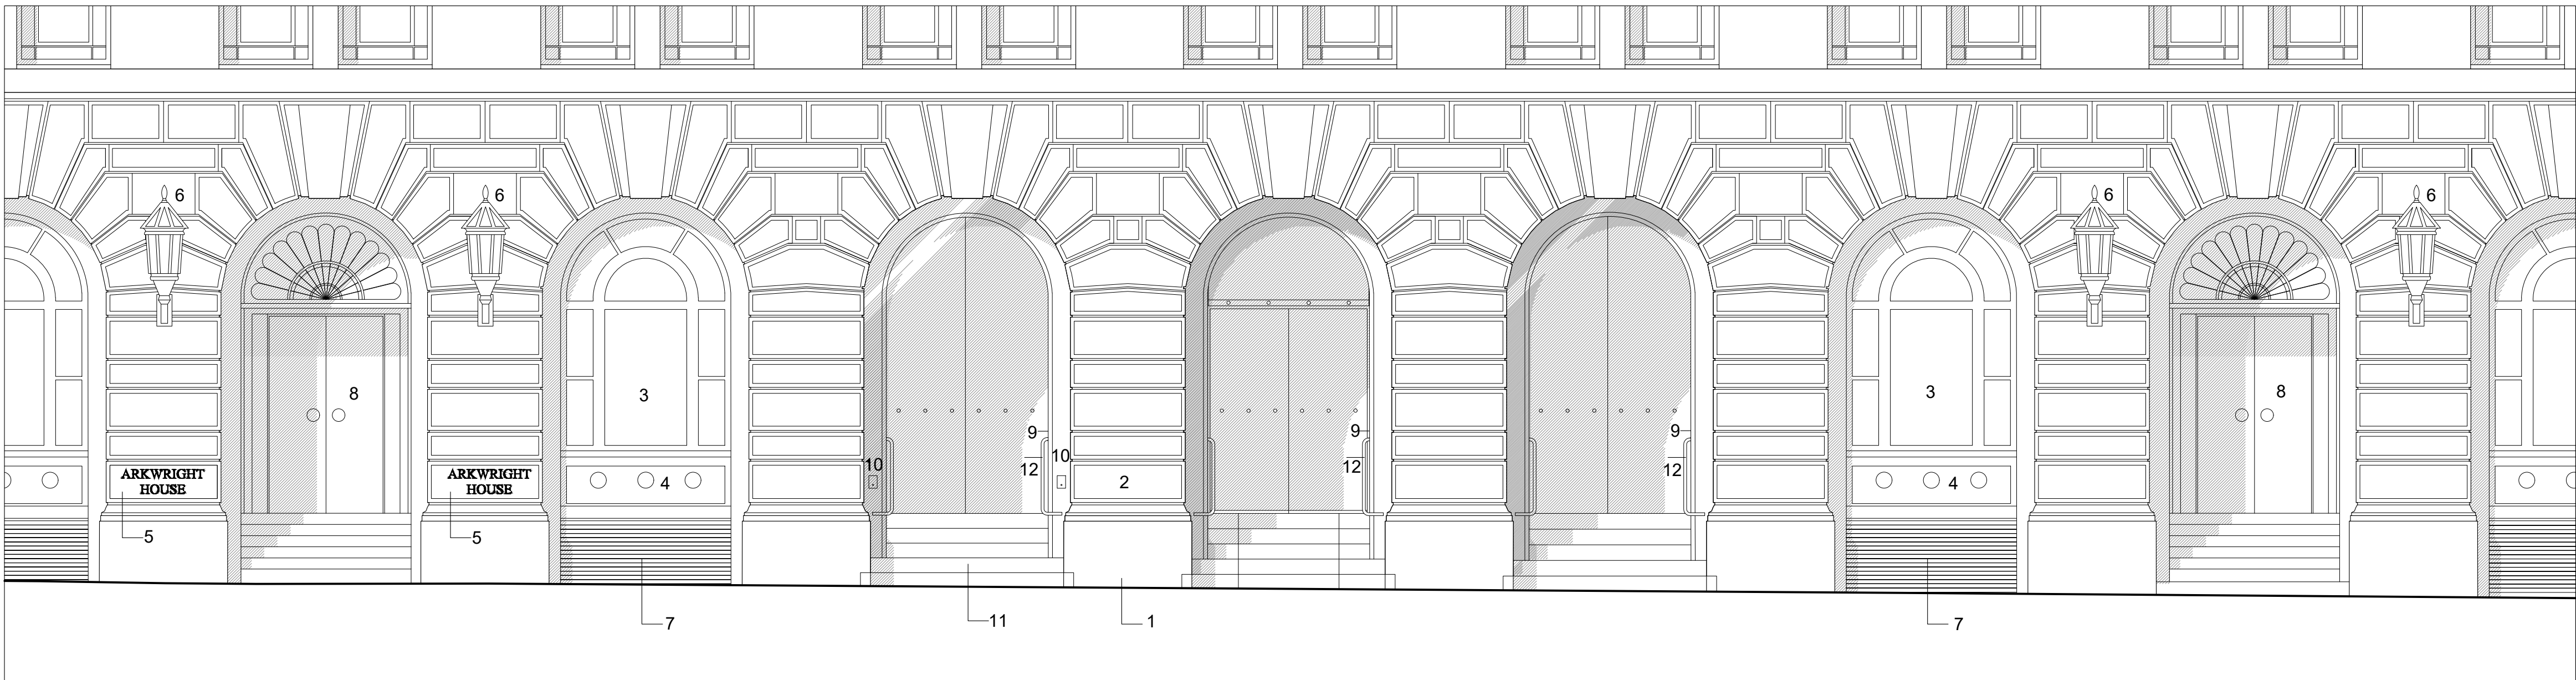

NORTHWEST (PART) ELEVATION, AS EXISTING

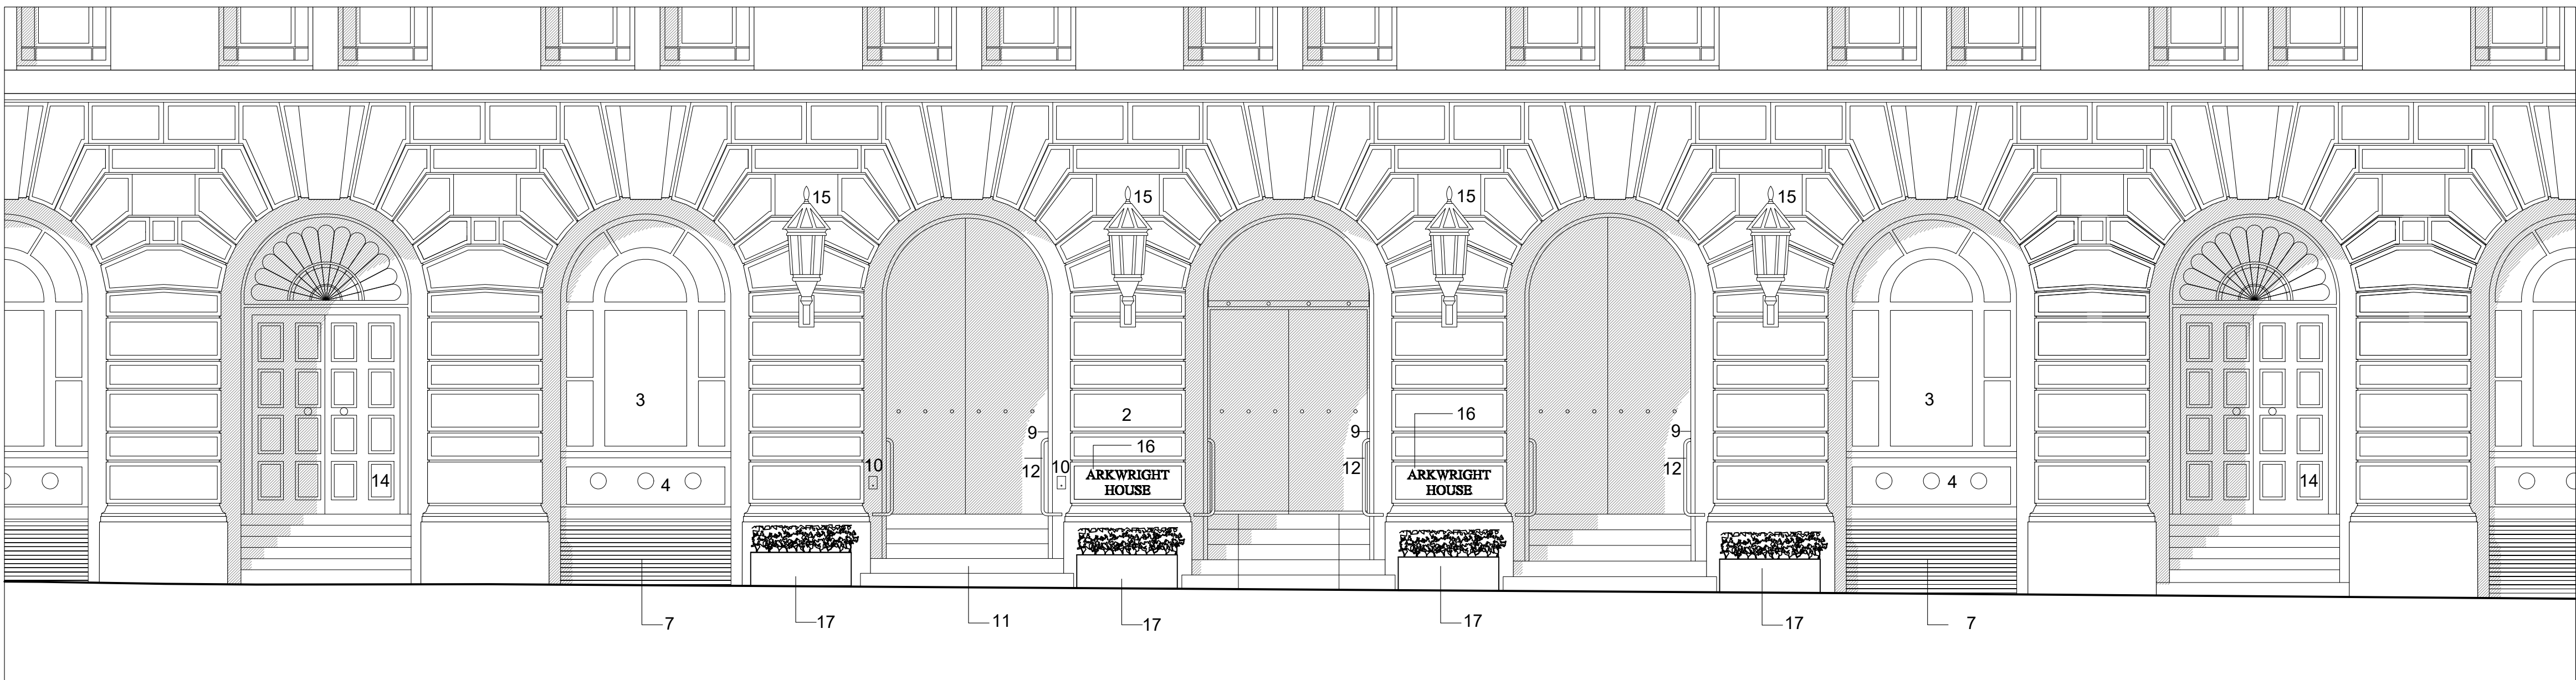

NORTHWEST (PART) ELEVATION, PROPOSED

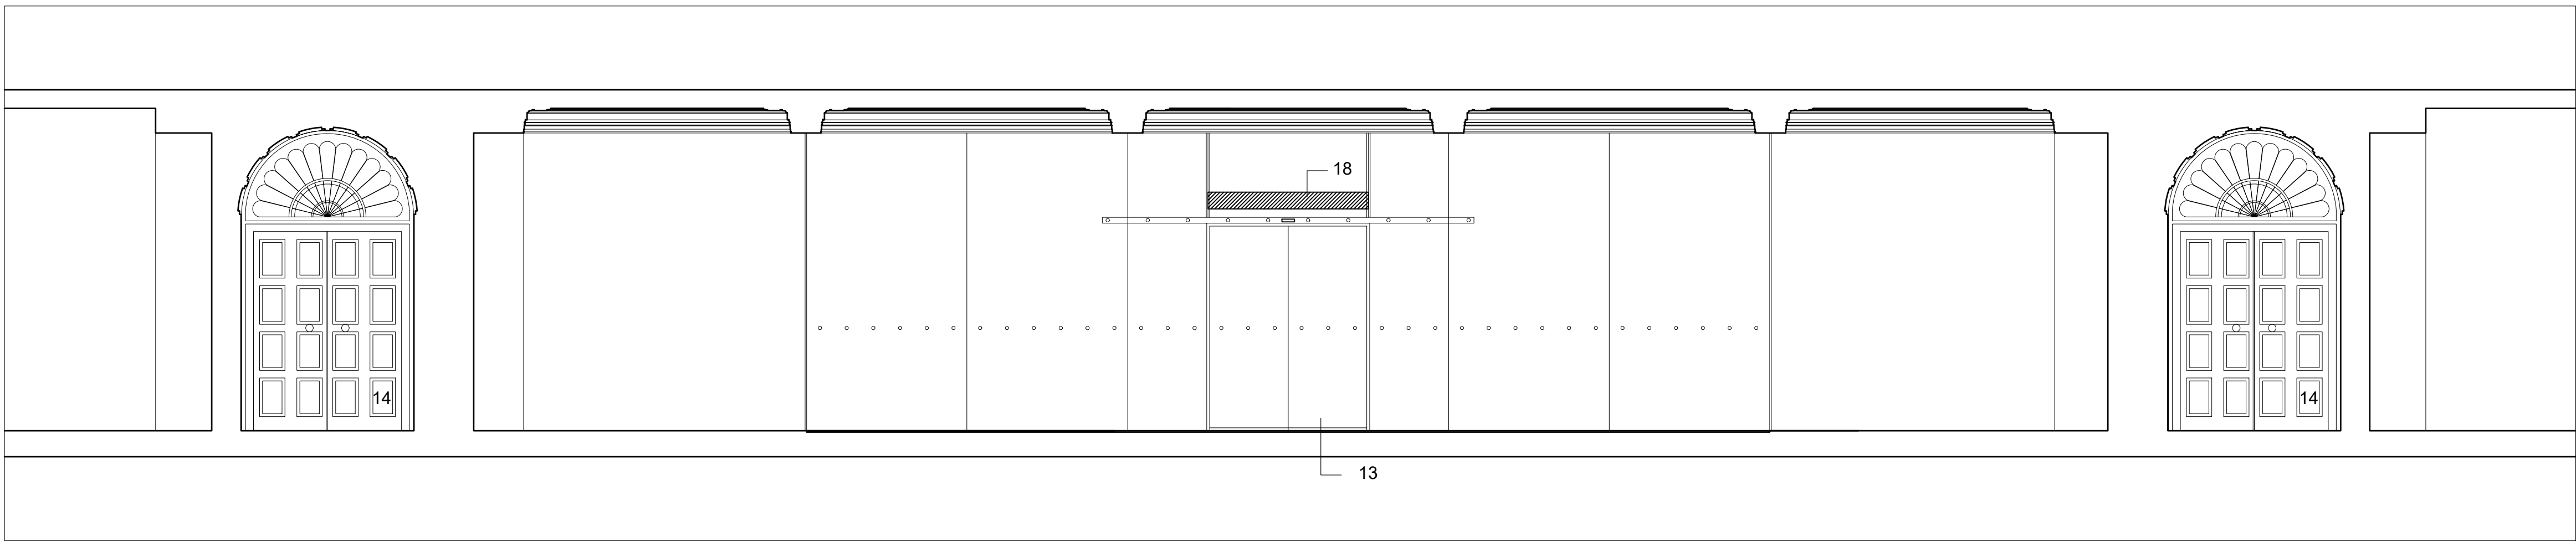

NORTHWEST (PART) SECTIONAL ELEVATION OF ENTRANCE SCREEN WITHIN COLONNADE, PROPOSED

KEY:

AS EXISTING:

- Granite plinth
- Rusticated Portland stone
- Steel casement window with gloss paint finish
- Steel panel with gloss paint finish
- Brass sign plaque
- Iron/steel wall lamp with paint finish
- Painted steel basement ventilation louvres
- Armourplate glass doors (NB. folding night doors shown in open position)
- External colonnade
- Bronze lift call button
- Retractable granite steps concealing platform lift
- Bronze handrail

PROPOSED:

- Existing frameless glass automatic sliding doors with New heat curtain bolted to inside of glass entrance screen and using existing channels with ceiling fixings. All visible metal parts to be powder coated to simulate bronze.
- Inner glass modern doors to be removed and replaced with solid outward opening emergency fire doors to match outer folding night doors.
- Existing Iron/steel wall lamps, relocated
- Existing brass sign plaque, relocated
- New freestanding planters L1200mm x W400mm x H400mm in bronze effect finish, located between existing steps
- New air curtain shown indicatively spec tbc. fixed over sliding door between existing "fin" supports

ARKWRIGHT HOUSE

GROUND FLOOR ALTERATIONS

NORTHWEST ELEVATION:
PROPOSED ALTERATIONS
TO ENTRANCE DOORS

PROPOSED FRONT ENTRANCE ELEVATIONS

CHECKED		DATE	BY
1	1		
NOTE			
THIS DRAWING IS THE PROPERTY OF CLAREMONT ENGINEERING LTD. AND MAY NOT BE REPRODUCED OR USED IN ANY MANNER WITHOUT THE WRITTEN CONSENT OF CLAREMONT ENGINEERING LTD.			
DO NOT SCALE DRAWINGS TO SIZES ALL DIMENSIONS ARE TO BE TAKEN FROM THE DRAWING AND NOT FROM THE MODEL ALL DIMENSIONS ARE TO BE TAKEN FROM THE DRAWING AND NOT FROM THE MODEL			
			
PROJECT ARKWRIGHT HOUSE			
CLIENT ARKWRIGHT HOUSE MANCHESTER M3 2LF			
DRAWING TITLE PROPOSED FRONT ENTRANCE ELEVATIONS			
E013826 EB 221		REVISION	
PD		MR	
DATE 24.11.24		SCALE 1:50	
DRAWING STATUS PRELIMINARY		PAPER SIZE A0	