



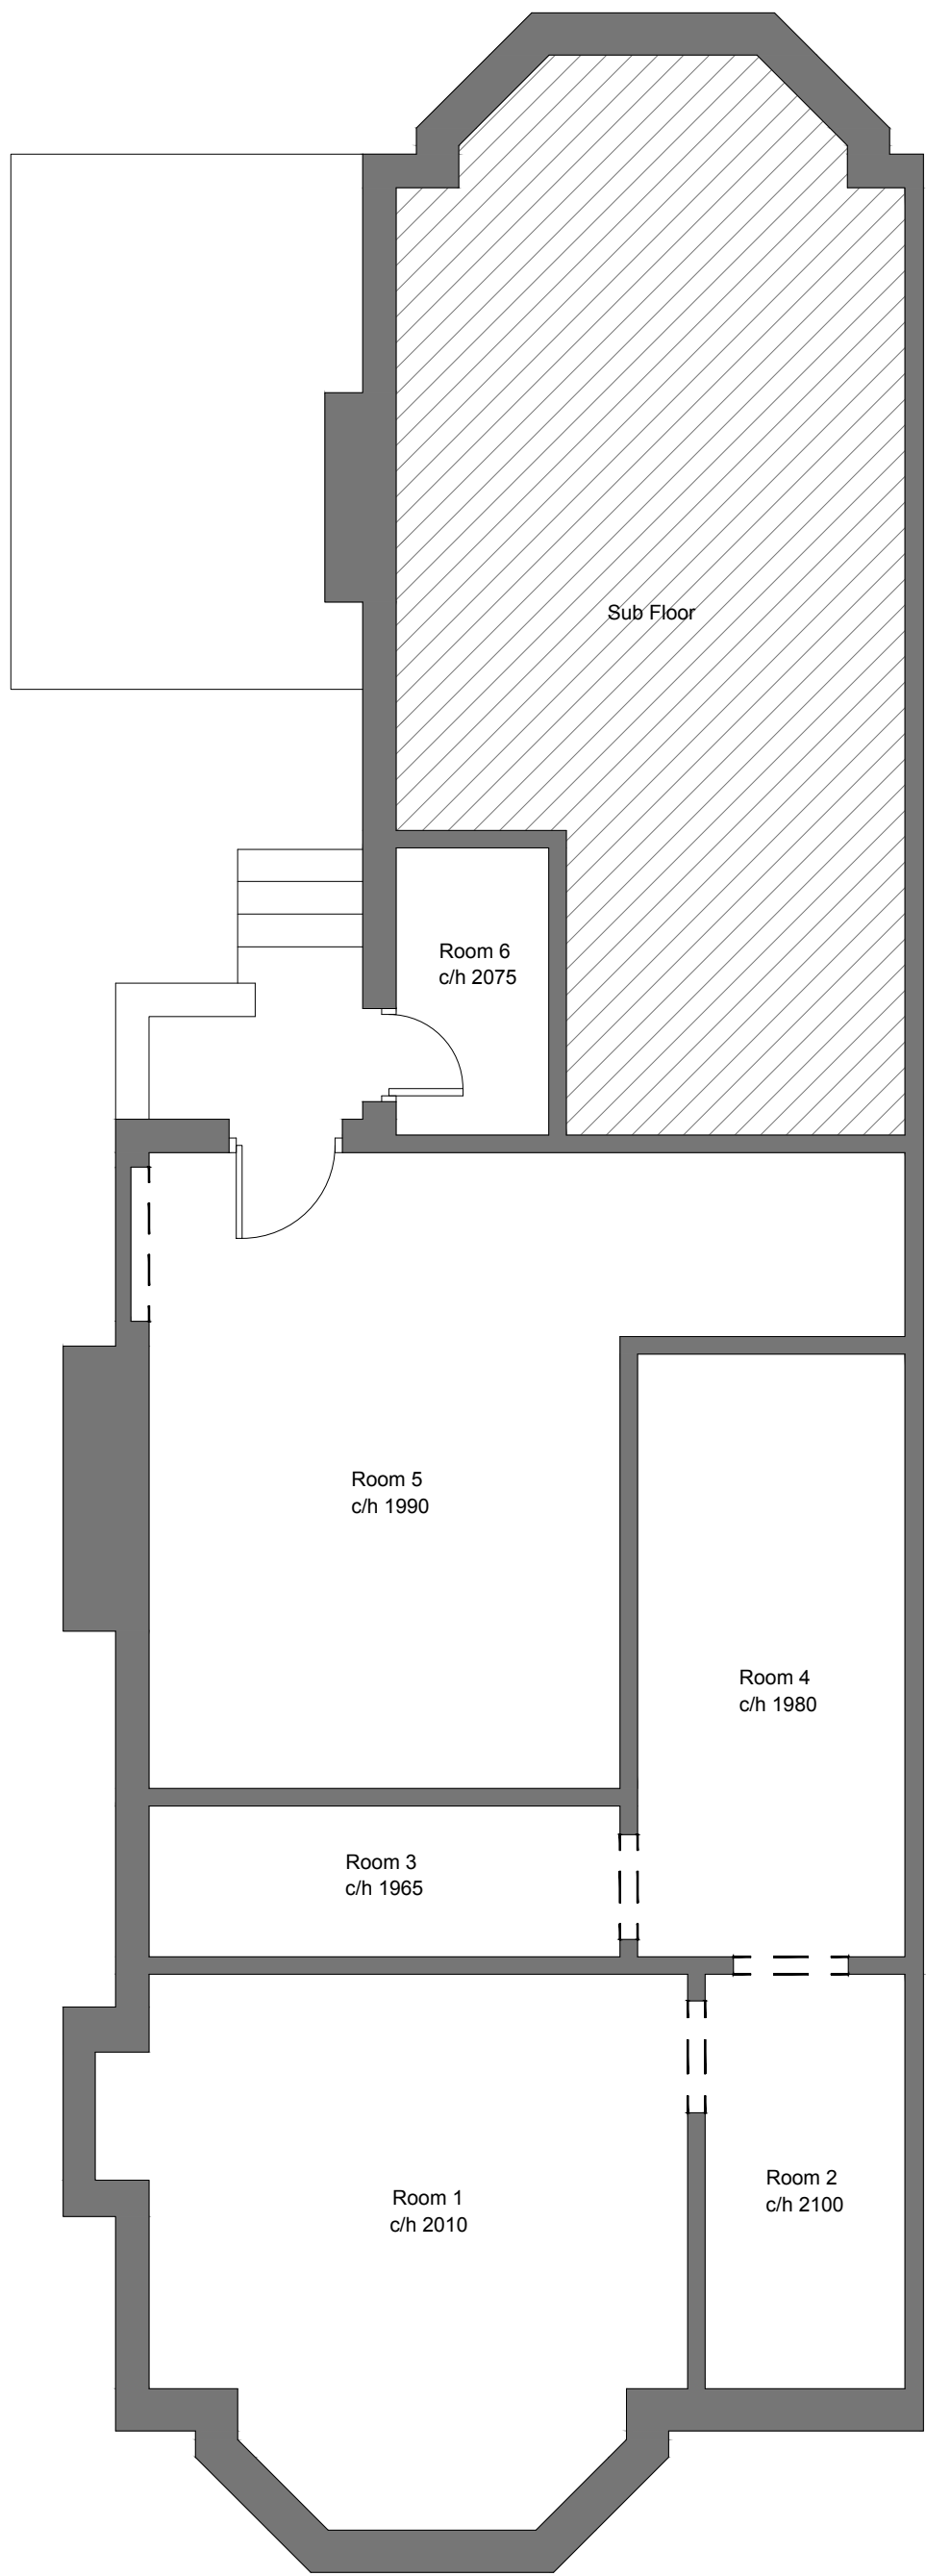

No. 13 - Existing Lower Ground Floor

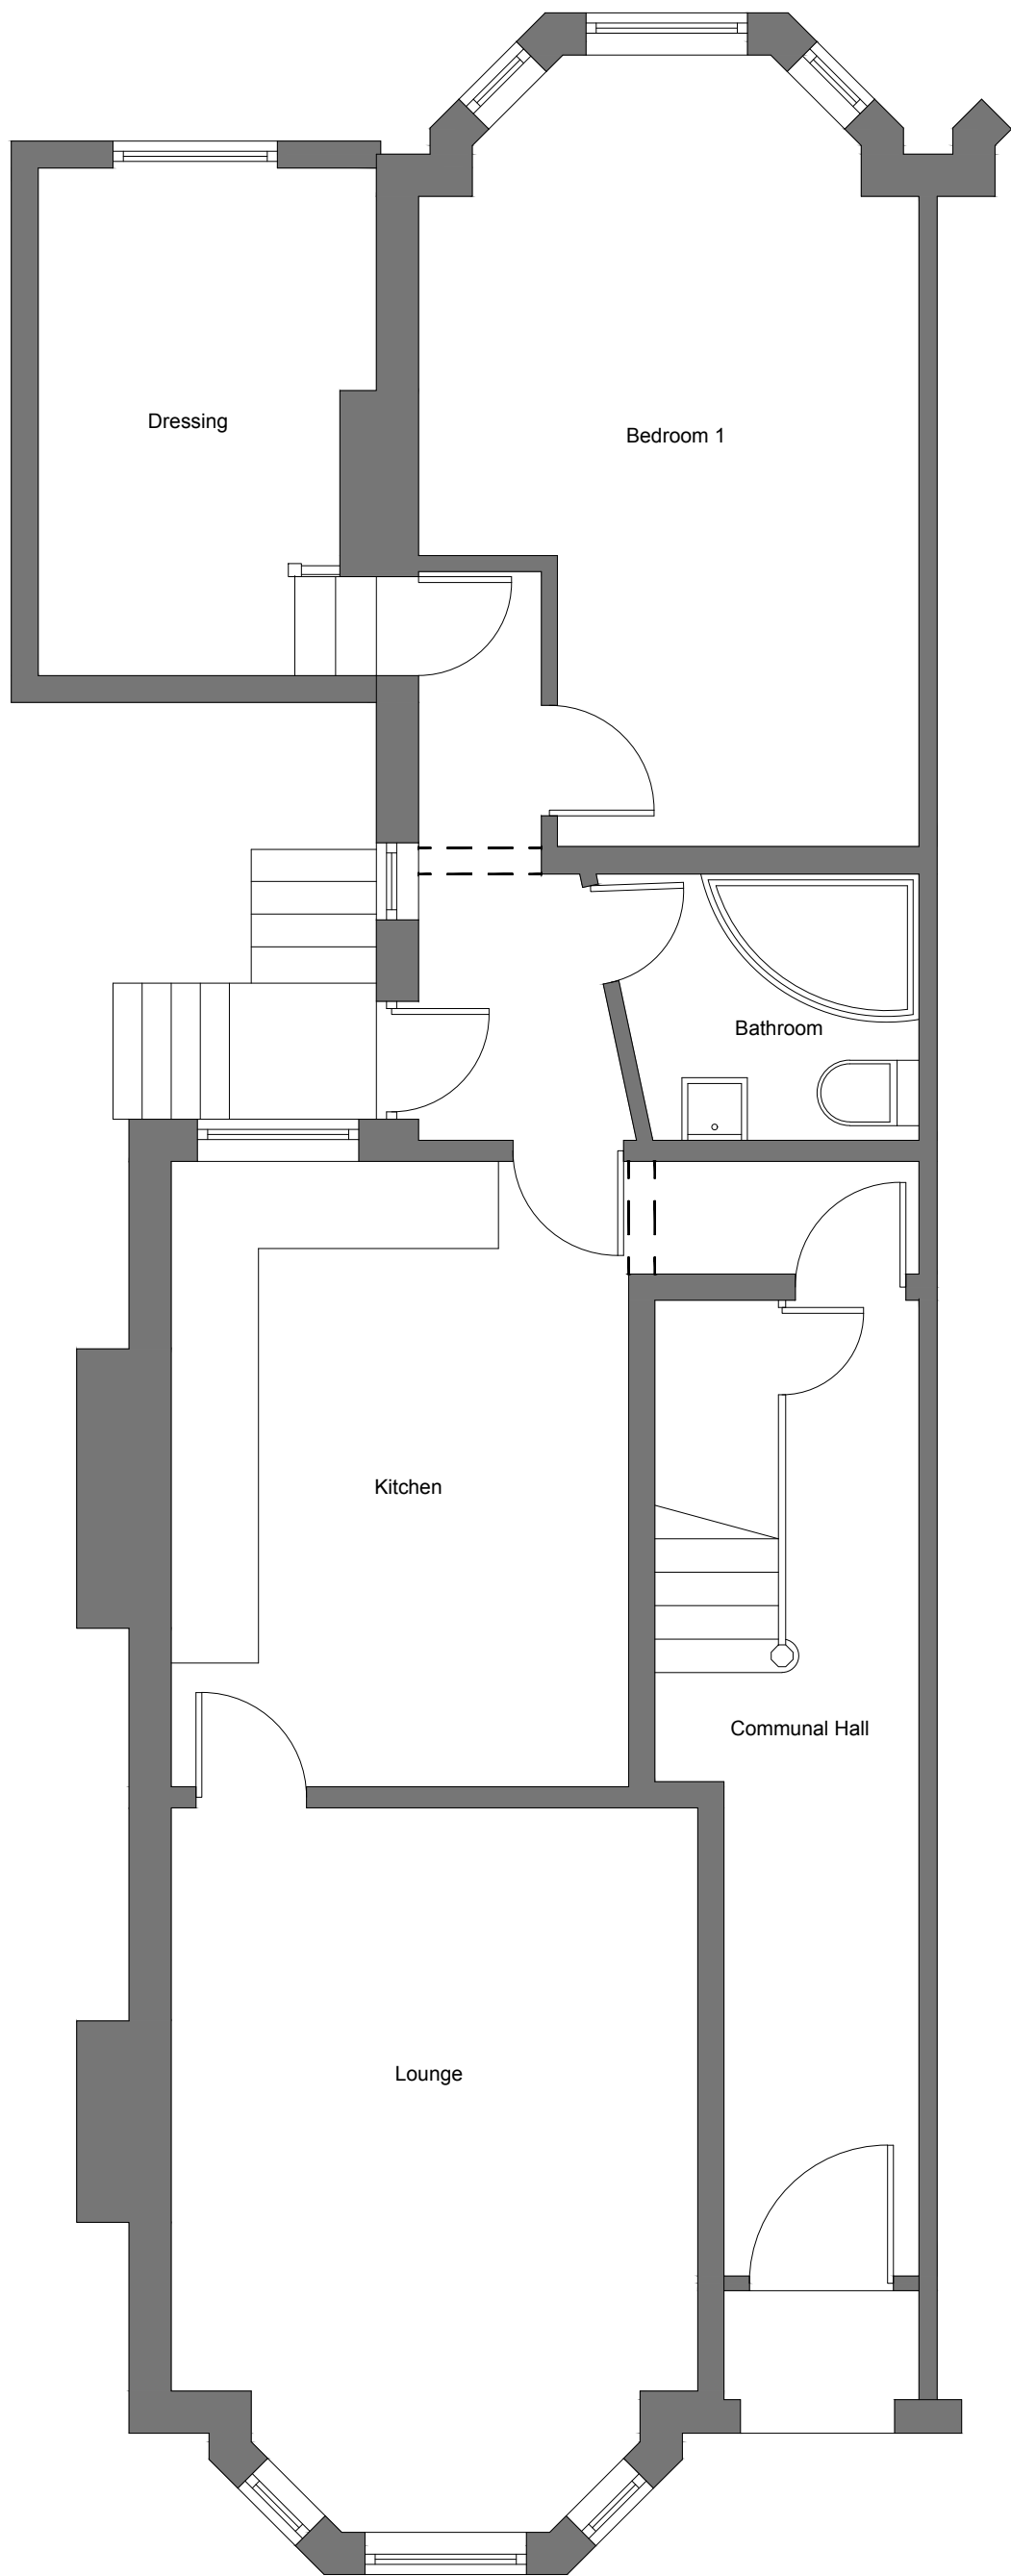

No. 13 - Existing Ground Floor

NOTES

The copyright of this specification and the associated drawings is held and no reproduction is allowed without prior permission. These drawings must be checked and measurements taken on site prior to work commencing. All dimensions are in millimetres.

The builder will be responsible for liaising with the appointed Building Inspector and arranging for necessary site visits to ensure certification is secured for the construction work.

Under CDM (2015) Regulations, the Contractor undertaking this domestic project will assume Client Responsibilities. Please refer to this website for further information:
www.hse.gov.uk/construction/cdm/2015/domestic-clients.htm

LHG PROJECTS LTD
Architectural Design & Surveying
M: 07941 889 509
E: lhgprojects@gmail.com

PROJECT
13 Central Road, Didsbury

DRAWING TITLE
Existing Floor Plans

DATE	SCALE
04/10/24	1:50 @ A1
DRAWING NUMBER	REVISION NO.
1166.001	