



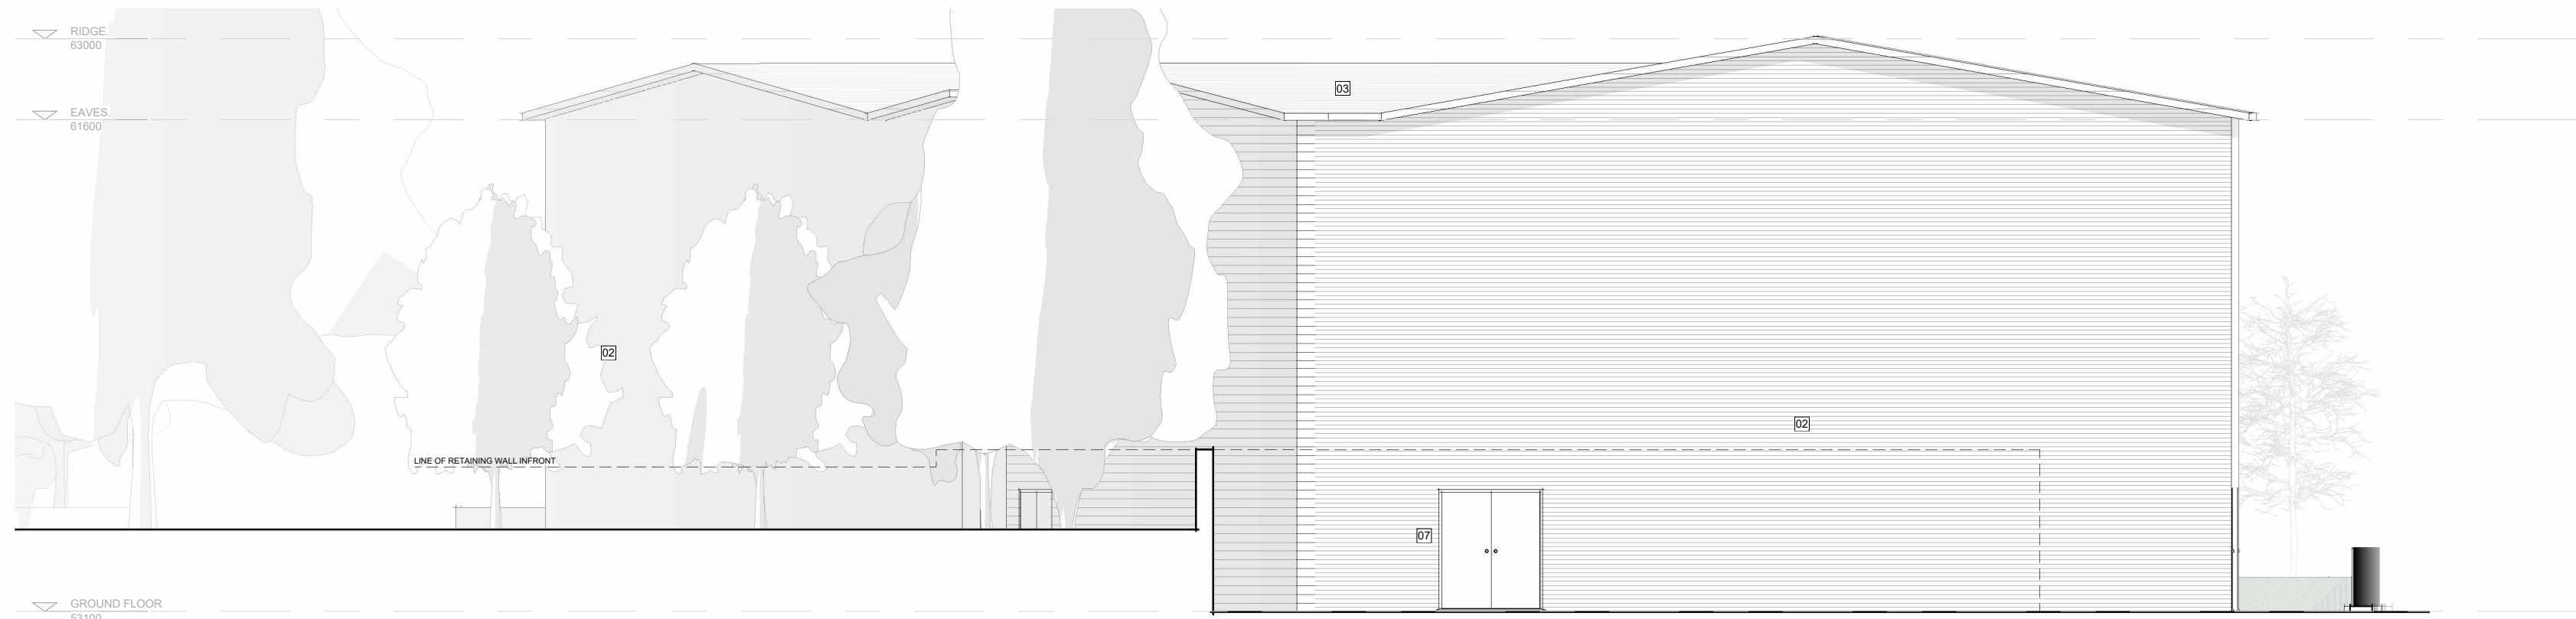


EAST ELEVATION
1 : 100

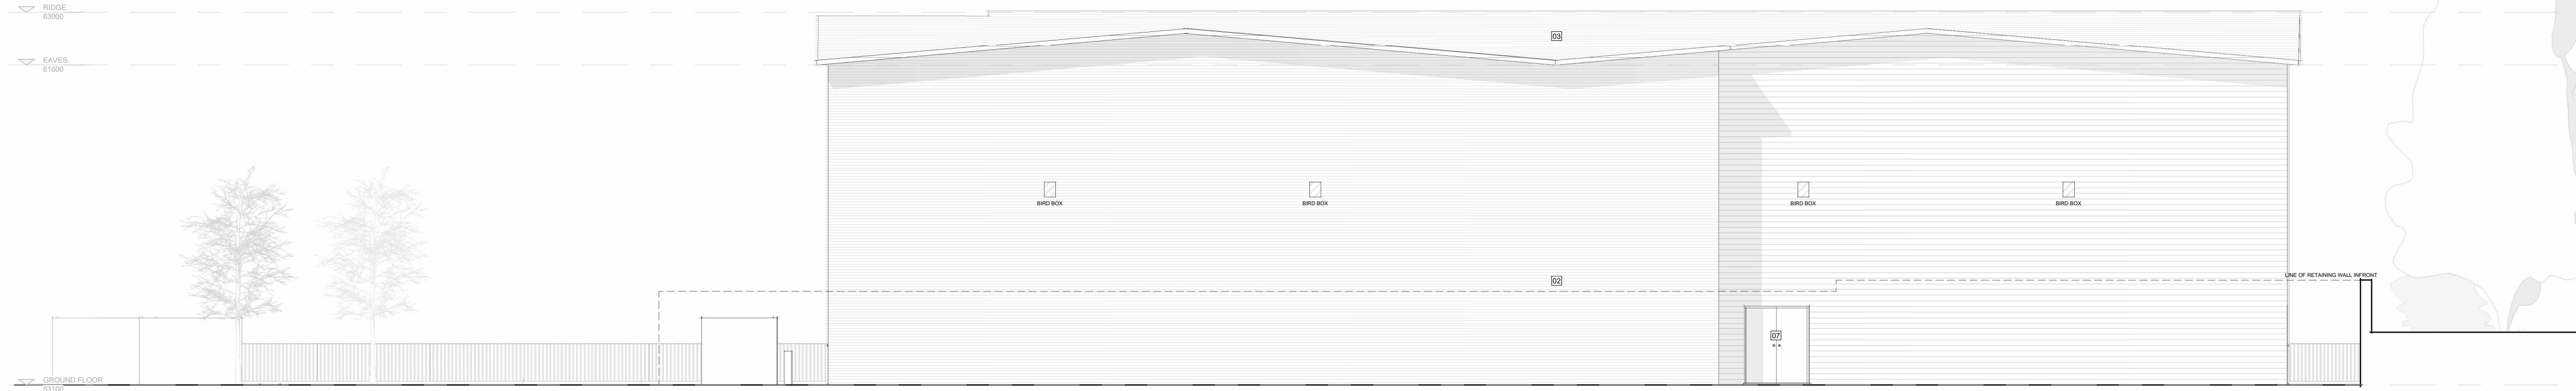

WEST ELEVATION
1 : 100



SOUTH ELEVATION
1 : 100

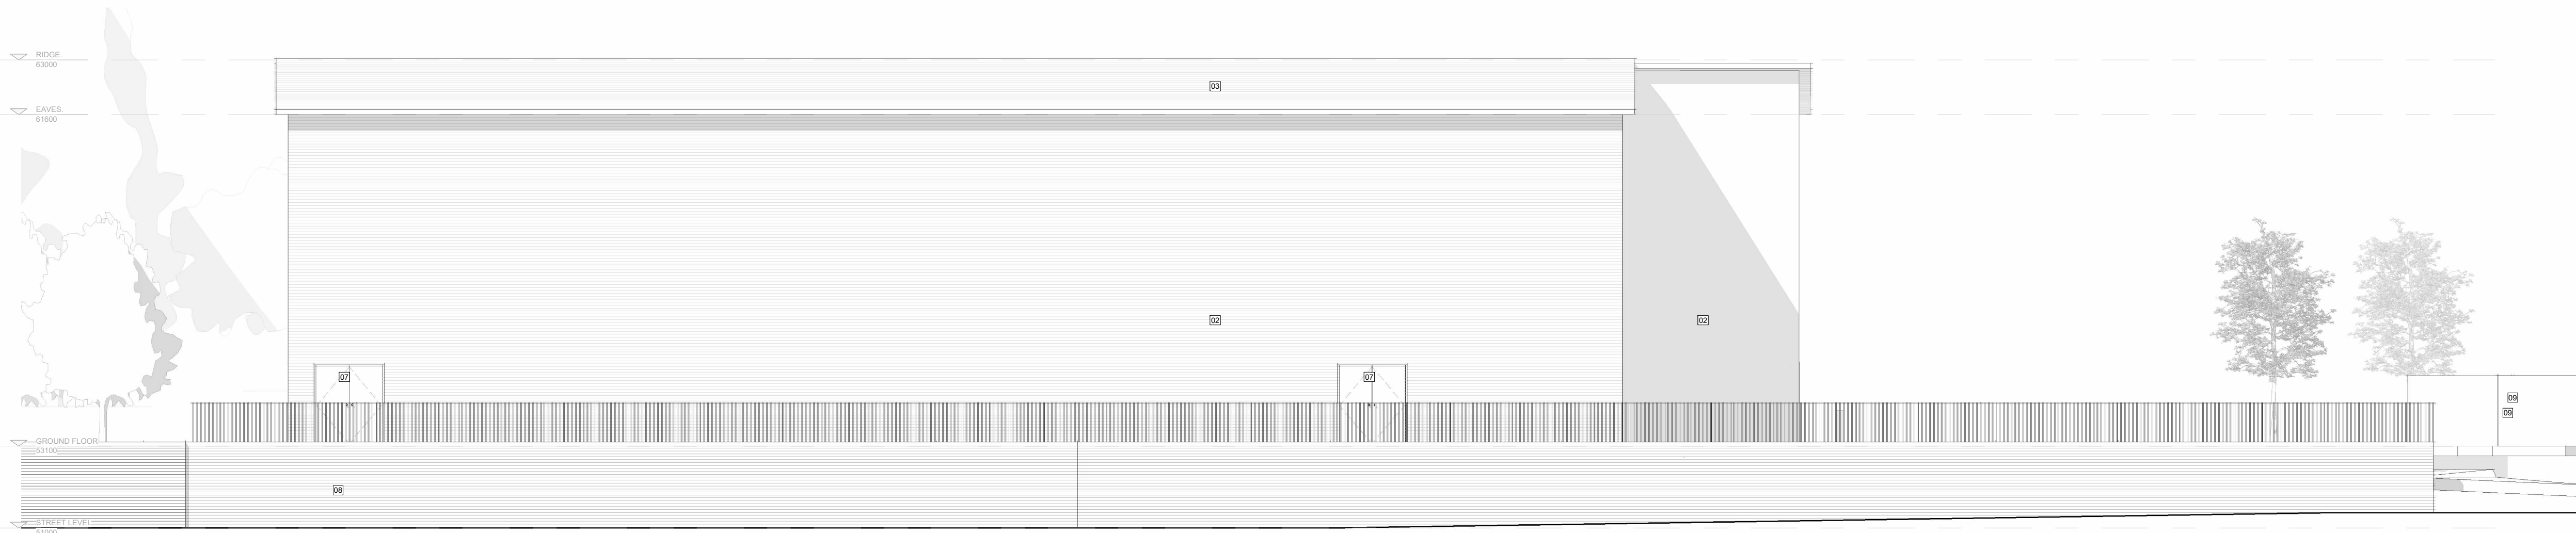

NORTH ELEVATION - STREET SCENE
1 : 100

- Material Key
- 01 Vertical profiled sheeting col: light grey
 - 02 Horizontal profiled sheeting col: light grey
 - 03 Profiled roof sheeting col: light grey
 - 04 Aluminium double glazed door col: RAL7016
 - 05 Roller shutter RAL7016
 - 06 Fire escape RAL7001
 - 07 Facing brickwork (existing)
 - 08 Vertical timber boarding

0 2 5m

COPYRIGHT:
THE COPYRIGHT IN THIS DRAWING IS VESTED IN ATELIER TWO LTD. AND NO LICENSE OR ASSIGNMENT HAS BEEN GIVEN TO ANY THIRD PARTY WHETHER BY PROVISION OF COPIES OR OTHERWISE. ALL RIGHTS ARE RESERVED.
STRUCTURAL DESIGN:
ALL STRUCTURAL INFORMATION CONTAINED WITHIN THE DRAWINGS ARE TO BE READ IN CONJUNCTION WITH THE STRUCTURAL DESIGNER'S DESIGNER'S PRELIMINARY DESIGN. ANY CONTRACTOR SHALL CHECK AND VERIFY ALL DIMENSIONS ON SITE AND REPORT AND DISCREPANCIES IN WRITING TO THE ENGINEER.
DO NOT SCALE FROM THIS DRAWING:
ANY CONTRACTOR SHALL CHECK AND VERIFY ALL DIMENSIONS ON SITE AND REPORT ANY DISCREPANCIES IN WRITING TO ATELIER TWO LTD.
REFERENCE:
THIS DRAWING IS TO BE READ DIRECTLY IN CONJUNCTION WITH ALL SUPPORTING DOCUMENTATION PROVIDED BY ATELIER TWO LTD. AND ALL OTHER RELEVANT FILES.
AREAS:
ALL AREAS ARE IMPROVEMENTS AND CAN ONLY BE REFERRED BY A DETAILED DIMENSIONAL SURVEY OF THE BUILDING. ANY DECISIONS MADE ON THESE PROVISIONS SHALL BE MADE AT THE ENGINEER'S DISCRETION AND DISCREPANCIES HEREIN IN THE DESIGN DEVELOPMENT AND CONSTRUCTION PHASES. EXISTING BUILDINGS MAY PRESENT ANOMALIES IN RELATION TO THE DIMENSIONED INFORMATION WHICH MAY ALSO AFFECT THE STATED AREAS OR DIMENSIONS.

PLANNING

D UPDATE FOLLOWING CLIENT COMMENT 02.12.24
C UPDATE FOLLOWING CLIENT COMMENT 06.11.24
B UPDATE FOLLOWING CLIENT COMMENT 08.11.24
A WITH SHOT TO BE TO CLIENT FOR CONSIDERATION 08.11.24
REV AMENDMENTS DATE

CLIENT World Metal Recycling Ltd

PROJECT Commercial B2 Development

LOCATION Gorton Rd
Manchester, M11 2DZ

CONCEPT Proposed Elevations

DATE October 2024

SCALE 1 : 100

SHEET A1

ALL DIMENSIONS TO BE CHECKED ON SITE

ATELIER TWO
ARCHITECTURE
0171 227171
www.ateliertwo.co.uk

2442 PL102 1 OF 1