


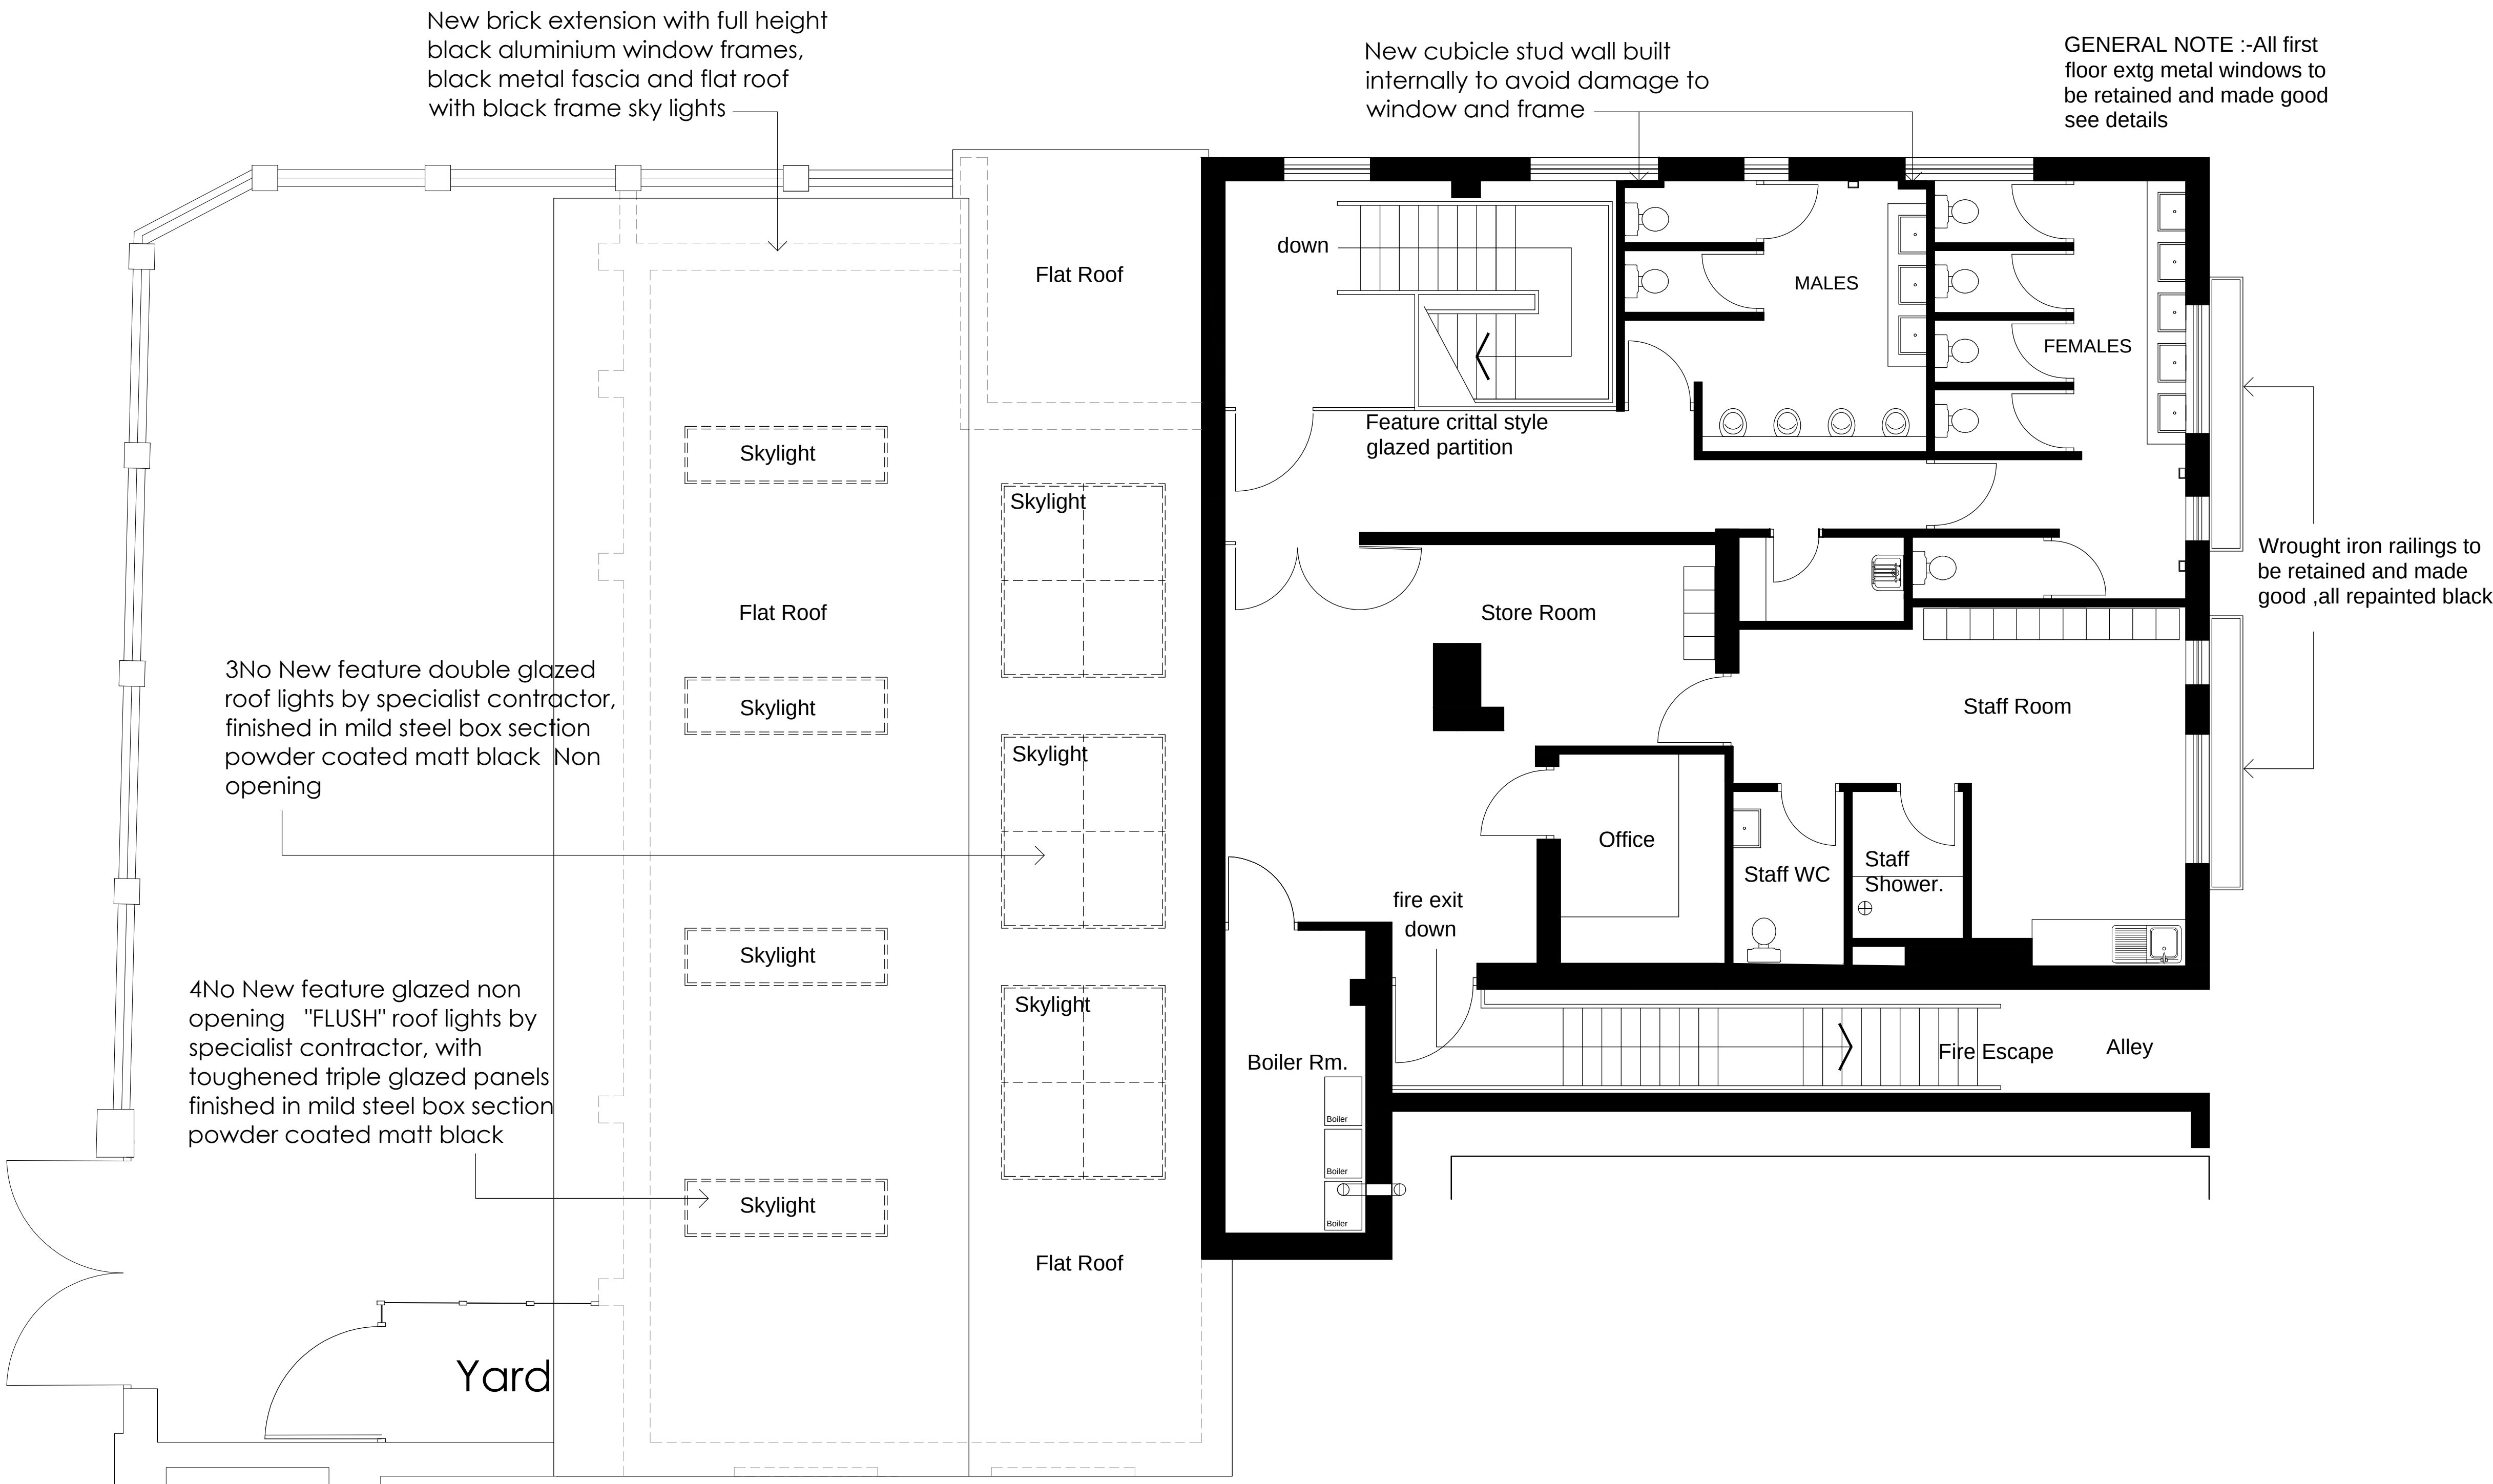


PROPOSED FIRST FLOOR PLAN scale 1:50 @ A1

NOTES

The designs and details on this drawing are copyright and must not be reproduced without the written permission of the designer.

Contractors are to check all sizes and dimensions before setting out any site or shop work. Any errors or discrepancy to be reported to the designer.

REVISIONS	DATE
REV-A AMENDED NOTES	26/01/25 JAA
REV-B RED DOTTED LINE OMITTED	31/01/25 JAA

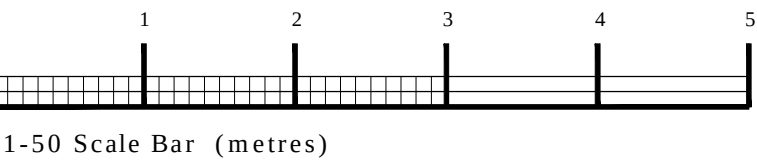

PLANNING

DRAWING DESCRIPTION

PROPOSED FIRST FLOOR PLAN

SHEET 2 of 2

JOB TITLE

THE SHAMROCK

17 BENGAL STREET

MANCHESTER

CLIENT

JOSEPH HOLTS

DRAWN BY JAA	SCALE 1:50@A1
DATE DEC 2024	DRAWING NO. 2021 - 211
CHECKED	REVISION B

John Dixon & Associates Ltd,
Unit 211
Chambers Business Centre,
Chapel Road,
Oldham,
OL8 4QQ.
TEL : 0161 682 0964
FAX : 0161 683 4106
E-MAIL : info@johndixon.co.uk
WEB : www.johndixon.co.uk

jda
architecture
interior design
project management