

PURPOSE OF ISSUE	BUILDING CONTROL
Do not scale from this drawing. All information should be checked by the contractor on site before commencing work. Any discrepancies should be reported to the architect immediately. All rights are reserved and are not transferable. Unauthorised reproductions of this drawing are not permitted.	

GENERAL NOTES

- (1) THE CONTRACTOR IS TO CHECK AND VERIFY ALL BUILDING AND SITE DIMENSIONS, LEVELS AND SEWER INVERT LEVELS AT CONNECTION POINTS BEFORE WORK COMMENCES.
- (2) THE CONTRACTOR IS TO COMPLY IN ALL RESPECTS WITH THE CURRENT BUILDING REGULATIONS WHETHER OR NOT SPECIFICALLY STATED ON THESE DRAWINGS.
- (3) BEFORE WORK COMMENCES – ENSURE ALL PLANNING CONDITIONS AND BUILDING REGULATION CONDITIONS HAVE BEEN RESOLVED TO THE SATISFACTION OF THE LOCAL AUTHORITY.
- (4) ALL WORKERS TO COMPLY WITH THE WORKMANSHIP CLAUSES IN BS6000 SERIES AND TO BE IN FULL COMPLIANCE WITH THE BUILDING REGULATIONS.
- (5) CONTRACTOR IS TO NOTIFY BUILDING CONTROL AT THE APPROPRIATE STAGES IN CONSTRUCTION – NECESSARY FOR THEM TO DETERMINE THE WORKS STATUTORY COMPLIANCE.
- (6) THE BUILDER IS TO FAMILIARISE HIMSELF AND FULLY UNDERSTAND THE PLANS AND ANY APPROPRIATE STRUCTURAL DETAILS BEFORE ANY WORK COMMENCES ON SITE.
- (7) THE PLANS RELATING TO THE PROPOSED PROJECT TO BE EXAMINED AND APPROVED BY THE BUILDING CONTROL OFFICER.
- (8) DO NOT SCALE FROM PLANS. USE FIGURED AND ON SITE DIMENSIONS ONLY. IF QUERIES ARISE ON SITE CONTACT SITE AGENT.
- (9) THE CONTRACTOR IS TO CHECK ALL DIMENSIONS ON SITE PRIOR TO COMMENCEMENT OF WORK ON SITE AND ANY DISCREPANCIES BE BROUGHT TO THE ATTENTION OF THE SITE AGENT.
- (10) ALL SITE WORK TO BE CARRIED OUT TO THE BUILDING REGULATIONS 2010, ITS REVISIONS, CURRENT BRITISH STANDARDS AND CODES OF PRACTICE. UNLESS OTHERWISE STATED, ALL SITE INSPECTIONS ARE TO BE SEEN AND APPROVED BY L.A.B.C.O. PRIOR TO ANY COVERING UP OF WORK.
- (12) NO WORK IS TO BE CARRIED OUT FROM THIS PLAN UNTIL IT HAS BEEN STAMPED APPROVED BY COUNCIL BUILDING CONTROL AND PLANNING DEPARTMENTS.
- (13) ALL DRAINAGE AND FOUNDATION IS PROVISIONAL, AND SUBJECT TO THE CONDITIONS ENCOUNTERED ON SITE.
- (14) ALL CONCRETE WORK TO BE CARRIED OUT TO BS5328:1981 AND BS1282:1985.
- (10) ALL BRICKWORK TO BE CARRIED OUT TO BS5328:P13:1985.
- (10) ALL TIMBER TO BE TREATED WITH A SUITABLE PRESERVATIVE TO BS1702:1975.
- (16) ALL WORK REGARDING THIS PROJECT IS SUBJECT TO THE BCO'S APPROVAL AND SATISFACTION.
- (17) ALL STRUCTURAL WORK MUST BE INSPECTED AT THE RELEVANT STAGES BY THE STRUCTURAL ENGINEER AND/OR THE BUILDING CONTROL OFFICER, AND COMPLY WITH THEIR REQUIREMENTS.

- (18) ALL ELECTRICAL WORK IS TO COMPLY WITH ALL THE RELEVANT REQUIREMENTS OF PART P, COMPLETION CERTIFICATE TO BE PROVIDED ON COMPLETION OF WORK.
- (19) SITE TO BE LEFT CLEAN BY CONTRACTOR AFTER COMPLETION OF PROJECT.
- CODE 4 LEAD FLASHINGS (MIN UPSTAND 150mm & MIN 150mm SPREAD ON TILE) AND CAVITY TRAYS ARE TO BE USED WHERE INDICATED
- DOUBLE GLAZING TO BE PROVIDED TO ALL WINDOWS TO NEW STRUCTURE, THEREFORE U-VALUE OF WALLS TO BE 0.28w/m² k AND U-VALUE OF WINDOWS TO BE 1.6w/m² k, & EXTERNAL DOOR 1.8w/m² k (I.E. CONSTRUCTED AS INDICATED).
- WHERE EXISTING GROUND FLOOR IS OF THE SUSPENDED TIMBER TYPE, VENTILATION IS TO BE MAINTAINED BY DUCTING FROM EXISTING VENTS WITH 100mm EARTHENWARE PIPES LAID IN HARDWARE TO NEW EXTERNAL VENTS, GIVING A MIN VENTILATION AREA EQUIVALENT TO 3000sqmm PER METER RUN OF THE EXISTING PROPERTY TO BE CONTINUOUS WITH THOSE – INSULATED CAVITY CLOSERS TO BE PROVIDED AT ALL WINDOWS & DOOR OPENINGS.

- NEW GROUND FLOOR**
- ALL VEGETABLE SOIL AND DELETERIOUS MATTER STRIPPED OFF SITE. DAY MIN. 150mm OF CLEAN, CRUSHED STONE TO BE LAYED TO A MIN. 150mm DEPTH. ALL EXISTING PAVES TO BE FULLY LAY WITH OPC. ANY JOINTS IN DPM TO BE LAPPED MIN 300mm. PROVIDE 100mm KINGSSPAN/XT/TRAHTEMA/CELOTEX' INSULATION AS SHOWN ON SECTION. LAY MIN. 100mm CONCRETE (1:2:4-20mm AGGREGATE) SLAB FINISH SURFACE OF WITH 65mm SAND/CEMENT screed OR 25mm ASPHALT. EXISTING WOOD FLOOR VENTILATION: FOR VENTILATION OF EXISTING WOOD FLOOR LAY 100MM DIA PVC PIPE IN NEW GROUND FLOOR.

PROJECT
4 Newport Street,
Rusholme

CLIENT
Mr. Shahzad Nazir

DRAWING TITLE
Proposed Elevation

JOB NO NA-B02

SCALE 1:50@A2

DATE Feb. 2025


DRAWN CHECKED BY -

NA

t: 0782 895 3405

e: niamat@hotmail.co.uk

na design

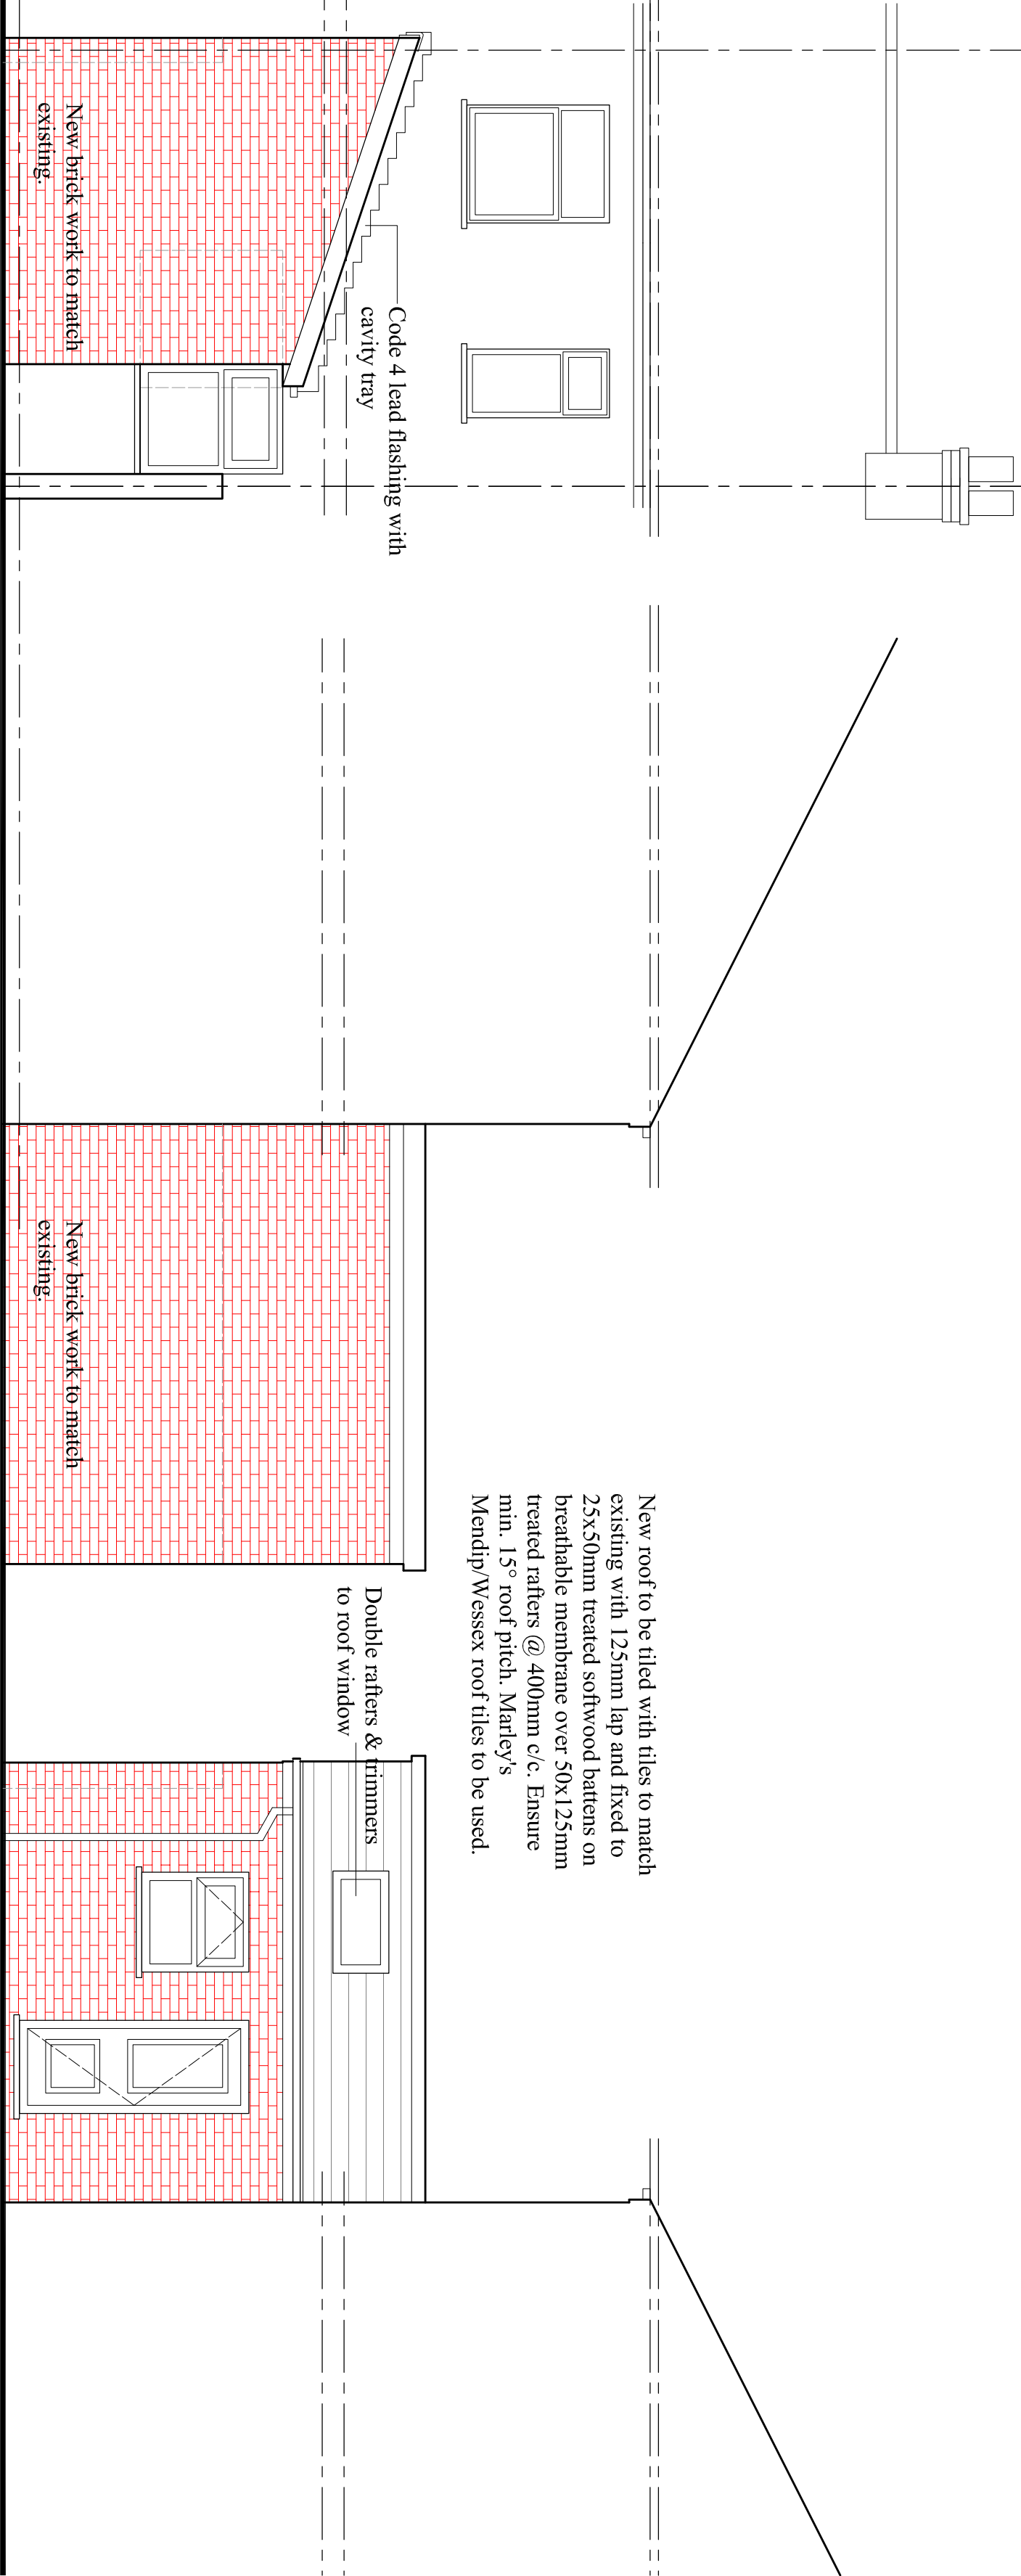

PROPOSED REAR ELEVATION

PROPOSED SIDE ELEVATION

CDM Regulations

The client has been advised of his duties to appoint a principal designer and principal contractor for works to commercial properties and notify the HSE using F10 form if should the construction programme extend beyond 30 days in duration with more than 20 operatives on site at any one time or will involve more than 500 person days work for domestic clients. For domestic clients (those person engaging services to be undertaken on their own home) the duties under CDM regulations are to be undertaken by principal contractor (or in the case where more than one contractor, the Client Must appoint once contractor to take the role of Principal Contractor who will have a responsibility to to coordinate all H&S matters across all contractors involved in the project)

The client has Not appointed N A Design as the Principal Designer to undertake duties required under this role as required under CDM Regulations 2015. The client is aware of their legal duty to appoint competent person to undertake this role in good time Before the construction work commence on site to ensure that the project has been effectively planned, managed, monitored and coordinated with respect to health and safety matters.

The client must ensure that all the pre-construction information obtained and provided in good time to The Contractor/ Principal Contractors before construction activities commence and Principal Contractor Must prepare a suitable Construction Phase Plan on all project before work commence on site.

No service investigation has been carried out. Contractor must undertake that before any dig, telephone cables, gas, water, sewer, etc. are located. The client must undertake all necessary enquiries with sewerage and utilities companies to establish exact route of any public sewer/ water mains etc and obtain all necessary agreements/ diversions before commencing any work.

All works at height to be undertaken from appropriate working platforms.

The Contractor shall check and verify all building and site dominions, levels and sewer invert connection points before work commences.

The contractor shall comply with all workmanship classes in BS6000 series and in full compliance with the Building Regulations.

This drawing is to be read in conjunction with structural engineers design details.

