


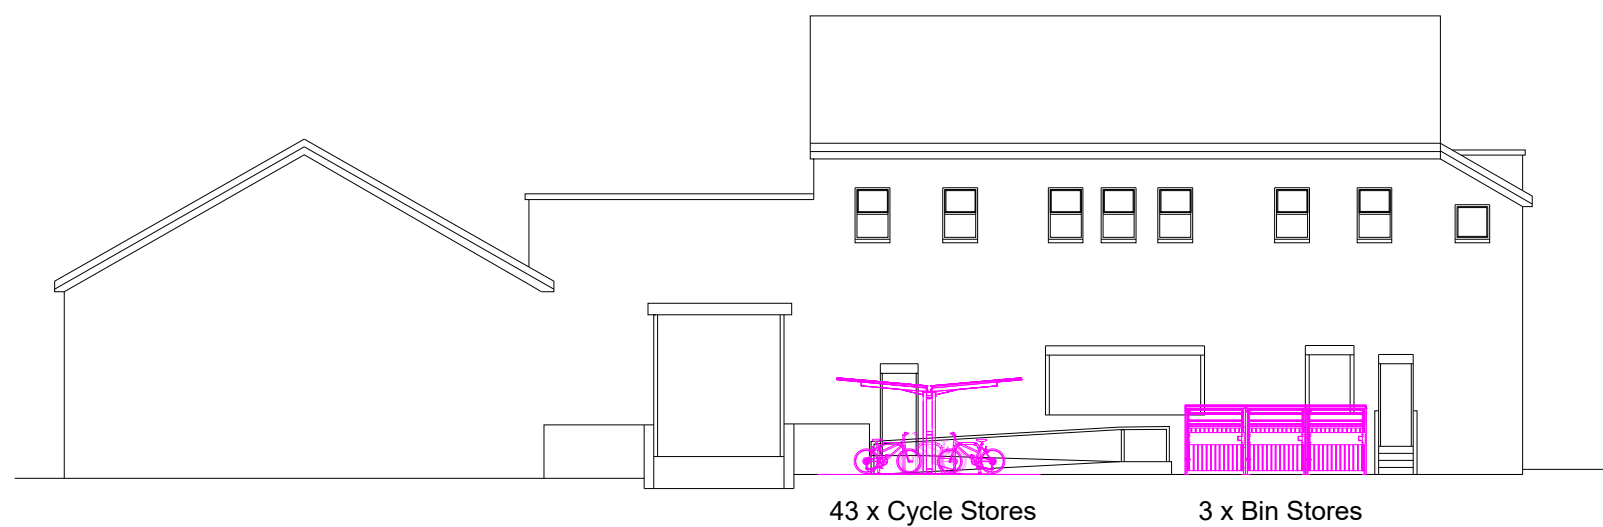


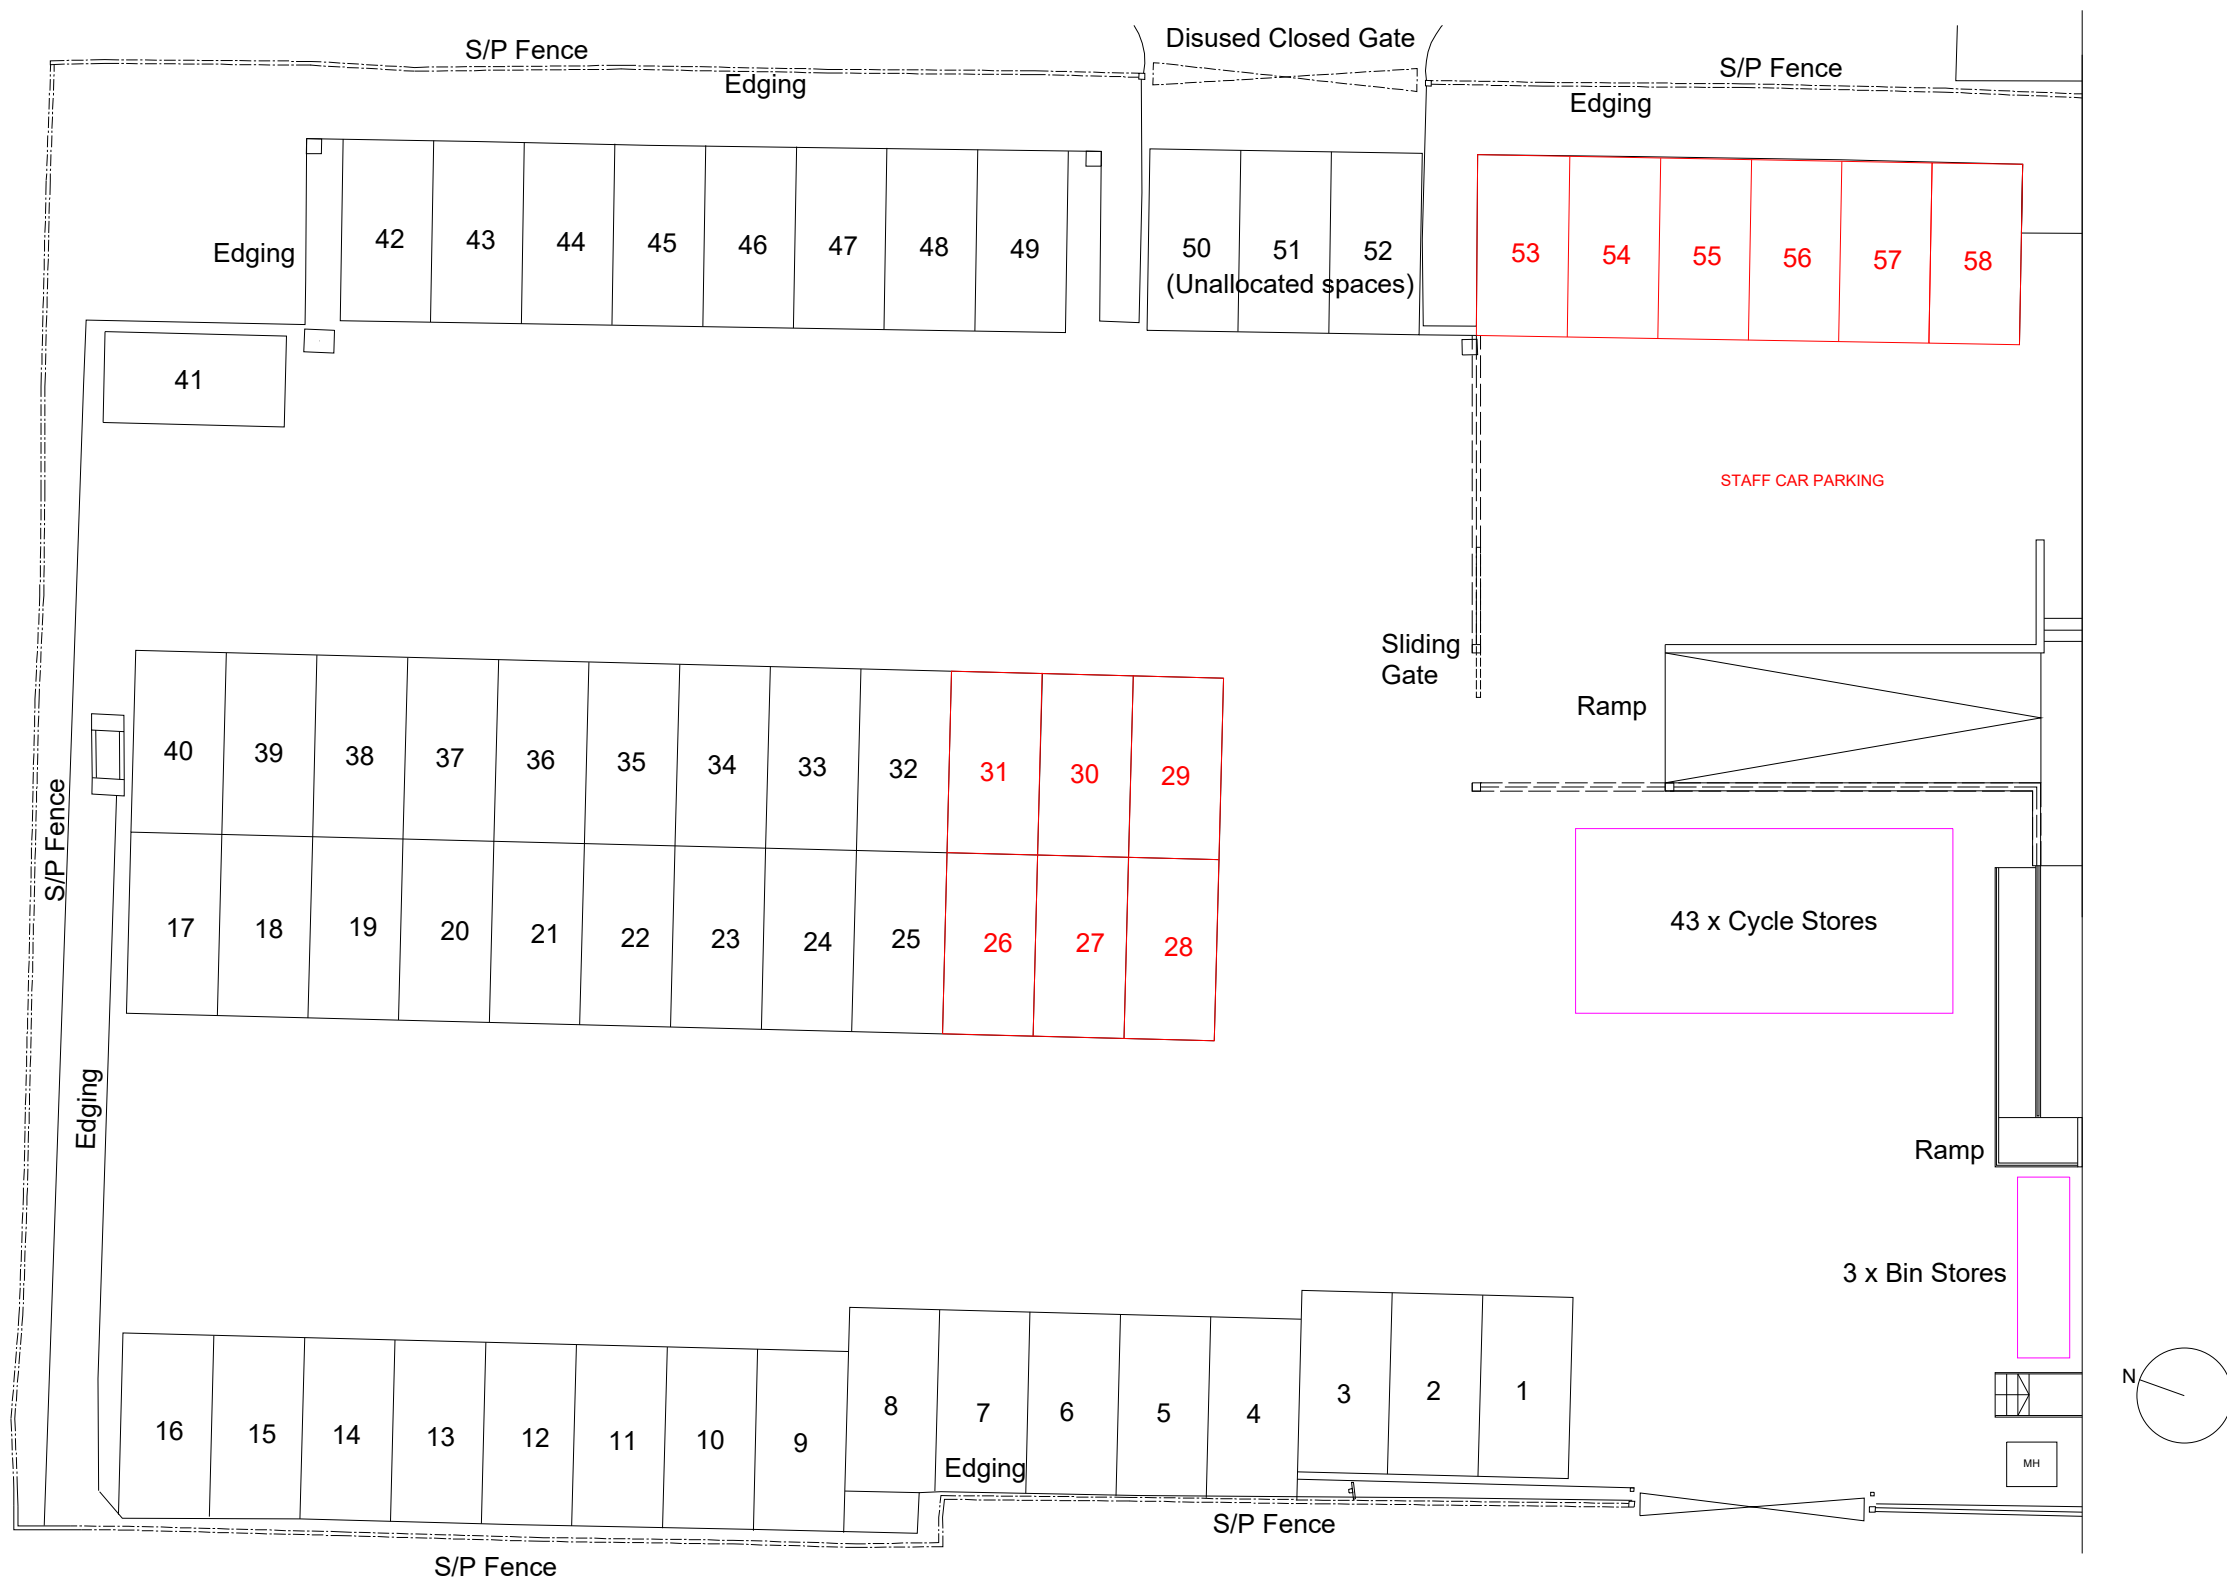

NORTH ELEVATION

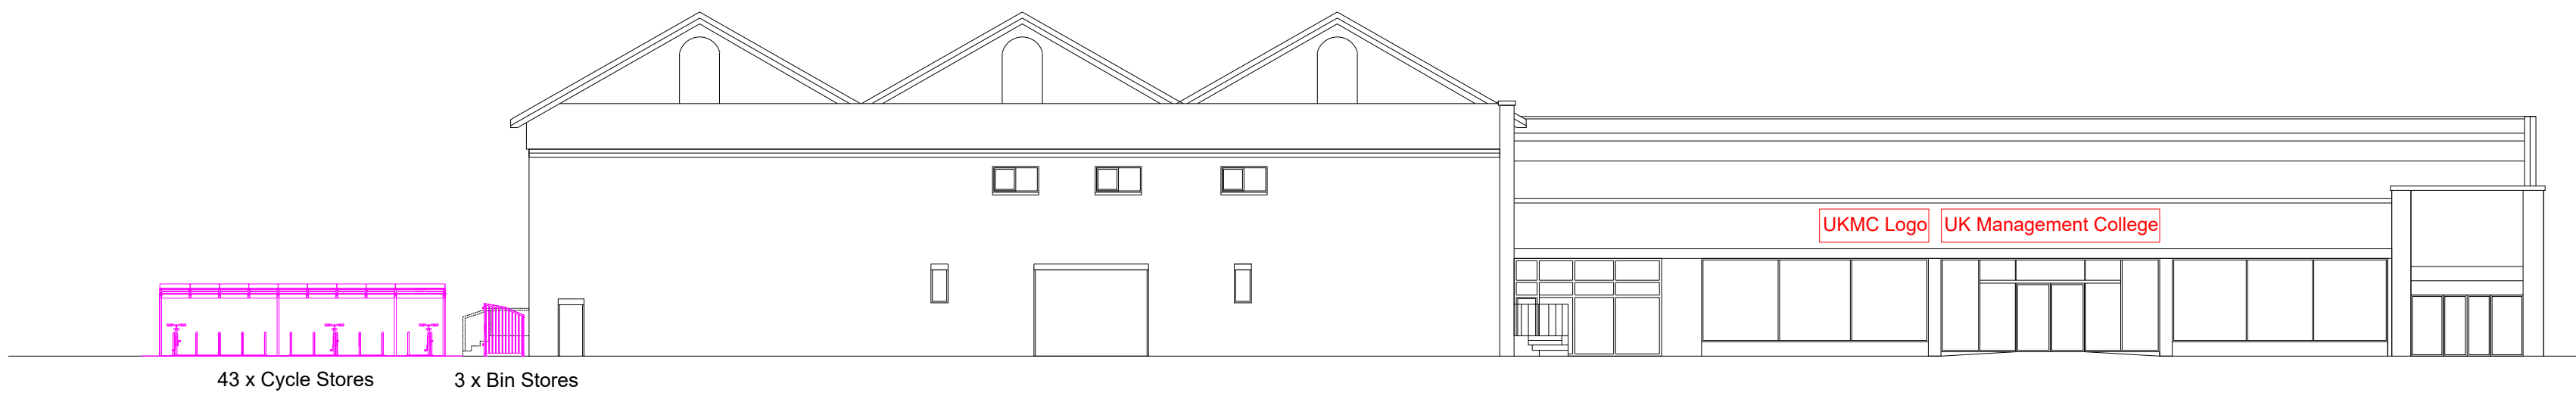

WEST ELEVATION

 

DRAWING NOTES

Written dimensions to be taken in preferences to scaled dimensions. The Contractor is responsible for checking all dimensions before work starts.

All work is to be carried out to the requirements, and to the satisfaction of the Local Authority. These drawings are for planning purposes only

Any discrepancies to be brought to the attention of 4D Planning Consultants immediately.

| REVISIONS |      |             |    |    |  |
|-----------|------|-------------|----|----|--|
| REV       | DATE | DESCRIPTION | BY | CH |  |
|           |      |             |    |    |  |
|           |      |             |    |    |  |
|           |      |             |    |    |  |
|           |      |             |    |    |  |

PROJECT TITLE

Units 1, 3 & 4,  
1121 Ashton Old Road,  
Manchester, M11 1AA  
**Change of Use Ref: 138709/FO/2023**  
Planning Condition 7 - Cycle Storage Facilities  
Planning Condition 8 - Storage & Disposal of Refuse

DRAWING TITLE

Proposed Car Parking Layout +  
Proposed Elevations

CLIENT

UK Management College

|                  |                    |
|------------------|--------------------|
| DRAWING No       | REV                |
| 4D01             | /                  |
| Scale 1:200 @ A1 |                    |
| DATE             | DRAWING STATUS     |
| Dec 2024         | Planning Condition |

Architecture | Town Planning

T: 0161 408 4680    [www.GetMePlanning.com](http://www.GetMePlanning.com)

[www.GetMePlanning.com](http://www.GetMePlanning.com)