



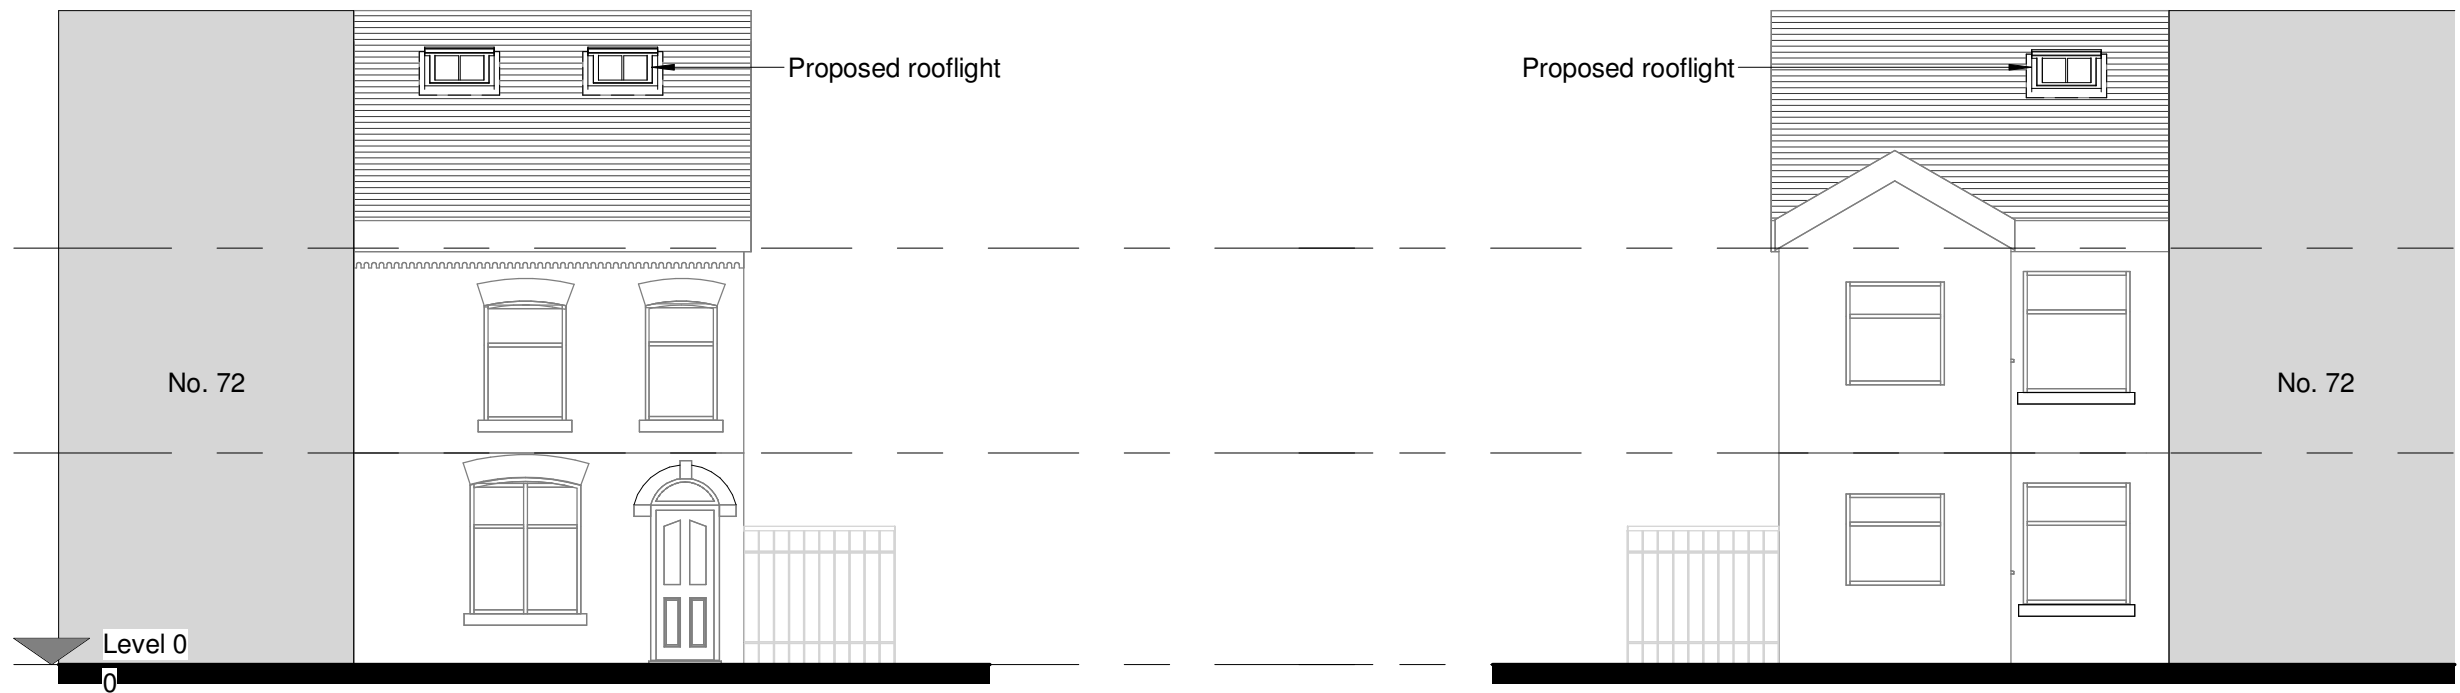

Proposed Front Elevation
1 : 100

Proposed Rear Elevation
1 : 100

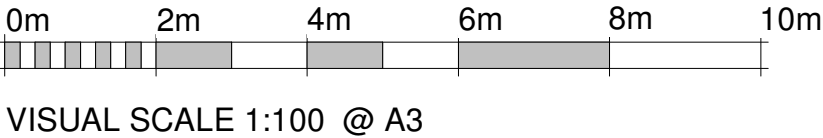

Do not scale from this drawing. Work to figured dimensions only. All information should be checked by the contractor site before work. Any discrepancies should be reported to the architect or designer immediately. All rights are reserved and are not transferable. Unauthorised reproduction of this drawing are not permitted. Land registry title and ownership boundaries are produced by IONIC STUDIO using all reasonable endeavours. We cannot be held responsible for scale discrepancy of plans supplied to us.	IONIC DESIGN	<table><tr><th>No.</th><th>Description</th><th>Date</th></tr><tr><td></td><td></td><td></td></tr><tr><td></td><td></td><td></td></tr><tr><td></td><td></td><td></td></tr><tr><td></td><td></td><td></td></tr><tr><td></td><td></td><td></td></tr><tr><td></td><td></td><td></td></tr></table>	No.	Description	Date																			PROJECT 70 Bosworth St, Manchester	CLIENT Y. Aziz		
		No.	Description	Date																							
SHEET Proposed Elevations	Date 09/01/25	Project number P117	Scale (@ A3) 1 : 100																								
	Drawn by SA	DRAWING NUMBER		REV																							
	Checked by SA	P-02																									