




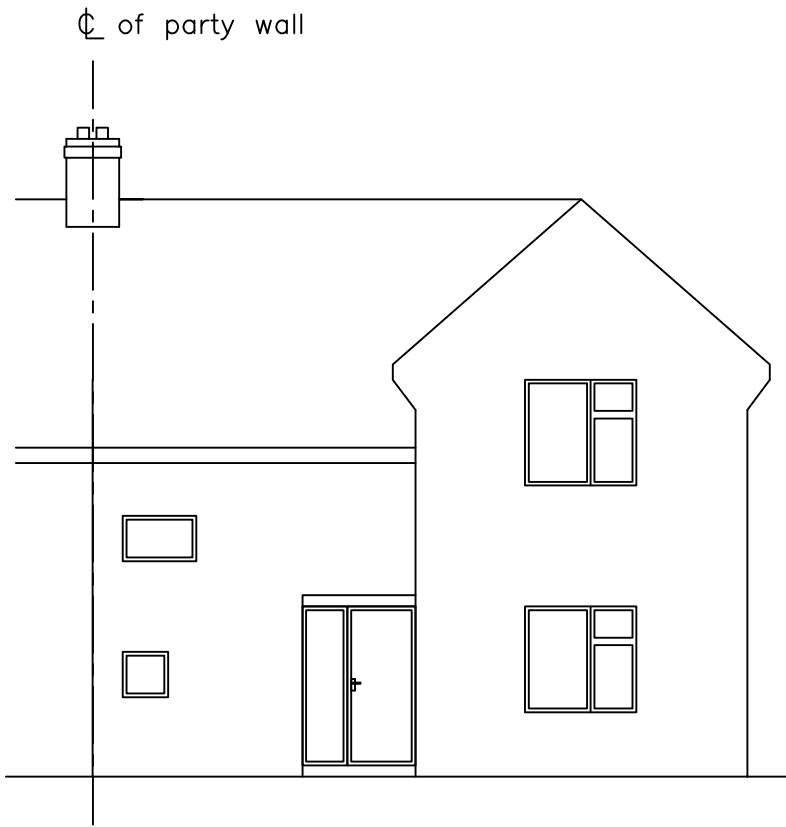


EXISTING FRONT ELEVATION

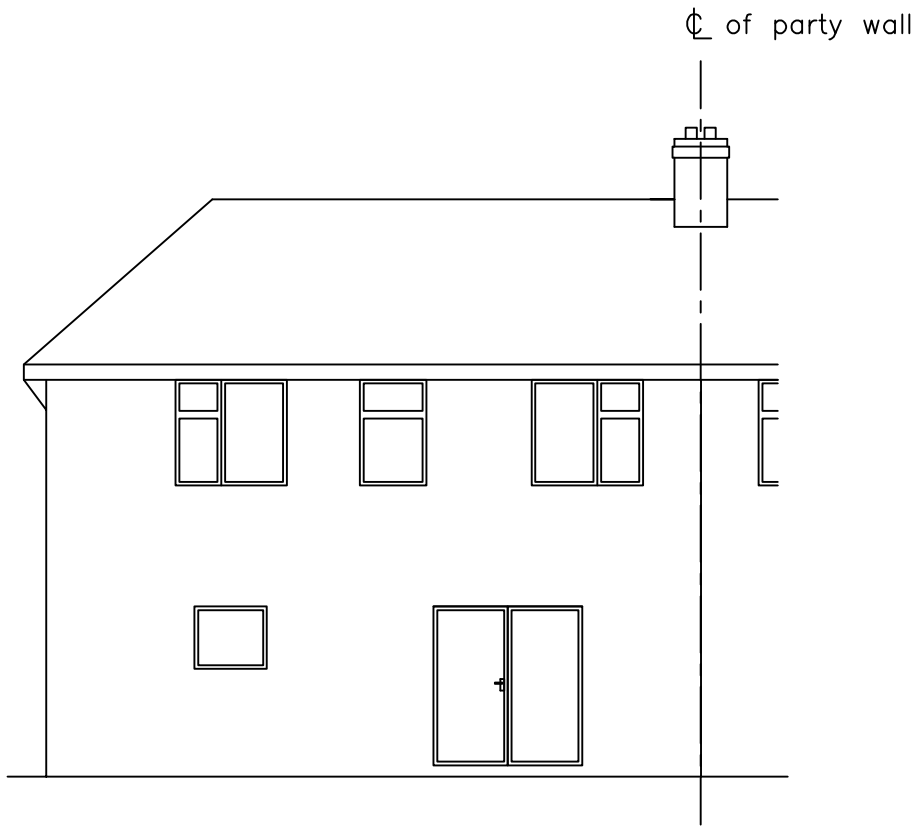


EXISTING REAR ELEVATION

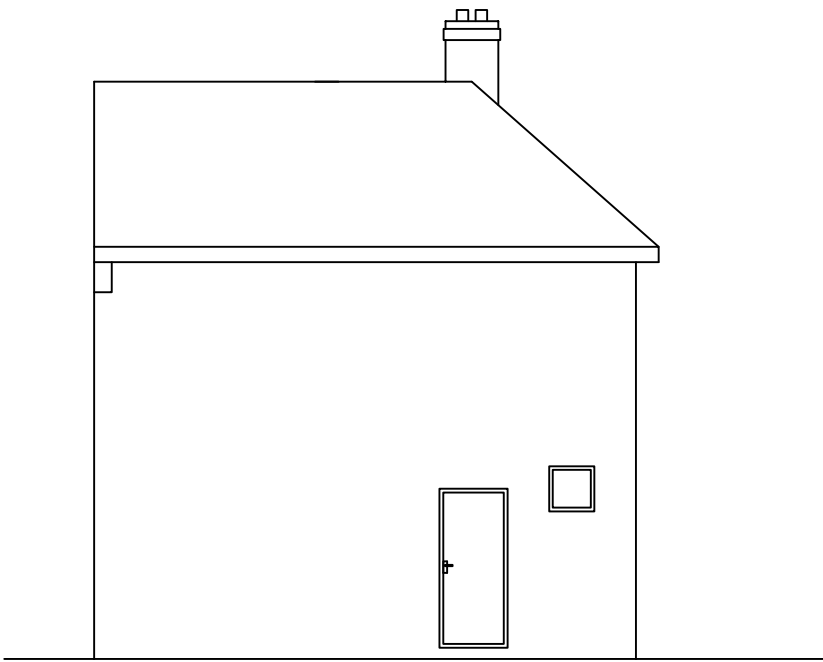

EXISTING SIDE ELEVATION

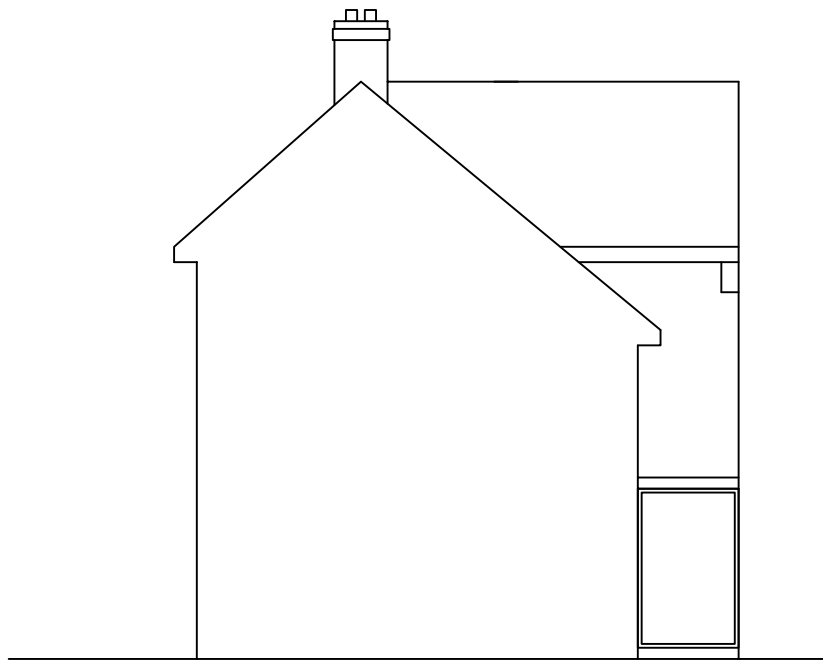

EXISTING SIDE ELEVATION FROM NO. 211

 

TITLE EXISTING ELEVATIONS				
PROJECT PROPOSED FRONT EXTENSION AND OUTBUILDING TO THE REAR EXTENSION AT 213 WILBRAHAM ROAD MANCHESTER				
PLOT SCALE 1=1	SCALE 1:100	DRN F.A.	DATE 01/25	DRAWING No. 02
				REV B