
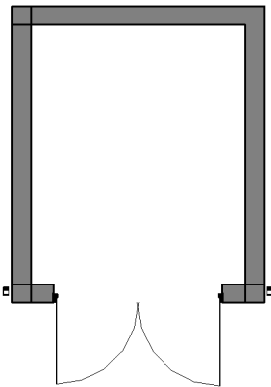


Notes:


This drawing is the sole copyright of KPP Architects Ltd and reproduction in any form is forbidden unless permission is obtained in writing.

Do not scale from this drawing. Any discrepancies on site should be brought to the attention of KPP Architects Ltd.

Work and materials must comply with the current Building Regulations and Codes of Practice and be read in conjunction with building specifications and other sub-contractors information. All materials are to be installed in strict accordance with the recommendations of the manufacturers.

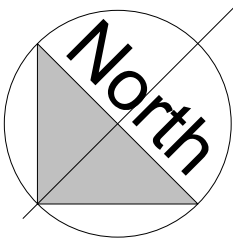


GROUND FLOOR PLAN
1 : 100

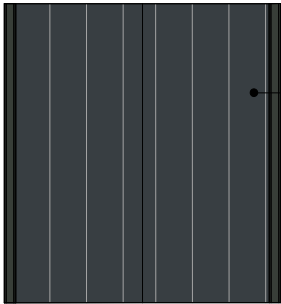


GRP ROOF - ANTHRACITE RAL 7016

ROOF PLAN
1 : 100

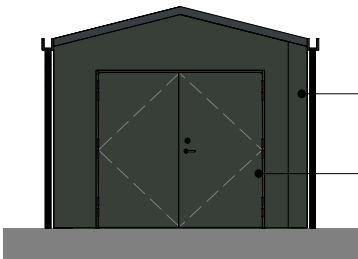

GRP ANTHRACITE (RAL 7016)
STEEL DOORS ANTHRACITE (RAL 7016)

FRONT ELEVATION
1 : 100

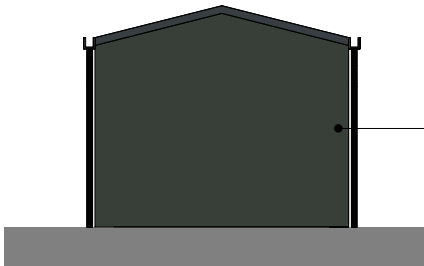

GRP ANTHRACITE (RAL 7016)

REAR ELEVATION
1 : 100




GRP ANTHRACITE (RAL 7016)

SIDE ELEVATION 1
1 : 100



GRP ANTHRACITE (RAL 7016)

SIDE ELEVATION 2
1 : 100

 

VISUAL SCALE 1:100 @ A3

ADDITIONAL NOTES:

- REFER TO KPP DRAWING 2001 FOR LOCATION OF THE SUBSTATION
- SUBSTATION TO ENWL DETAILS

P2	UPDATED TO GRP ANTHRACITE	JH	06.12.24
----	---------------------------	----	----------

Rev	Description	By	Chkd	Date
-----	-------------	----	------	------

Client

EVANS DAKOTA HOTELS LTD.

Project Title
**DAKOTA HOTEL
LAND OFF ENTERPRISE WAY
WYTHENSHAW**

Drawing Title
**PROPOSED SUBSTATION PLANS
& ELEVATIONS**

KPP
ARCHITECTS

Lodge House
12 Town Street
Horsforth, Leeds LS18 4RJ

T : +44 (0) 113 2390460
E : architects@kpp-leeds.co.uk
W : www.kpp-leeds.co.uk

Scale	Size	Date	Drawn	Checked
1 : 100	A3	3 JUL 24	JS	JH

Status

PLANNING

KPP Job No.	Revision
2019-08	P2

Drawing Number

2011