



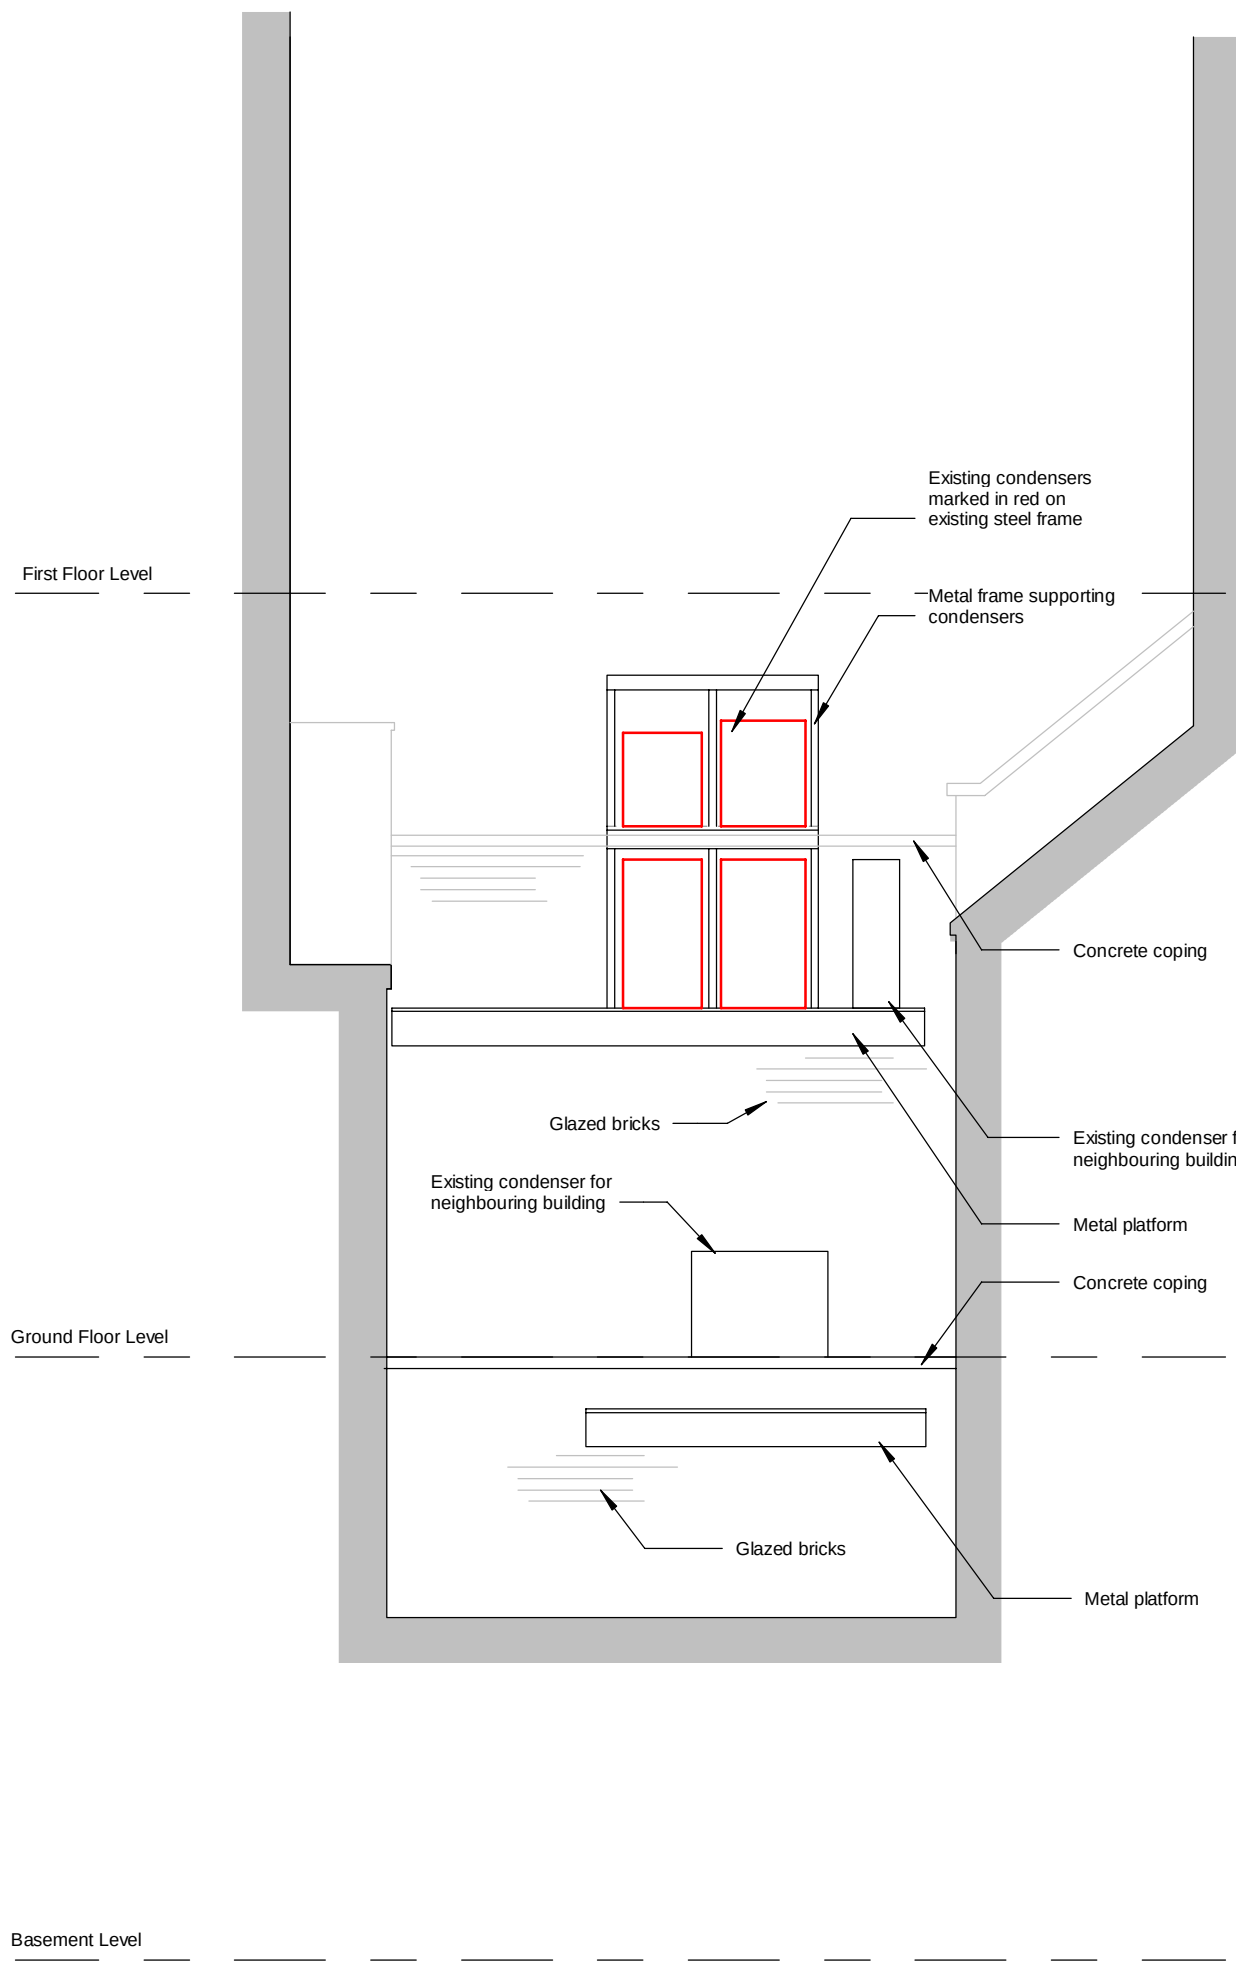

Existing Lightwell East Elevation

1 : 50

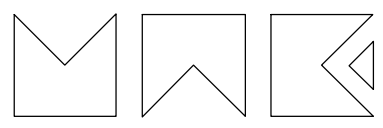

MWE ARCHITECTS

Unit One, Beal Farm, Stocksfield, NE43 7AL

Telephone : (0191) 260 2299

Email : enquiries@mwearchitects.co.uk

Website : www.mwearchitects.co.uk

Rev.	By	Date	Description		
Client			Job No	Dwg No	Rev.
Newcastle Building Society			24003	04	
Job Title			Scale	Date	
74 King Street, Manchester M2 4NJ			1 : 50	March 2024	
Description			Drawn by	Paper size	Date
EXISTING LIGHTWELL EAST ELEVATION			GI	A3	