




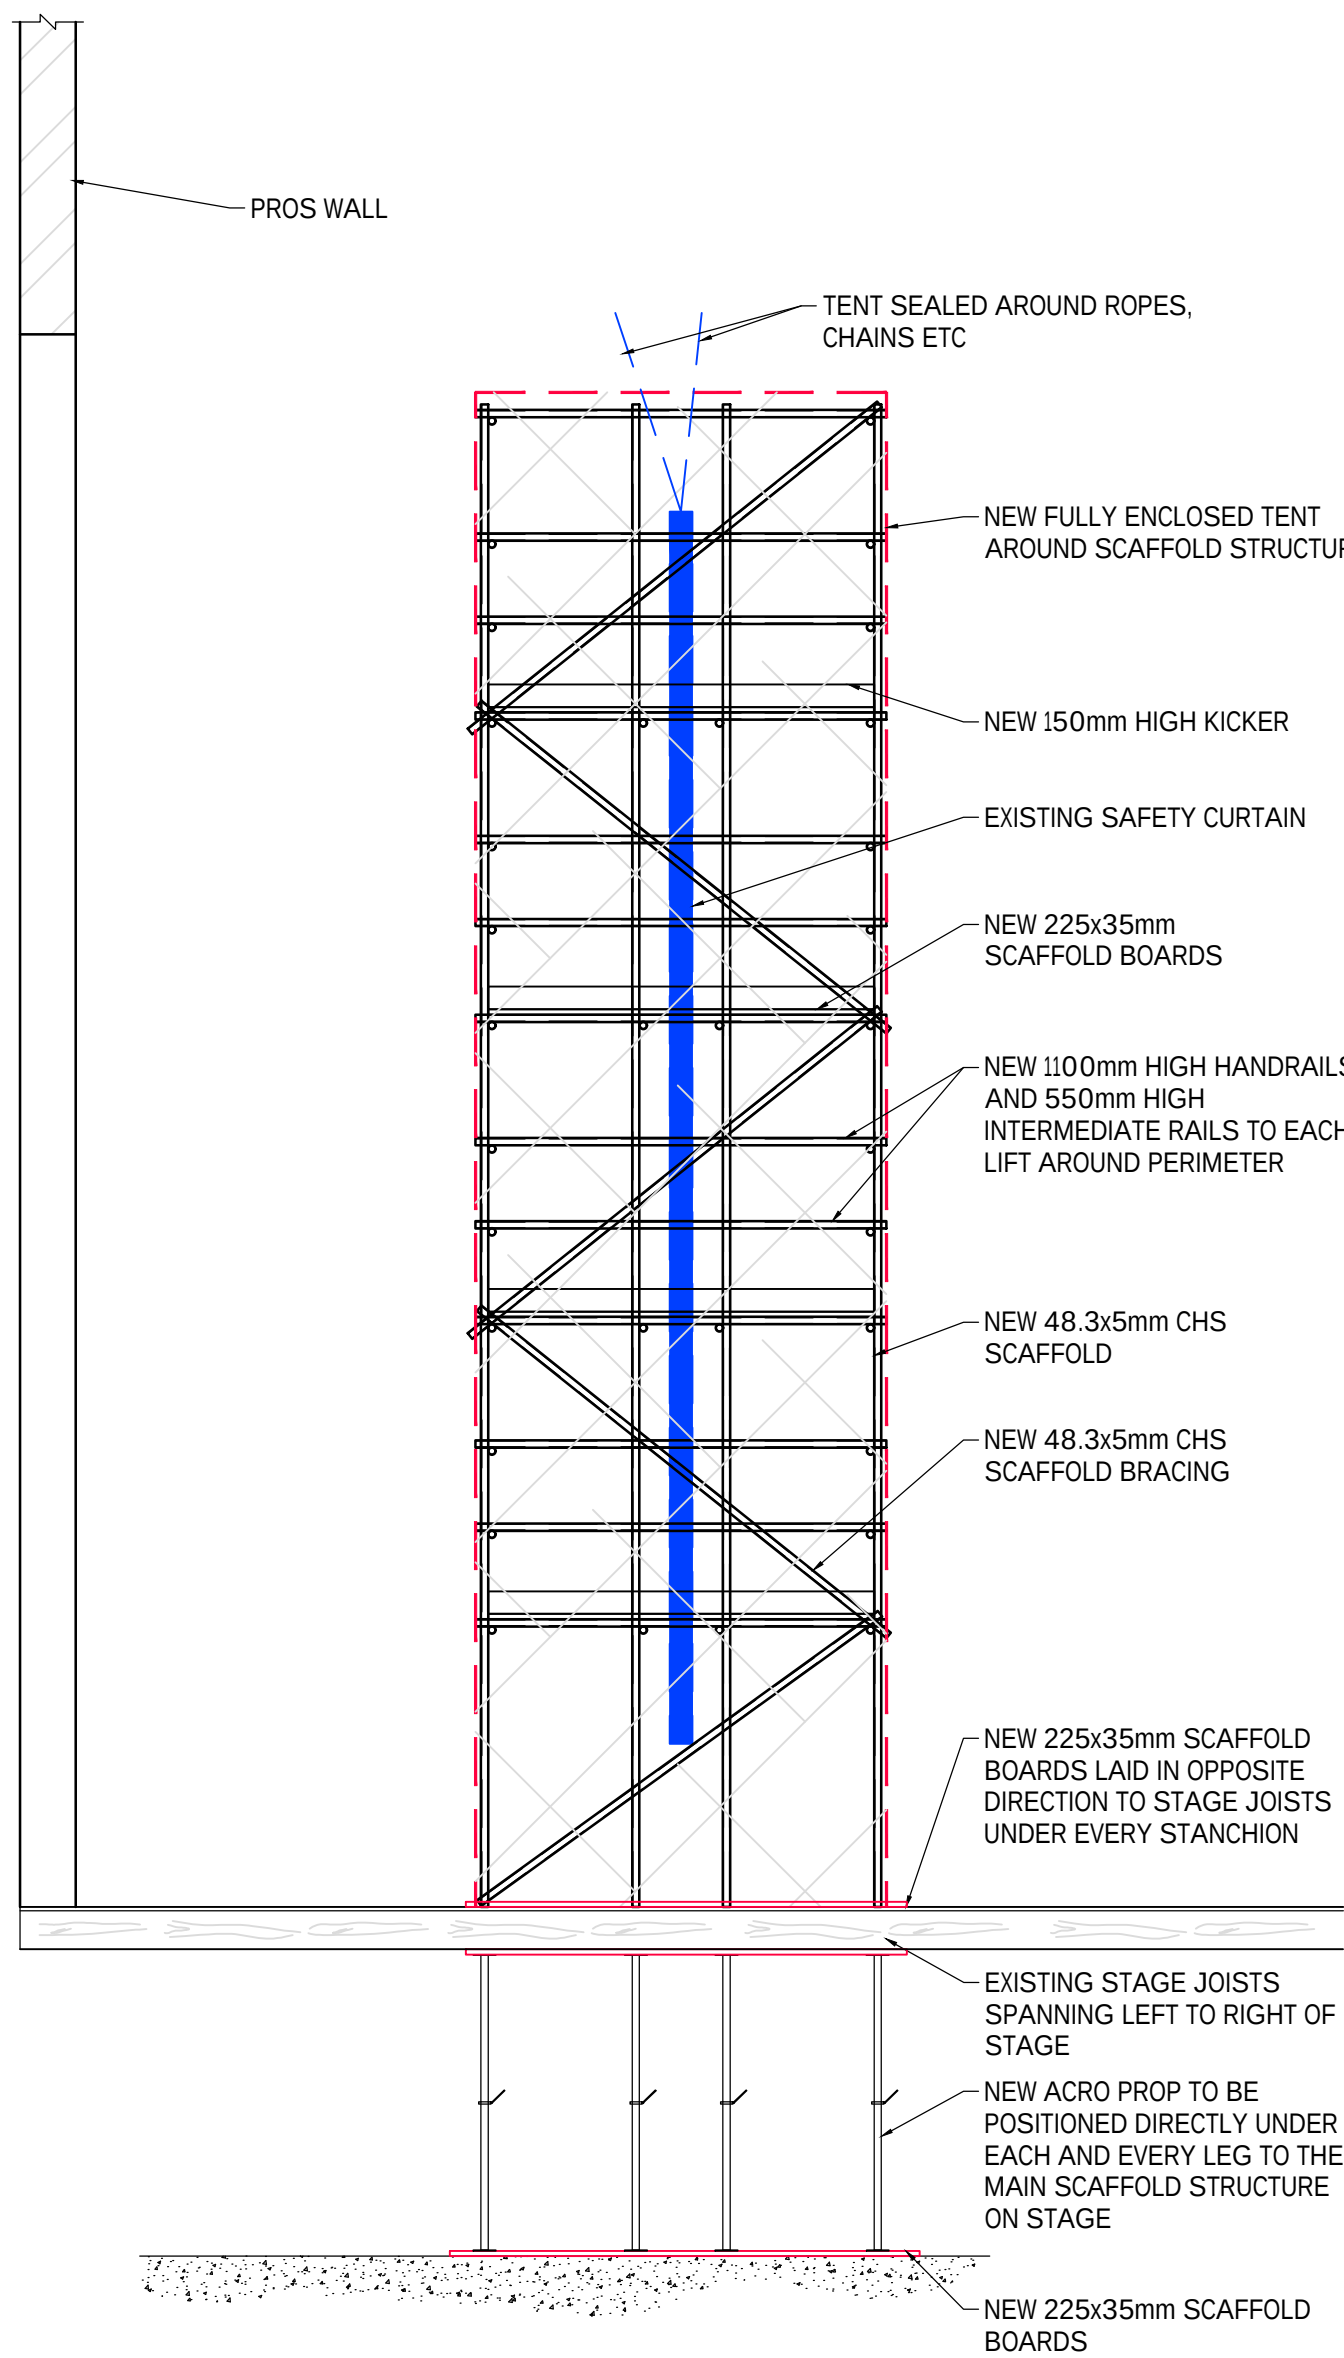

PROPOSED SIDE ELEVATION
(SECTION THRO' PROS WALL)
(SCALE 1:50 AT A1)

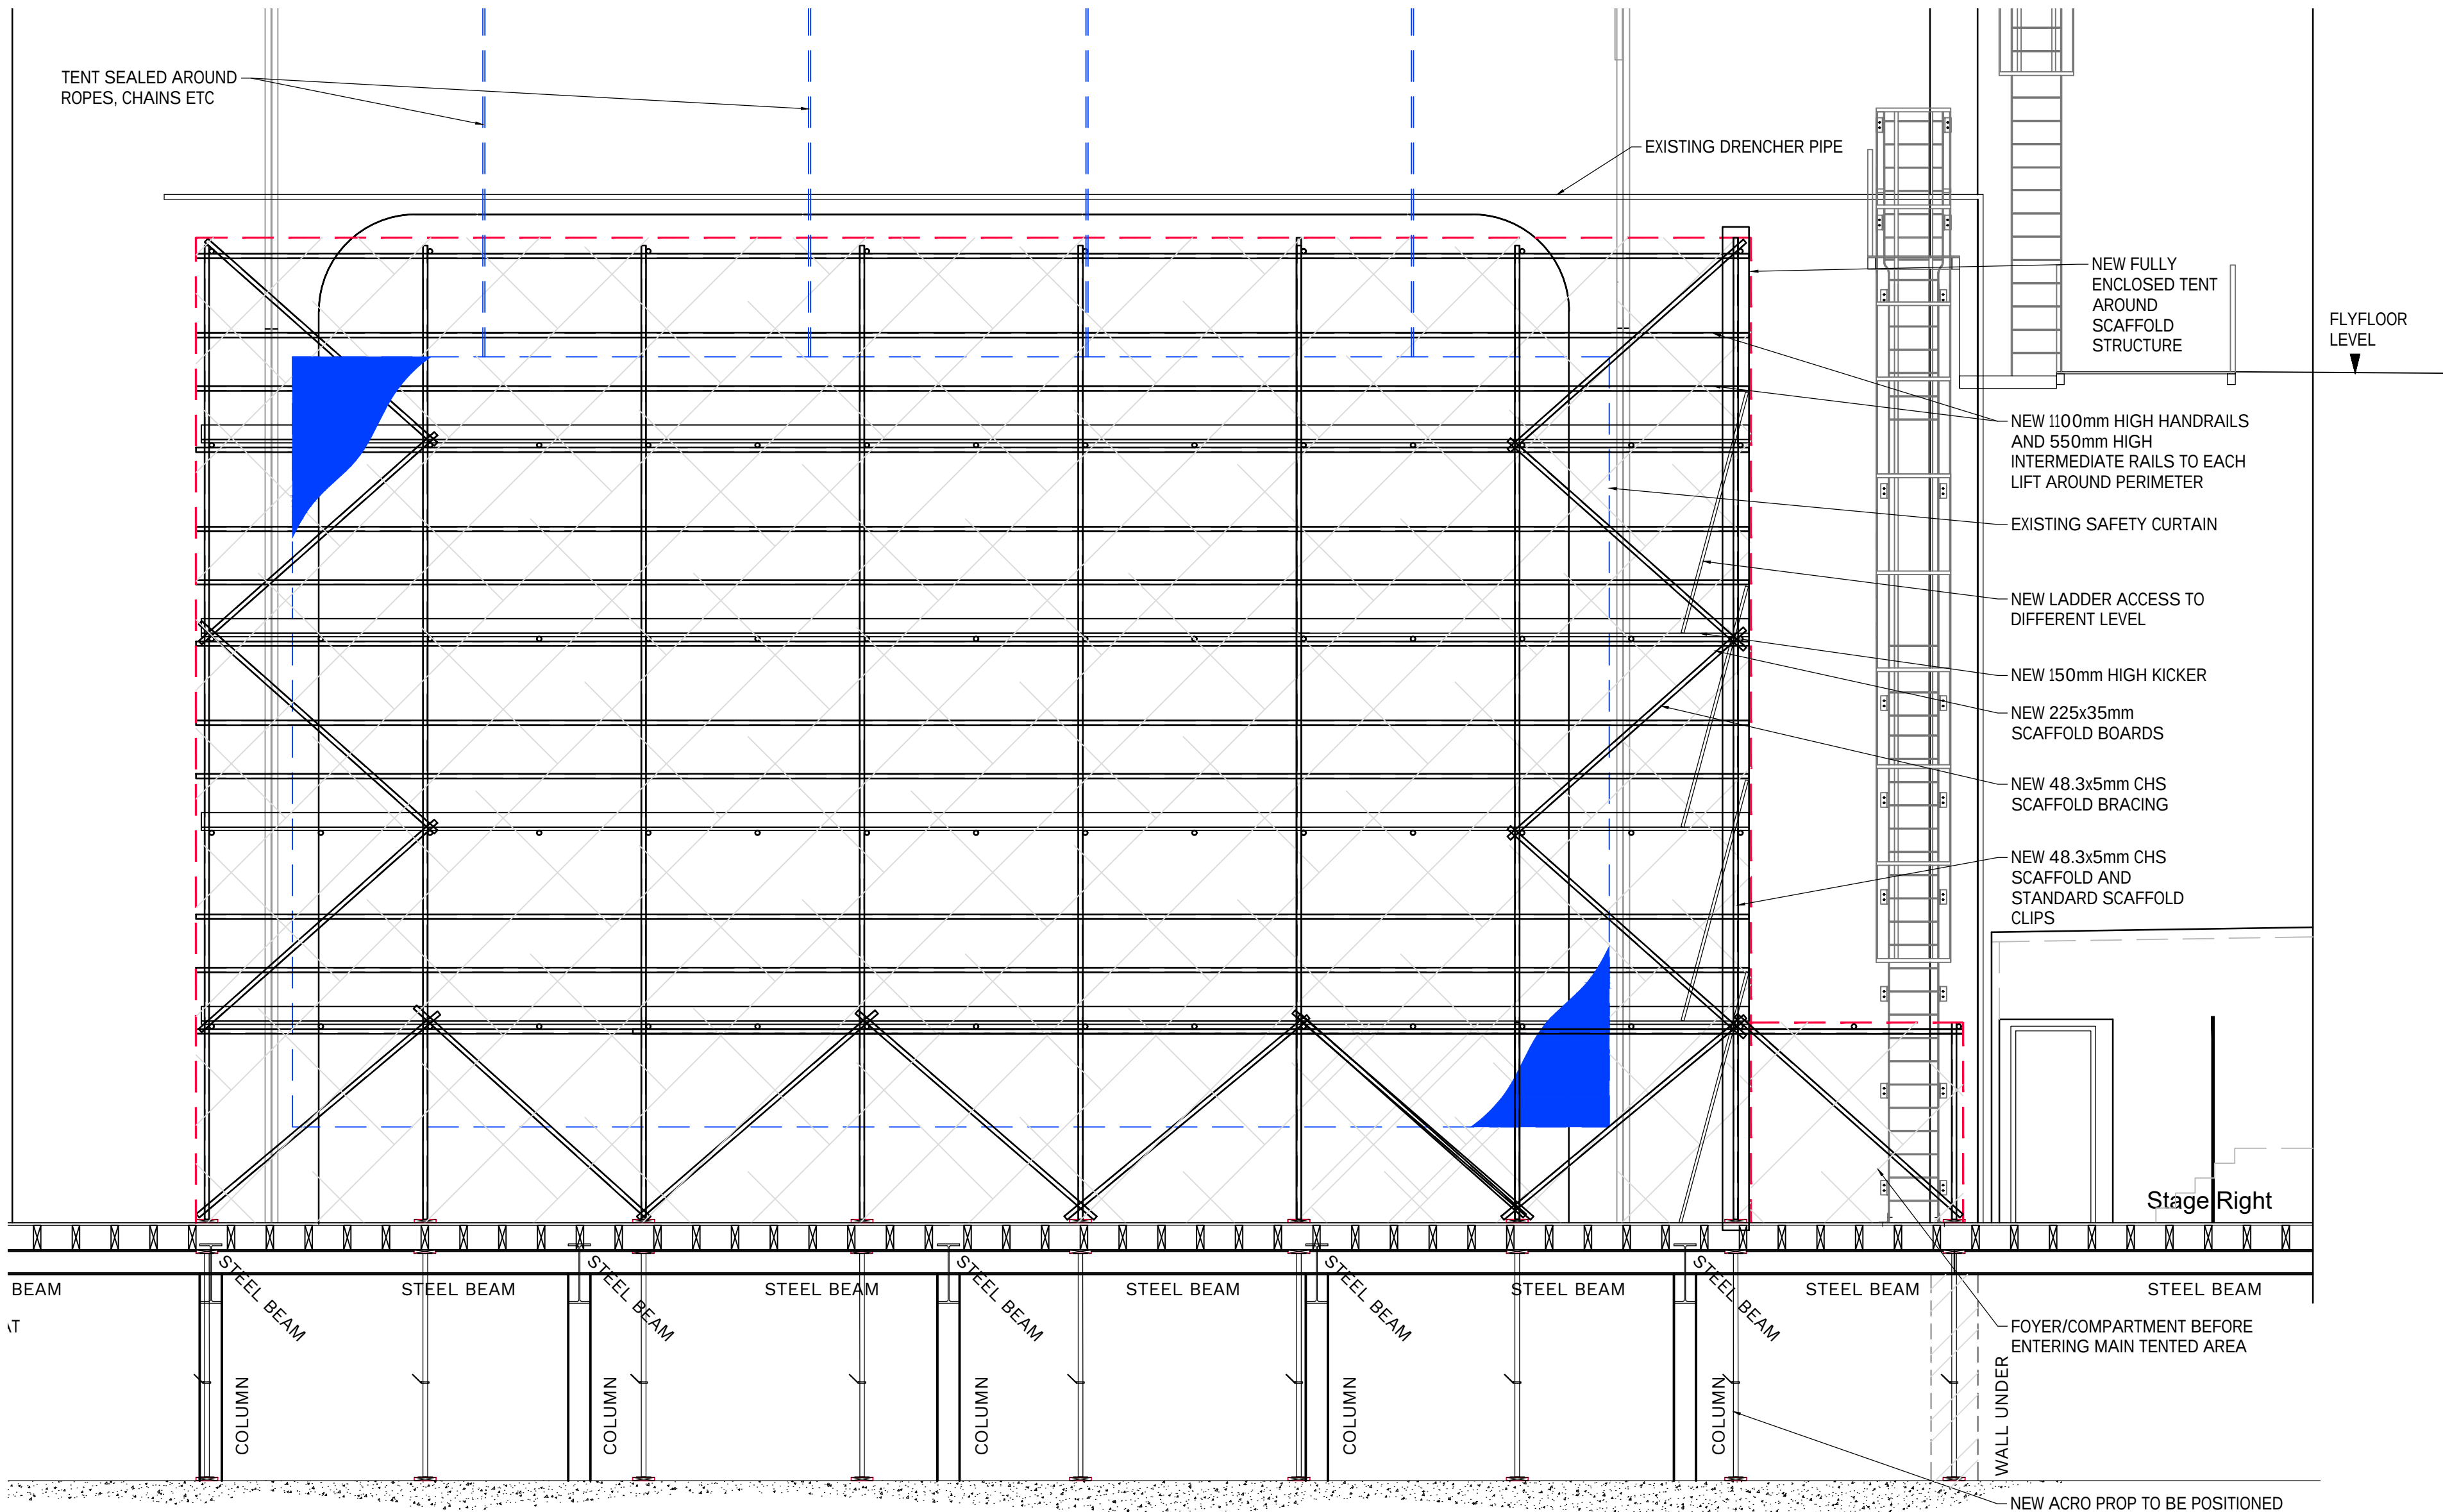

PROPOSED FRONT ELEVATION SHOWING TENTED SCAFFOLD
(SCALE 1:50 AT A1)

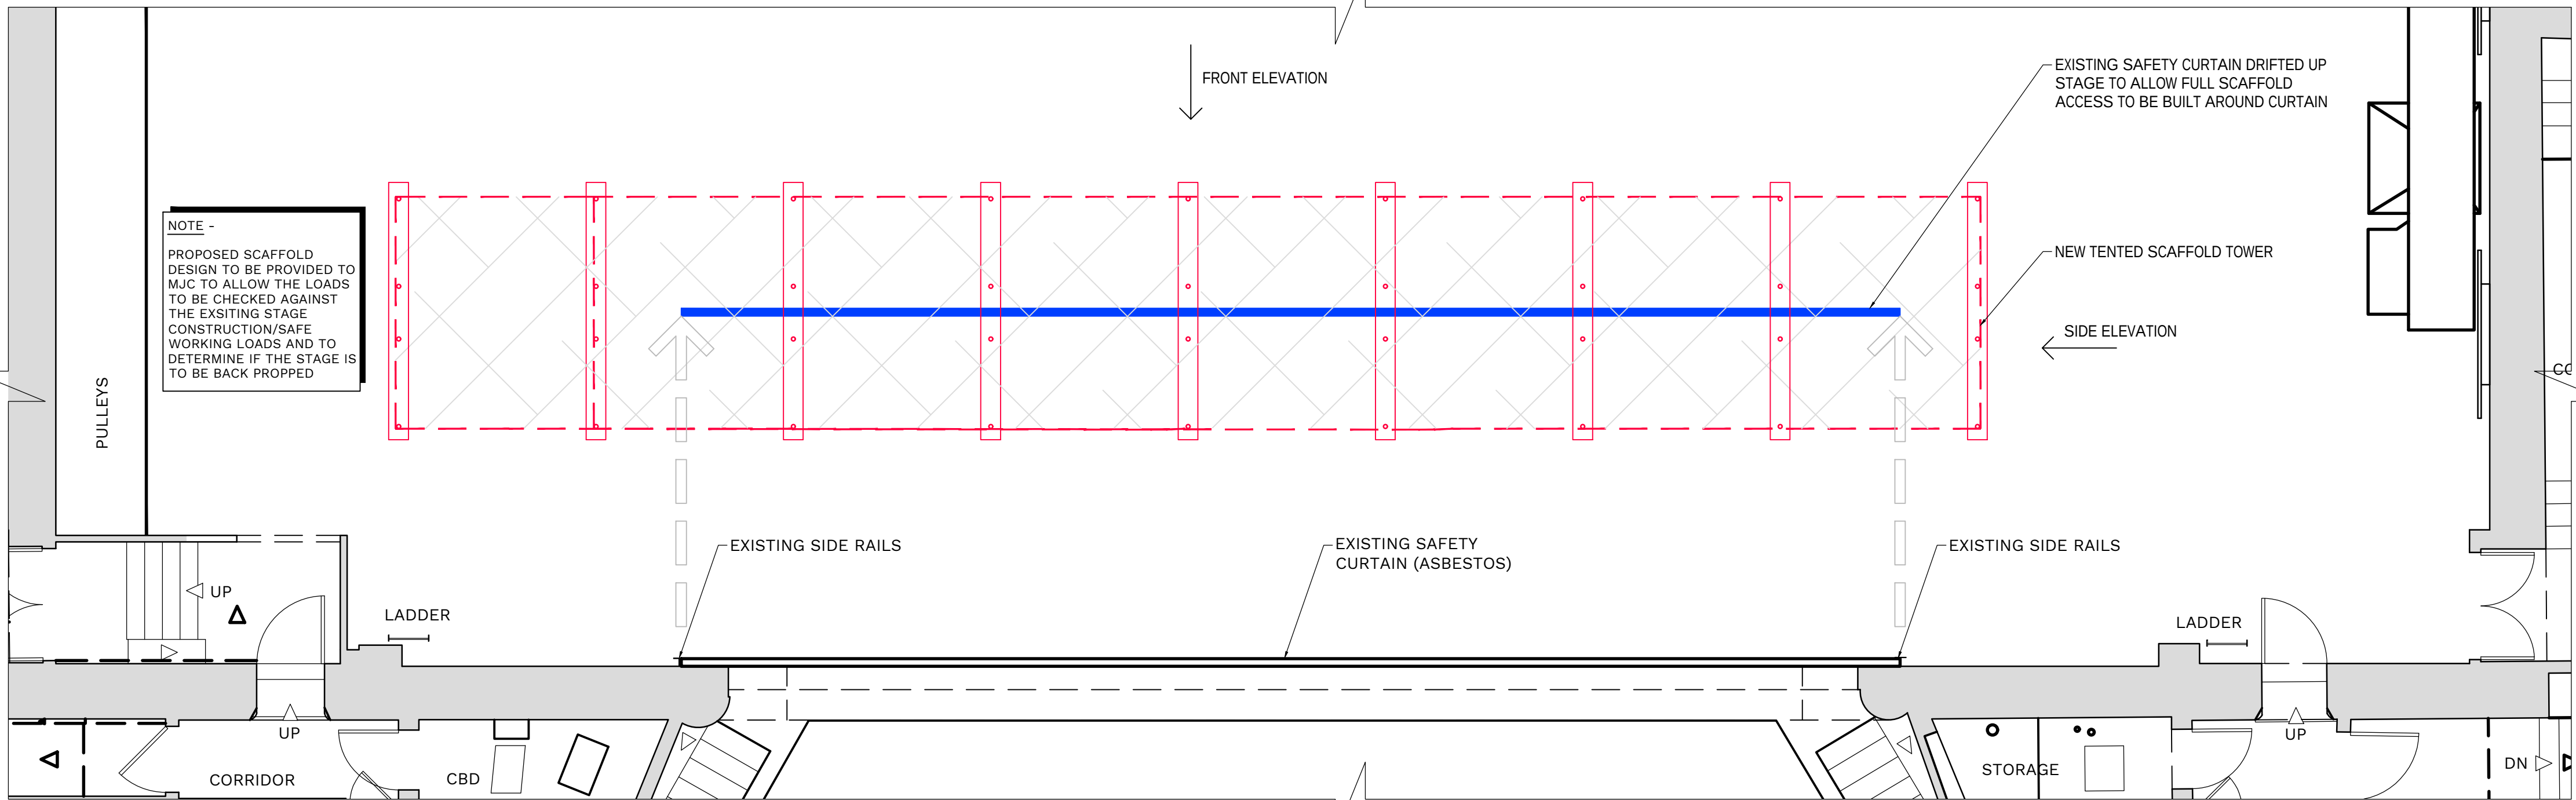

PROPOSED PART STALLS/STAGE FLOOR PLAN SHOWING PRELIMINARIES
(SCALE 1:50 AT A1)

DO NOT SCALE THIS DRAWING.

Original Drawing Size A1

Notes

Rev.	Date	Description	By
---	---	---	---



Chartered Structural Engineers

Issuing Office
204 Bolton Road, Walkden
Manchester, M28 3BN
TEL: 0161 790 4404

Client


Entertainment

Project
PALACE THEATRE,
MANCHESTER
- SAFETY CURTAIN

Drawing Title
PROPOSED
STALLS/STAGE FLOOR
PLAN, ELEVATION AND
SECTION SHOWING
TENTED SCAFFOLD

Scale	Date	Drawn	Checked	Passed
AS SHOWN	FEB 2025	GT	---	---

Drawing No.
MJC25_01_016-013

PLANNING

THIS DRAWING AND THE COMPUTER FILE OF THIS DRAWING ARE COPYRIGHT. THE COPYRIGHT BELONGS TO MJ CONSULTING ENGINEERS LTD (MJC LTD). THIS DRAWING MAY THEREFORE, NOT BE REPRODUCED IN ANY FORMAT WITHOUT THE WRITTEN CONSENT OF MJC LTD AND THE COMPUTER FILE MAY NOT BE TRANSFERRED WITHOUT THE WRITTEN CONSENT OF MJC LTD.