

EXISTING DRAWING IS BASED ON
BEST KNOWN INFORMATION
DOWNLOADED FROM EDMS.

STATUTORY STATUS	
LISTED	NO
CONSERVATION	NO

NOTE
This drawing has been prepared from historical information that cannot be guaranteed accurate. Responsibility is not accepted for errors made by others in scaling from this drawing. All construction information should be taken from figured dimensions only. All dimensions should be checked on site prior to the manufacture of any components. No services should pass through or over the Boxes & Parcels room. No sprinklers to be located in the Comms Room

HATCHING	
	New Secure Partition wall
	New Partition wall
	Book Room Secure wall
	Existing Partition wall
	Structural wall
	Area not in scope
	Barrier Matting
	Banking Hall Vinyl Flooring
	Staff Room Vinyl Flooring

17.09.2024	B	ICT	-	Statutory status updated.
12.09.2024	A	ICT	-	Annotation omitted.

DATE :	REV	DRAWN	CHECKED	NOTES
--------	-----	-------	---------	-------



ISG
Boleyn House,
St Augustines
Business Park,
Whitstable,
Kent CT5 2QJ


Project
MANCHESTER MKT. ST.

86 MARKET STREET
MANCHESTER
M1 1PD
PIM No.11737




Drawing Title
**FRONT ELEVATION
AS EXISTING
DAMAGE MITIGATION 2024**

Branch Sort Code 20-55-34	Branch ID 20	Supplier Project No DH109452	
Scale 1:100 @A3	Drawn ICT	Checked -	Date 11/09/2024
Drg.No DH109452_021			Revision B
Architectural Practice: ISG Design Hub			

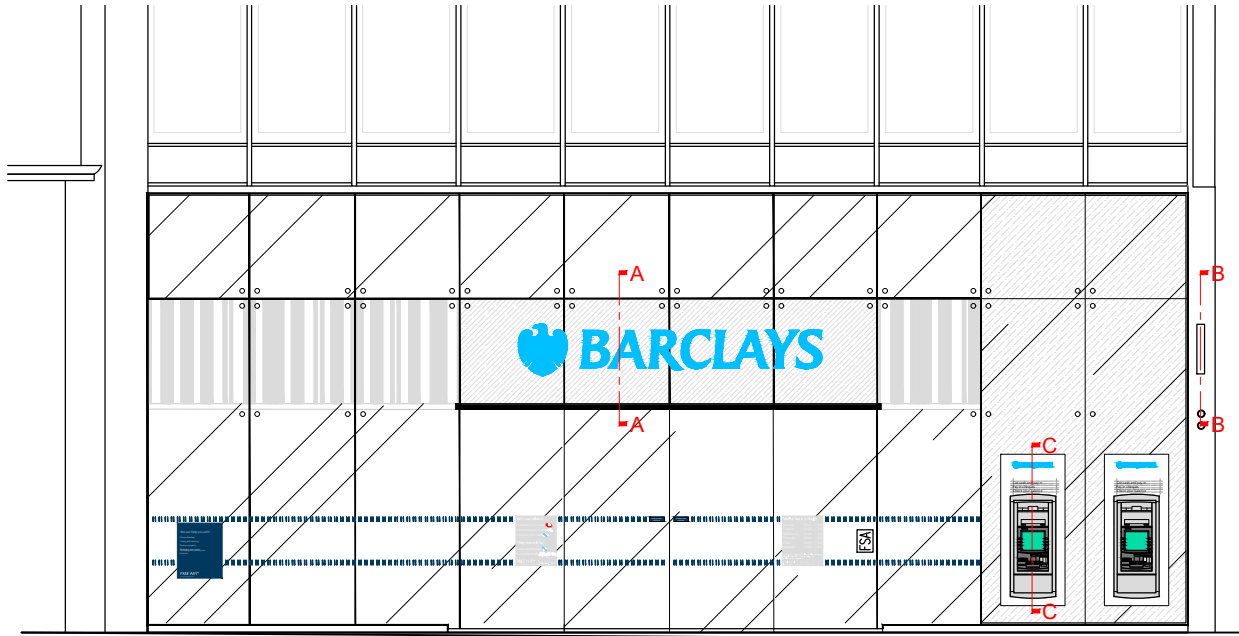

FRONT ELEVATION


△
ENTRANCE

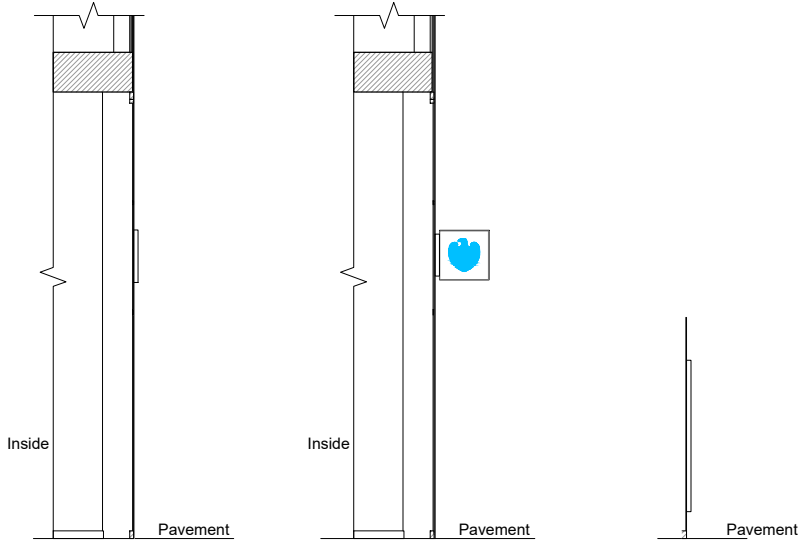

SECTION "A-A"
FASCIA SIGN


SECTION "B-B"
PROJECTING

SECTION "C-C"
ATM SURROUND

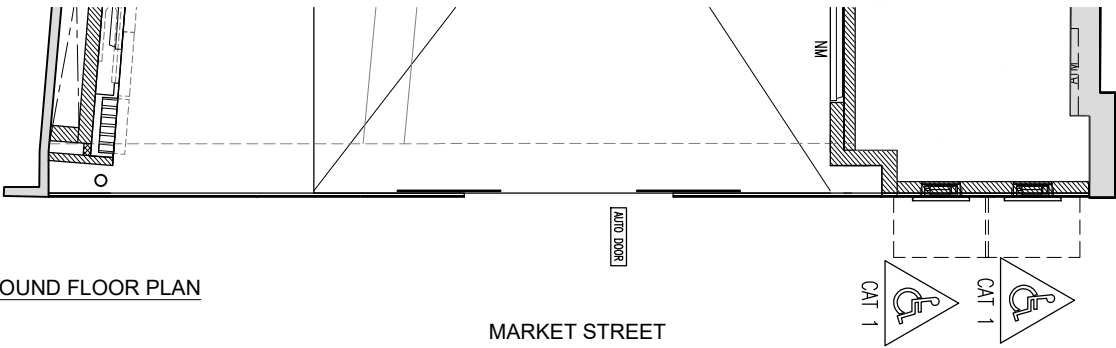

GROUND FLOOR PLAN

MARKET STREET

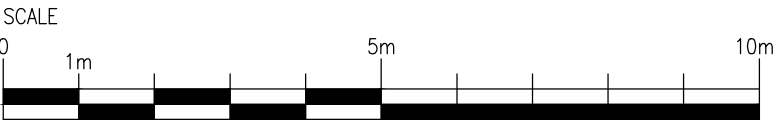

PLANNING