


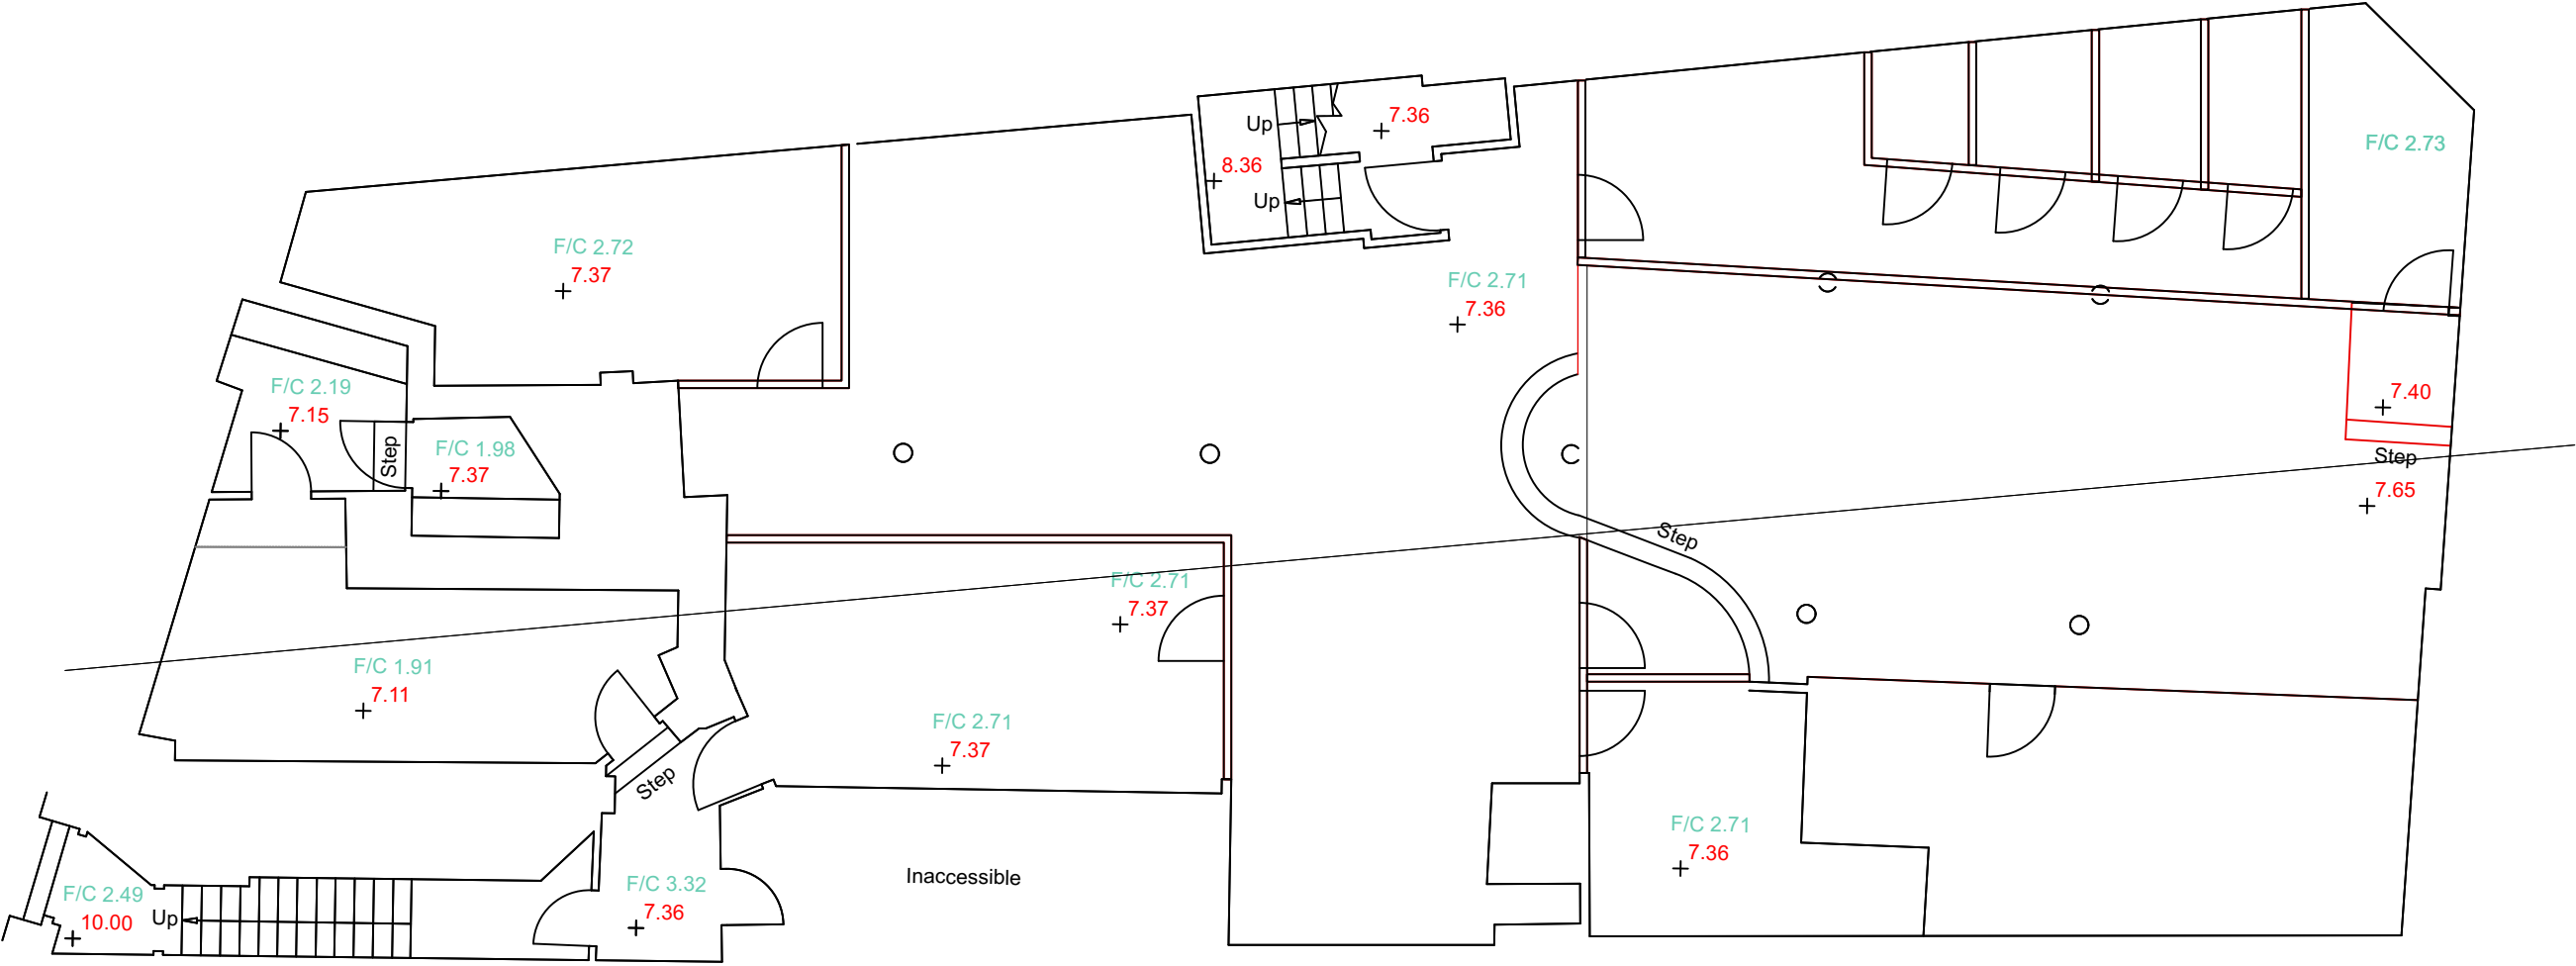

1 Existing Basement Floor Plan
Scale: 1:100

2337-48 Princess Street

As Existing Basement Floor Plan

dwg 2337-001 rev A

scale 1:100 @ A3

issued for information only

date 07/03/2024 drawn MM checked MM

mcnulty architects

RIBA
Chartered Practice

mcnulty architects ltd
Designworks
The Colony Winslow
Abingdon Road
SNG 4LY

info@mcnultyarchitects.com
01625 468 991