





PROPOSED SITE PLAN
scale 1:100 @ A1

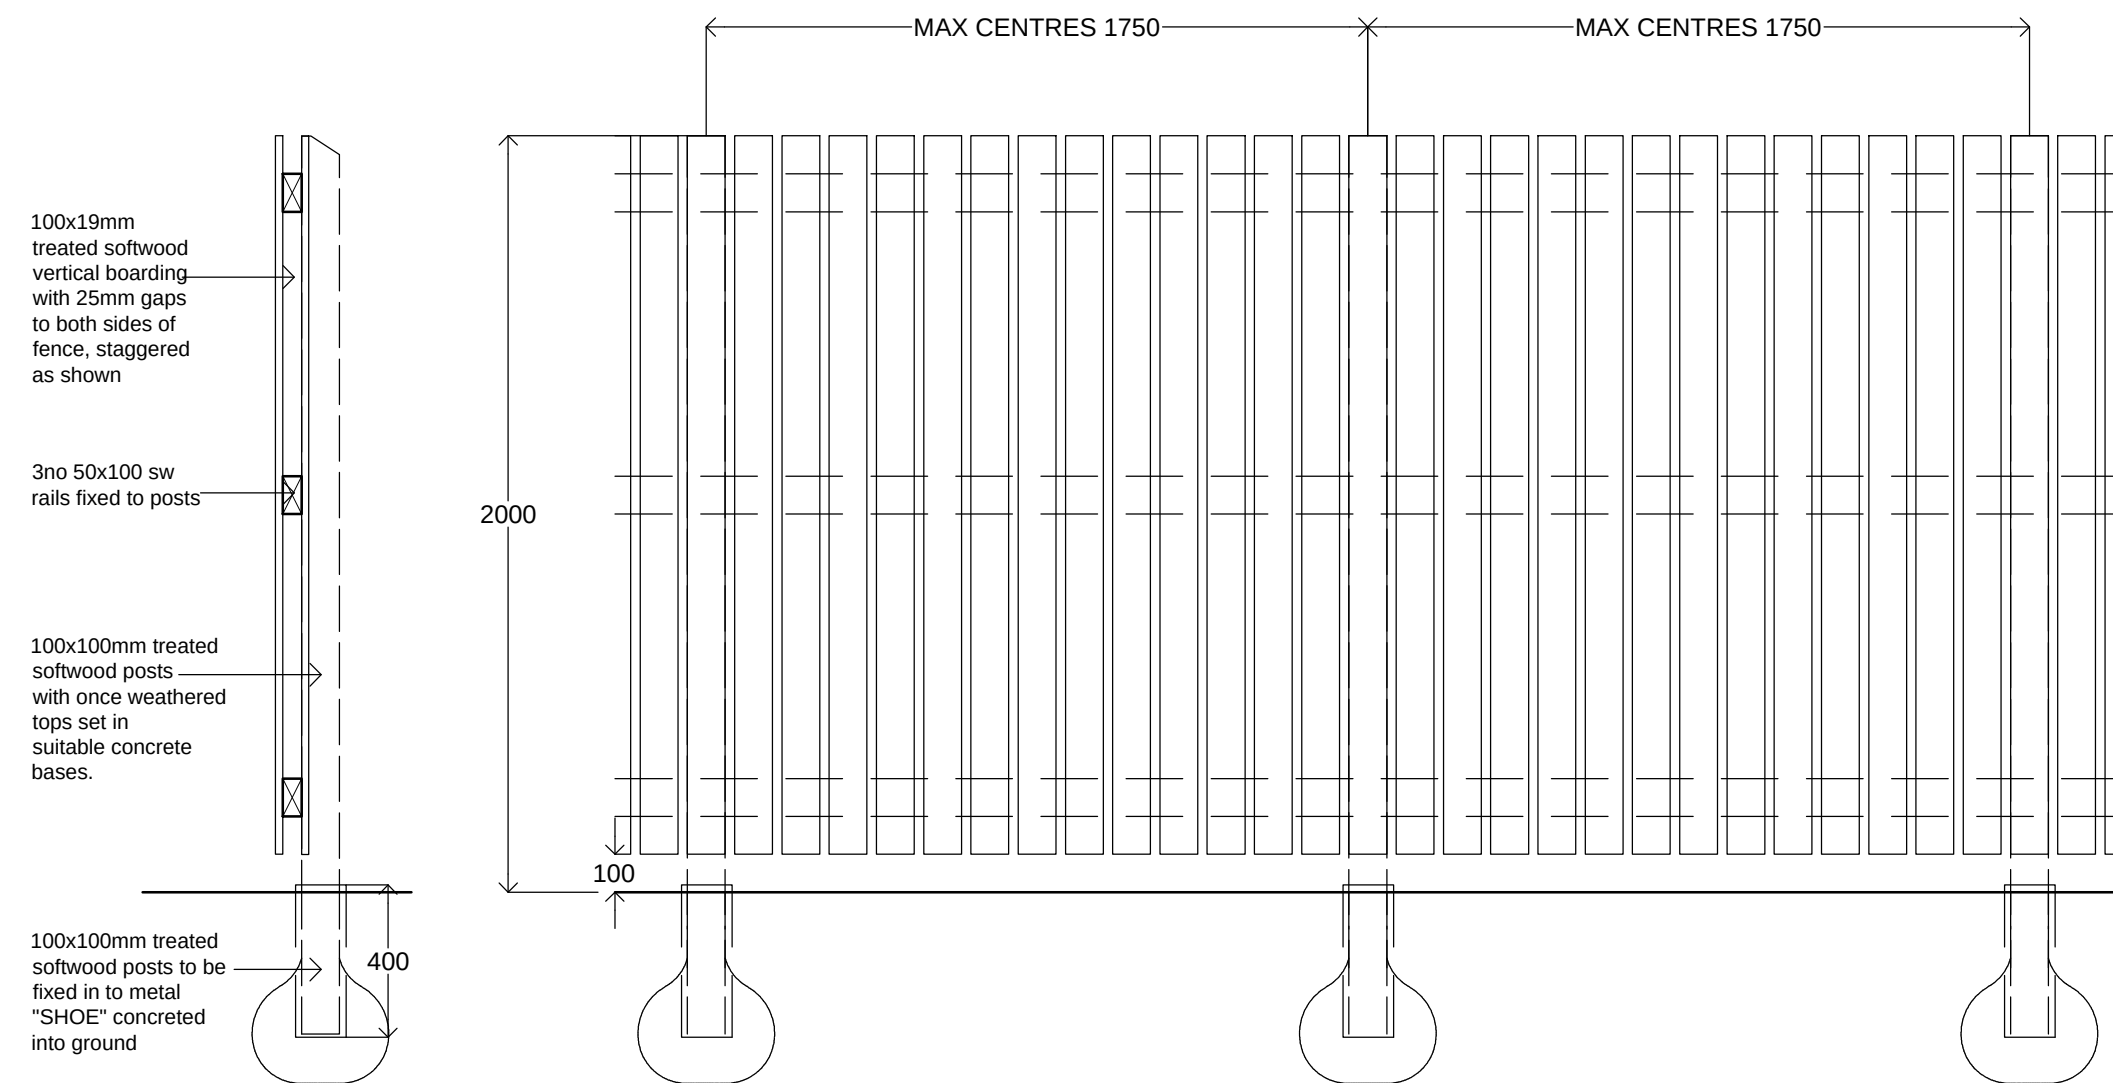


FENCING TYPE 1 - SECTION
SCALE 1:20@A1

FENCING TYPE 1 - ELEVATION
SCALE 1:20@A1

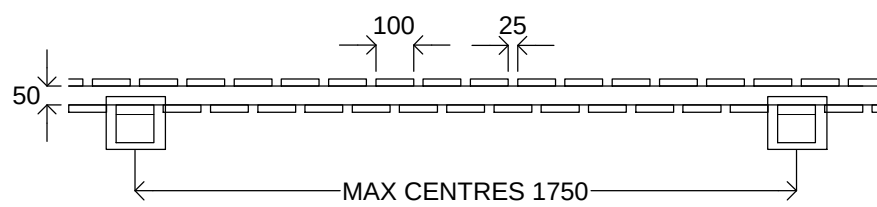


FENCING TYPE 1 - PLAN
SCALE 1:20@A1


REFUSE BIN LEGEND

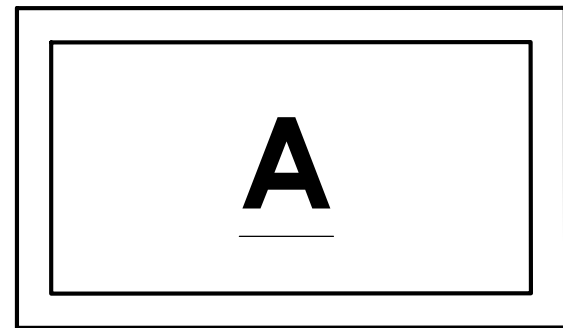

Large wheelie bin
with lockable wheels
660Lt 1200mm L x
700mm W x
1400mm H To be
used for cardboard

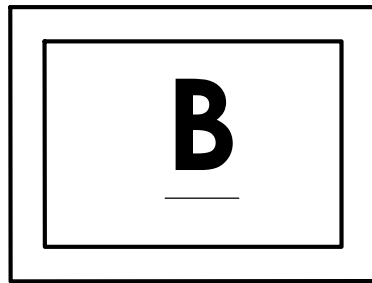

Wheelie bin 240Lt
800mm L x 600mm
W x 1400mm H To
be used for plastic
only

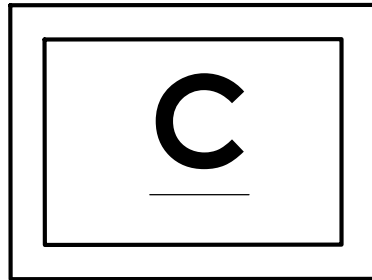

Wheelie bin 240Lt
800mm L x 600mm
W x 1400mm H To
be used for glass
only


NOTES

The designs and details on this drawing are copyright and must not be reproduced without the written permission of the designer.

Contractors are to check all sizes and dimensions before setting out any site or shop work. Any errors or discrepancy to be reported to the designer.

REVISIONS
REV- A Notes amended for yard

DATE
07/02/25 JAA

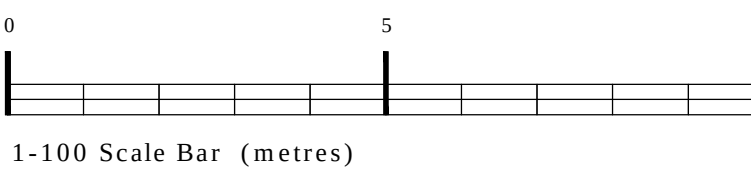

PLANNING

DRAWING DESCRIPTION

PROPOSED BOUNDARY TREATMENT
SITE PLAN

JOB TITLE

THE SHAMROCK,
17 BENGAL STREET,
MANCHESTER. M4 6AQ.

CLIENT

JOSEPH HOLT BREWERY

DRAWN BY JAA

SCALE 1:20 and 1:100 @ A1

DATE FEB 2025

DRAWING NO.

2021 - 227

REVISION

A

CHECKED

John Dixon & Associates Ltd,
Unit 211
Chambers Business Centre,
Chapel Road,
Oldham,
OL8 4QQ.
TEL : 0161 682 0964
FAX : 0161 683 4106
E-MAIL : info@johndixon.co.uk
WEB : www.johndixon.co.uk

