

 


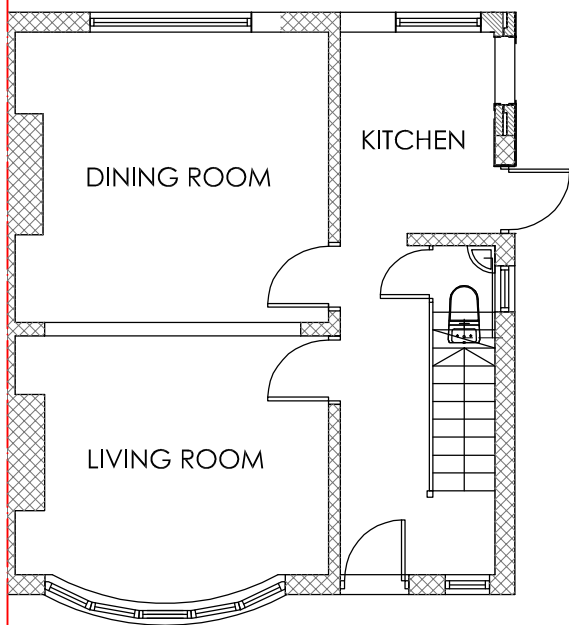

Existing Ground Floor Plan

Scale 1:100

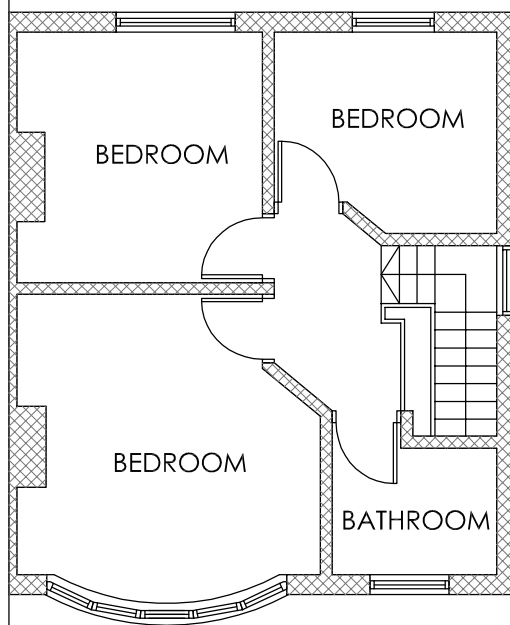

Existing First Floor Plan


Scale 1:100

SCALE BAR 1:100
0 5 10 15 20




Existing Rear Elevation

Existing Front Elevation

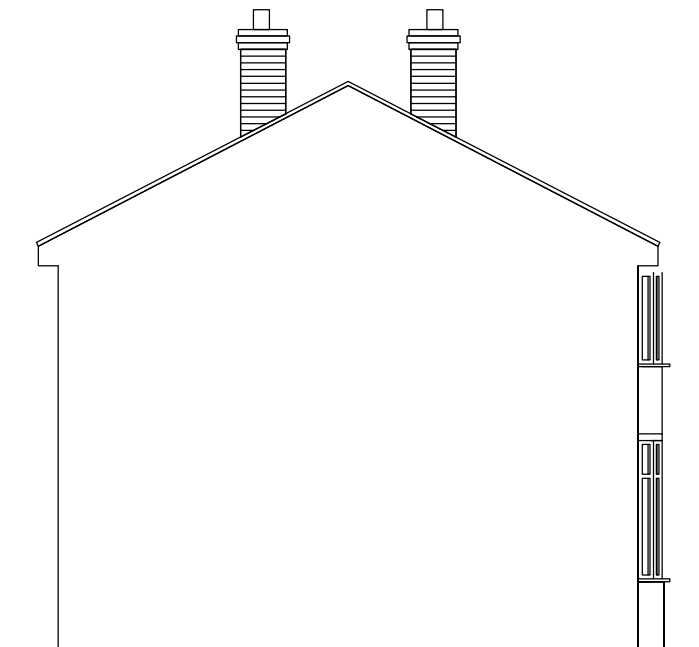


Existing Side Elevation

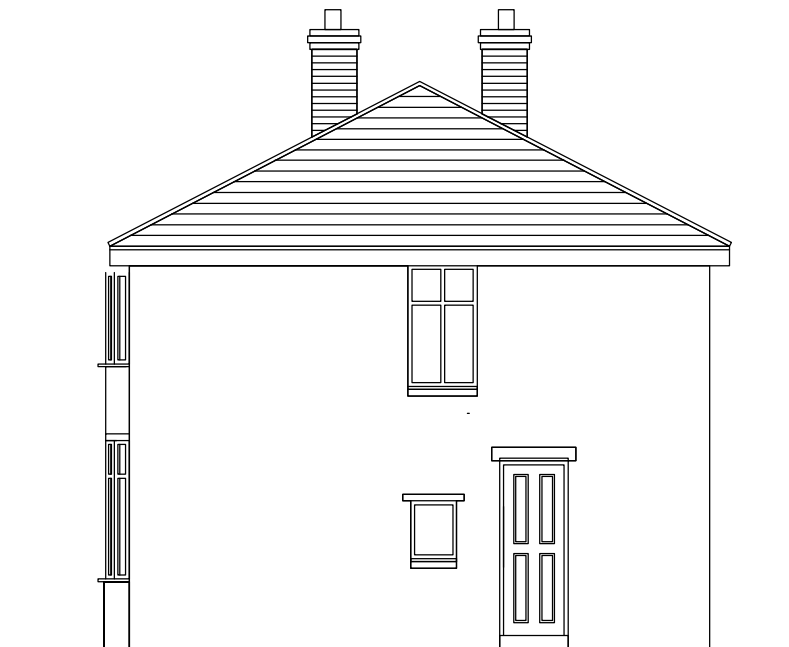


Existing Side Elevation

SCALE BAR 1:100
0 5 10 15 20

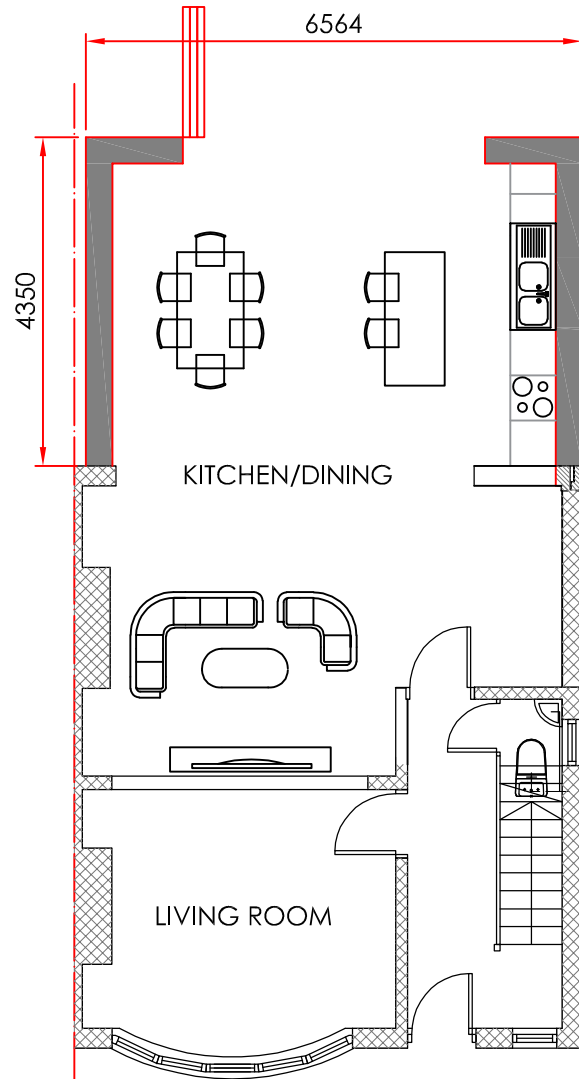



PROPOSED GROUND FLOOR PLAN

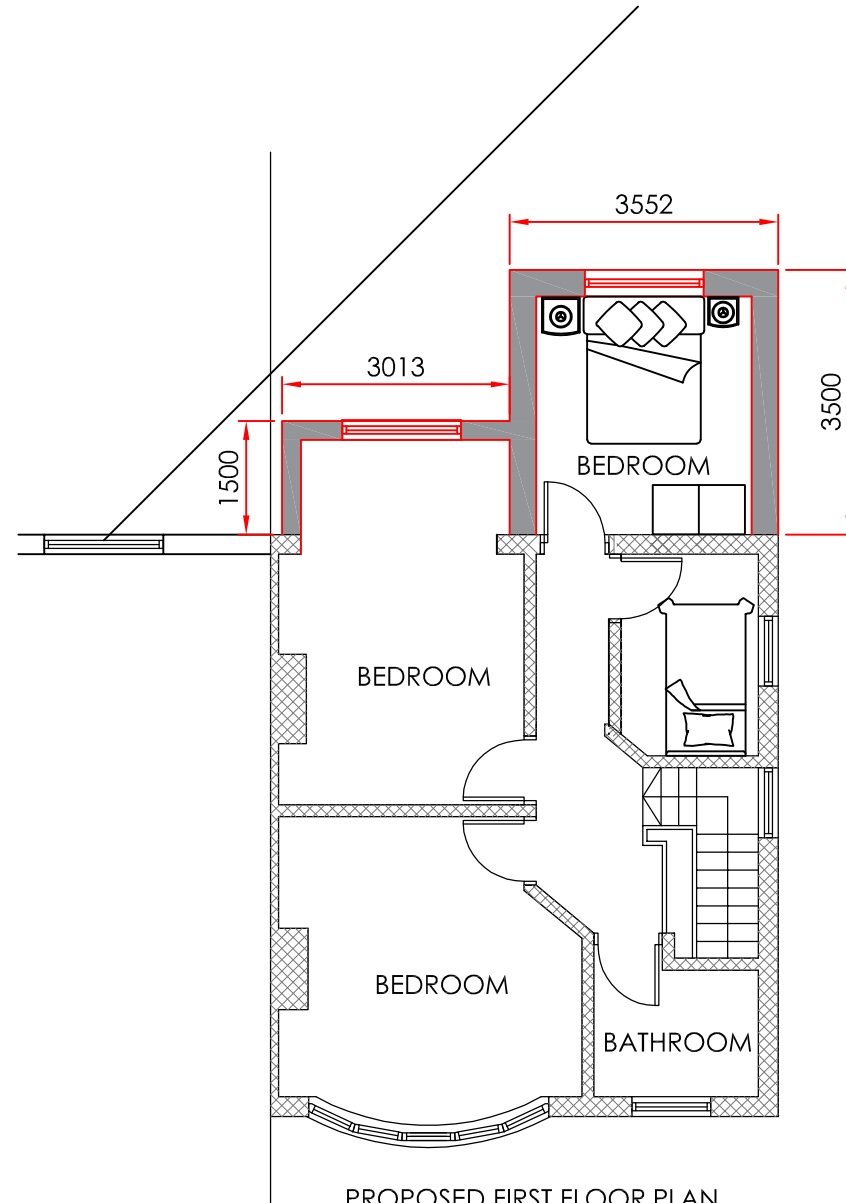

PROPOSED FIRST FLOOR PLAN

6 St Chads Road
Proposed Plans
Scale: 1:100 @ A4

SCALE BAR 1:100
0 5 10 15 20

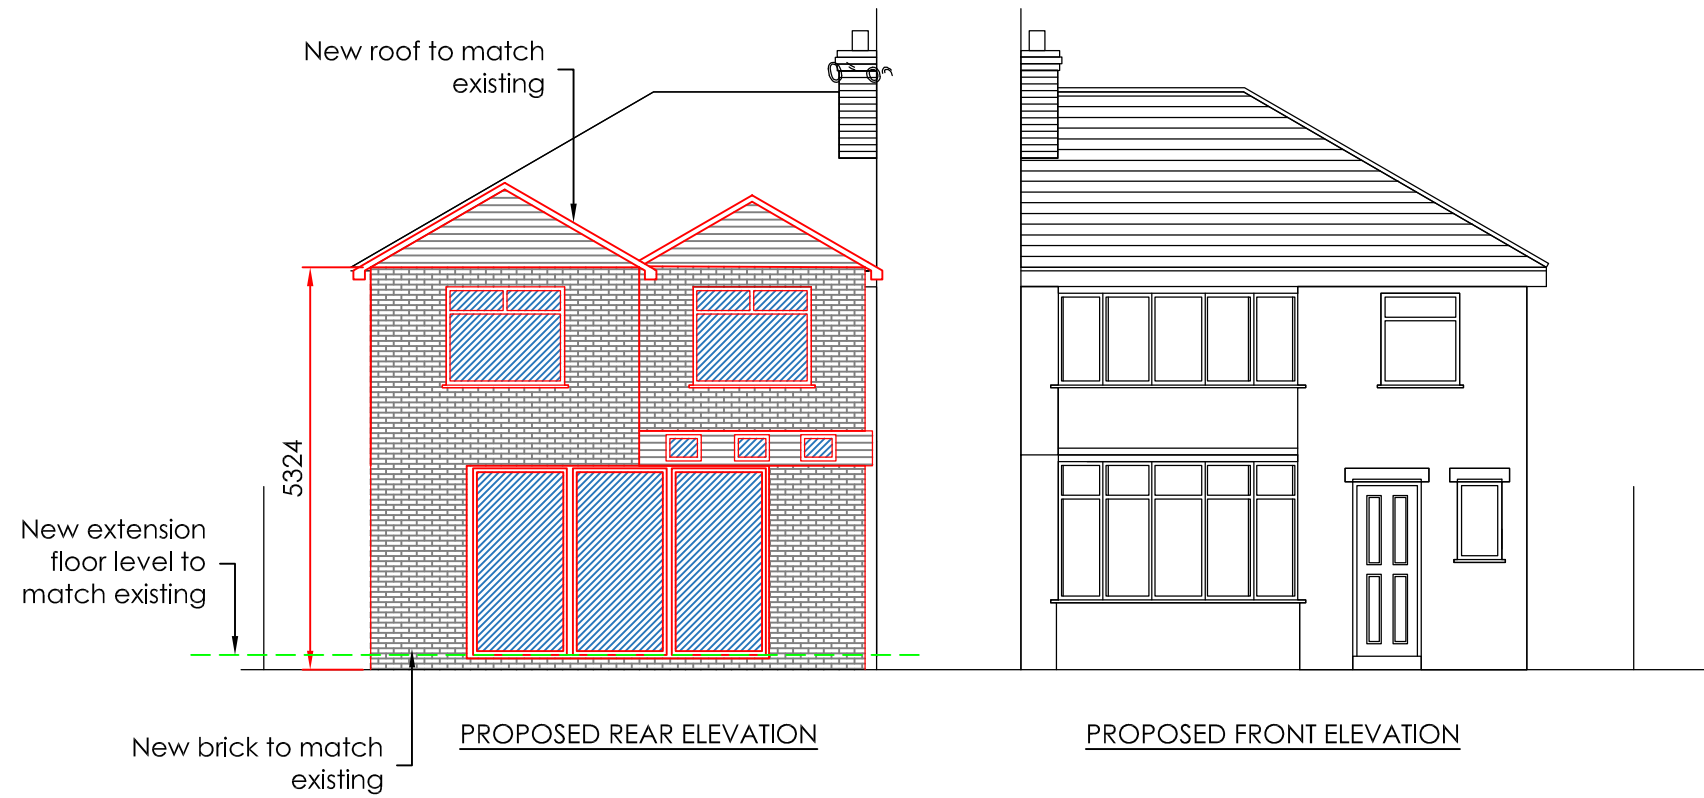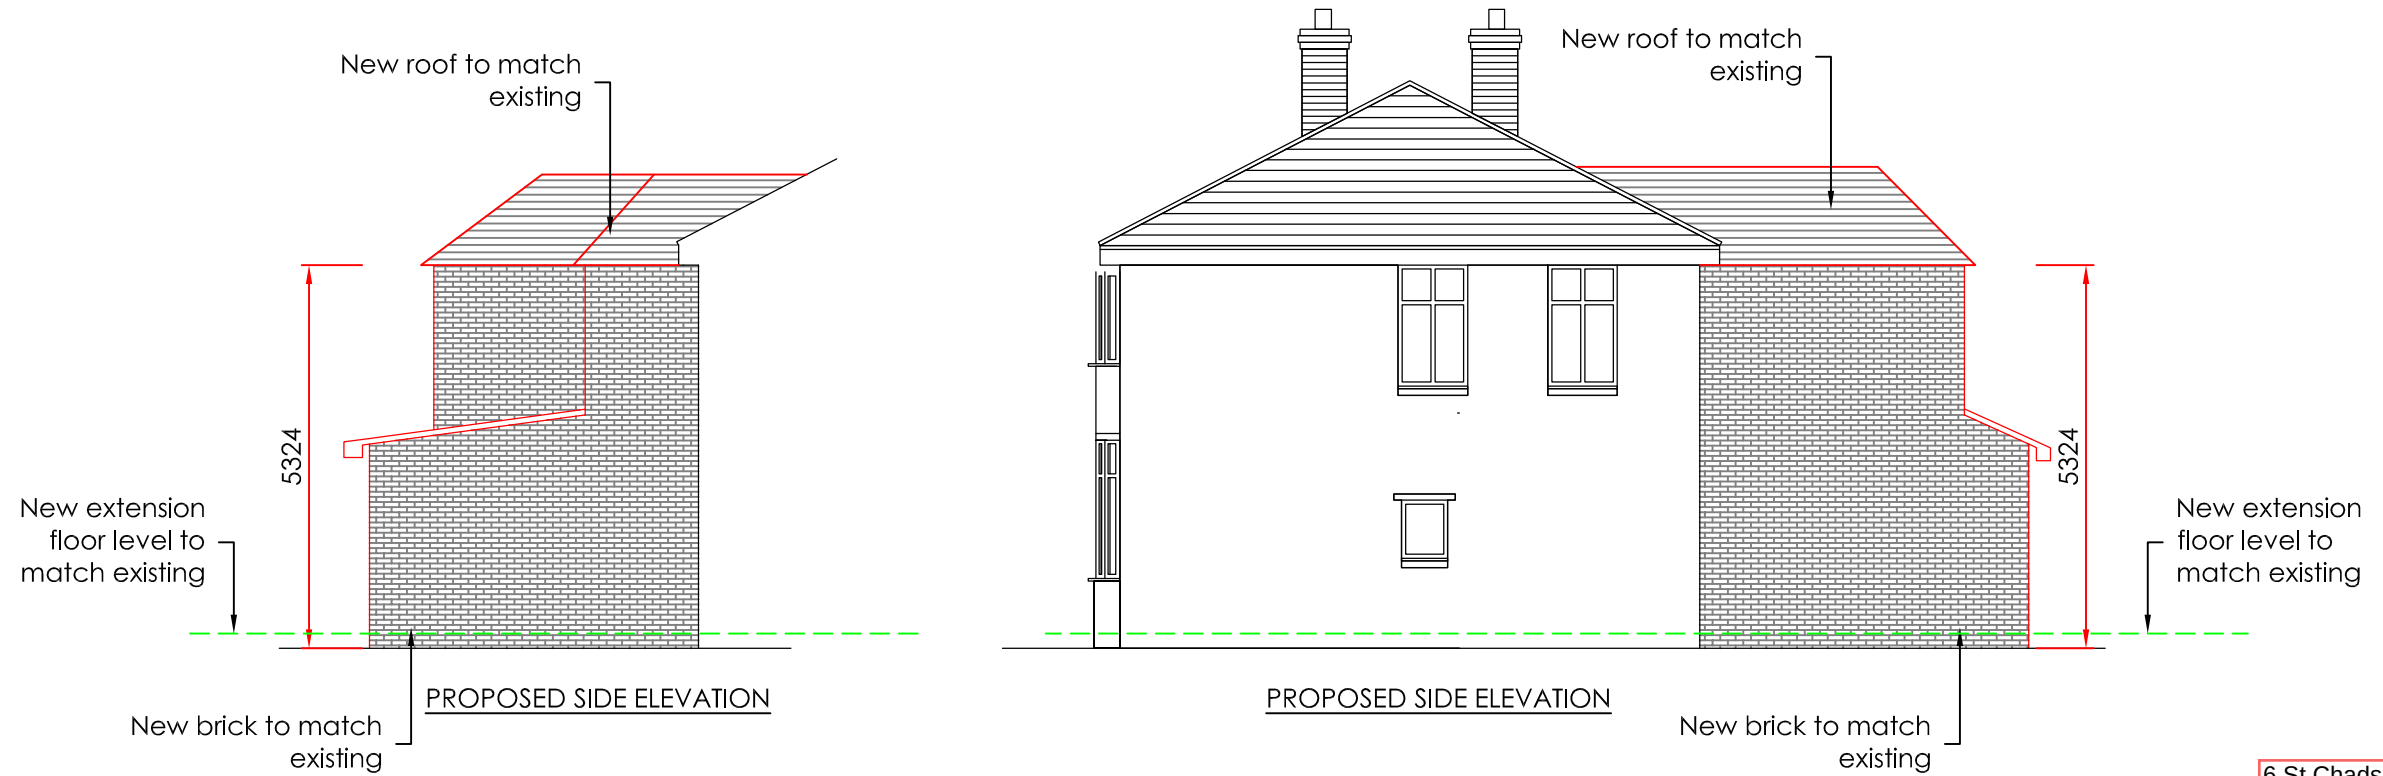

6 St Chads Road
Proposed Elevations
Scale: 1:100 @ A3