



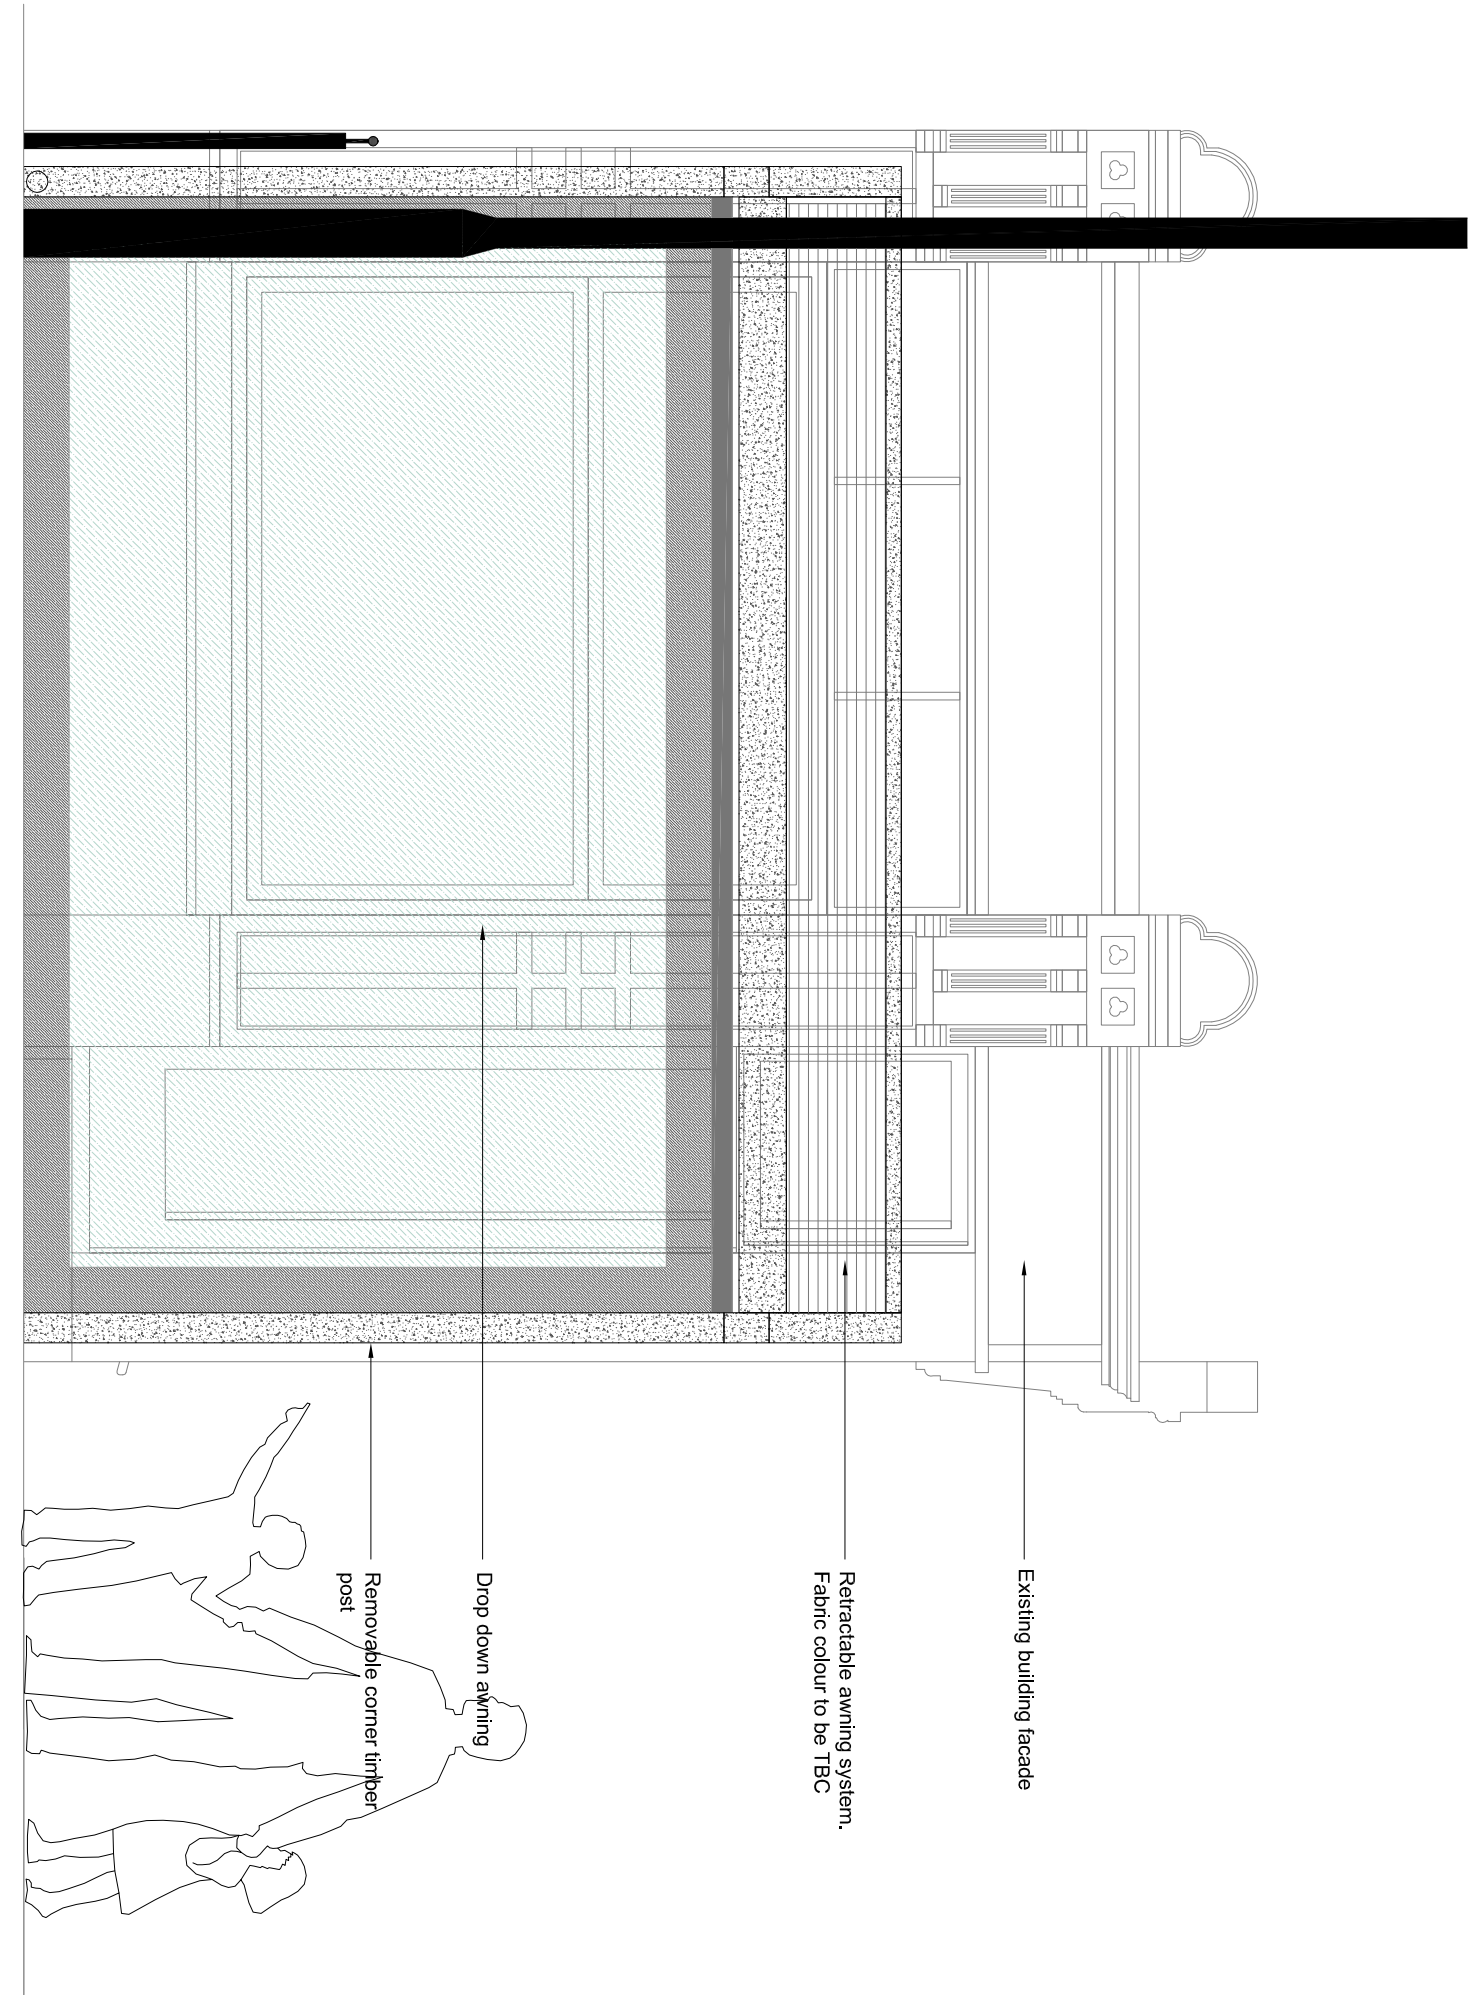

Side Elevation 1 @ 1:25

Front Elevation - Winter Scheme @ 1:25

DRAWING NUMBER: PH0213-002.2 STATUS: PRELIMINARY REV: B
CLIENT: SAN JUAN CANOPY
PROJECT NAME: SAN JUAN_BEECH ROAD - CHORLTON
DRAWING TITLE: PROPOSED EXTERNAL ELEVATION 1 - WINTER SCHEME
SCALE: 1:25 @ A3
DATE: 12.18
DRAWN BY: HA CHECKED BY: PS

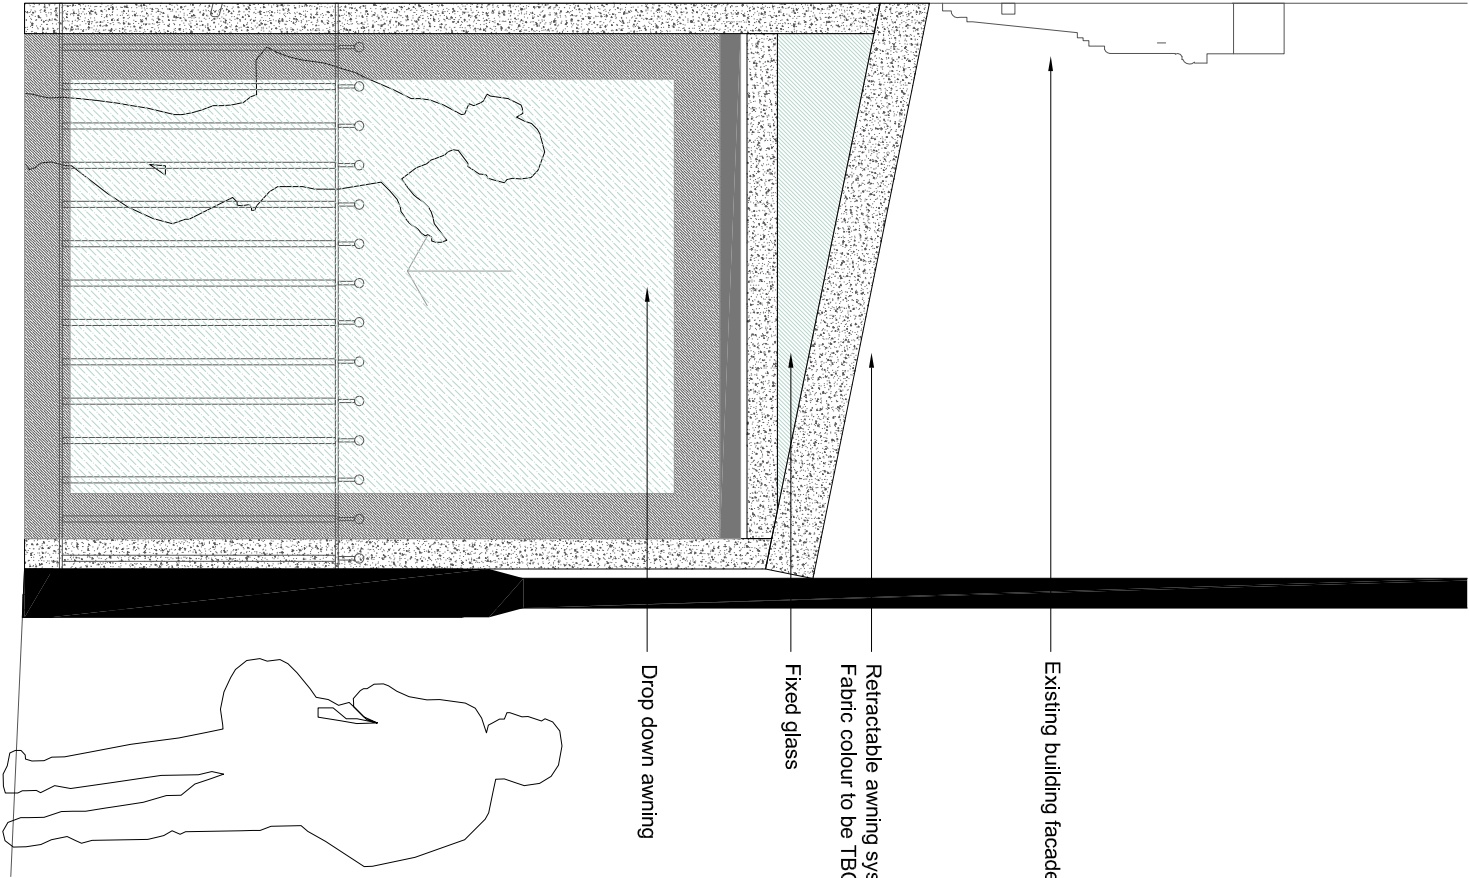

REV:	DATE:	NOTE:	BY:
A	040219	DESIGN AMENDED TO DROP DOWN AWNINGS	PS
B	150419	AMENDMENTS FOLLOWING PLANNERS FEEDBACK	PS

NOTES

- DO NOT SCALE FROM THIS DRAWING.
- IF ANY DISCREPANCIES ARE FOUND, NOTIFY PHAUS.
- THIS DRAWING IS THE PROPERTY OF PHAUS AND IS NOT TO BE REPRODUCED WITHOUT OUR CONSENT.
- CONTRACTORS TO PERFORM THEIR OWN DIMENSION CHECK ON SITE.