



Read drawing in
conjunction with
0774-P3A-XX-XX-
DRA-05055

Read drawing in
conjunction with
0774-P3A-XX-XX-
DRA-05058

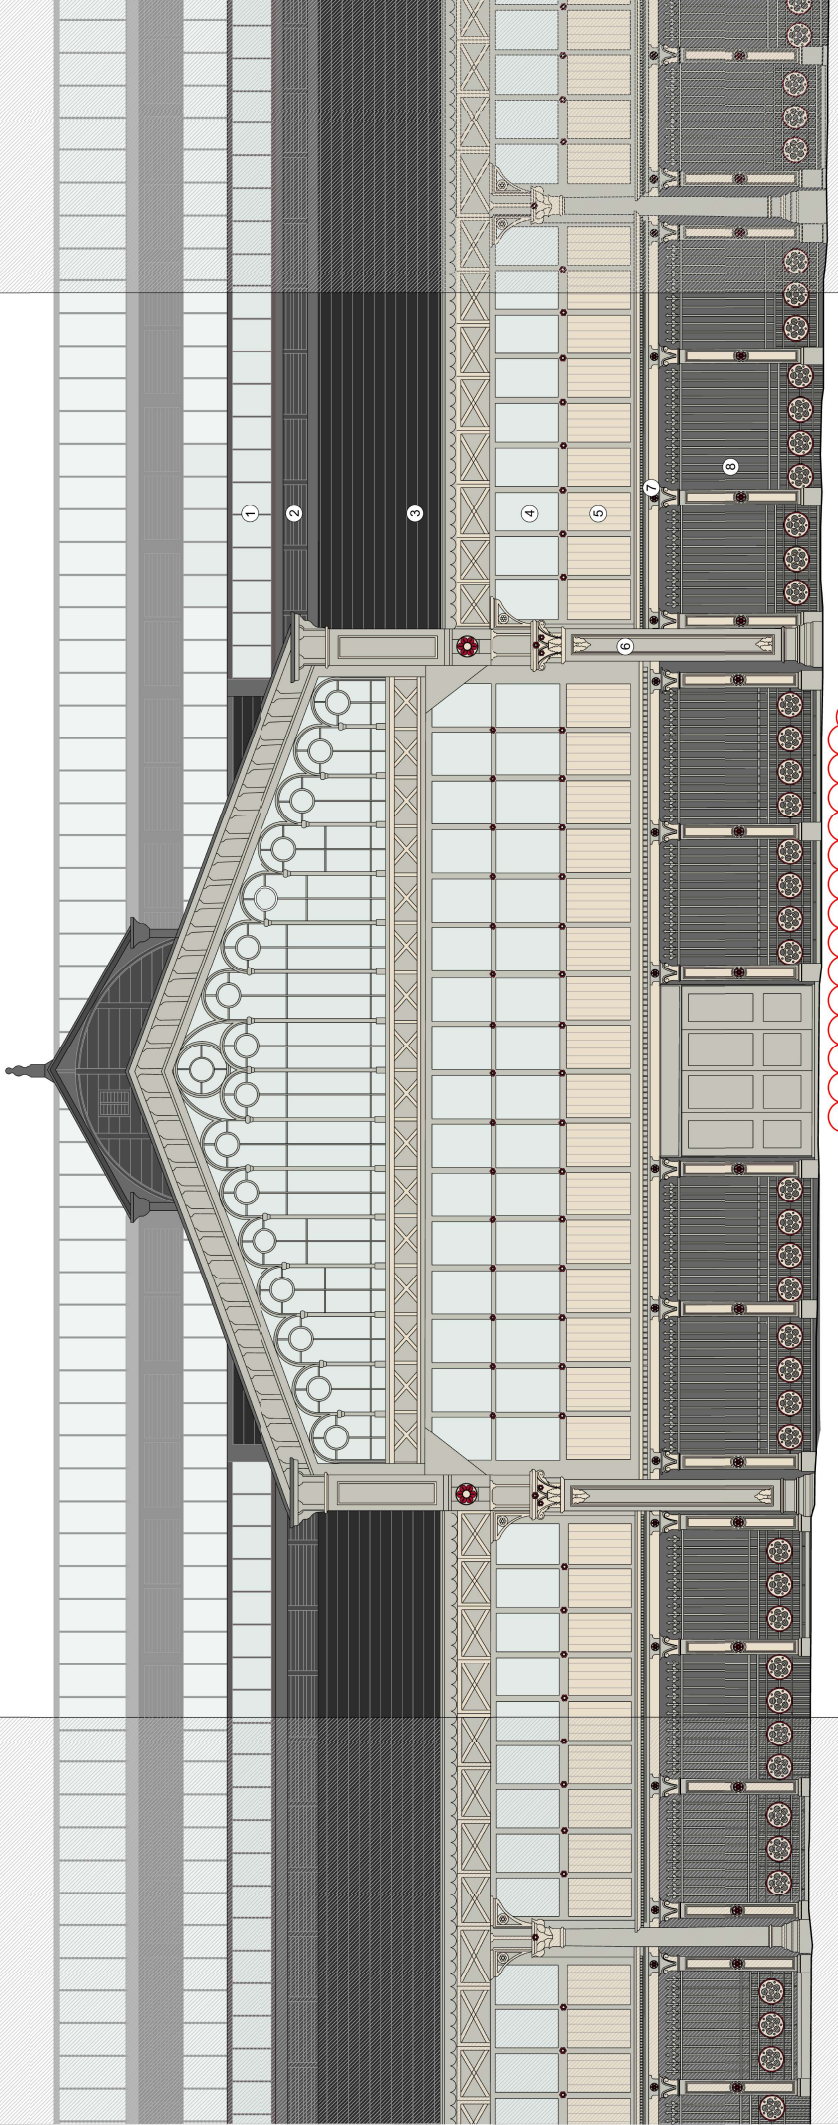

Detailed Elevation - North Facing

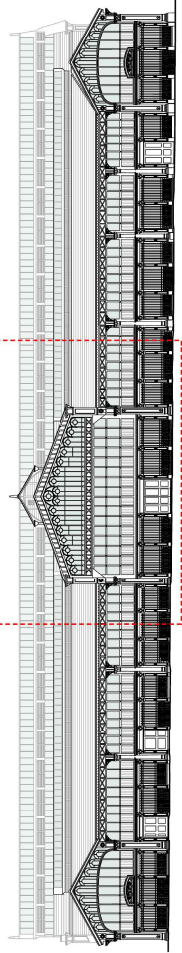

North Elevation

Scale 1:250


Key:

- 1 Rooflights
- 2 Existing timber louvers locally repaired and repainted dark grey
- 3 Proposed new roof slate, 600 x 300mm Central States
- 4 Existing glazing replaced where damaged with like for like; all glazing to be cleaned and applied film to be removed
- 5 Restoration white colour match: Dulux Metal Shield (Metal); Weather Shield (Timber)
Colour Code: 30YR77/054, Satin
- 6 Arran colour match: Dulux Metal Shield (Metal); Weather Shield (Timber)
Colour Code: 50B641/044, Satin
- 7 Red painted features: Barr red colour match; Dulux Metal Shield (Metal);
Colour Code: 30YR07/554, Satin
- 8 Existing masonry cleaned and painted with Normal external masonry paint; colour TBC

Notes:
Do not scale from this drawing.
All dimensions are in millimetres unless otherwise noted.
All dimensions to be checked on site before proceeding.
All dimensions and discrepancies to be reported in writing to Project 3 Architects Ltd.
Areas indicated on this drawing are approximate and shall be confirmed by the client.
© Project 3 Architects Limited Registered in England & Wales Number 08027395.

Rev. Date: Description: By: No
P01 24/07/23 First issue WS
P02 25/03/24 spec. updated WS

Key:
1. Rooflights, Spec: TBC
2. Louvers
3. Proposed new roof slate, 600 x 300mm Central States
4. Windows as existing
5. Unlined paint Brown & Co, Color No. 02, Restoration White
6. Unlined paint Brown & Co, Color No. 29, Arran
7. Red painted features Unlined paint Brown & Co, Color No. 02, Barr Red
8. Existing masonry cleaned and painted with Normal external masonry paint
subject to be B.A.C.C. factor repeated, Spec: TBC

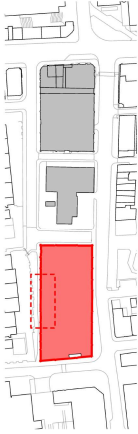

1 m 0 1 2 3 m

PROJECT 3
architects

4 back garden street
cheatree
WAT 1 10Y

0161 233 0575
mail@project3architects.com
www.project3architects.com

Project:
Lower Campfield
Liverpool Road, Manchester

North facing (2 of 3)

PLANNING
Drawing Number:
0774-P3A-XX-XX-DR-A-05057

Scale @ ISO A1:
1:50

Revision:
P02