


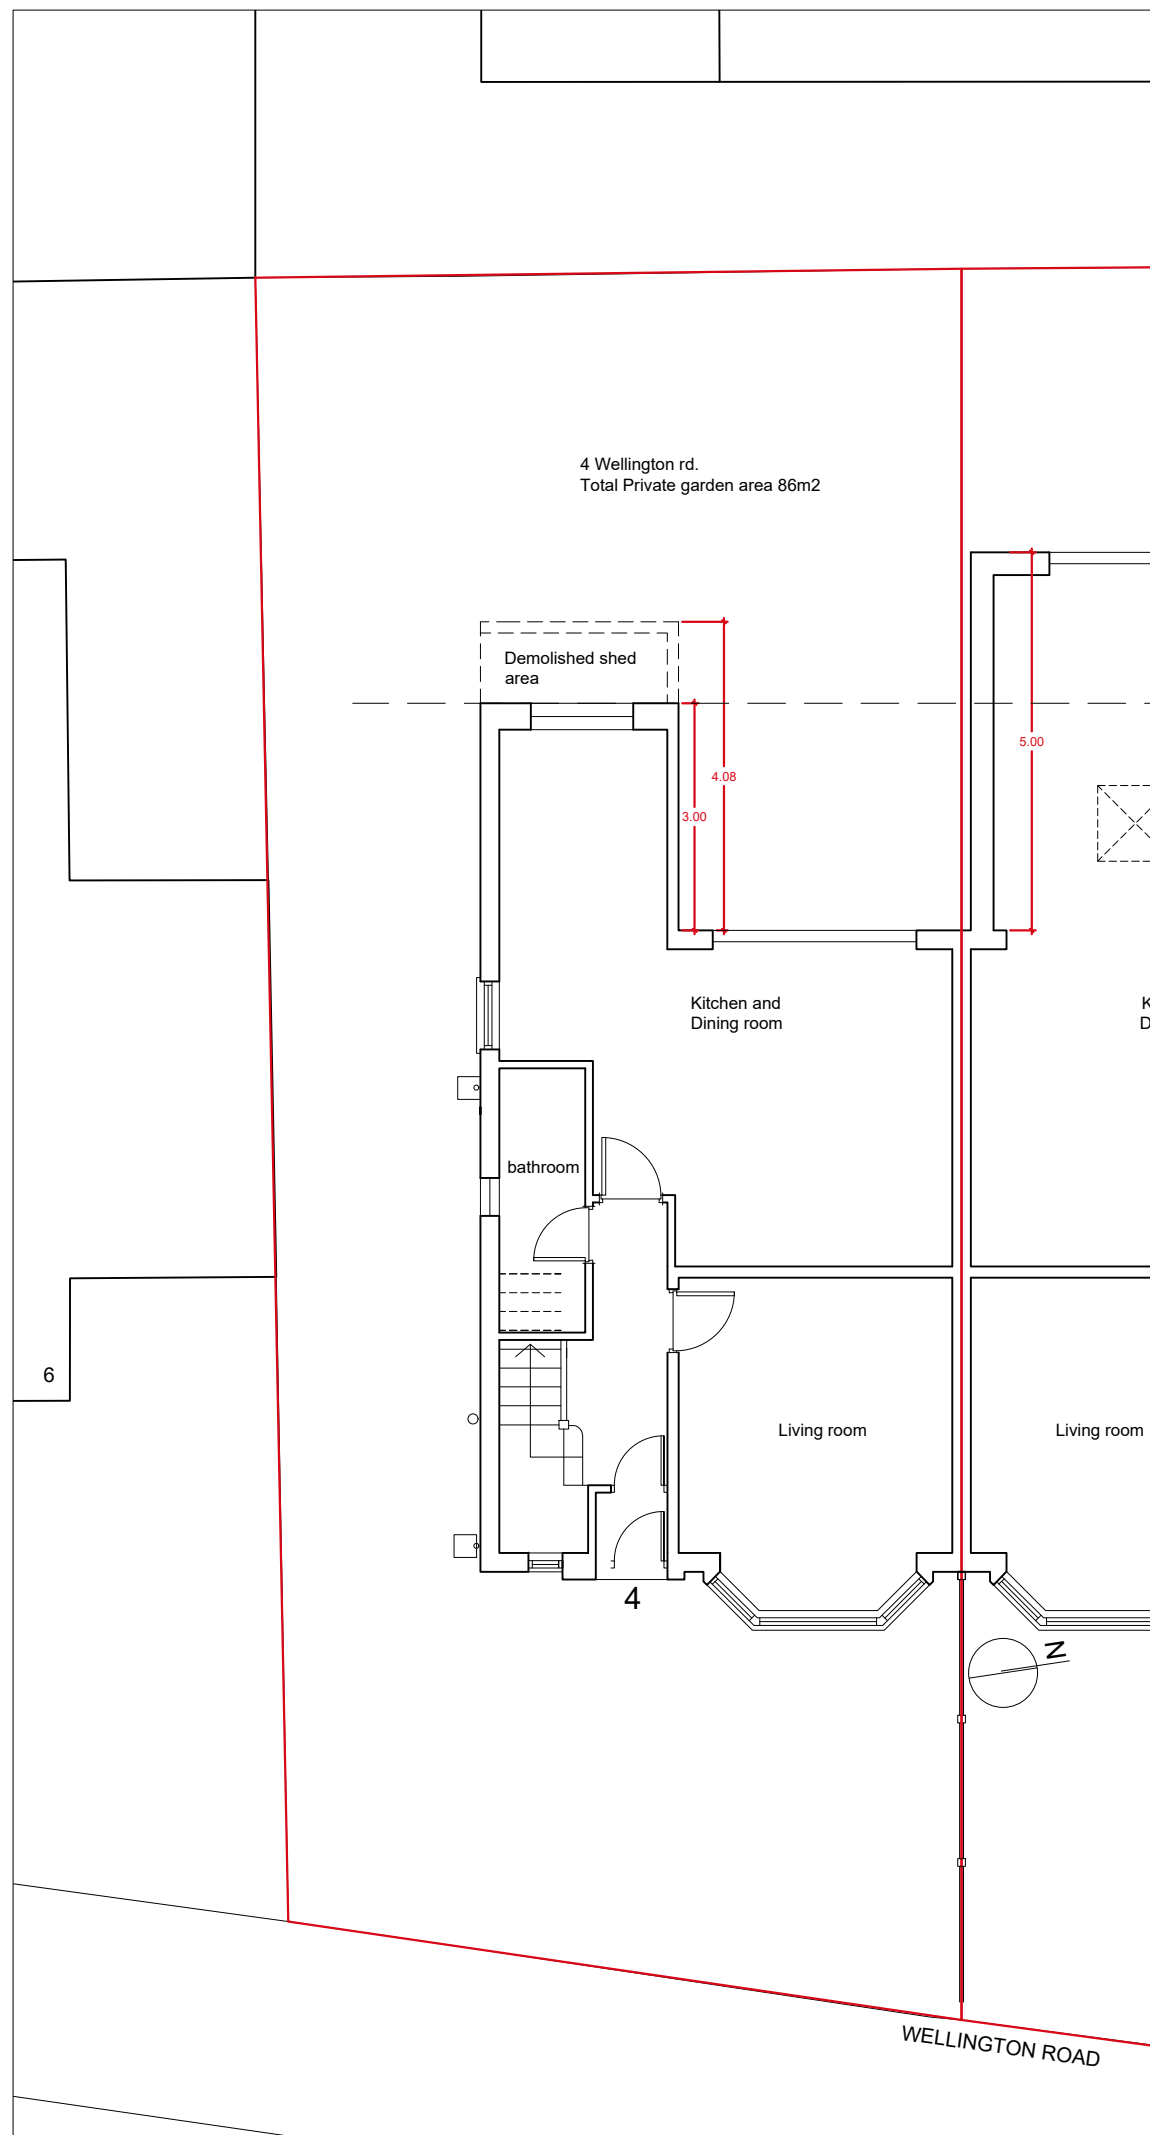


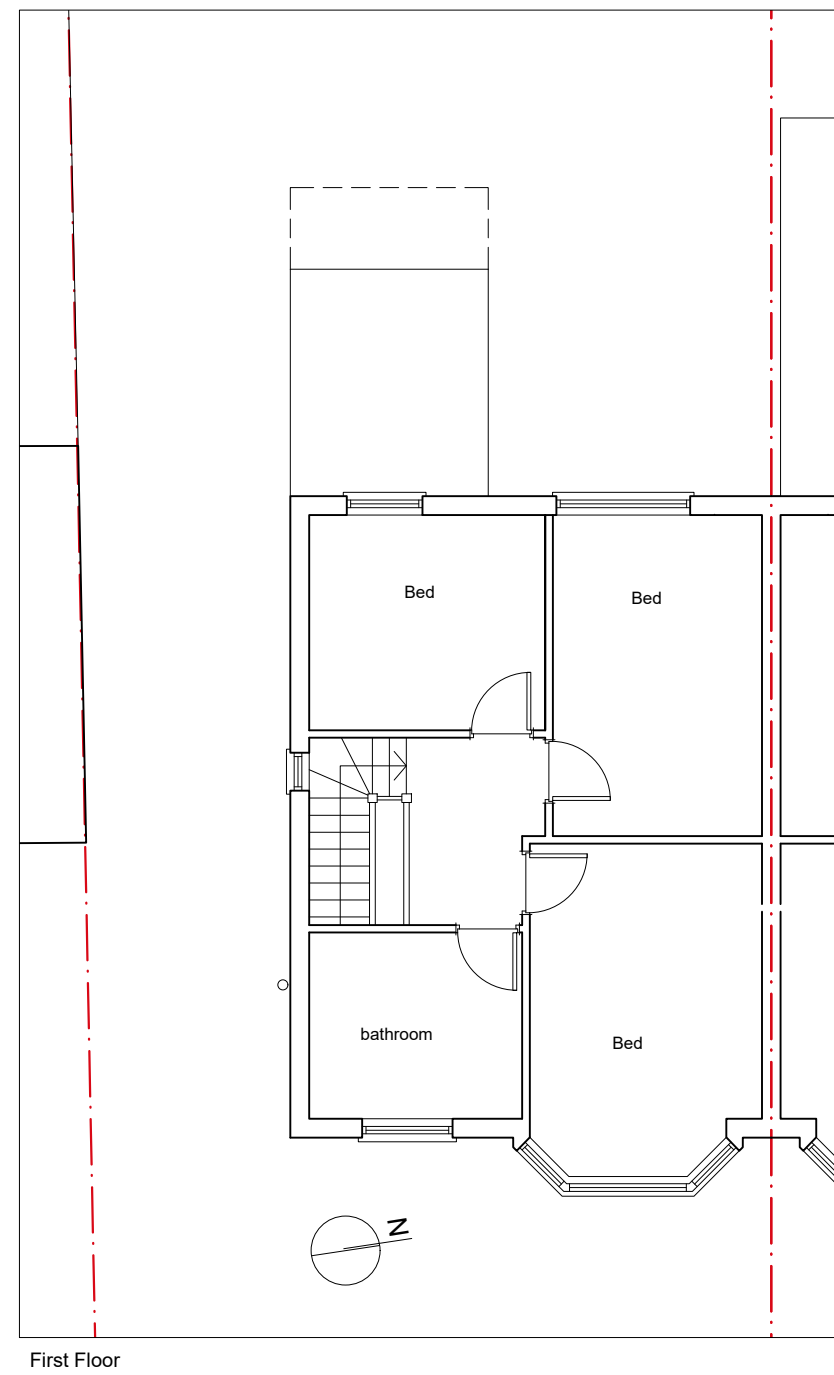



PROJECT 4 Wellington rd Fallowfield.			CLIENT AIRSHACK		PHASE Planning - PL		DATE 29/08/24	REV	DATE	REV
PROJECT NO 171.1 -	SITE 4WE -	PHASE PL -	DWG NO OS1(2)	REV -	SCALE 1 : 500	SHEET A4				
DRAWING TITLE Location Plan						<div><div>sj</div><div>simon james /architect</div></div>				

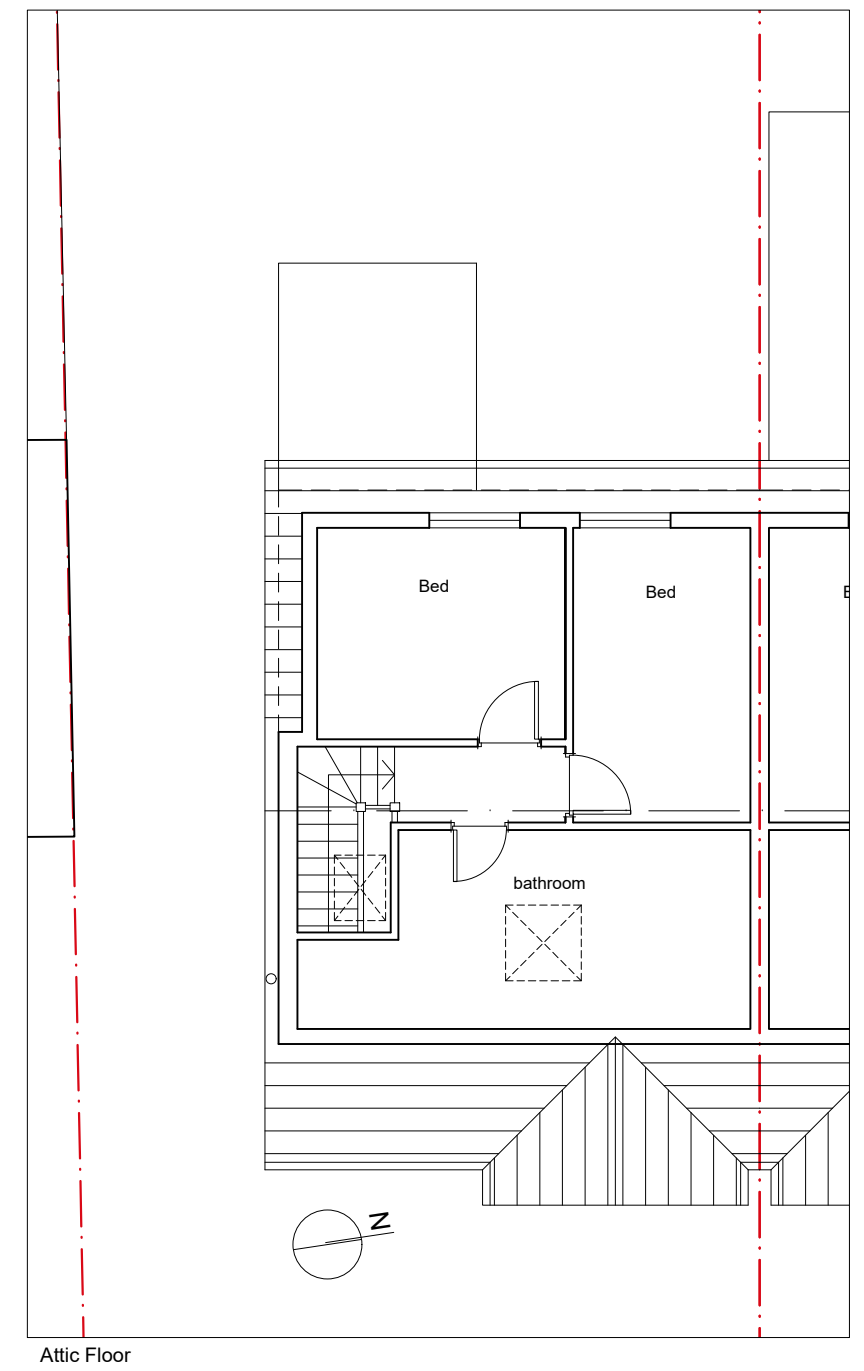

PROJECT 4 Wellington rd Fallowfield.			CLIENT AIRSHACK		PHASE Planning - PL		DATE 29/08/24	REV	DATE	REV
PROJECT NO 171.1 -	SITE 4WE -	PHASE PL -	DWG NO GS1(2)	REV	SCALE 1 : 100	SHEET A3				
DRAWING TITLE Existing Floor Plans										

 

 
PROJECT 4 WELLINGTON RD Fallowfield.		CLIENT AIRSHACK		PHASE Planning - PL		DATE 29/08/24	REV	DATE	REV
PROJECT NO 171.1 -	SITE 4WE -	PHASE PL -	DWG NO ES1(2)	REV -	SCALE 1 : 100	SHEET A3			
DRAWING TITLE Existing & Proposed Elevations									

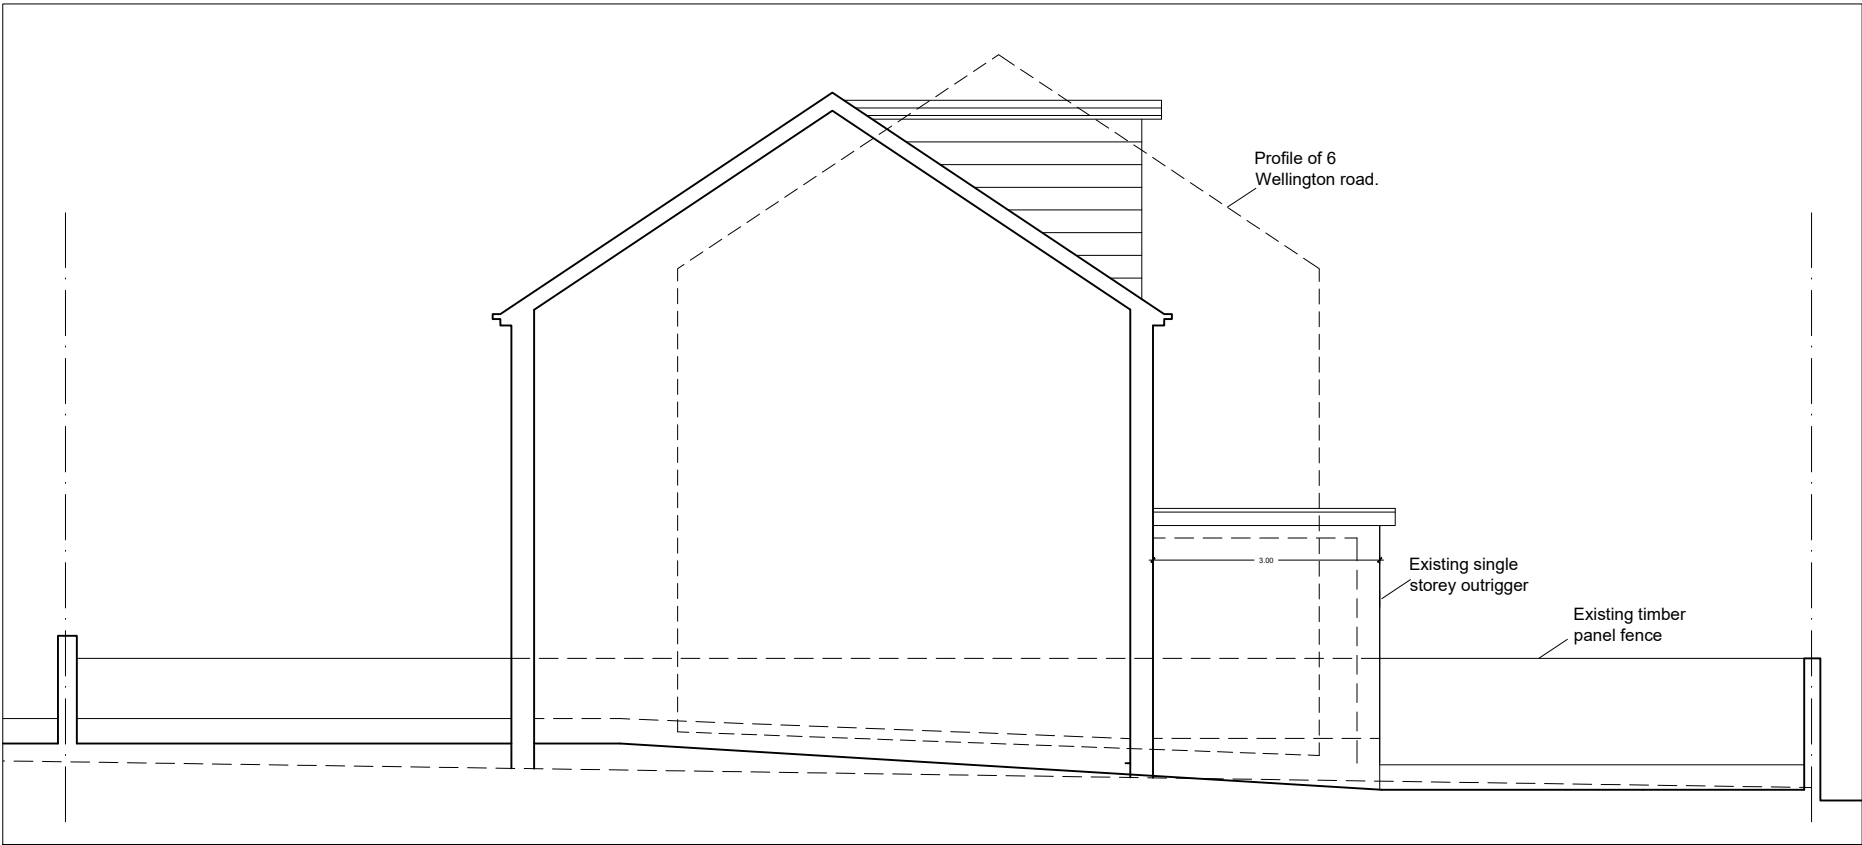

Existing Side Elevation



Existing Front Elevation

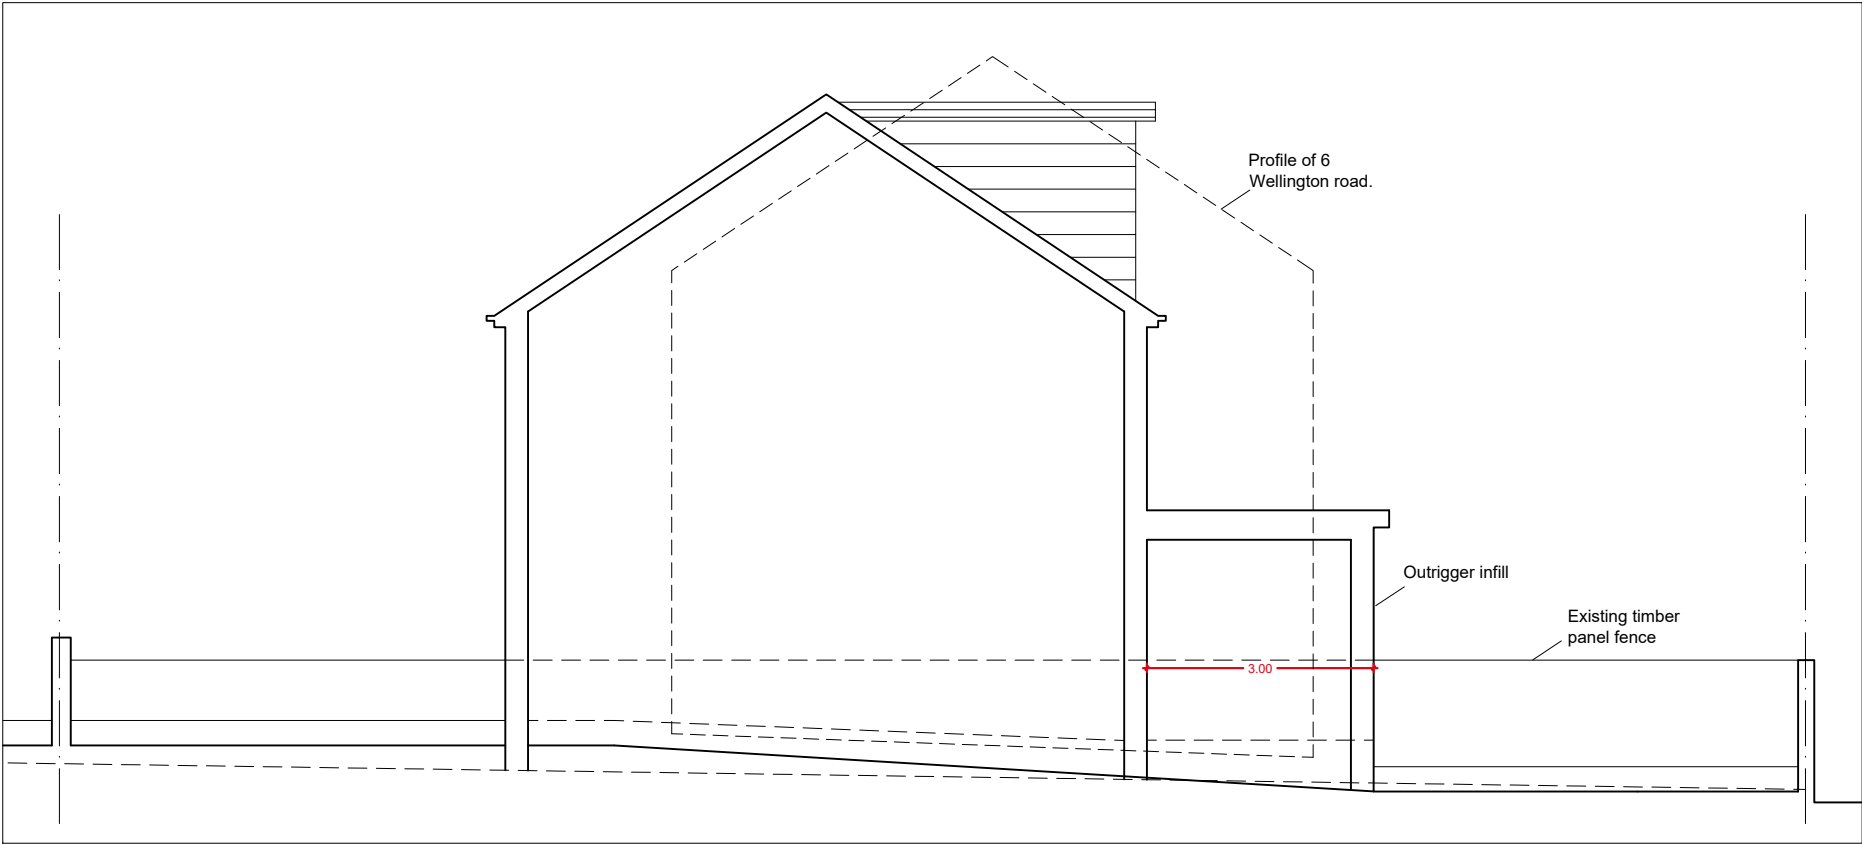

Proposed Side Elevation



Proposed Front Elevation

PROJECT 4 WELLINGTON RD Fallowfield.		CLIENT AIRSHACK		PHASE Planning - PL		DATE 29/08/24	REV	DATE	REV
PROJECT NO 171.1 -	SITE 4WE -	PHASE PL -	DWG NO ES2(2)	REV -	SCALE 1 : 100	SHEET A3			
DRAWING TITLE Existing & Proposed Elevations						sj simon james /architect			