

NOTES:


THE CONTRACTOR IS RESPONSIBLE FOR CHECKING DIMENSIONS, TOLERANCES AND REFERENCES. ANY DISCREPANCIES ARE TO BE VERIFIED WITH THE ARCHITECT BEFORE PROCEEDING WITH THE WORKS ON SITE OR OFF SITE FABRICATION

WHERE AN ITEM OR DETAIL IS COVERED OR DESCRIBED ON DRAWINGS OF DIFFERENT SCALES THE LARGER SCALE DRAWING IS TO BE WORKED TO.

DO NOT SCALE FROM THIS DRAWING. FIGURED DIMENSIONS TO BE WORKED TO IN ALL CASES.

THIS IS A COPYRIGHT (C) DRAWING AND IS NOT TO BE REPRODUCED WITHOUT THE WRITTEN PERMISSION OF THE ARCHITECT.

DRAWINGS WITH COLOURED LEGENDS SHOULD BE PRINTED IN COLOUR AT A1.

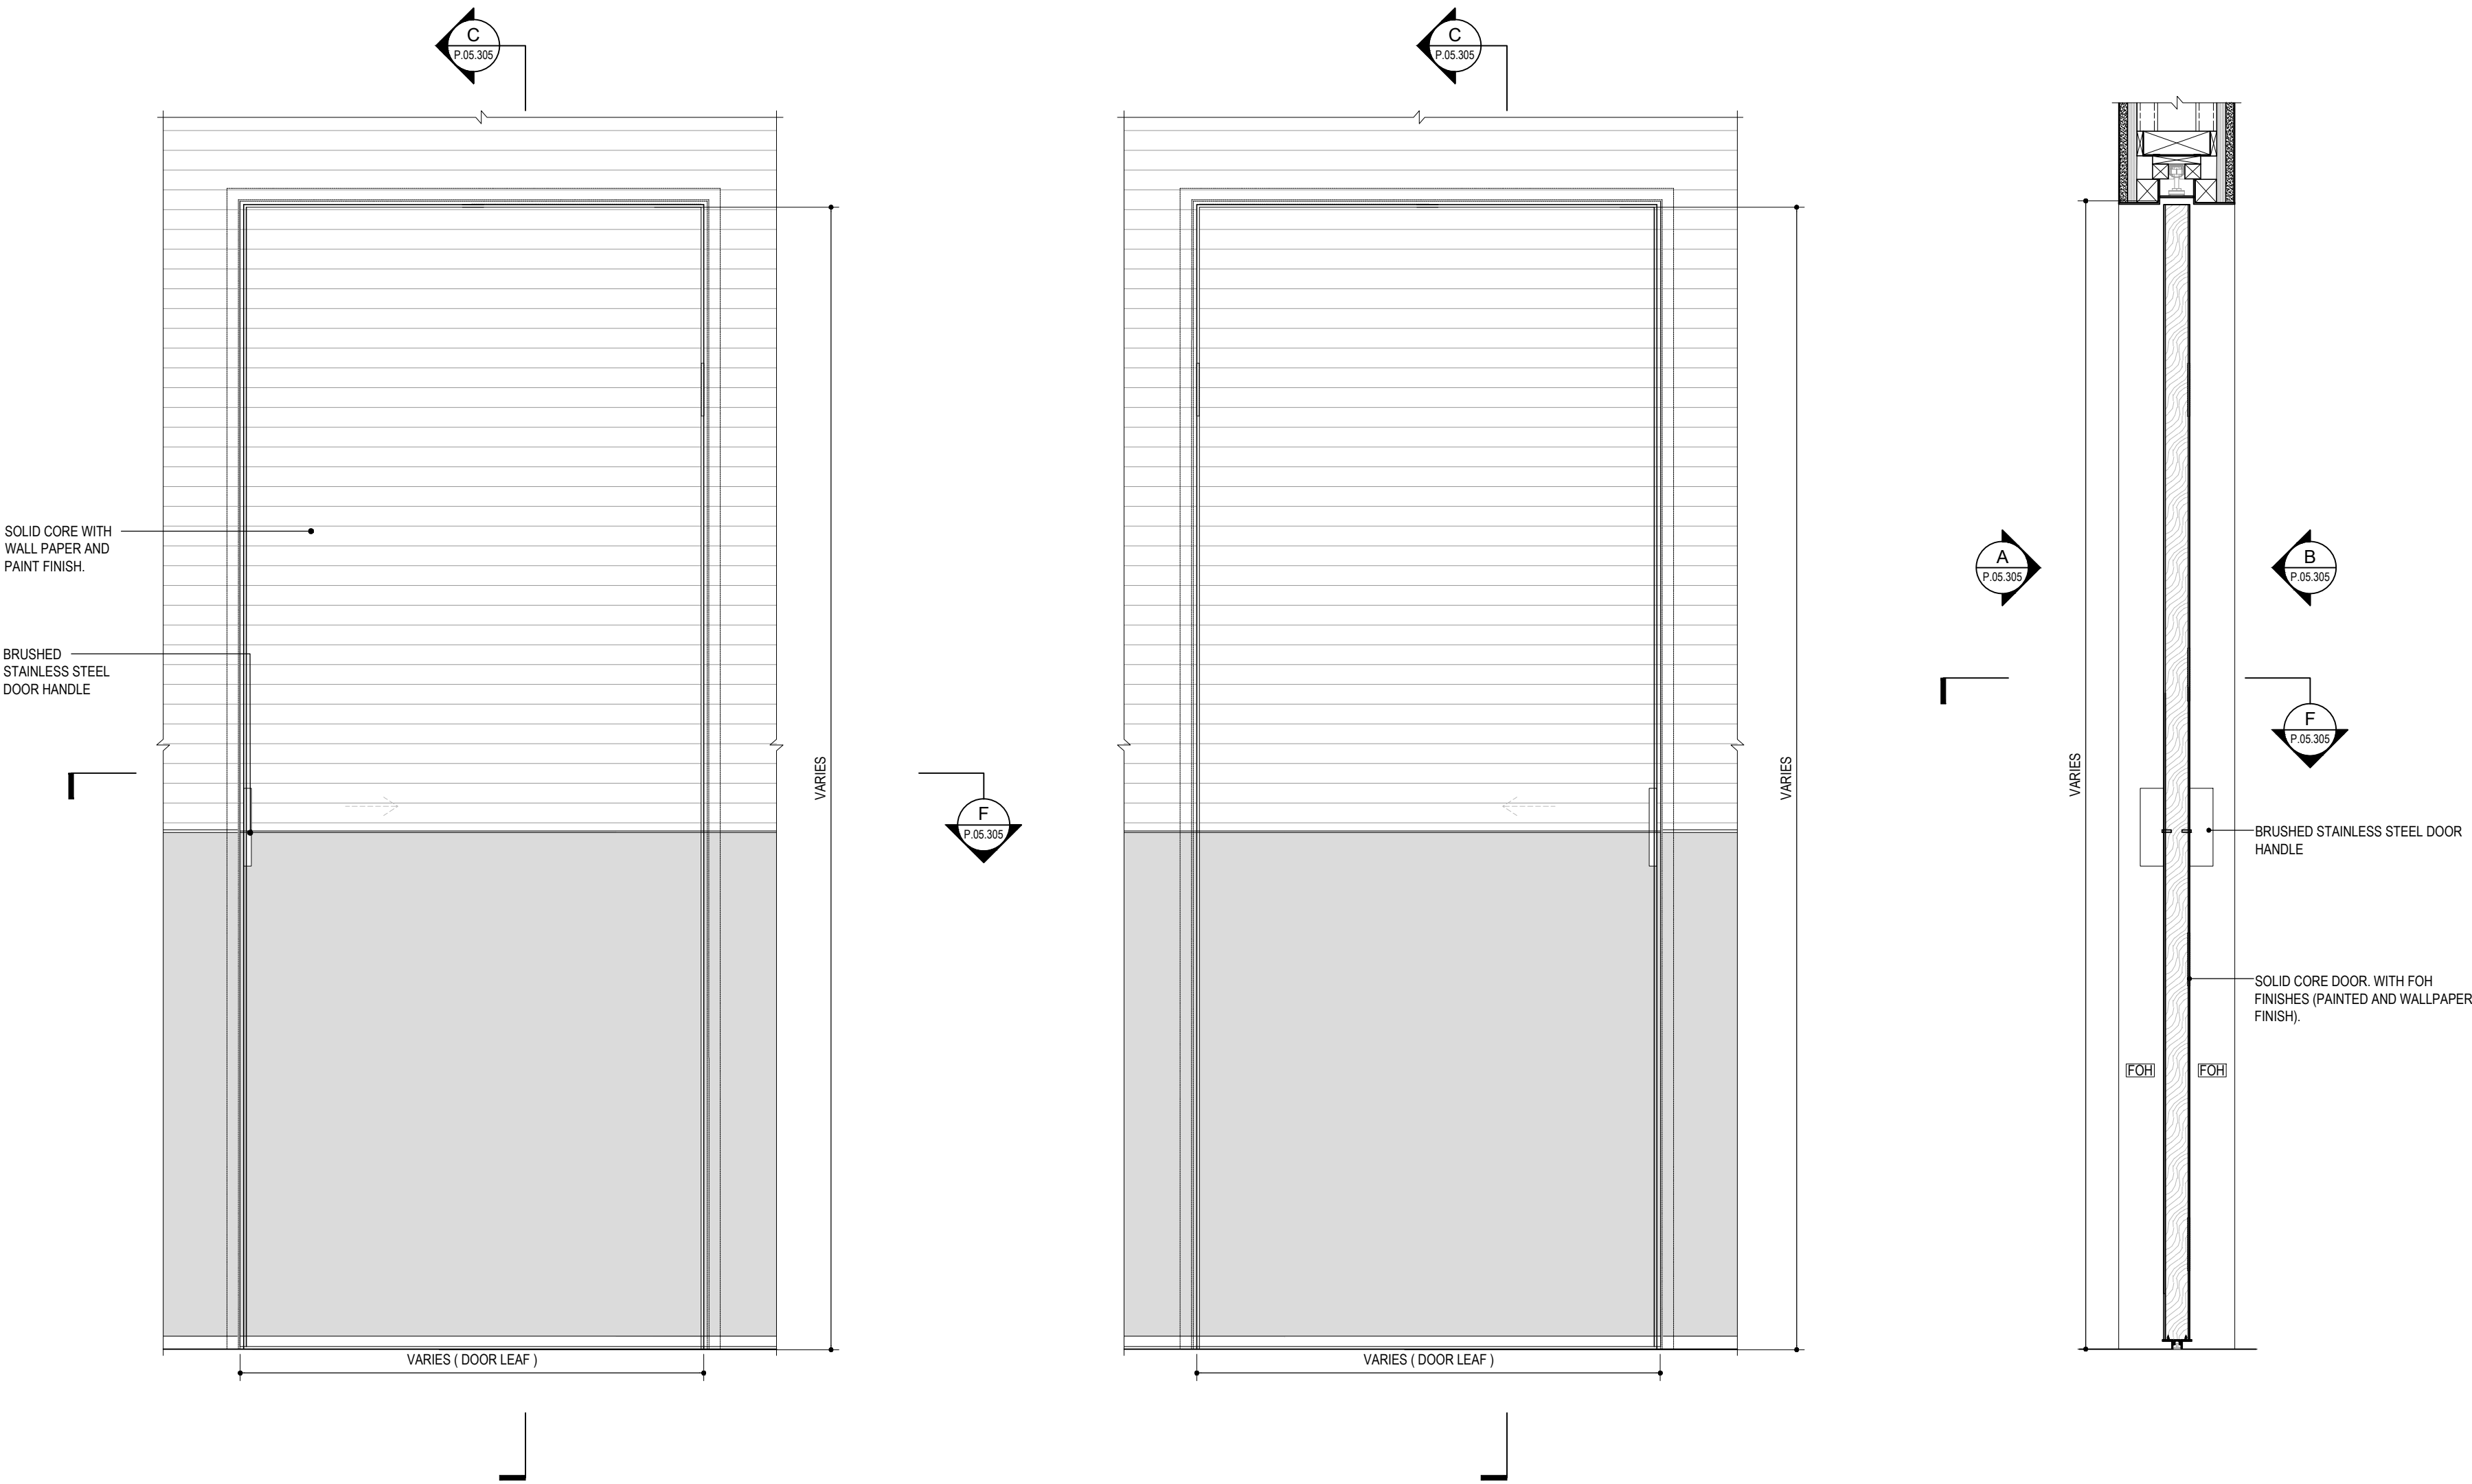

A DOOR TYPE T04 - ELEVATION
SCALE 1:10@A1; 1:20@A3



B DOOR TYPE T04 - ELEVATION
SCALE 1:10@A1; 1:20@A3

C DOOR TYPE T04 - SECTION
SCALE 1:10@A1; 1:20@A3

DOOR TYPE T04

M&W MANCHESTER
17-21 ST ANNS SQUARE, MANCHESTER

JOB NUMBER: 1357
CREATED DATE: 03.02.25
DRAWN BY: PG
SCALE: 1:10@A1; 1:20@A3

 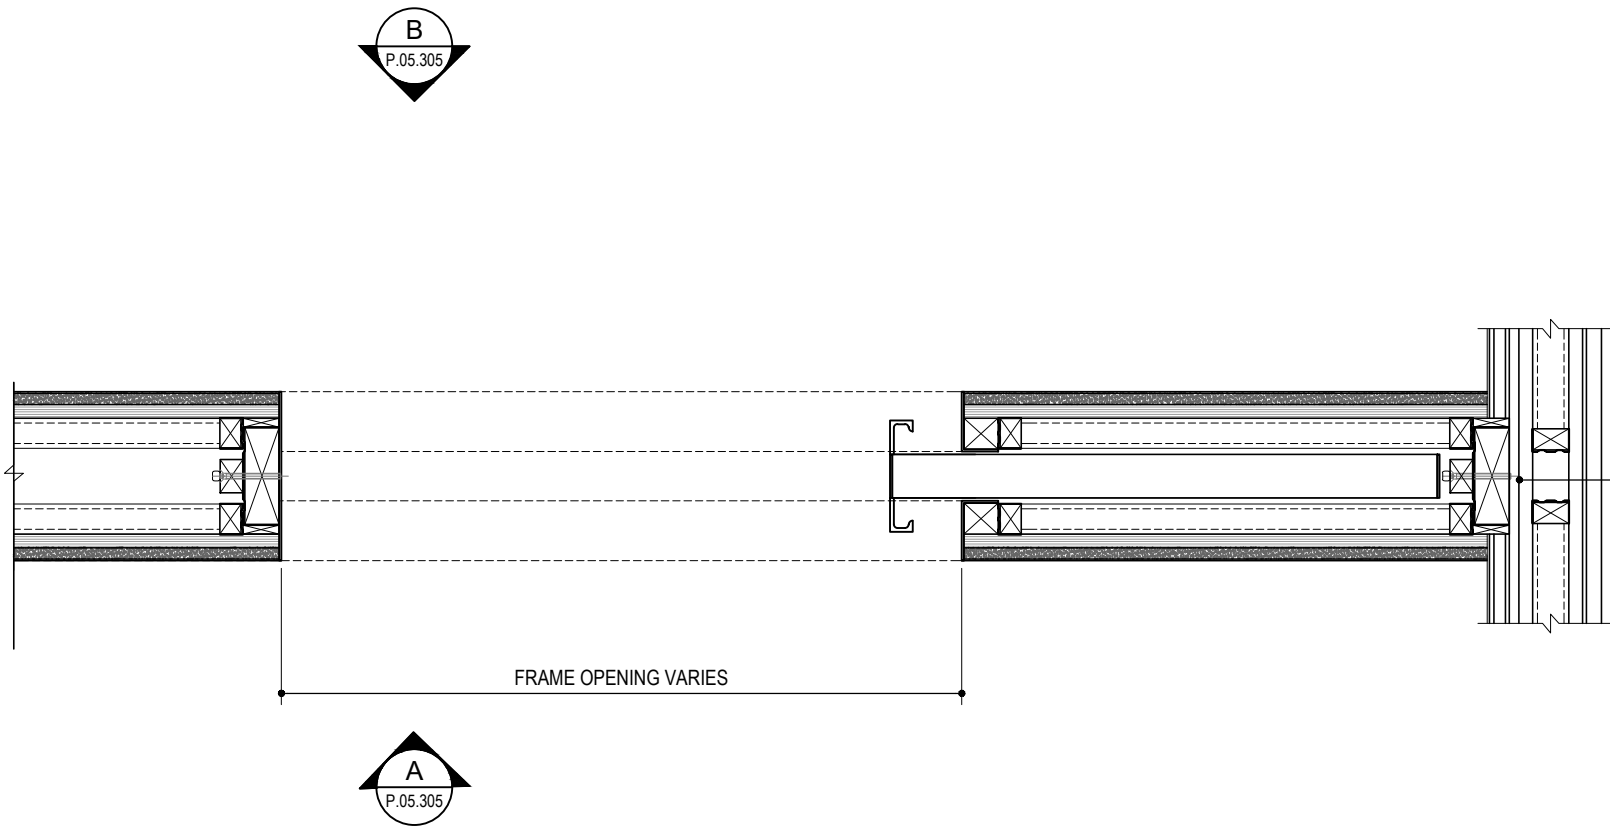

F DOOR TYPE T04 - PLAN
SCALE 1:10@A1; 1:20@A3

* IRONMONGERY ONLY INDICATIVE. REFER TO DOOR AND HARDWARE SCHEDULES
* REFER TO DOOR SCHEDULE FOR DOOR LEAF AND FRAME FINISH

REV: DATE: DESCRIPTION: BY: