



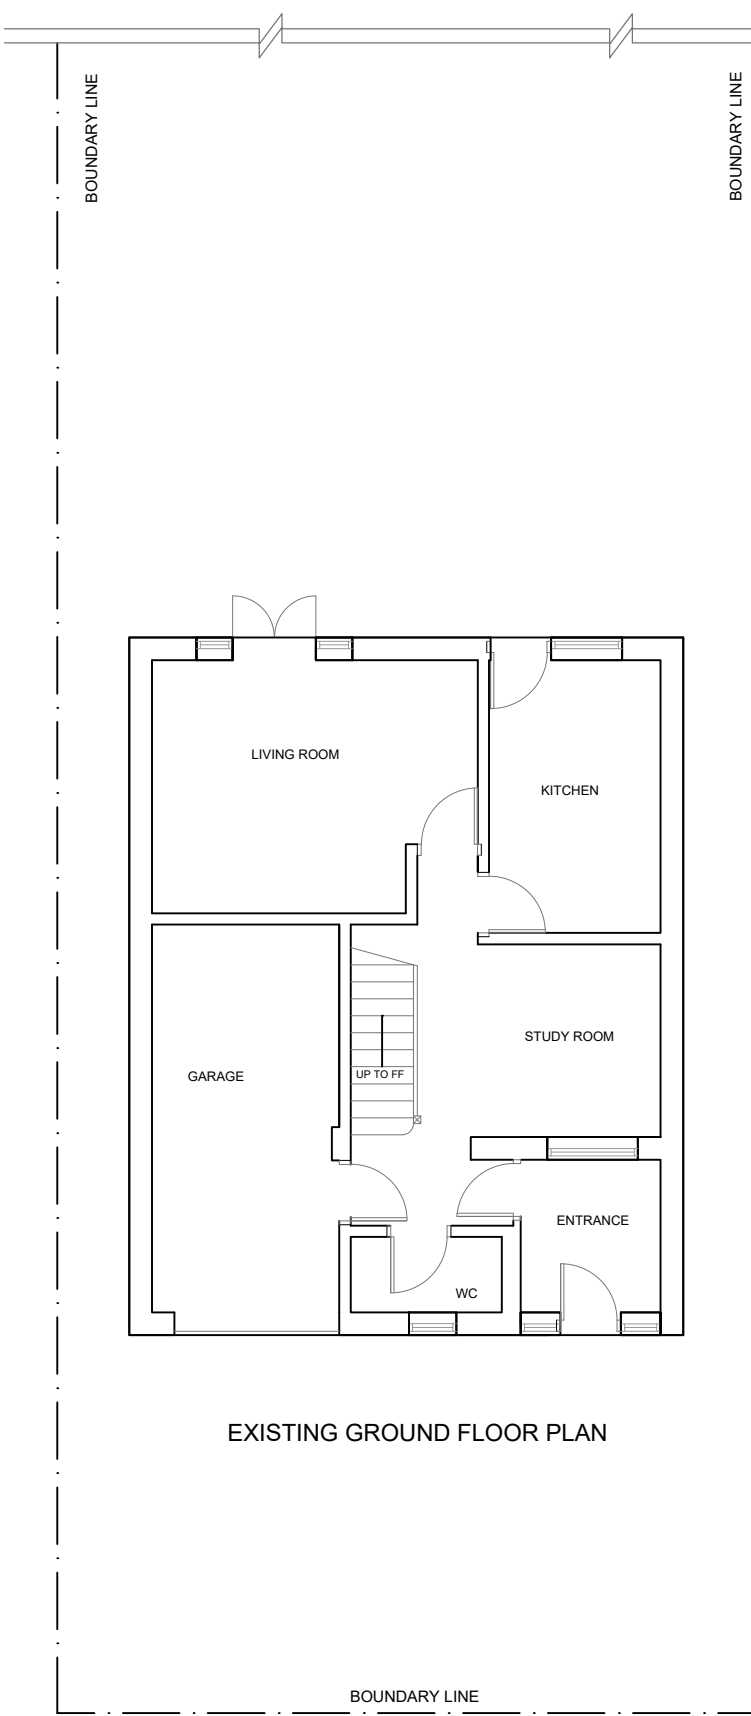


EXISTING GROUND FLOOR PLAN

AS EXISTING

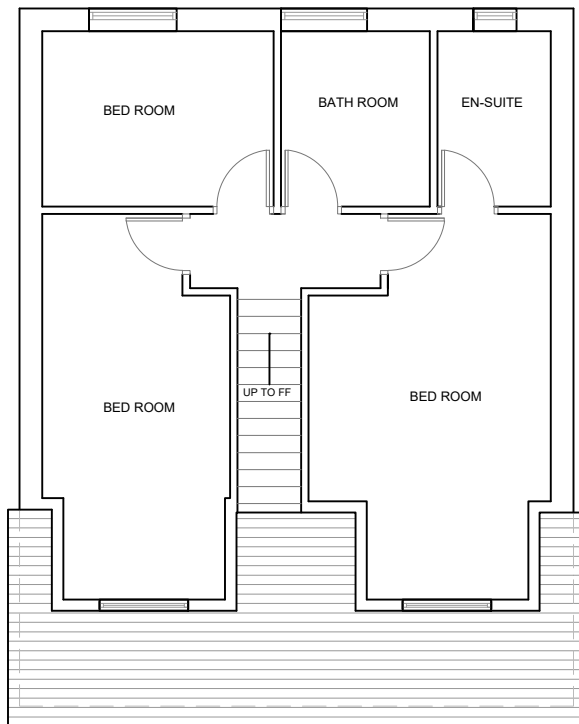


EXISTING FIRST FLOOR PLAN

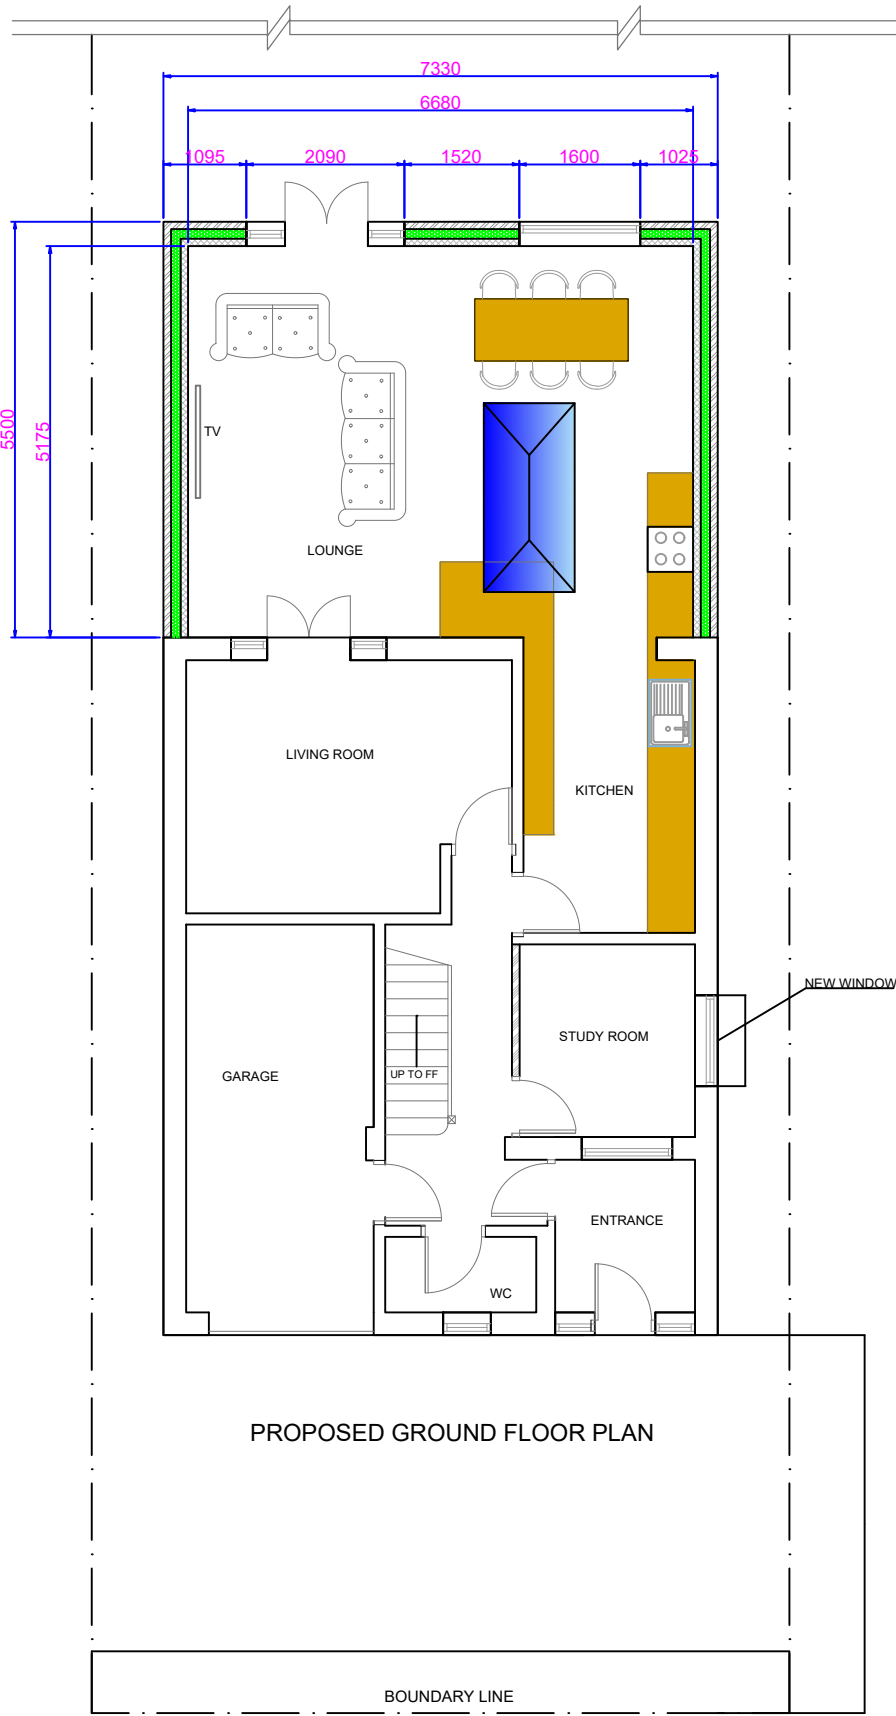

PROPOSED GROUND FLOOR PLAN


PROPOSAL

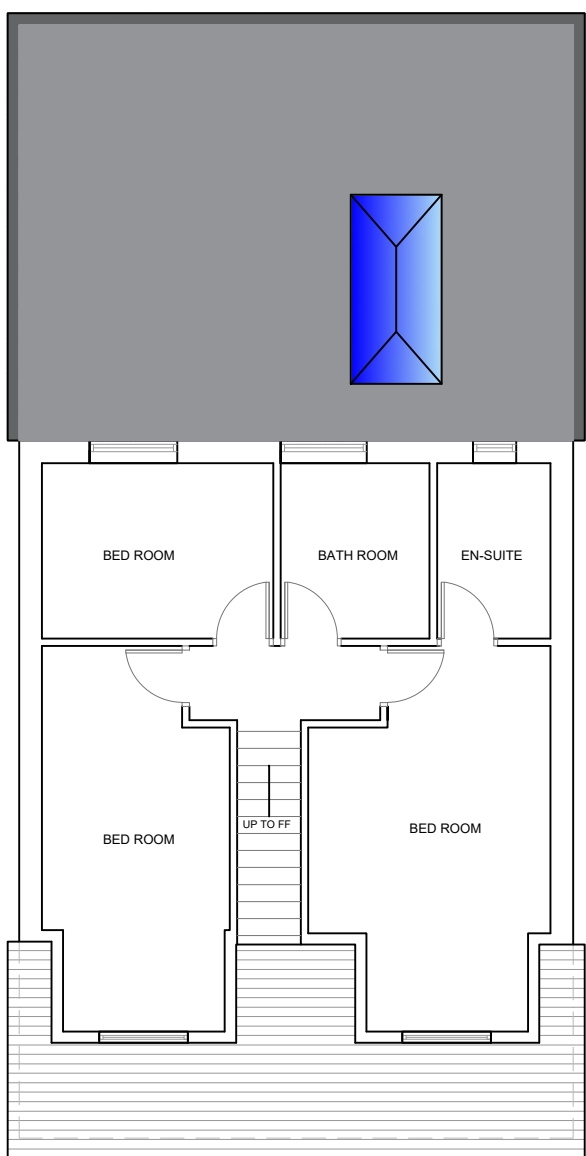

PROPOSED FIRST FLOOR PLAN UNCHANGED



EXISTING FRONT ELEVATION

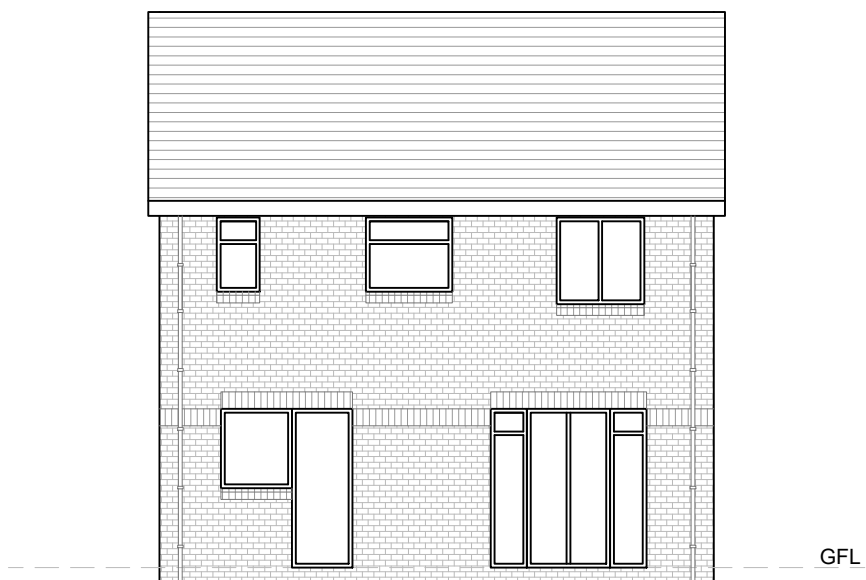


EXISTING REAR ELEVATION




EXISTING / PROPOSED FRONT ELEVATION (NO CHANGE)




PROPOSED REAR ELEVATION

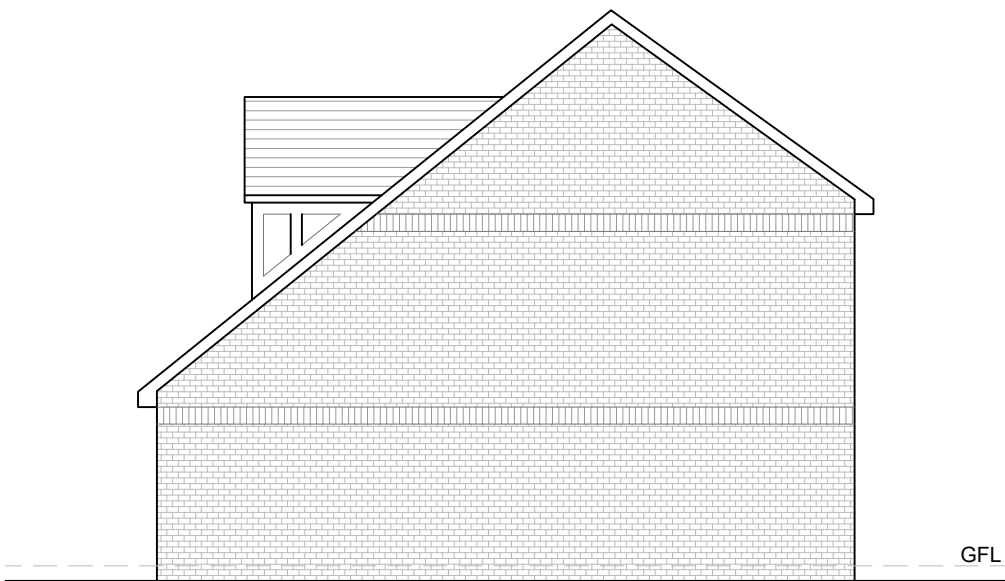


EXISTING SIDE ELEVATION (SOUTH VIEW)

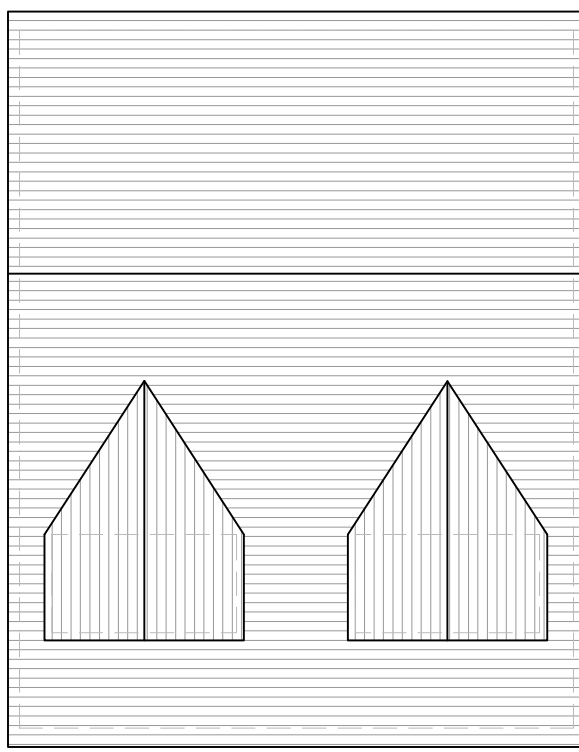


EXISTING ROOF PLAN

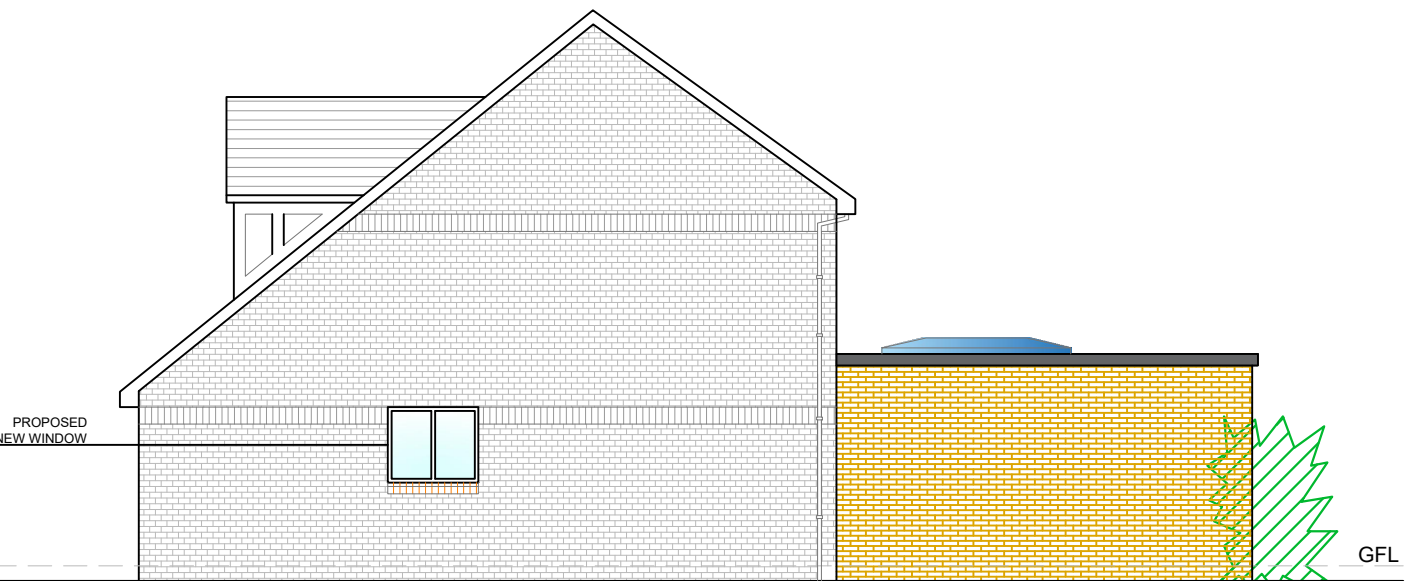


PROPOSED SIDE ELEVATION (SOUTH VIEW)

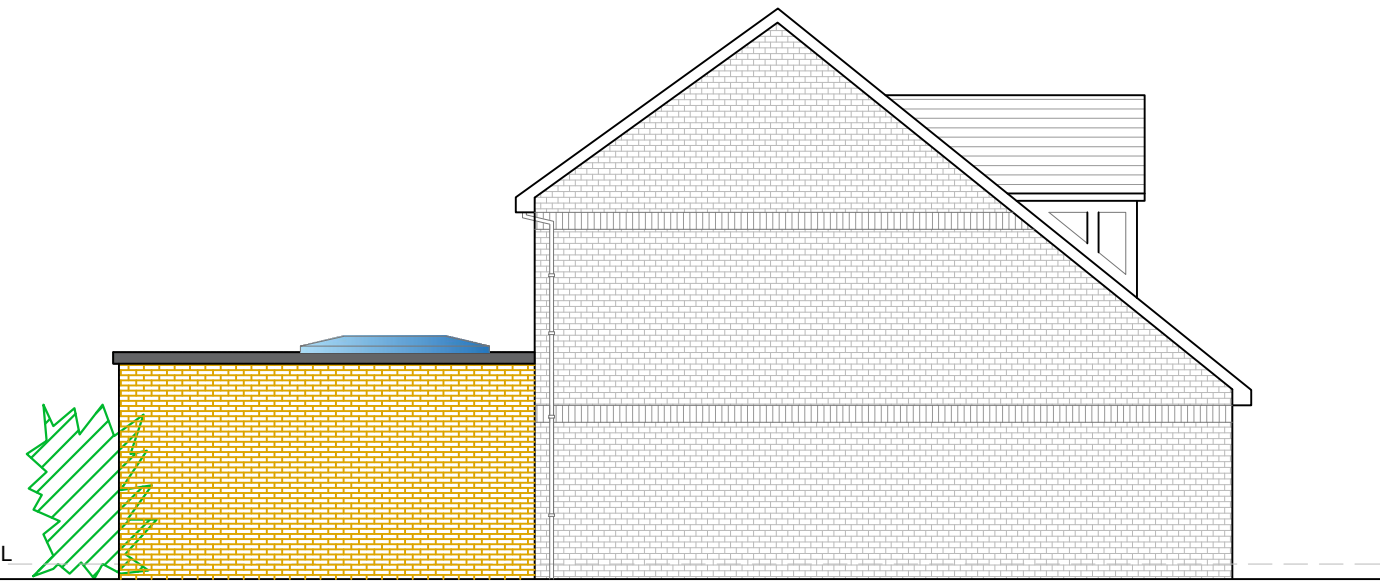

PROPOSED SIDE ELEVATION (NORTH VIEW)

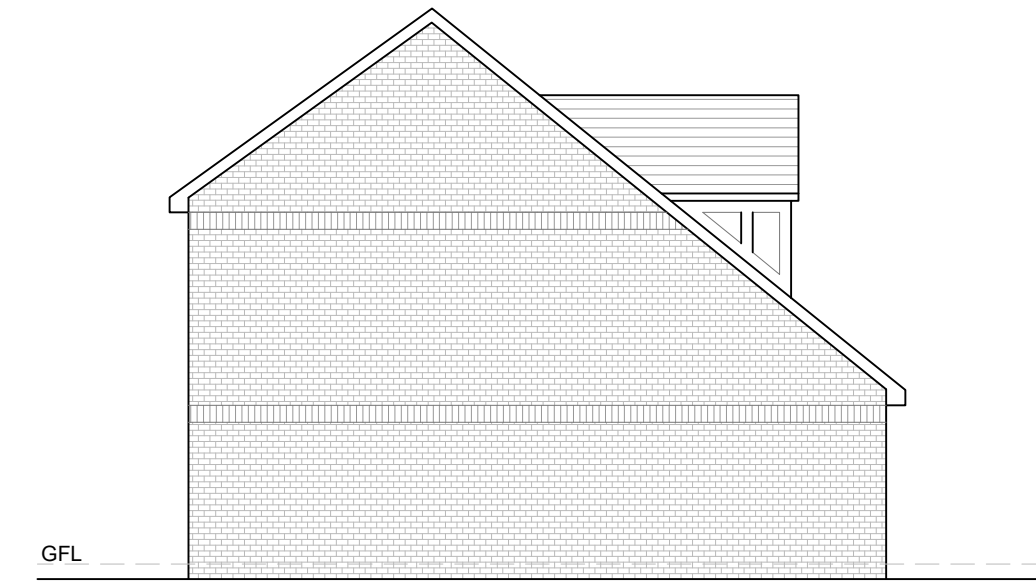

EXISTING SIDE ELEVATION (NORTH VIEW)

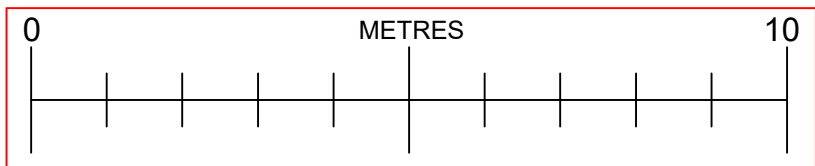

NOTES

REVISIONS

PROJECT: 26 GATEACRE WALK
WYTHENSHAW

CLIENT: LAITH

SCALE: 1:100 @ A1 SHEET

REFERENCE NO: 1443 PRELIMS

BARRY CULLEN
ARCHITECTURE LTD
email: barrycullenarchitecture@gmail.com
mob: 07851262695

