
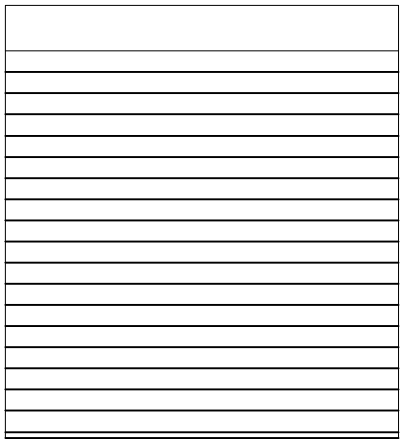
 
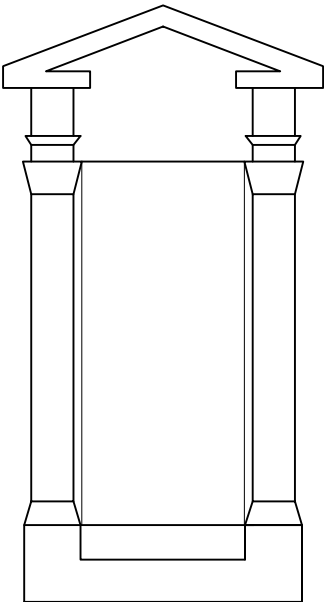
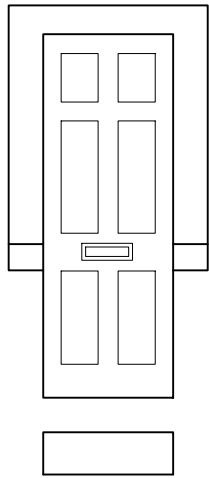
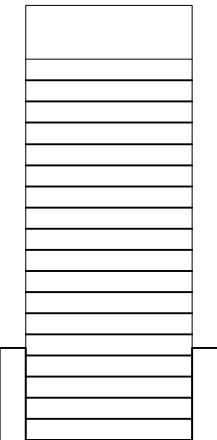
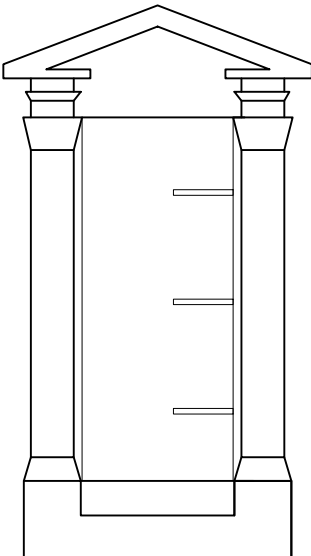
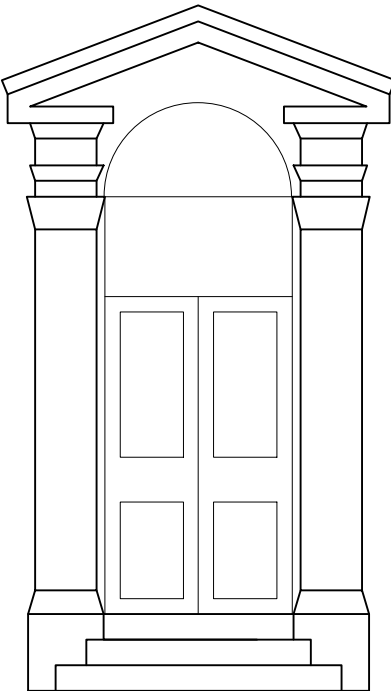
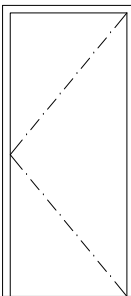
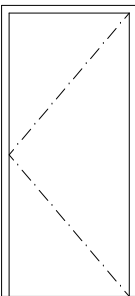
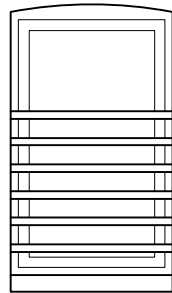
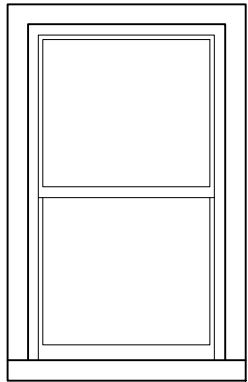
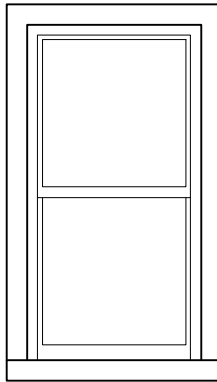
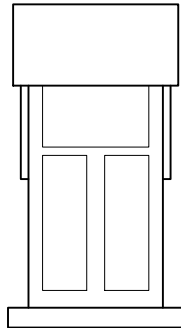
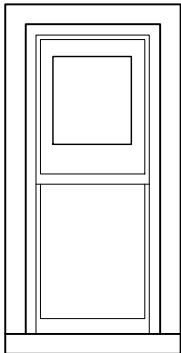
 
 
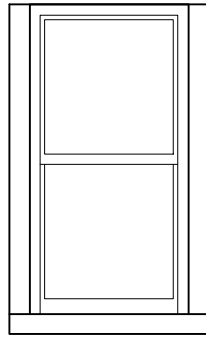
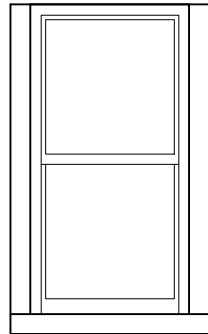
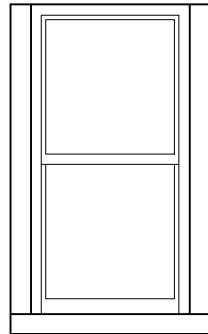


GROUND FLOOR
DOOR SCHEDULE

ELEMENT ID	GF D1 - SAP Issue 3	GF D2 - SAP Issue 4	GF D3 - SAP Issue 9	GF D4 - SAP Issue 11	GF D5 - SAP Issue 12	GF D6 - SAP Issue 14	GF D7 - SAP Issue 23	FF D1 - SAP Issue 42	SF D1 - SAP ISSUE 69
FLOOR LEVEL	Ground Floor	Ground Floor	Ground Floor	Ground Floor	Ground Floor	Ground Floor	Ground Floor	First Floor	Second Floor
WIDTH (APPROX)	2600	915	1075	860	250	1015	1240	875	0
HEIGHT (APPROX)	2800	2000	2400	2400	700	2400	2700	1925	1925
DESCRIPTION	Garage door	Fire Escape	4 Panel Door	6 Panel Door	Metal panels LL	4 Panel Door	4 Panel Door	Fire Escape	Fire Escape
DRAWING									
DILAPIDATION NOTES	Allow to overhaul existing roller shutter, replace locks with new, and prepare for redecorations.	Remove door and frame replace frame with new weatherhood and side panel. Replace door with new solid core ext quality door with new ironmongery. Install Galvanised security sheet to face of door on completion.	Door boarded up, allow PC sum of £500.00, scope of works to be confirmed on site	Existing door retained. Install new threshold bar and new letterbox. Overhaul door generally and check all ironmongery operational.	Condition of door behind shutter not known allow PC sum of £500.00, scope of works to be confirmed on site. Metal plate works LL as noted on the drwg.	Existing door retained. Overhaul door generally and check all ironmongery operational.	Existing door retained. Overhaul door generally and check all ironmongery operational. Fit draft / vermin strip to back of doors.	Extg door retained. Overhaul door generally & check all ironmongery operational. Fit weatherbar to door. Silicone seal around door frame and weatherproof.	Extg door retained. Overhaul door generally & check all ironmongery operational. Fit weatherbar to door. Silicone seal around door frame and weatherproof.

GROUND FLOOR
WINDOW SCHEDULE

ELEMENT ID	GF W1 - SAP Issue 7	GF W2 - SAP Issue 8	GF W3 - SAP Issue 13	GF W4 - SAP Issue 16	GF W5 - SAP Issue 17	GF W6 - SAP Issue 18	GF W7 - SAP Issue 20	GF W8 - SAP Issue 21	GF W9 - SAP Issue 22	GF W10 - SAP Issue 24	GF W11 - SAP Issue 25
FLOOR LEVEL	Ground Floor	Ground Floor	Ground Floor	Ground Floor	Ground Floor	Ground Floor	Ground Floor	Ground Floor	Ground Floor	Ground Floor	Ground Floor
WIDTH (APPROX)	1070	890	610	900	900	900	975	1050	1050	1050	800
HEIGHT (APPROX)	1850	2720	2520	2000	2000	2050	2050	2050	2050	2050	2490
DESCRIPTION	Fixed	Sash	Sash	Casement	Sash	Sash	Sash	Sash	Sash	Sash	Sash
DRAWING											
DILAPIDATION NOTES	No repair works to existing window.	Cut and splice bottom sections of window frame approx 150mm each side. Replace missing putty pointing. Overhaul sash and make openable / operational , allow to replace sash cord, fit new sash window lock,restrictor.	Replace beads to lower window. Replace missing putty pointing. Overhaul sash and make openable / operational , allow to replace sash cord, fit new sash window lock, restrictor.	Remove gallows brackets / canopy over window and flashings, make good render. Install new weather-hood to window if required / seal.	Cut out and replace cill with new. Cut and splice repair side frames bottom 300mm. Non openable. Fit new louvred powder coated aluminium grill to existing fan powder coated black.	Cut and splice repair left side frame bottom 150mm. Non openable.	Overhaul sash and make openable / operational , allow to replace sash cord, fit new sash window lock, restrictor. Repair cracked window cill.	Overhaul sash and make openable / operational , allow to replace sash cord, fit new sash window lock, restrictor.	Overhaul sash and make openable / operational , allow to replace sash cord, fit new sash window lock, restrictor.	Overhaul sash and make openable / operational , allow to replace sash cord, fit new sash window lock, restrictor.	Overhaul sash and make openable / operational , allow to replace sash cord, fit new sash window lock, restrictor.

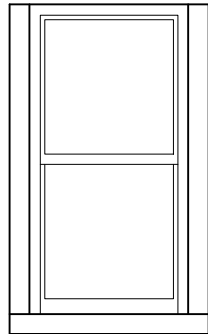

A	Scope of works update	NH	28-01-25
Rev	Description	By	Date

INVENTIVE DESIGN ASSOCIATES
ARCHITECTURE & INTERIOR DESIGN

57 Station Road, Cheadle Hulme
Stockport, Greater Manchester SK8 7AA
Company Reg No: 9251414

TRUST PUBS
The Brunswick
97 Piccadilly, Manchester M1 2DB
EXISTING GF & DOOR SCHEDULE

0161 428 0310
office@inventiveda.com
www.inventiveda.com
@inventiveda

DRAWN JW DATE 28-01-25 DRAWING NO.
SCALE 1:50@A2 REV. A 22108-701A