



Ownership boundaries and title overlay drawings are produced using all reasonable endeavour and AGBCAD Services cannot be held responsible for any discrepancy of accuracy or scale of drawings supplied to them

KEY


- EXTENT OF EXISTING DWELLING
- EXTENT OF PROPOSED EXTENSION
- SITE BOUNDARY

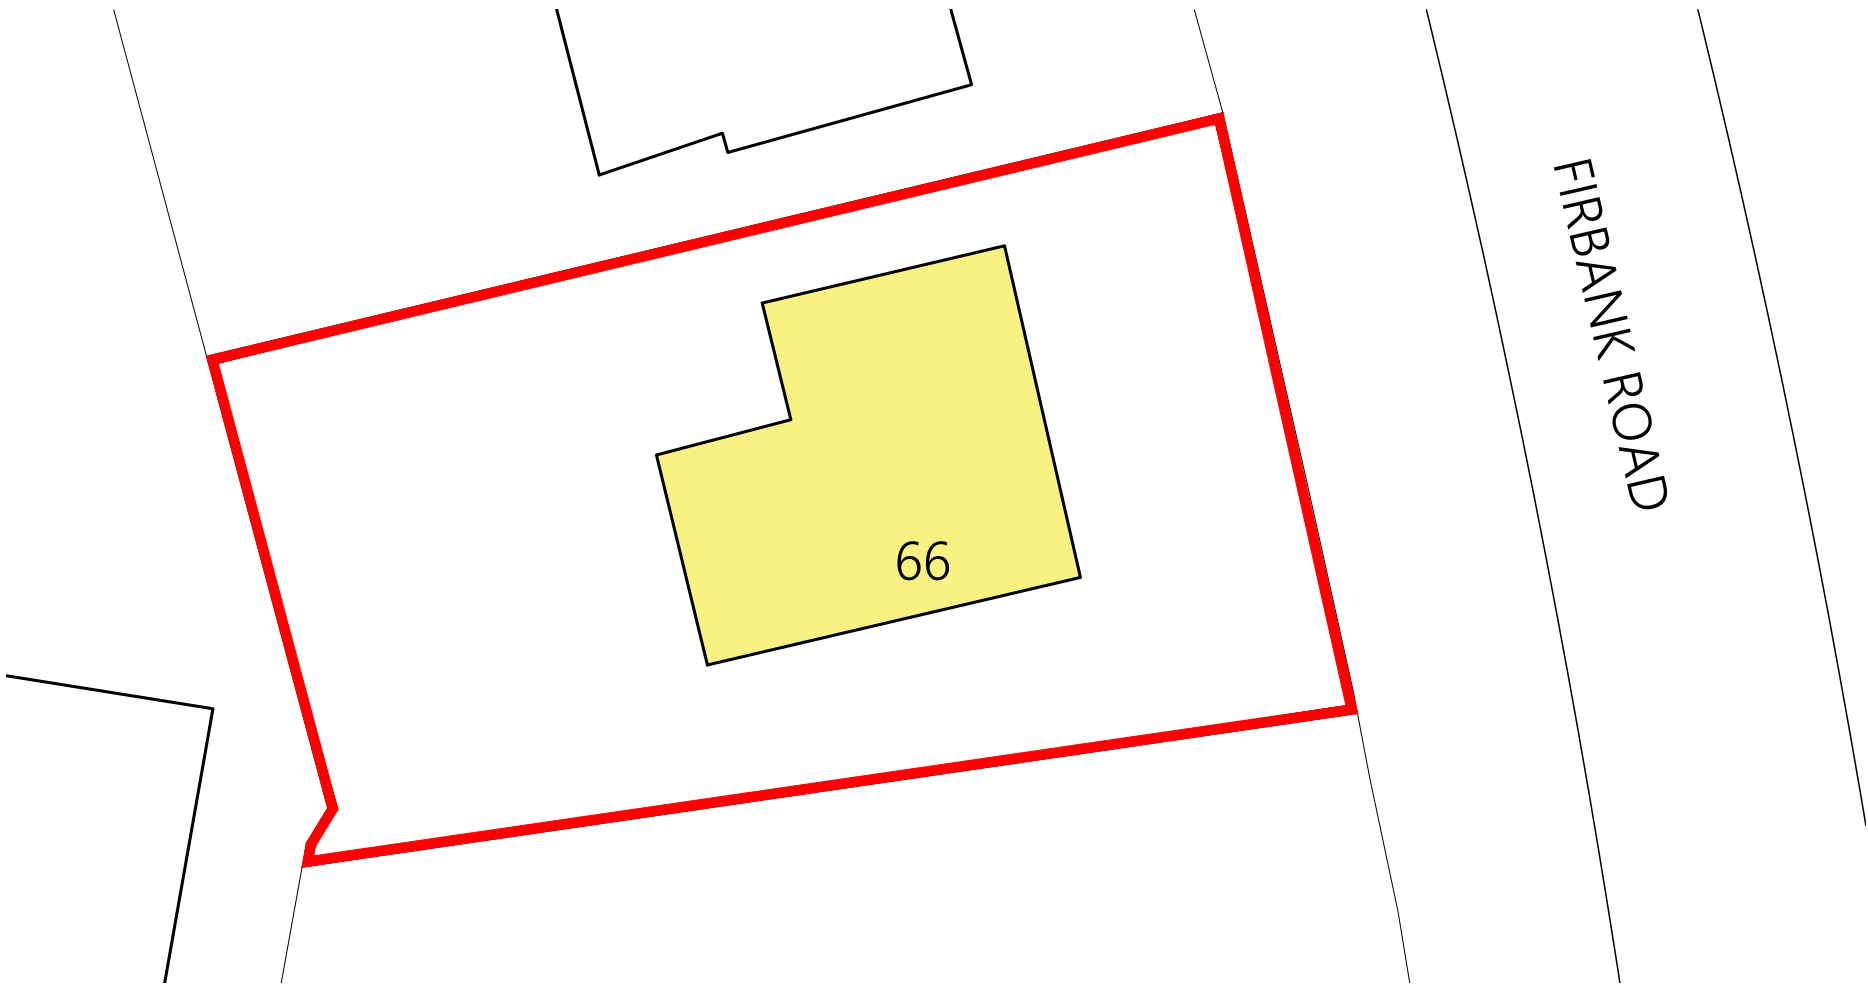

EXISTING BLOCK/SITE PLAN

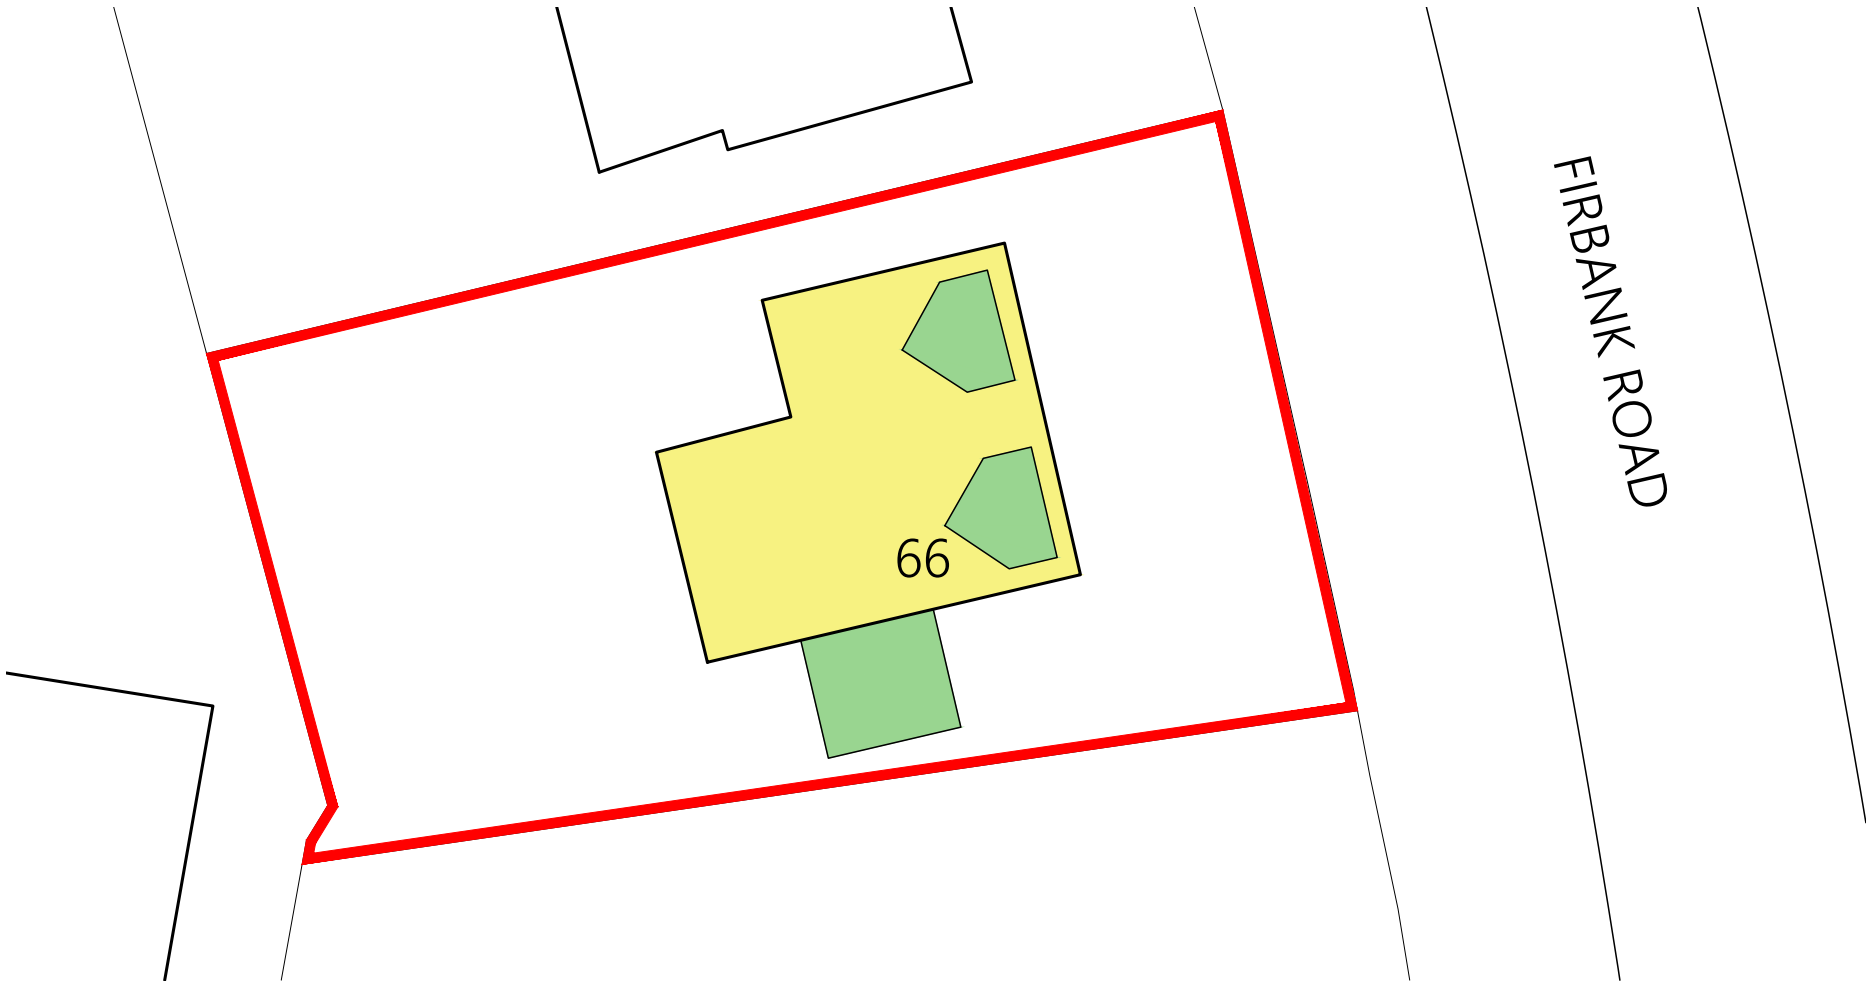

PROPOSED BLOCK/SITE PLAN

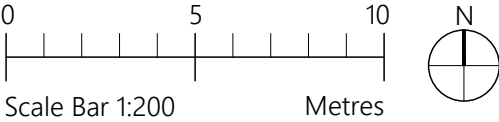

PROJECT	66 Firbank Road Wythenshawe M23 2ZP		
CLIENT	M Clarkson		
STATUS	Information		
DRAWING	Block Plans		
DWG No.	2468-06	REV	
SCALE	1:200@A3	DATE	Jan '25

AGBCAD SERVICES

website: www.agbcad.co.uk
email: info@agbcad.co.uk
telephone: 07912 090 125
DO NOT SCALE FROM THIS DRAWING