


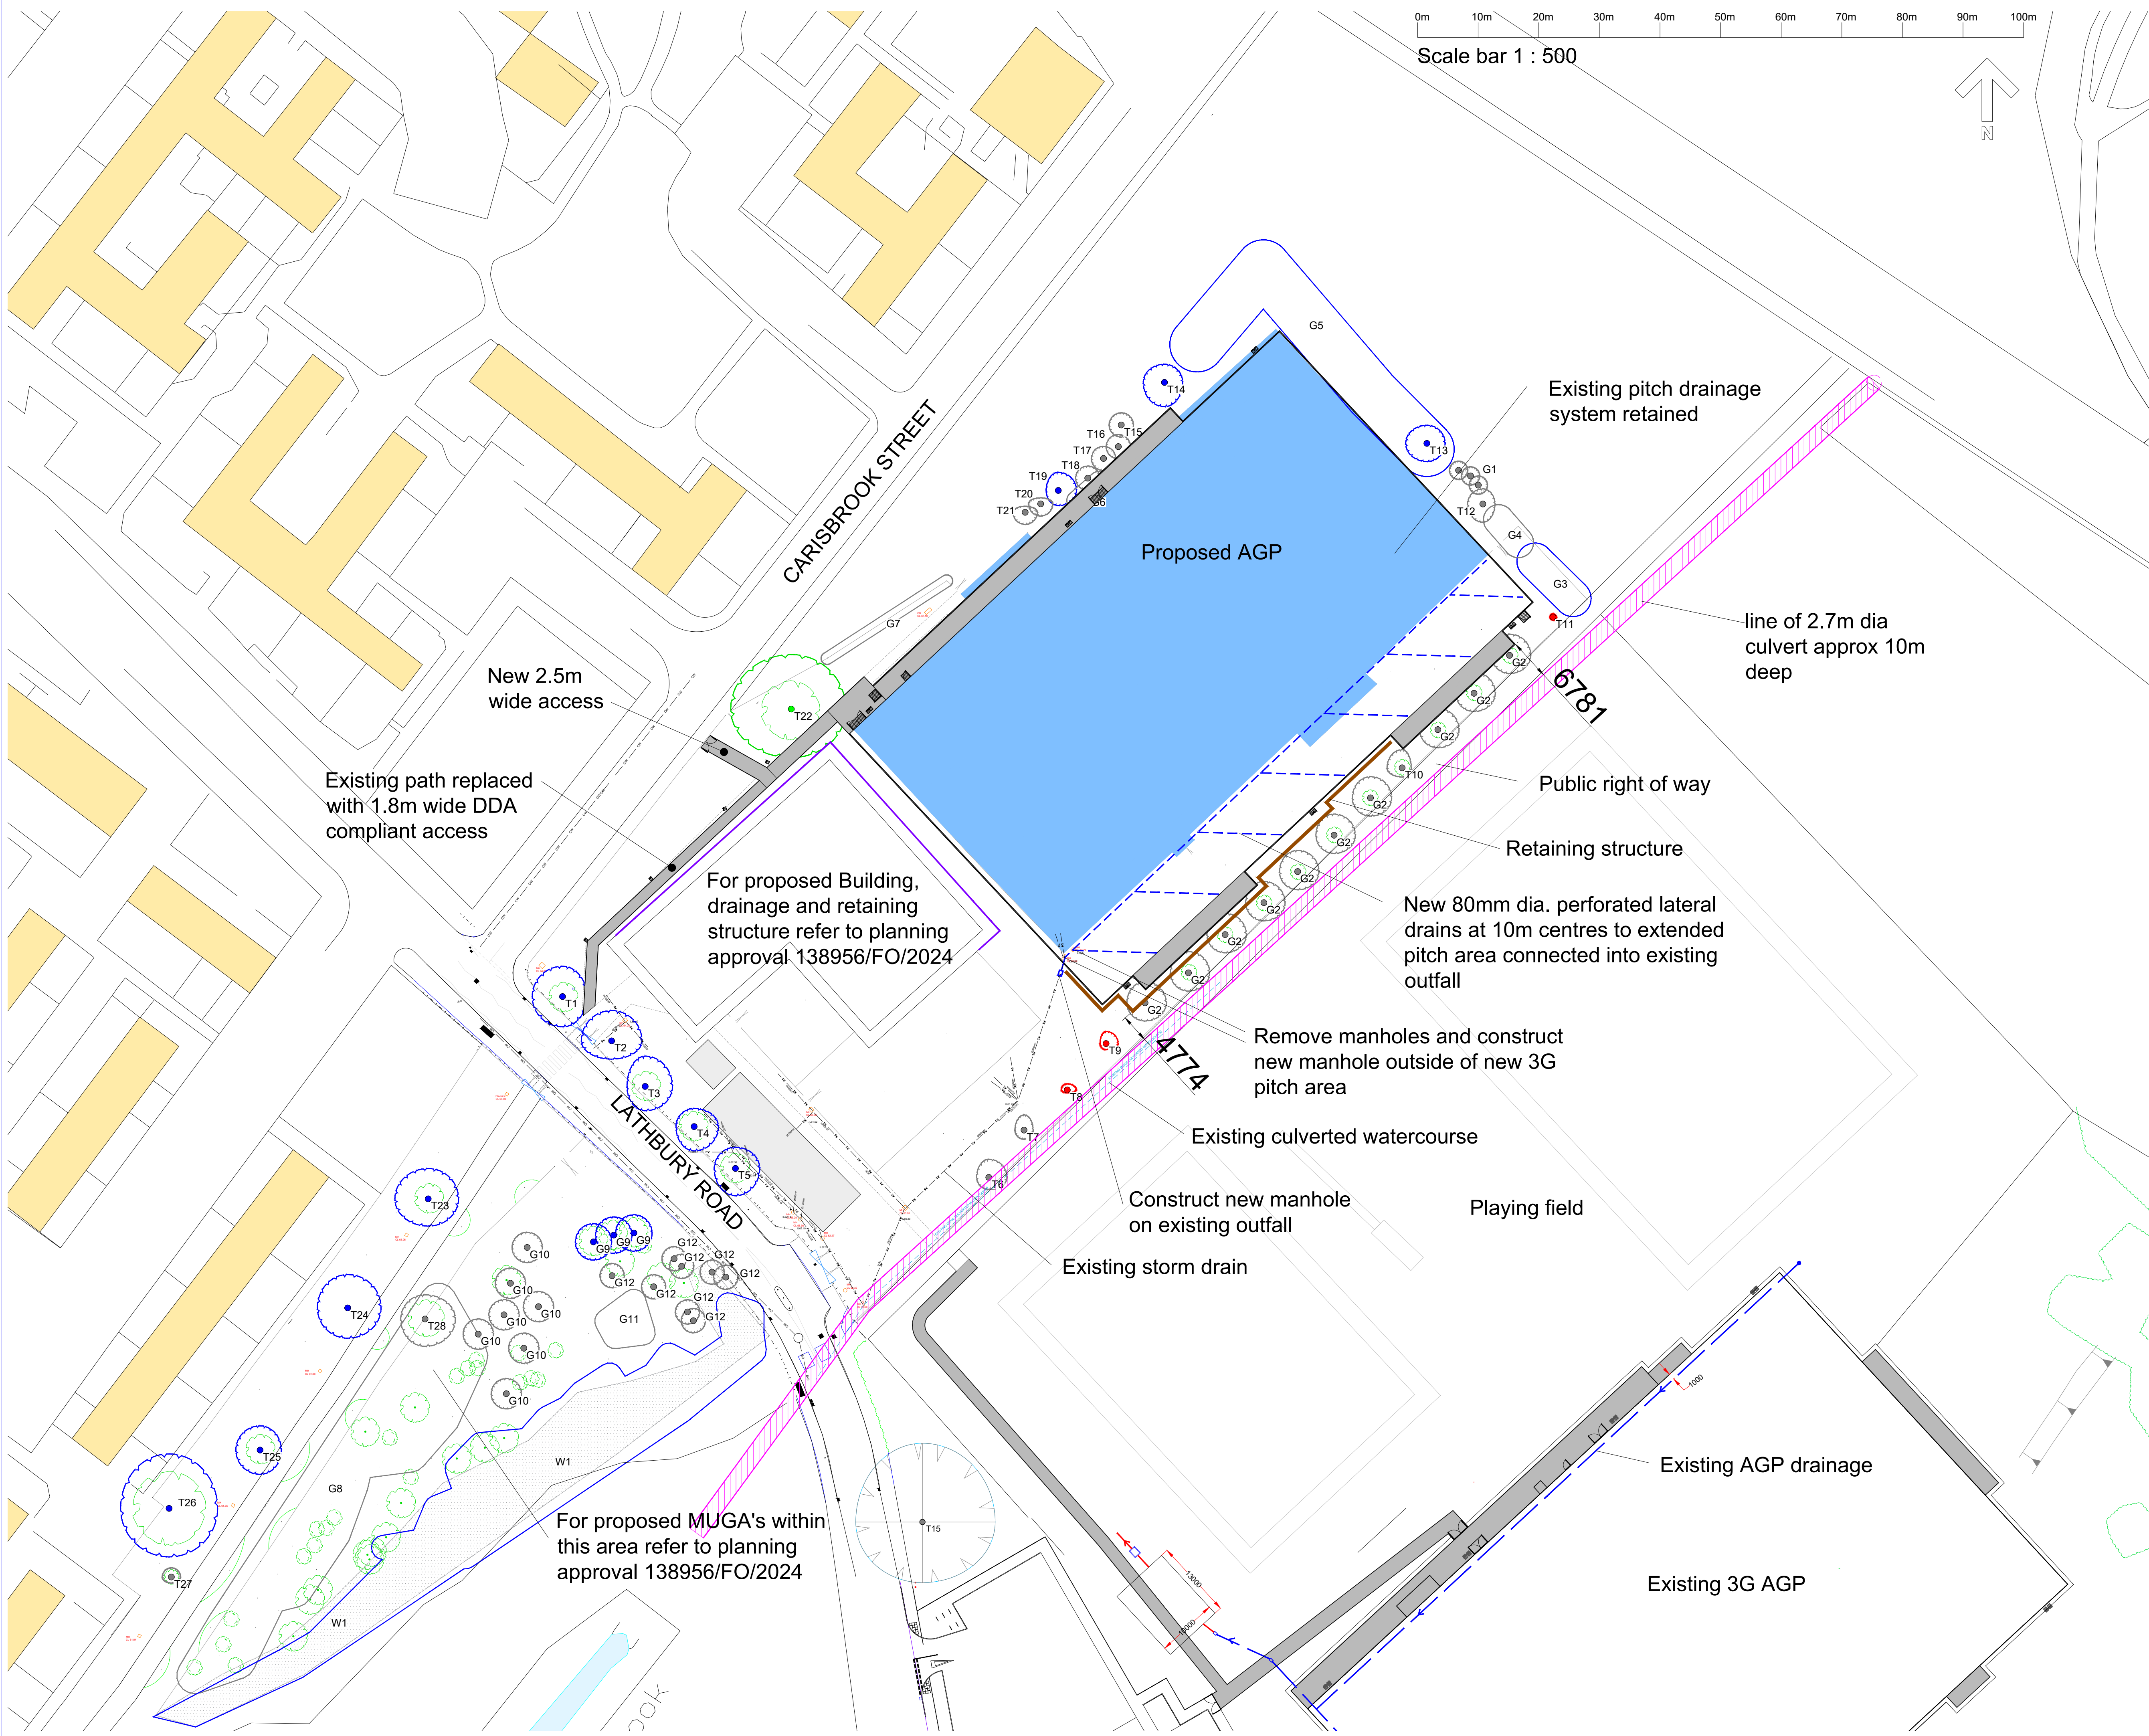

- NOTES
- Porous asphalt
 - Existing pitch drainage system retained
 - Retaining structure
 - Retaining structure. refer to planning approval 138956/FO/2024

Initial Issue											
Rev	A	m	e	n	d	m	e	n	t	Date	By
Client											
MANCHESTER COMMUNICATIONS ACADEMY M40 8NT											
Project											
3G STP FA FRAMEWORK PROJECT											
Drawing											
PROPOSED DRAINAGE PLAN											
											
Drawn		HJ		Date		02-08-24		Scales		1:500	
Checked				Plot No		01		Prelim		Check Final	
Job No				Drawing No				Rev			
				MCA-MUK3213-13				G			