


Designers Risk Register

Ref	Element/Activity	Persons at risk	Risk owner	Design measures to reduce or eliminate risk	Residual risk level	Information about residual	Contractor design element
1	Hazard						
2	Structural	Damage, Collapse/tilt	C, P	C	Medium	Contractor to implement RAMS	Contractor to implement RAMS
3	Temporary works	Damage, Collapse/tilt	C, P	C	Medium	Contractor to implement RAMS	Contractor to implement RAMS
4	Overhead or live	Damage, Collapse/tilt	C, P	C	Medium	Contractor to implement RAMS	Contractor to implement RAMS
5	Temporary works	Damage, Collapse/tilt	C, P	C	Medium	Contractor to implement RAMS	Contractor to implement RAMS
6	Overhead or live	Damage, Collapse/tilt	C, P	C	Medium	Contractor to implement RAMS	Contractor to implement RAMS
7	Overhead or live	Damage, Collapse/tilt	C, P	C	Medium	Contractor to implement RAMS	Contractor to implement RAMS
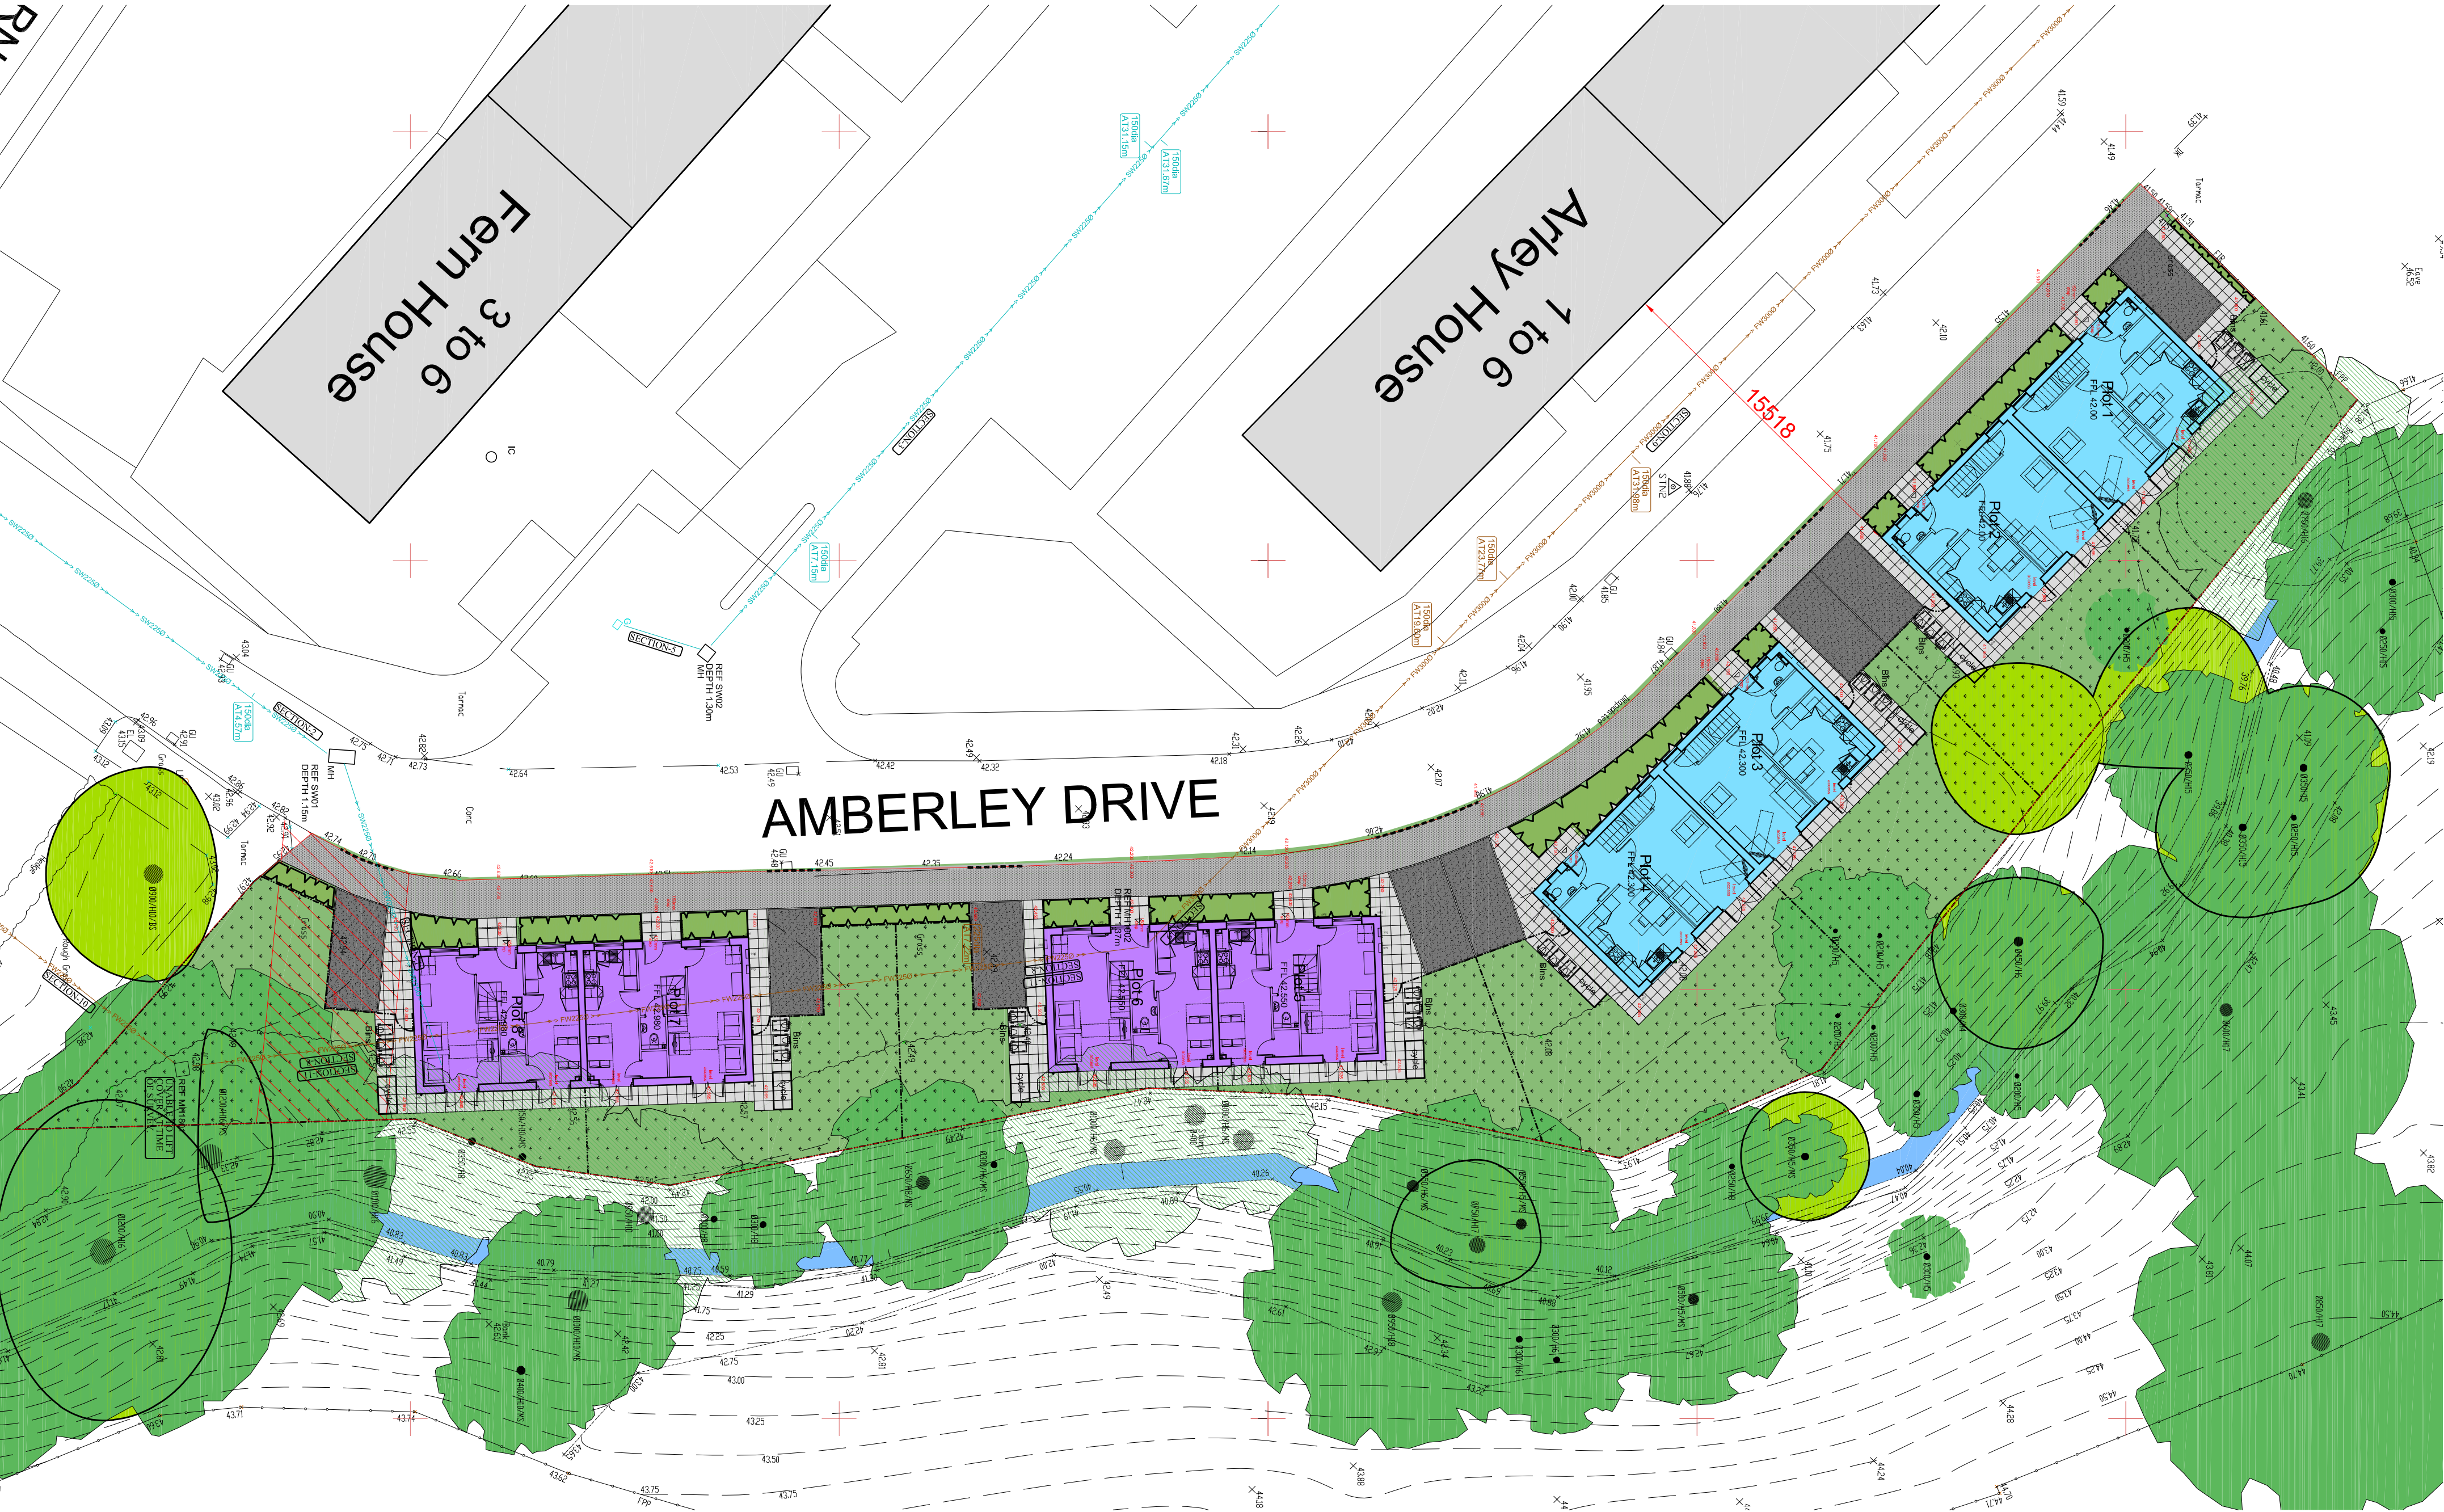

REV	DATE	DESCRIPTION	BY	SD
A	07/02/22	House Layouts updated to latest versions	SD	
B	11/03/22	Revised and omitted trees indicated	SD	
C	15/03/22	Colour added drawing changed to A1	SD	
D	23/11/22	8no Units on the wooded area omitted	SD	
E	11/04/23	8no Units on the wooded area omitted	SD	
F	26/05/23	Layout updated following LPA comments	SD	
G	05/06/23	Porting planning omitted	OM	
H	06/07/23	Various minor amendments & landscape	OM	
I	09/08/23	Buildings moved to 1500mm back from	OM	
J	21/08/23	edge of pavement following SE advice and	SD	
K	17/10/23	Designers Risk Register added following	SD	
L	26/02/25	Final Site Plan and garden 1723 on	SD	
M		from planning	SD	

© Crown copyright and database rights 2020 OS 1000060149

CLIENT: Wythenshawe CHG

PROJECT: New Housing Amberley Drive Wythenshawe

DRAWING NUMBER: 18073-PJA-00-XX-DR-A-1001-0

DRAWING TITLE: Site Layout Plan

STATUS: PLANNING

DATE: 23/12/21

BY: SD

CHECKED: SD

PADDOCK JOHNSON

South 2, The Lyburn, Bents Street, Port Sunlight, Merseyside, CH24 4JL

0151 664 5324
www.paddockjohnson.com
Paddock Johnson Partnership Limited, Registered in England 0793 00664275