



This drawing to be read in accordance with the specification/Bills of Quantities and related drawings.
No Dimensions to be scaled from this drawing. All stated dimensions to be verified on site and the designer notified of any discrepancies.

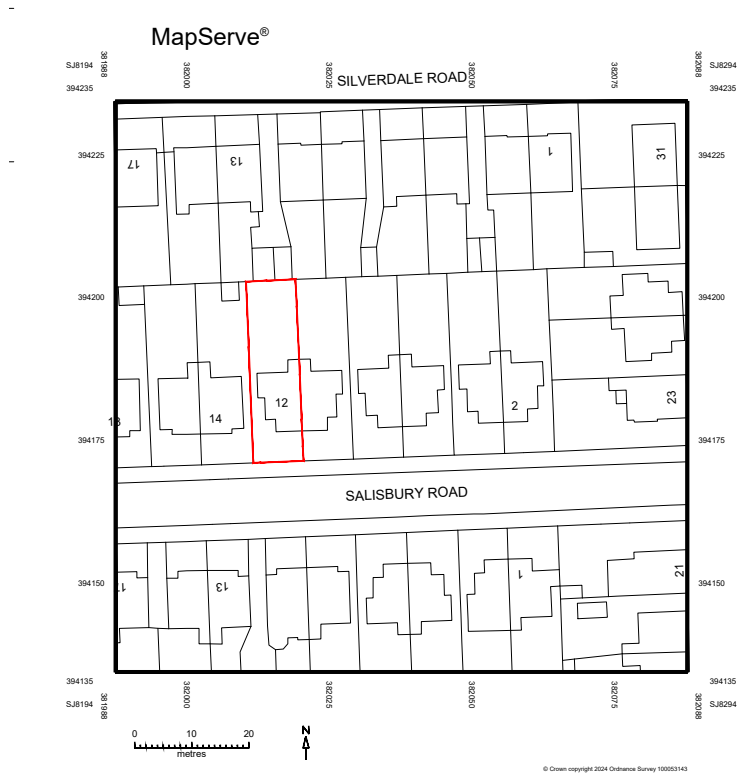

SITE LOCATION PLAN 1:1250

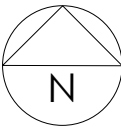

FOR PLANNING

Project

12 SALISBURY ROAD
CHORLTON
MANCHESTER
M21 0SL

Title

SITE LOCATION PLAN

Scale	Date
1:1250 @ A3	NOVEMBER 2024
Drawn	Checked
SB	-


Drawing Number	Revision
7024_PL01	-

SMASHBOX


97 Alderley Road | Wilmslow | Cheshire | SK9 1PT
ARCHITECTURE DESIGN PLANNING
T. 01625 466 557 E. hello@smashboxarchitecture.com
www.smashboxarchitecture.com

NOTES

This drawing to be read in accordance with the specification/Bills of Quantities and related drawings.
No Dimensions to be scaled from this drawing. All stated dimensions to be verified on site and the designer notified of any discrepancies.

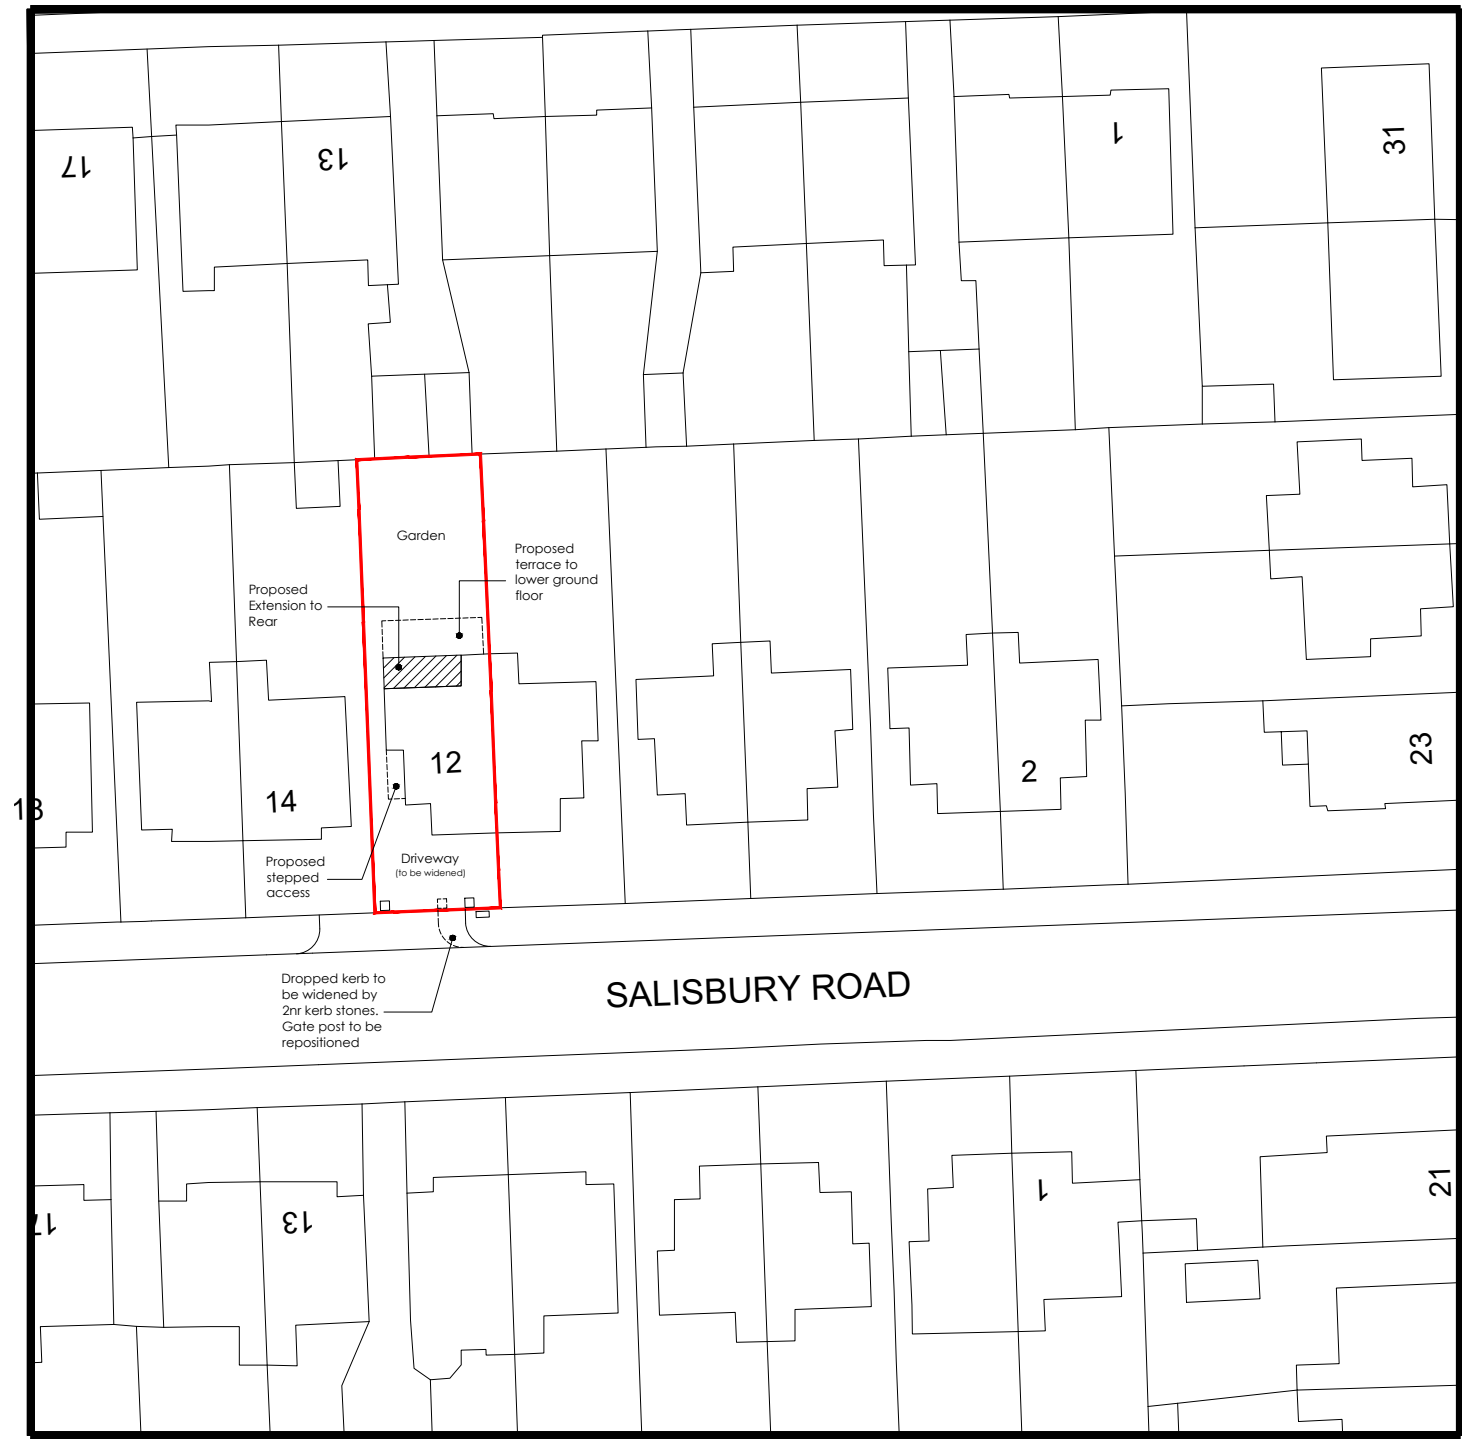

BLOCK PLAN 1:500

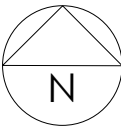

FOR PLANNING

Project
12 SALISBURY ROAD
CHORLTON
MANCHESTER
M21 0SL

Title
PROPOSED BLOCK PLAN



Scale RTD @ A3	Date NOVEMBER 2024
Drawn SB	Checked -
Drawing Number 7024_PL02	Revision -

SMASHBOX

97 Alderley Road | Wilmslow | Cheshire | SK9 1PT
ARCHITECTURE DESIGN PLANNING
T. 01625 466 557 E. hello@smashboxarchitecture.com
www.smashboxarchitecture.com

NOTES

This drawing to be read in accordance with the specification/Bills of Quantities and related drawings.
No Dimensions to be scaled from this drawing. All stated dimensions to be verified on site and the designer notified of any discrepancies.

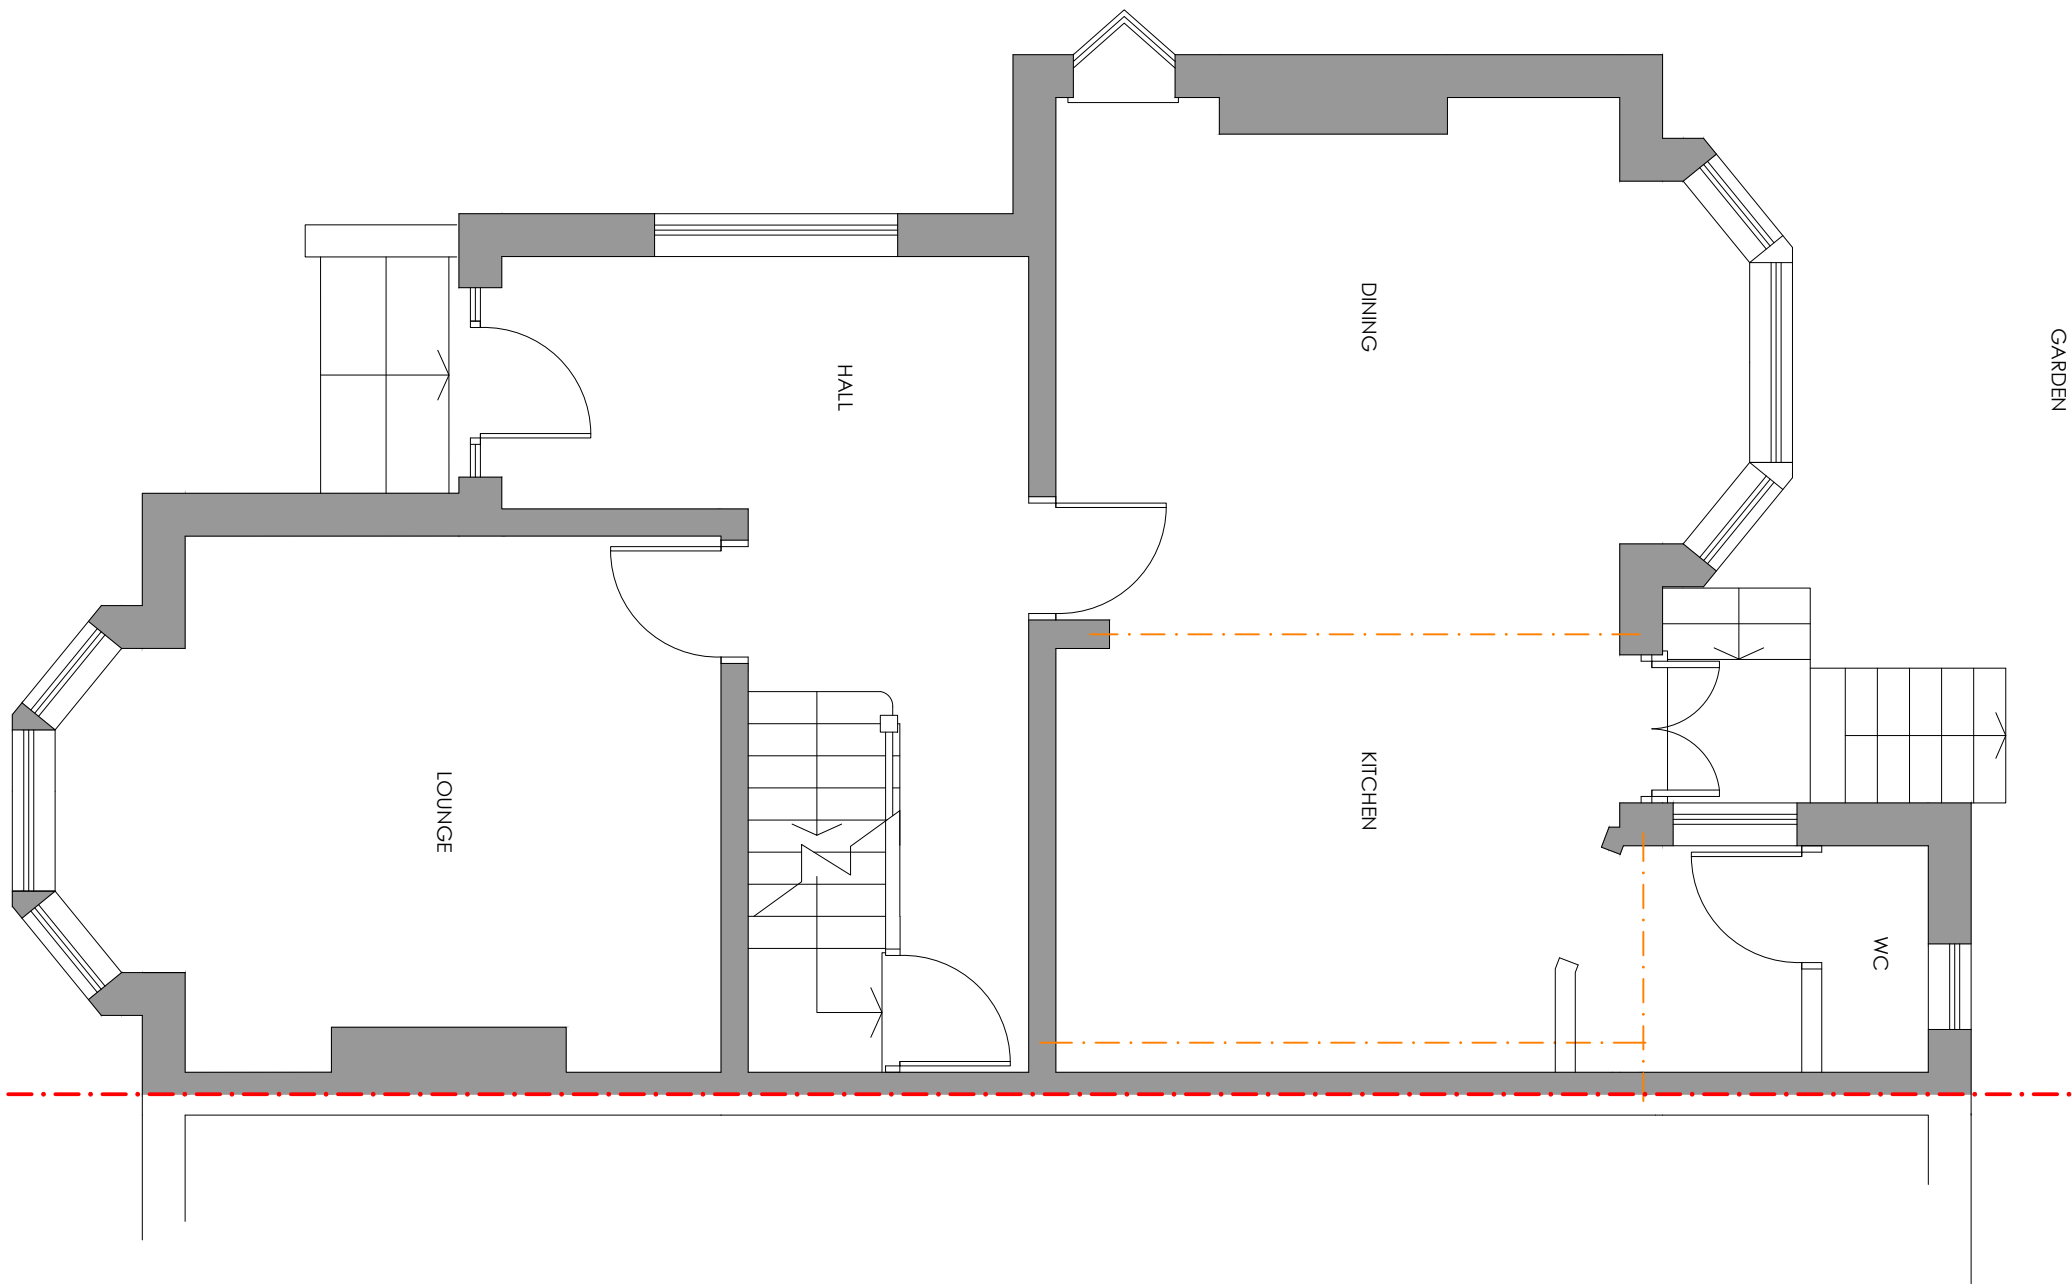 

FOR PLANNING

Project
12 SALISBURY ROAD
CHORLTON
MANCHESTER
M21 0SL

Title
EXISTING GROUND FLOOR PLAN



Scale 1:50 @ A3	Date NOVEMBER 2024
Drawn SB	Checked -
Drawing Number 7024_PL03	Revision -

SMASHBOX

97 Alderley Road | Wilmslow | Cheshire | SK9 1PT
ARCHITECTURE DESIGN PLANNING
T. 01625 466 557 E. hello@smashboxarchitecture.com
www.smashboxarchitecture.com

NOTES

This drawing to be read in accordance with the specification/Bills of Quantities and related drawings.
No Dimensions to be scaled from this drawing. All stated dimensions to be verified on site and the designer notified of any discrepancies.

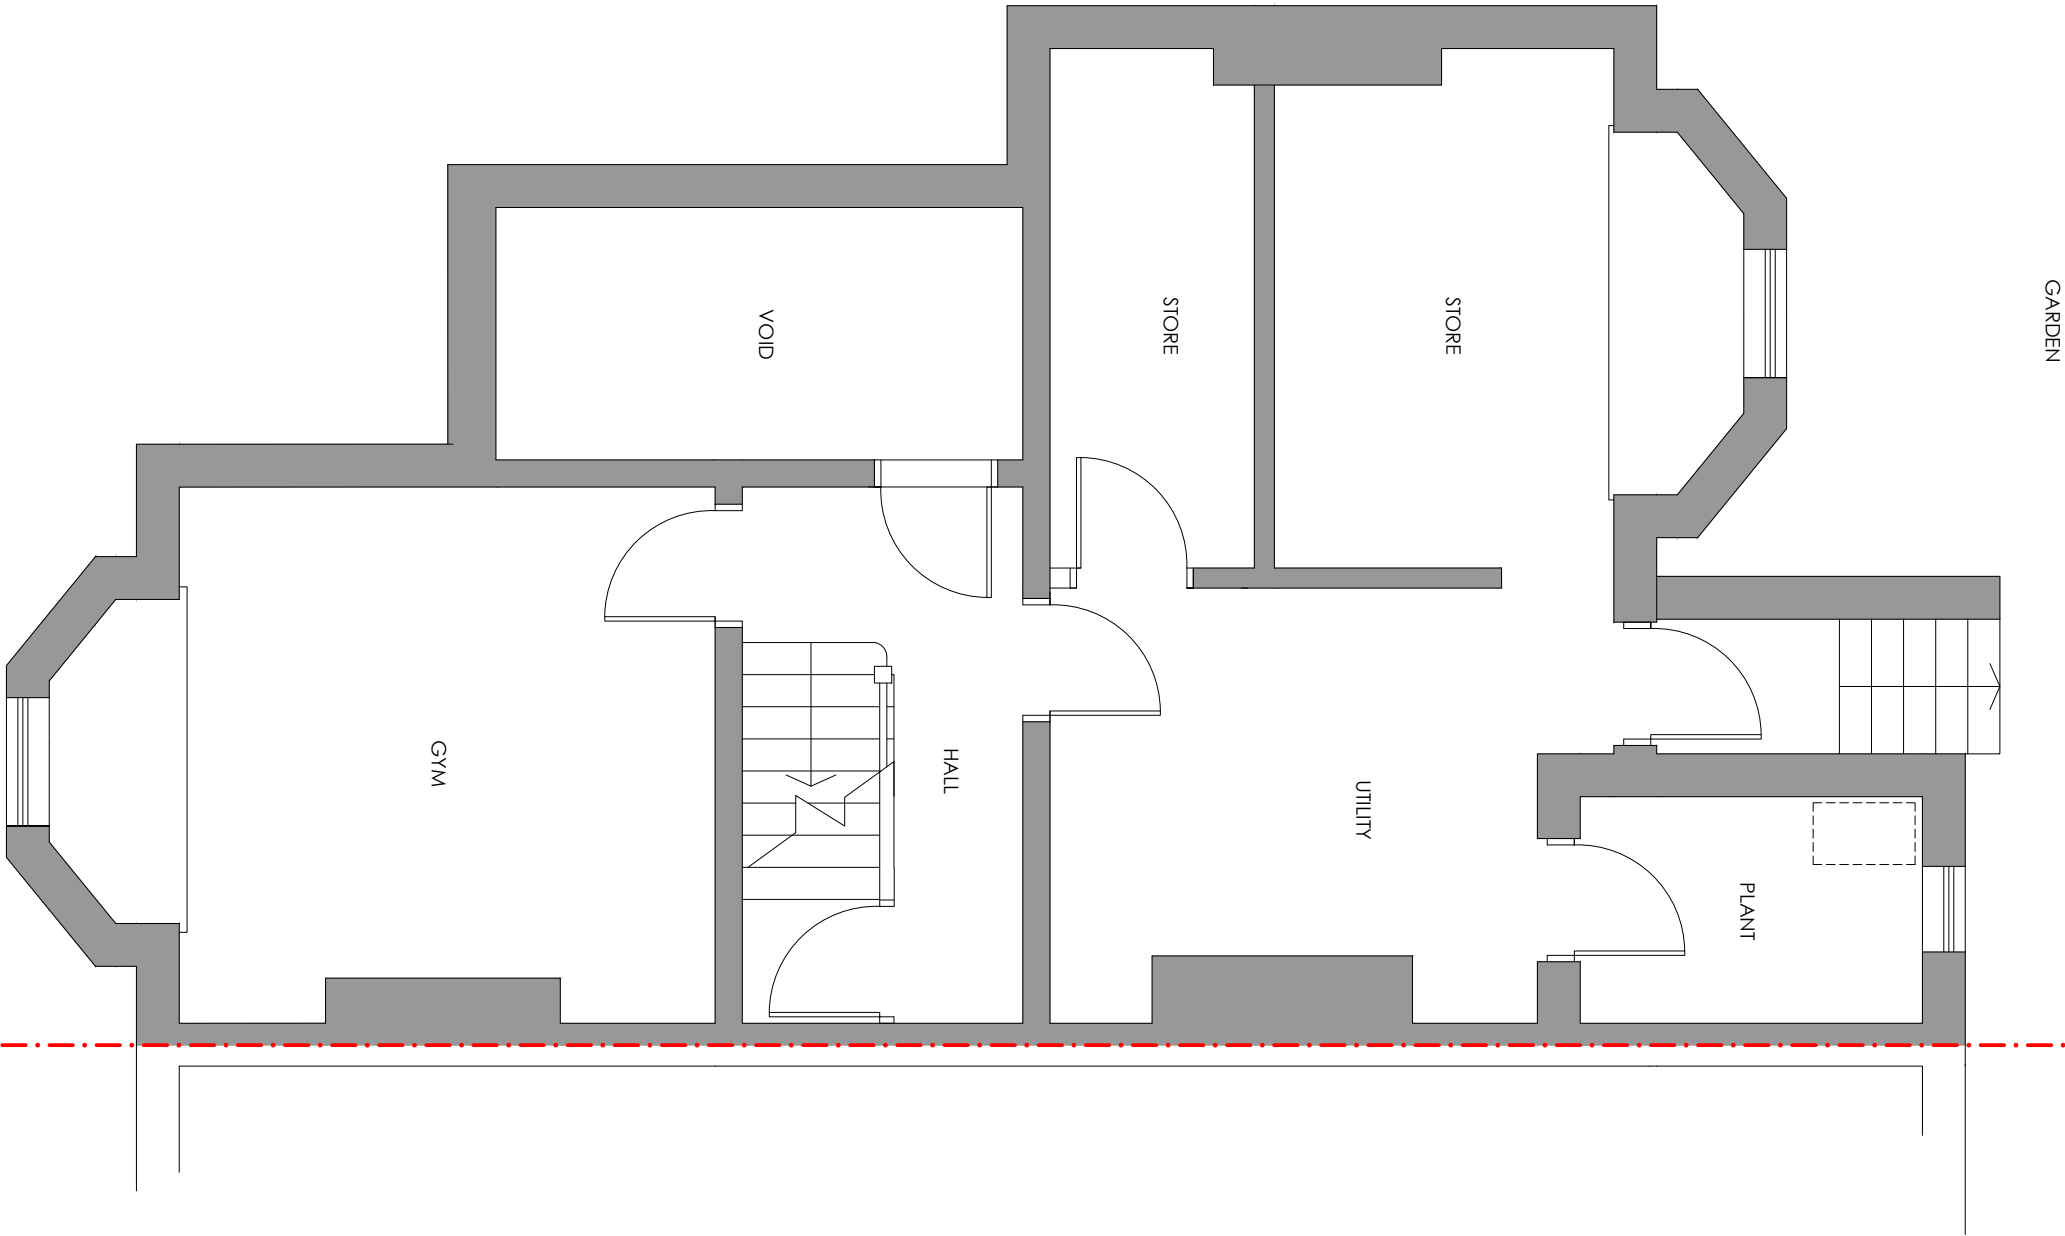 

FOR PLANNING

Project
12 SALISBURY ROAD
CHORLTON
MANCHESTER
M21 0SL

Title
EXISTING LOWER GROUND
FLOOR PLAN



Scale 1:50 @ A3	Date NOVEMBER 2024
Drawn SB	Checked -
Drawing Number 7024_PL04	Revision -

SMASHBOX

97 Alderley Road | Wilmslow | Cheshire | SK9 1PT
ARCHITECTURE DESIGN PLANNING
T. 01625 466 557 E. hello@smashboxarchitecture.com
www.smashboxarchitecture.com

NOTES

This drawing to be read in accordance with the specification/Bills of Quantities and related drawings.
No Dimensions to be scaled from this drawing. All stated dimensions to be verified on site and the designer notified of any discrepancies.

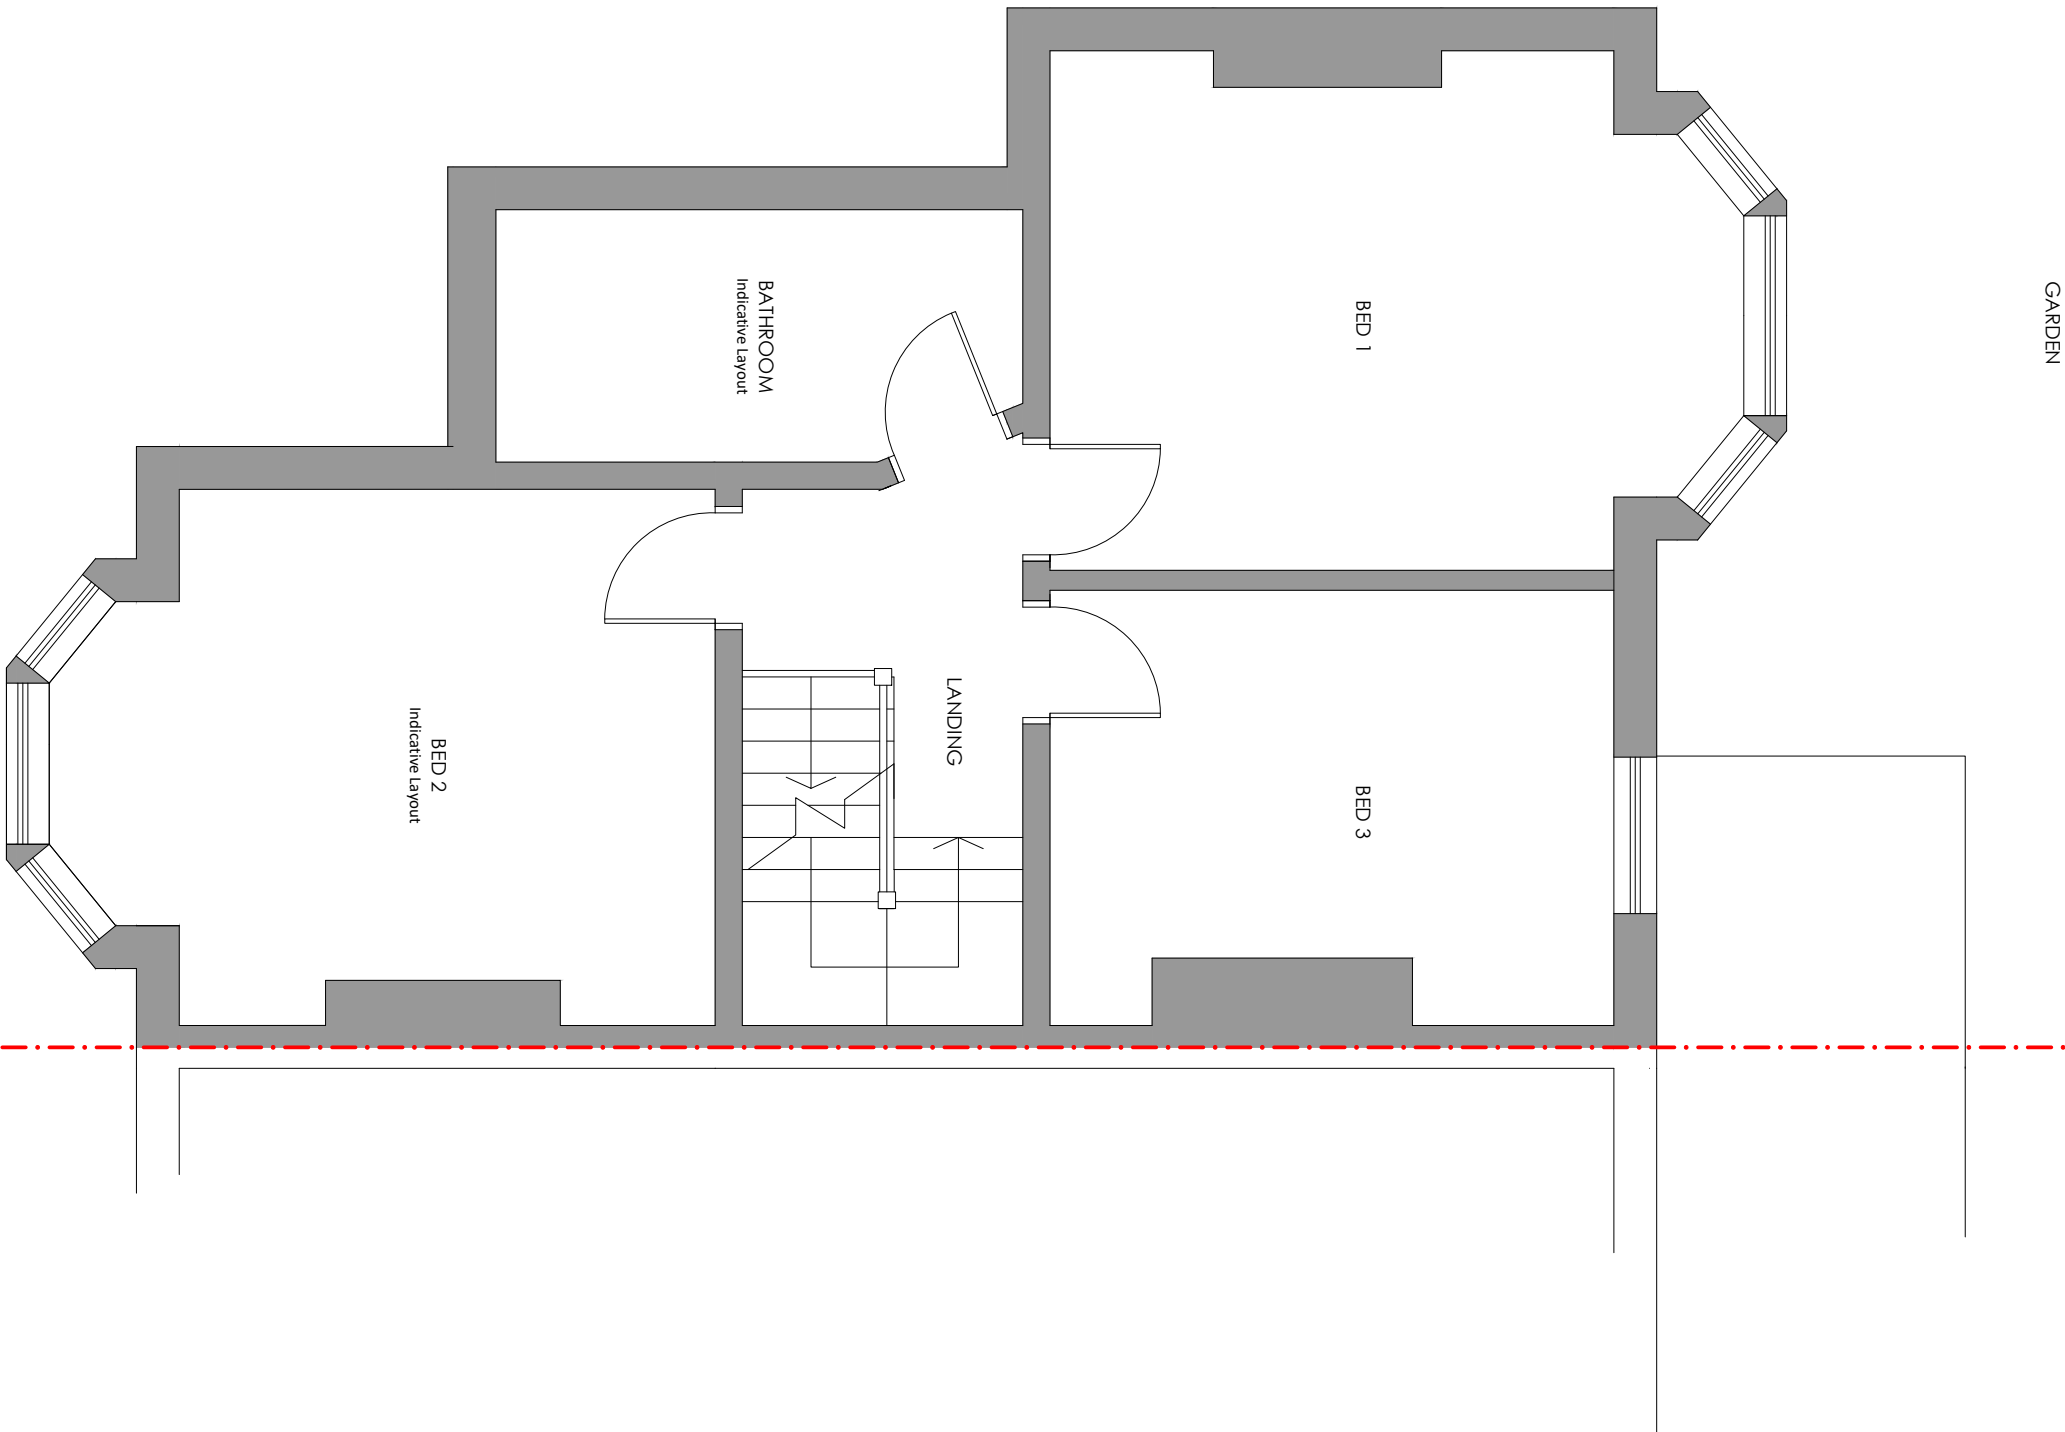 

FOR PLANNING

Project
12 SALISBURY ROAD
CHORLTON
MANCHESTER
M21 0SL

Title
EXISTING FIRST FLOOR PLAN

Scale 1:50 @ A3	Date NOVEMBER 2024
Drawn SB	Checked -
Drawing Number 7024_PL05	Revision -

SMASHBOX

97 Alderley Road | Wilmslow | Cheshire | SK9 1PT
ARCHITECTURE DESIGN PLANNING
T. 01625 466 557 E. hello@smashboxarchitecture.com
www.smashboxarchitecture.com

NOTES


This drawing to be read in accordance with the specification/Bills of Quantities and related drawings.
No Dimensions to be scaled from this drawing. All stated dimensions to be verified on site and the designer notified of any discrepancies.



EXISTING REAR ELEVATION



EXISTING SIDE ELEVATION
(WEST)

 

FOR PLANNING

Project
12 SALISBURY ROAD
CHORLTON
MANCHESTER
M21 0SL



Title
EXISTING REAR ELEVATION

Scale 1:100 @ A3	Date NOVEMBER 2024
Drawn SB	Checked -
Drawing Number 7024_PL06	Revision -

SMASHBOX

97 Alderley Road | Wilmslow | Cheshire | SK9 1PT
ARCHITECTURE DESIGN PLANNING
T. 01625 466 557 E. hello@smashboxarchitecture.com
www.smashboxarchitecture.com

This drawing to be read in accordance with the specification/Bills of Quantities and related drawings.
No Dimensions to be scaled from this drawing. All stated dimensions to be verified on site and the designer notified of any discrepancies.

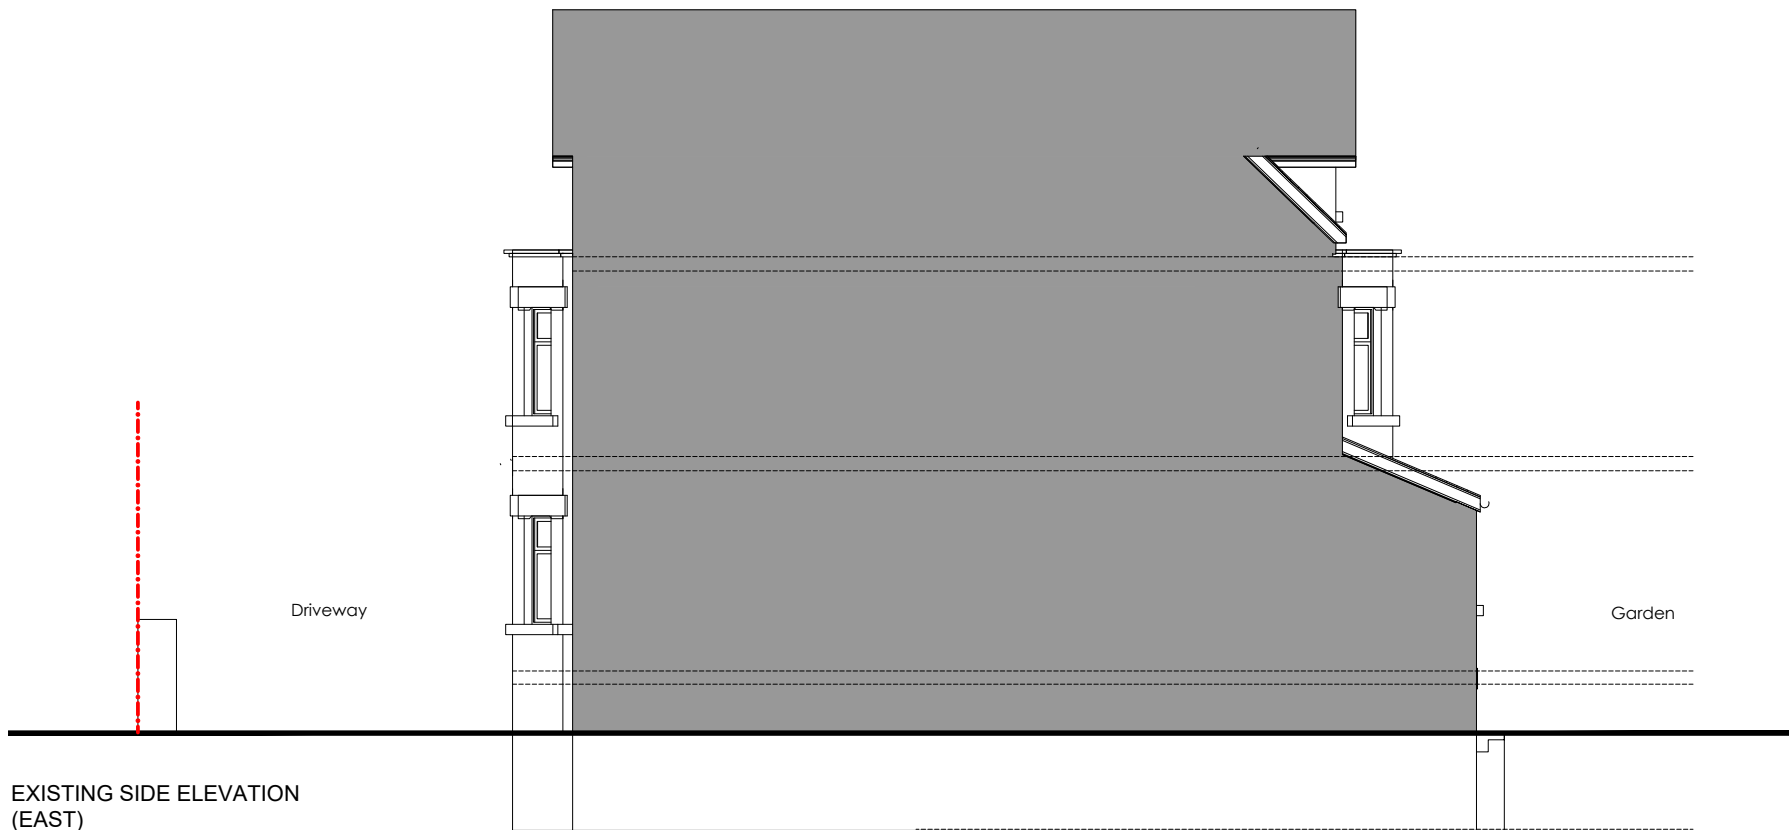 

FOR PLANNING

Project

12 SALISBURY ROAD
CHORLTON
MANCHESTER
M21 0SL

Title

EXISTING SIDE ELEVATION

Scale
1:100 @ A3

Date
NOVEMBER 2024

Drawn

SB

Checked

-

Drawing Number

7024_PL07

Revision

-



SMASHBOX

97 Alderley Road | Wilmslow | Cheshire | SK9 1PT
ARCHITECTURE DESIGN PLANNING
T. 01625 466 557 E. hello@smashboxarchitecture.com
www.smashboxarchitecture.com

NOTES

This drawing to be read in accordance with the specification/Bills of Quantities and related drawings.
No Dimensions to be scaled from this drawing. All stated dimensions to be verified on site and the designer notified of any discrepancies.

12 SALISBURY ROAD

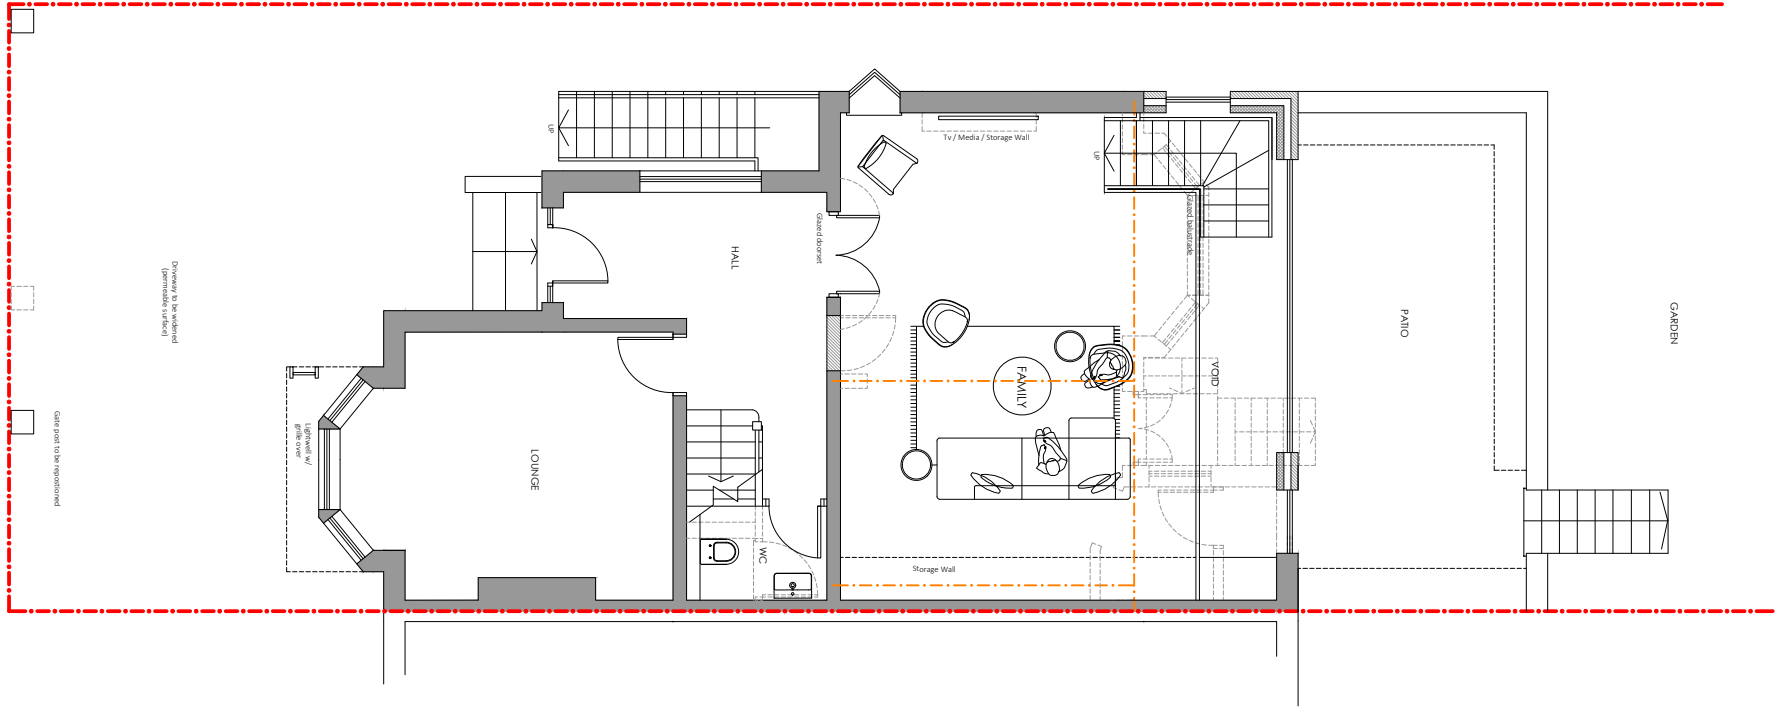 

FOR PLANNING

Project
12 SALISBURY ROAD
CHORLTON
MANCHESTER
M21 0SL

Title
PROPOSED SITE PLAN



Scale 1:100 @ A3	Date NOVEMBER 2024
Drawn SB	Checked -
Drawing Number 7024_PL08	Revision A

SMASHBOX

97 Alderley Road | Wilmslow | Cheshire | SK9 1PT
ARCHITECTURE DESIGN PLANNING
T. 01625 466 557 E. hello@smashboxarchitecture.com
www.smashboxarchitecture.com

NOTES

This drawing to be read in accordance with the specification/Bills of Quantities and related drawings.
No Dimensions to be scaled from this drawing. All stated dimensions to be verified on site and the designer notified of any discrepancies.

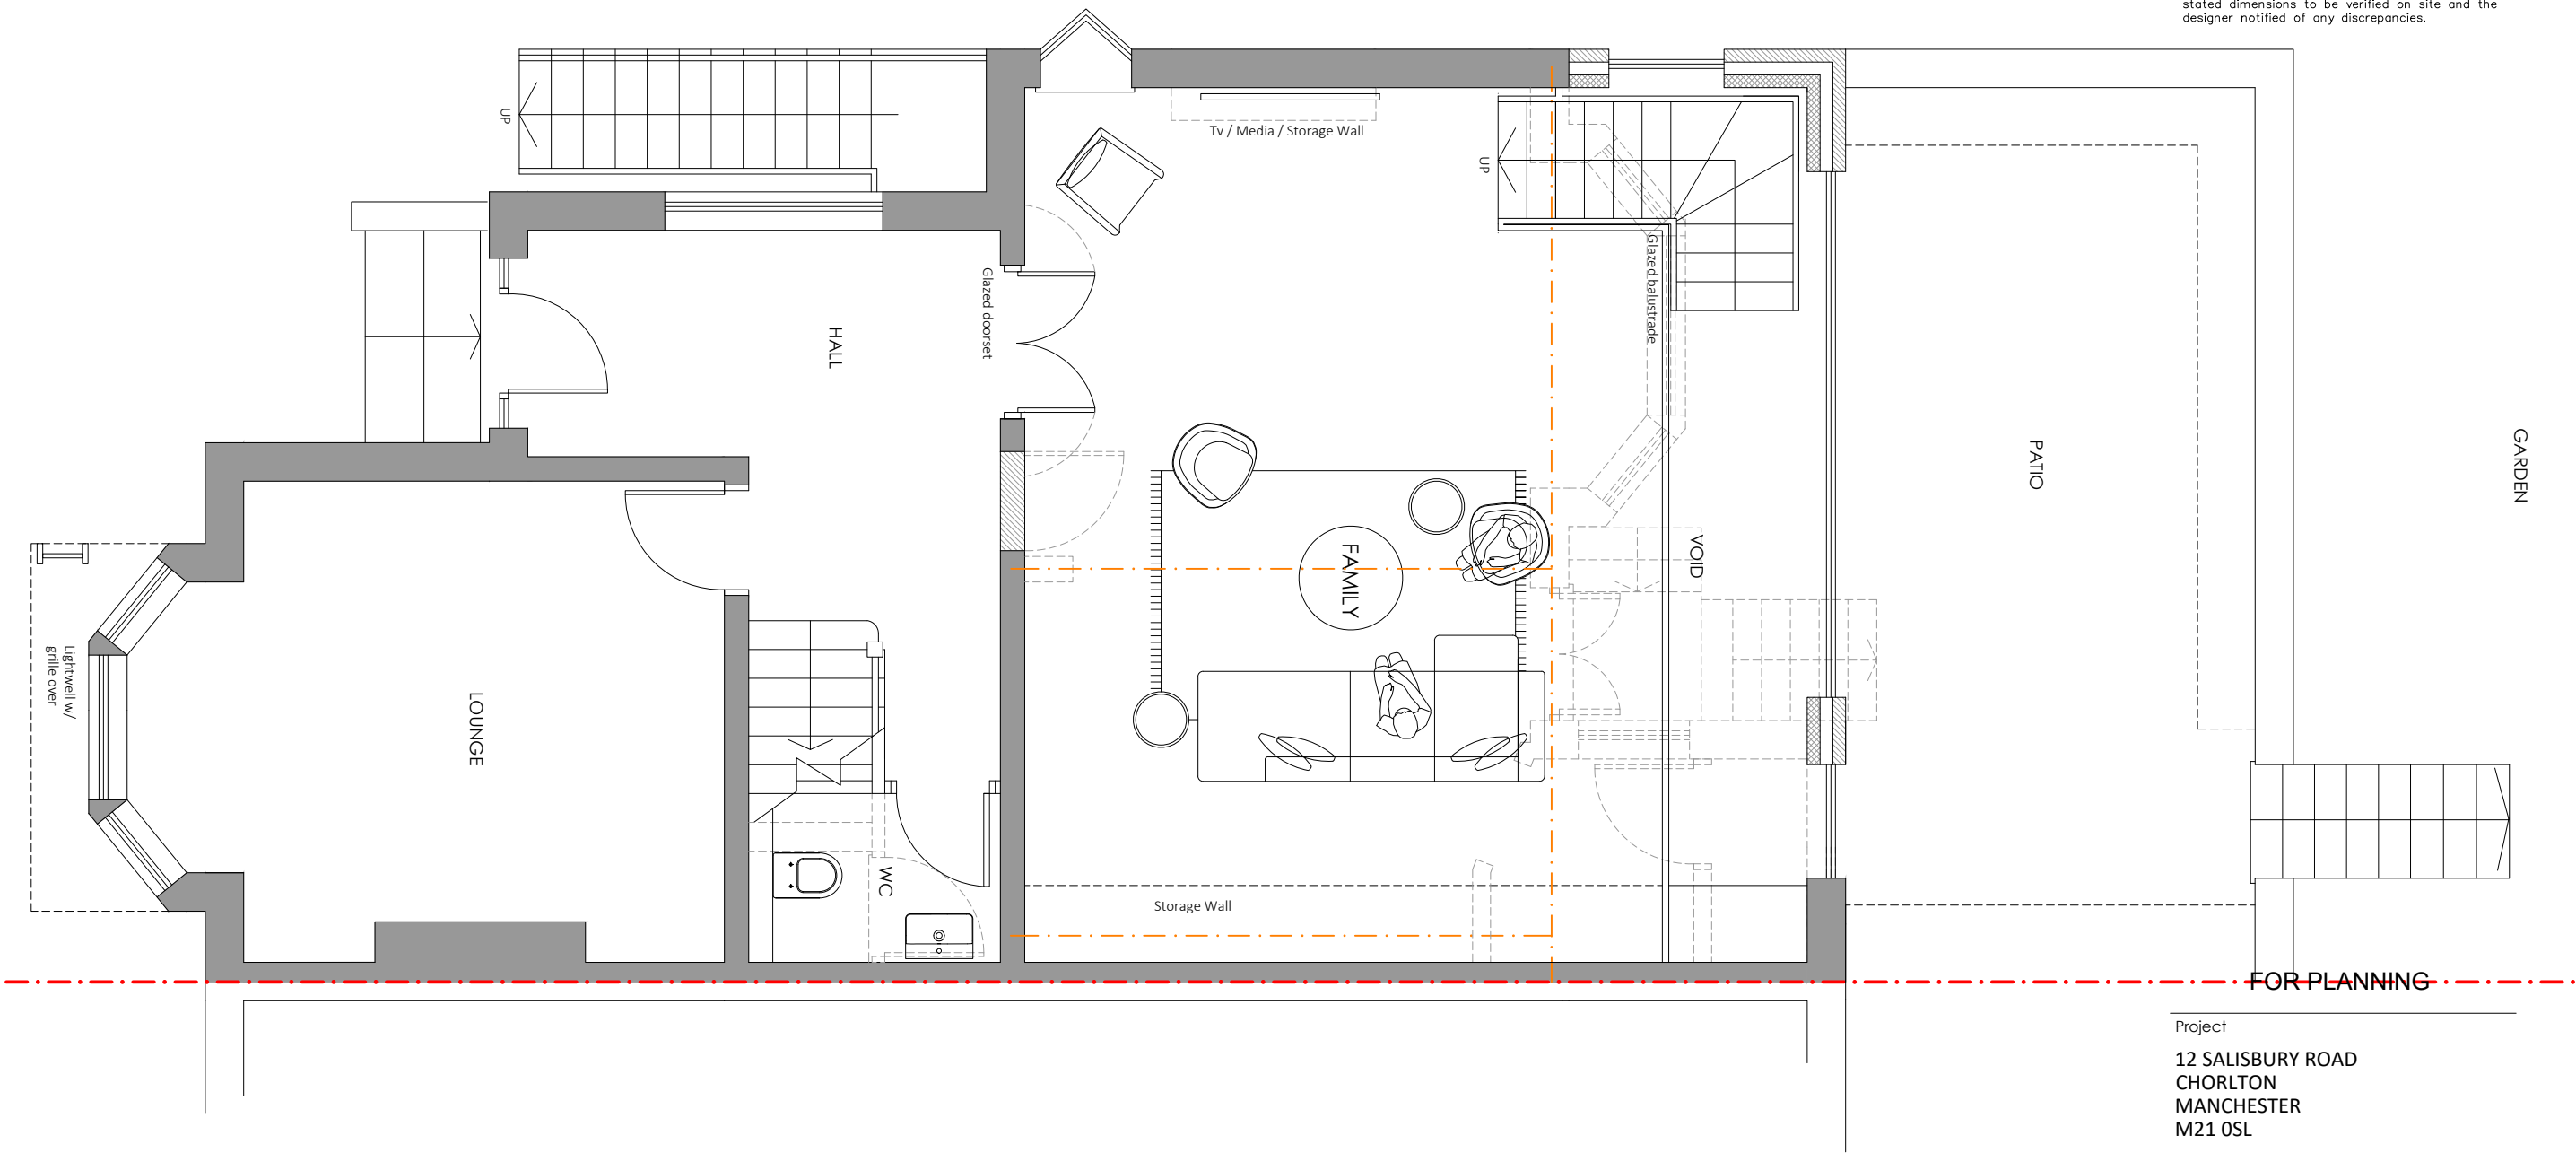 

Project
12 SALISBURY ROAD
CHORLTON
MANCHESTER
M21 0SL

Title
PROPOSED GROUND FLOOR PLAN


Scale 1:50 @ A3	Date NOVEMBER 2024
Drawn SB	Checked -
Drawing Number 7024_PL09	Revision A

SMASHBOX

97 Alderley Road | Wilmslow | Cheshire | SK9 1PT
ARCHITECTURE DESIGN PLANNING
T. 01625 466 557 E. hello@smashboxarchitecture.com
www.smashboxarchitecture.com

NOTES


This drawing to be read in accordance with the specification/Bills of Quantities and related drawings.
No Dimensions to be scaled from this drawing. All stated dimensions to be verified on site and the designer not liable of any discrepancies.

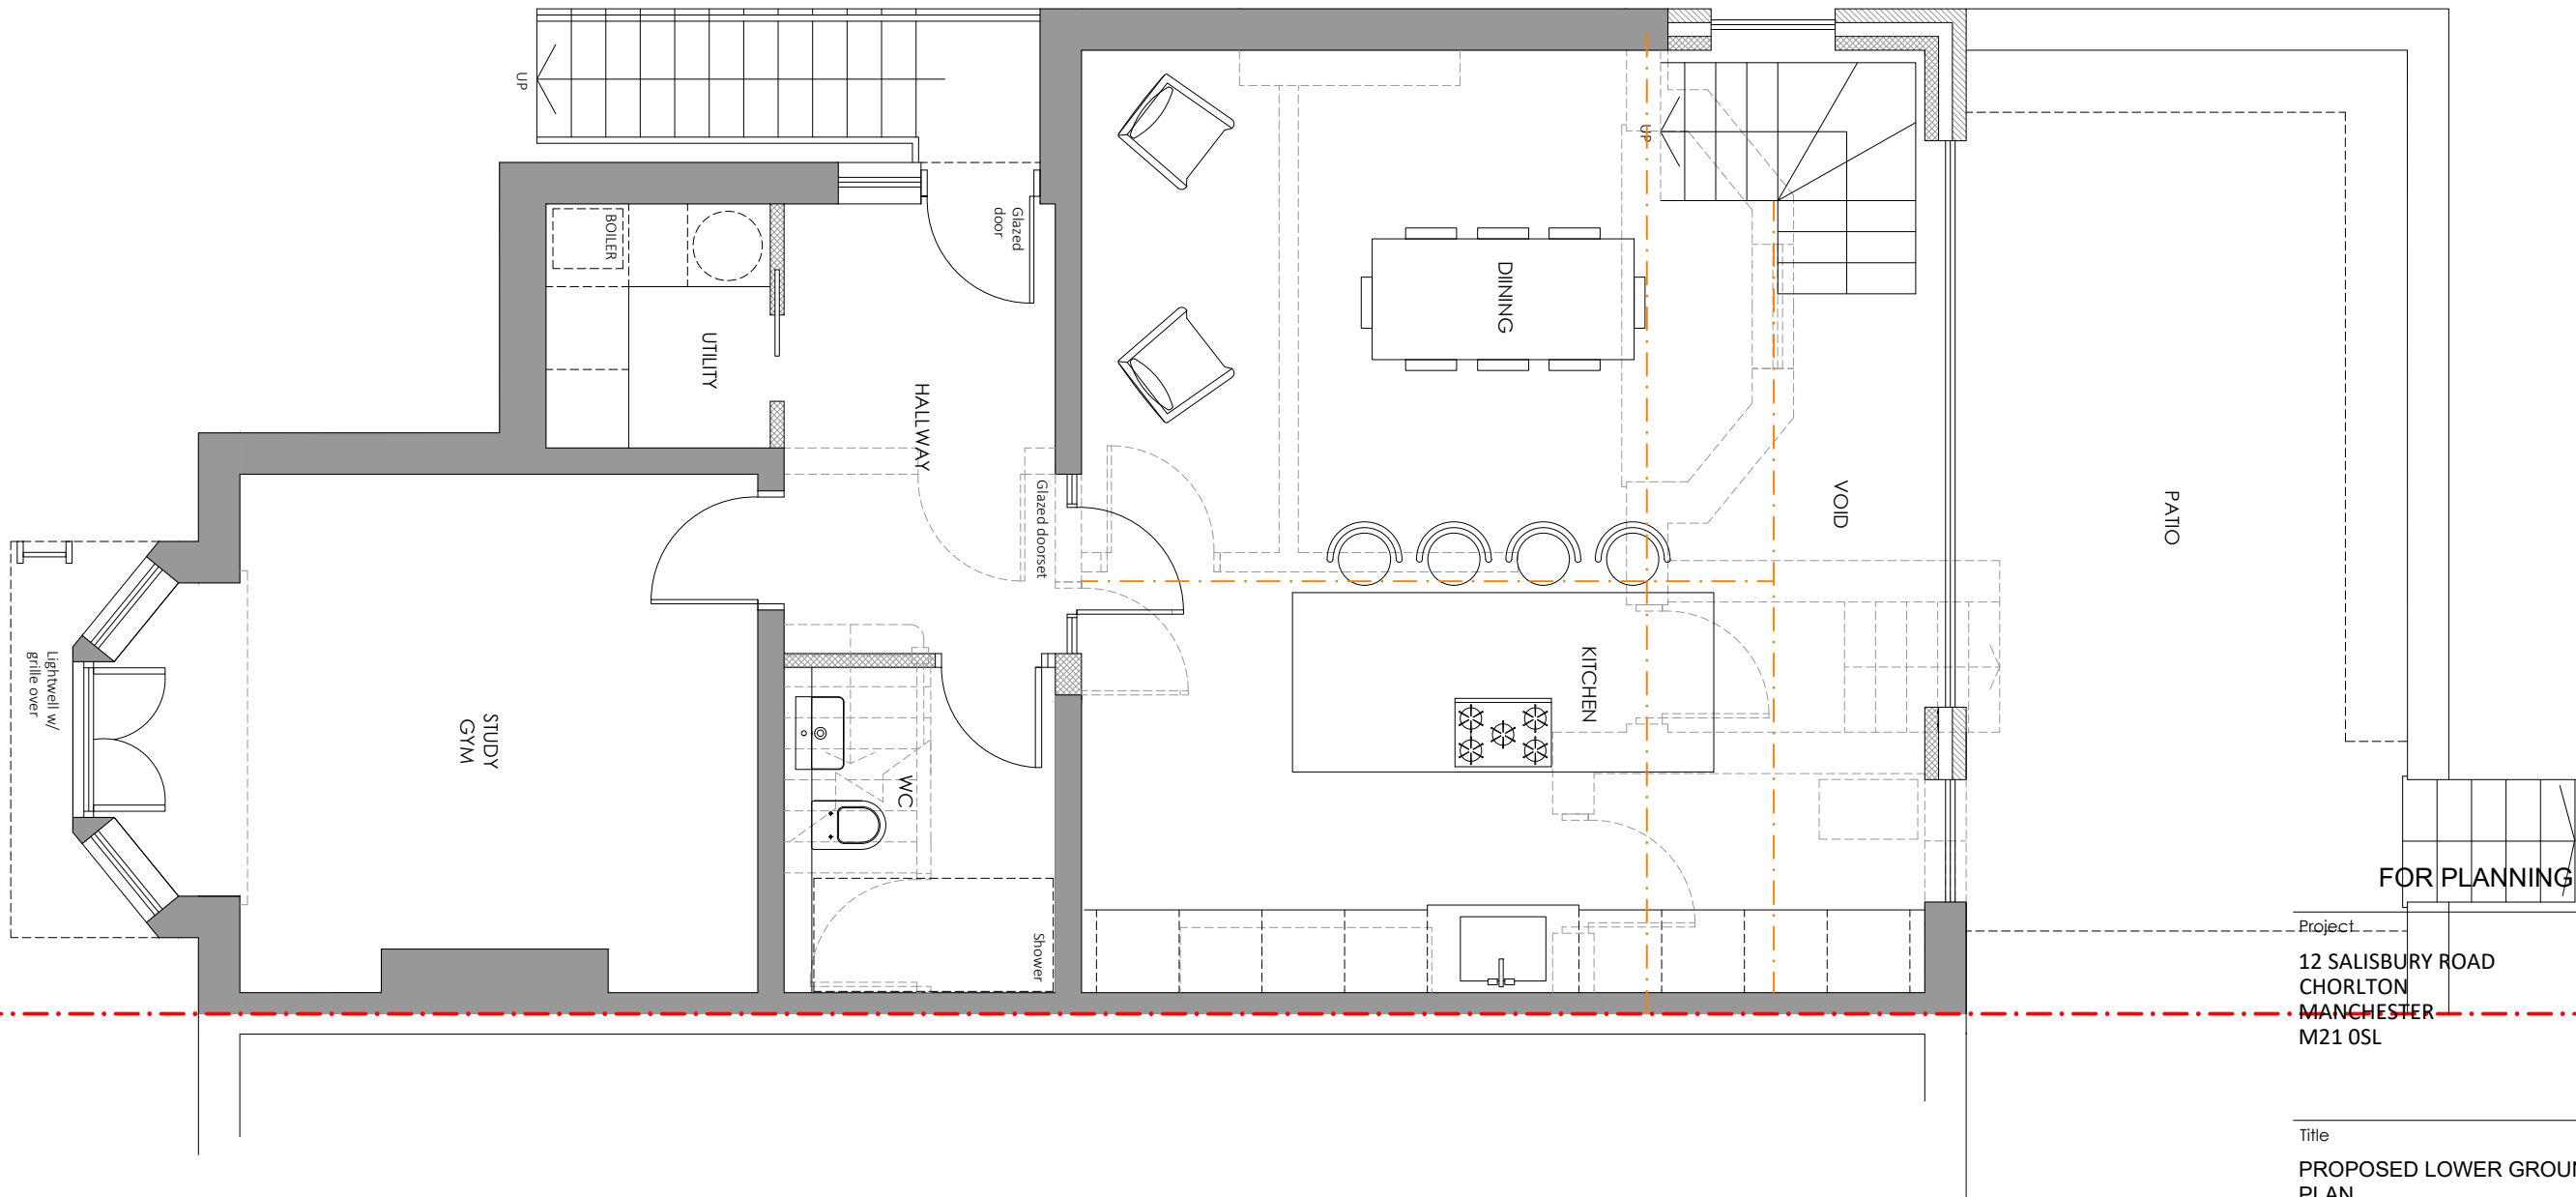

Project
12 SALISBURY ROAD
CHORLTON
MANCHESTER
M21 0SL

Title
PROPOSED LOWER GROUND FLOOR
PLAN

Scale 1:50 @ A3	Date NOVEMBER 2024
Drawn SB	Checked -
Drawing Number 7024_PL10	Revision -


 


SMASHBOX

97 Alderley Road | Wilmslow | Cheshire | SK9 1PT
ARCHITECTURE DESIGN PLANNING
T. 01625 466 557 E. hello@smashboxarchitecture.com
www.smashboxarchitecture.com

NOTES

This drawing to be read in accordance with the specification/Bills of Quantities and related drawings.
No Dimensions to be scaled from this drawing. All stated dimensions to be verified on site and the designer notified of any discrepancies.

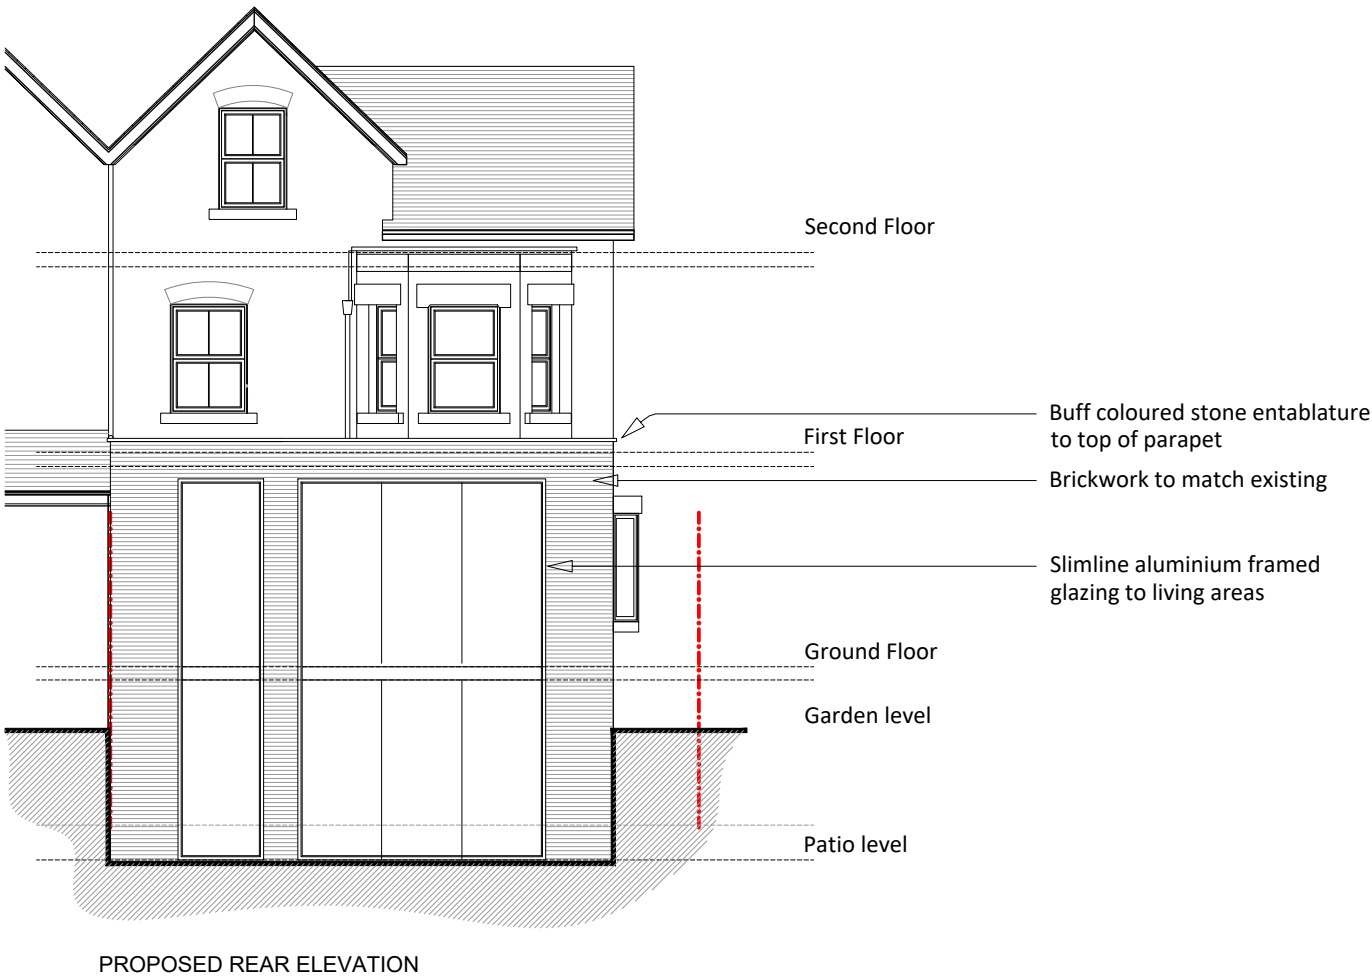 

FOR PLANNING

Project

12 SALISBURY ROAD
CHORLTON
MANCHESTER
M21 0SL

Title

PROPOSED REAR ELEVATION




Scale	Date
1:100 @ A3	NOVEMBER 2024
Drawn	Checked
SB	-
Drawing Number	Revision
7024_PL12	-

SMASHBOX

97 Alderley Road | Wilmslow | Cheshire | SK9 1PT
ARCHITECTURE DESIGN PLANNING
T. 01625 466 557 E. hello@smashboxarchitecture.com
www.smashboxarchitecture.com

NOTES

This drawing to be read in accordance with the specification/Bills of Quantities and related drawings.
No Dimensions to be scaled from this drawing. All stated dimensions to be verified on site and the designer notified of any discrepancies.

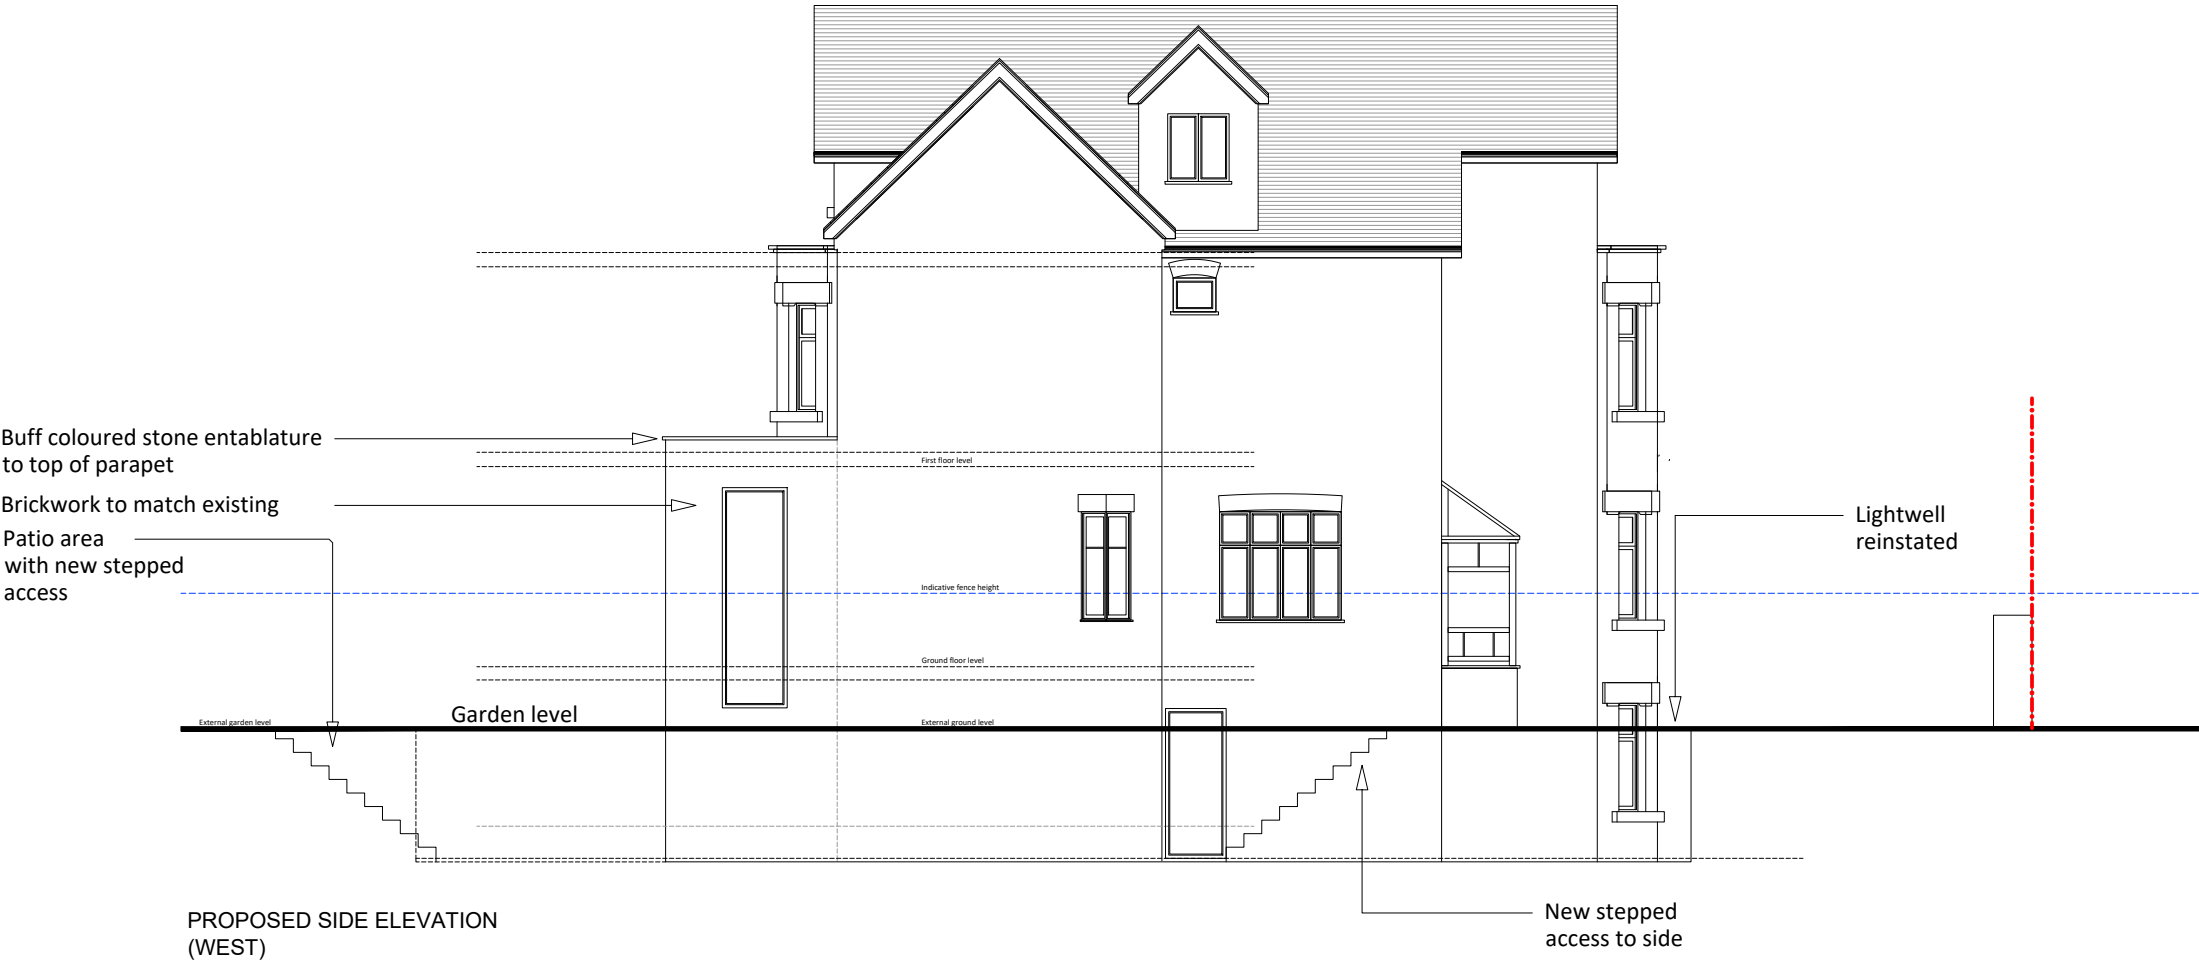 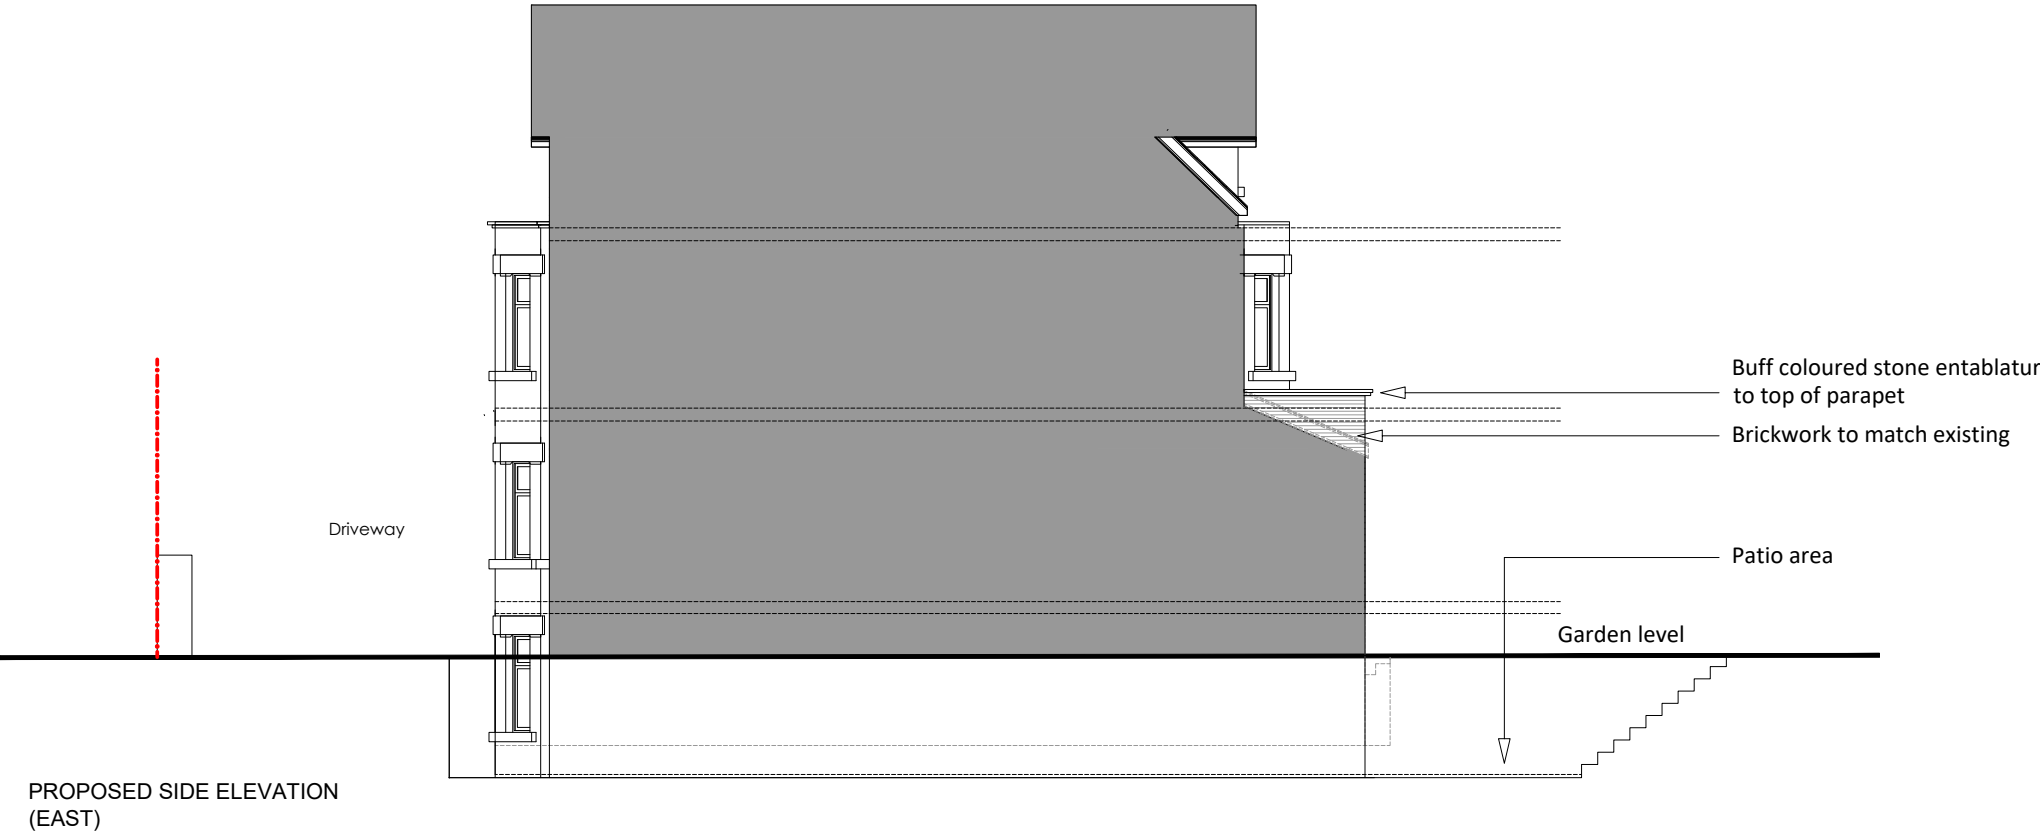

FOR PLANNING

Project
12 SALISBURY ROAD
CHORLTON
MANCHESTER
M21 0SL

Title
PROPOSED SIDE ELEVATIONS

Scale
1:100 @ A3

Date
NOVEMBER 2024

Drawn
SB

Checked
-


Drawing Number
7024_PL13

Revision
A

SMASHBOX

97 Alderley Road | Wilmslow | Cheshire | SK9 1PT
ARCHITECTURE DESIGN PLANNING
T. 01625 466 557 E. hello@smashboxarchitecture.com
www.smashboxarchitecture.com


This drawing to be read in accordance with the specification/Bills of Quantities and related drawings.
No Dimensions to be scaled from this drawing. All stated dimensions to be verified on site and the designer notified of any discrepancies.

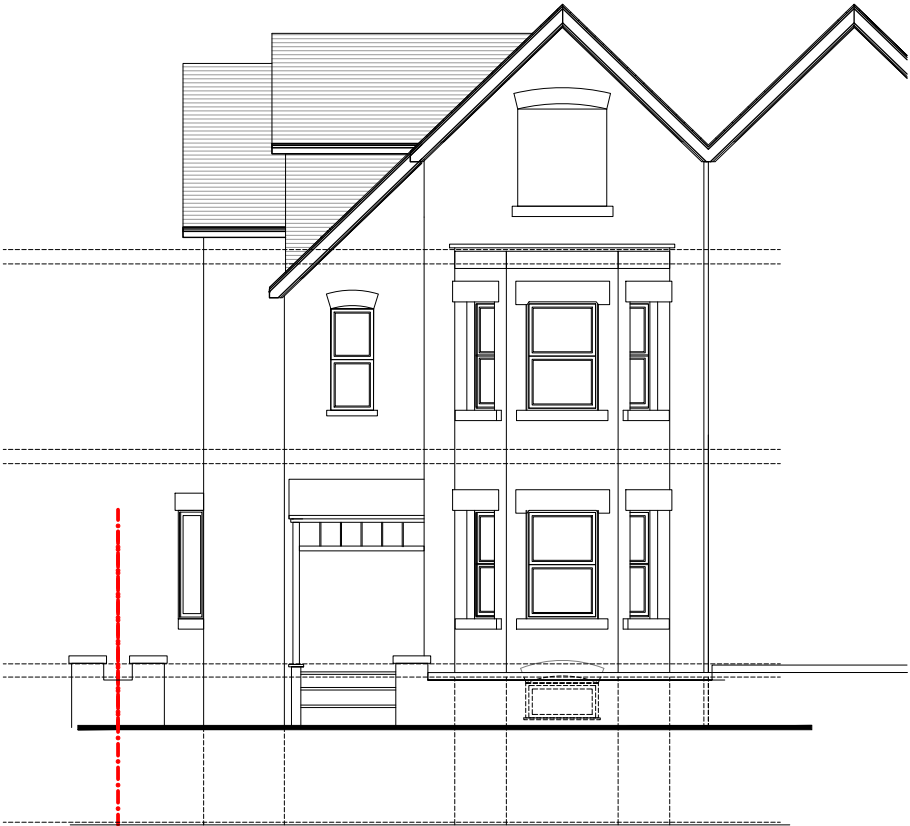

EXISTING REAR ELEVATION
(Gate Posts)



PROPOSED FRONT ELEVATION
(Gate Posts)

 

FOR PLANNING

Project

12 SALISBURY ROAD
CHORLTON
MANCHESTER
M21 0SL

Title

EXISTING & PROPOSED FRONT
ELEVATION

Scale	Date
1:100 @ A3	DECEMBER 2024
Drawn	Checked
SB	-
Drawing Number	Revision
7024_PL14	-

SMASHBOX

97 Alderley Road | Wilmslow | Cheshire | SK9 1PT
ARCHITECTURE DESIGN PLANNING
T. 01625 466 557 E. hello@smashboxarchitecture.com
www.smashboxarchitecture.com