



FRONT ELEVATION Scale 1:100 @ A3


Location of louvres subject to permission 141498/FO/2024



REAR ELEVATION Scale 1:100 @ A3


340 Deansgate
Manchester

Rear Elevation

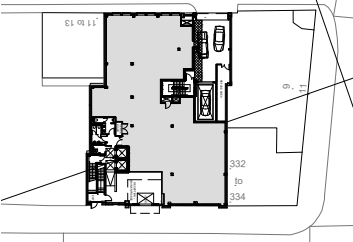


Front Elevation

Key Plan
Scale 1:1250 @ A3

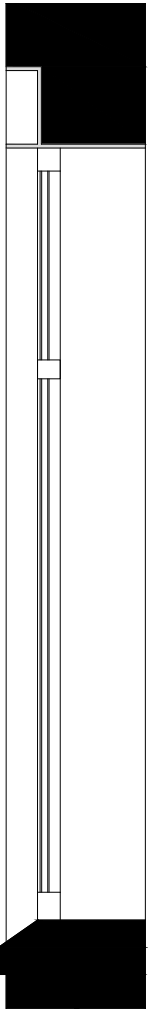

INDICATIVE SECTION Scale 1:50 @ A3

 	REV.	DESCRIPTION	DATE	INITIALS		CLIENT	DMWR Architects Limited 16-18 Hatton Garden London EC1N 8AT						
	V2	APPROVED LOUVRES TO UPPER FLOORS ADDED	21.01.2025	ZV				Architects t 0207 870 3779 e mail@dmwr.co.uk www.dmw.co.uk					
	V3	INDICATIVE SECTION ADDED	06.02.2025	ZV									
All drawings are subject to full site survey. All dimensions are to be checked on site.						DRAWING	Existing Elevations						
								PROJECT CODE	ORIGINATOR	DIVISION	LEVEL	DRG. NO.	REV
PLANNING													