




1 Existing South Elevation
1 : 100




2 Existing East Elevation
1 : 100



3 Existing North Elevation
1 : 100

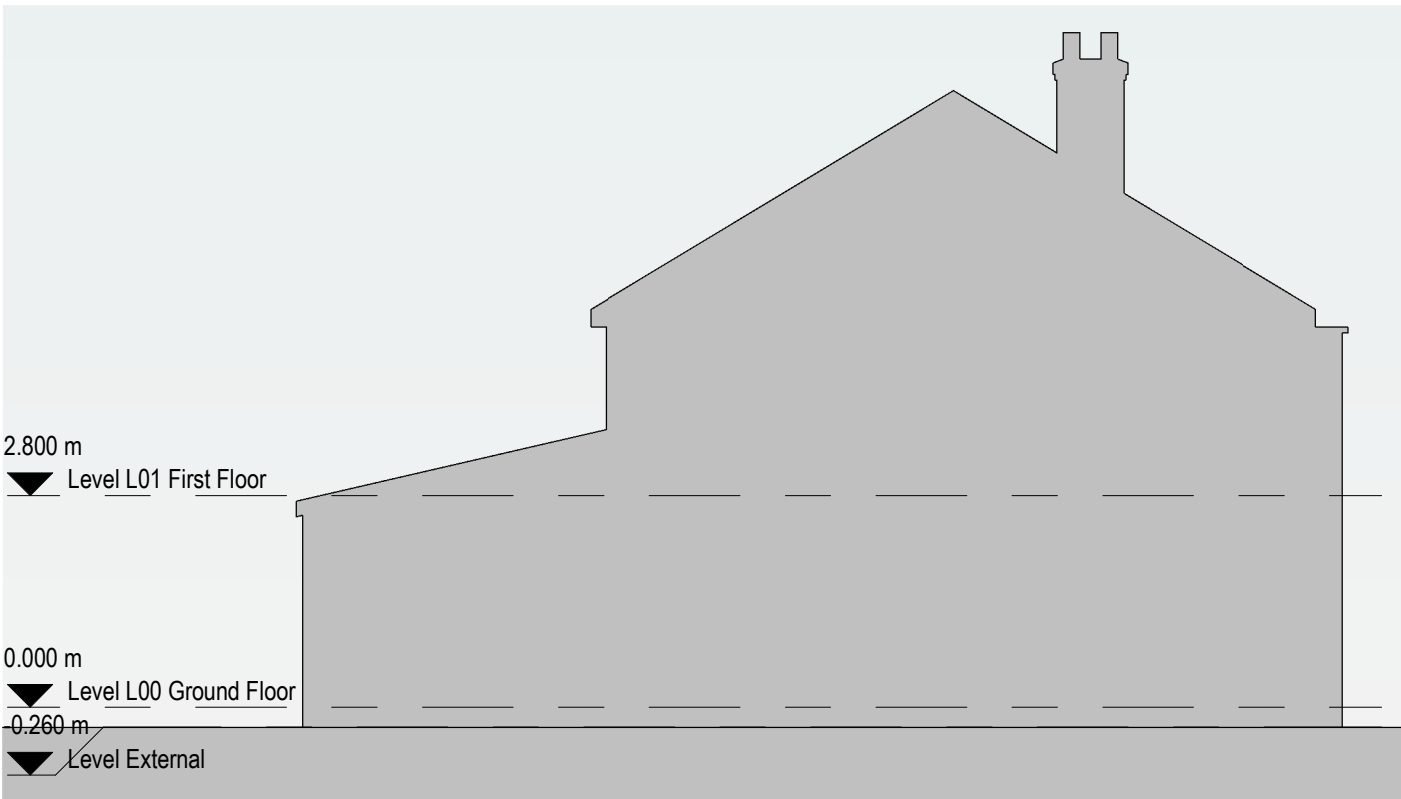

4 Existing West Elevation
1 : 100

 

General Notes
The Architect shall have no responsibility for any use made of this document other than for that which it was prepared and issued.
All dimensions should be checked on site. Do not scale from this drawing
To be read in conjunction with all other Consultant's drawings.
The Architect to be immediately notified of any discrepancies.
Copyright on this drawing retained by the Architect.

P1	18/12/2024	AK	SH	Initial Issue
No.	Date	Dwn	App	Revision or reason for issue

Client
Mohamed Ahsan

createitstudios
... leave an impression
Create It Studios (NW) Ltd
3 Stevenson Square,
Manchester
M1 1DN
info@createitstudios.co.uk

Project Title
266 Barlow Moor Rd, Manchester M21 8HA

Scale / North Point
1 : 100

Drawing Title
Existing Elevations

Drawing Number A1580(01)AP003	Revision P1
Drawing Status Preliminary	