


Do Not Scale

If in doubt, ask. All discrepancies to be reported to the architect before manufacture, fabrication
Drawings are to be read in conjunction with all relevant specifications and consultant information

This drawing is not to be re produced without express permission of the architect and only used for the purposes shown within the titleblock status bar. This drawing and all associated designs indicated remain the copyright of the architect.

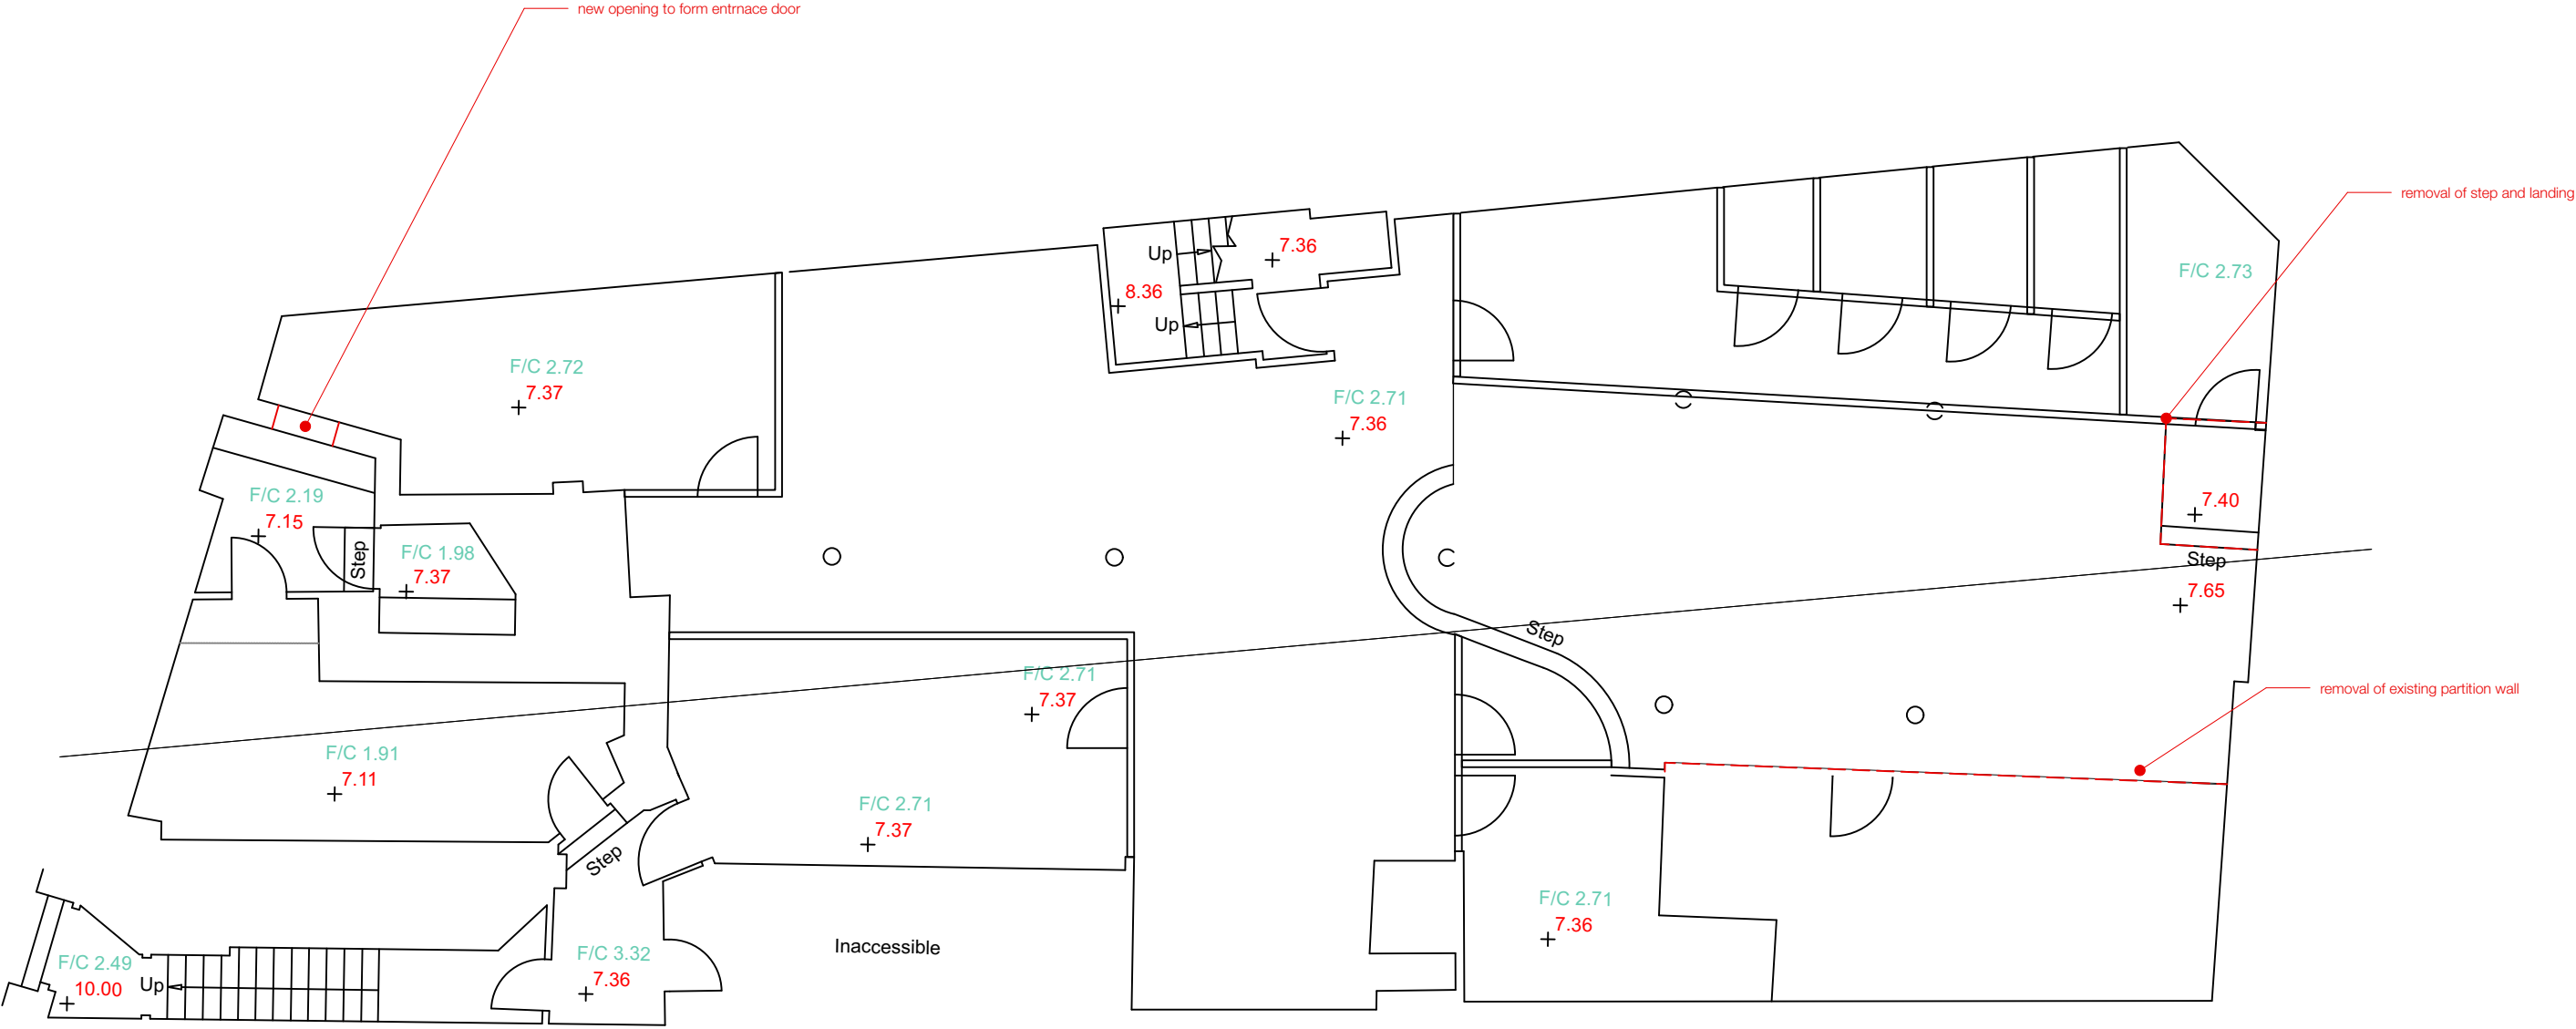

1 **Demolition- Basement Floor Plan**
Scale: 1:100

2337-48 Princess Street

Demolition - Basement Floor Plan

dwg 2337-002 rev -

scale 1:100 @ A3

issued for information only

date 07/03/2024 drawn MM checked MM

monulity architects

RIBA
Chartered Practice

monulity architects ltd
Designworks
The Colony Winslow
Abraham Road
SK9 4LY
info@monulityarchitects.com
01625 468 991