

## BOUNDARY

A detailed floor plan of a house. The layout includes a large lounge at the front, a dining area, a kitchen, and a hall. The lounge has a fireplace on the left wall and a large window. The dining area is adjacent to the lounge. The kitchen is at the back, featuring a sink, stove, and a window. A staircase is located in the hall, leading up. The plan also shows various doors, windows, and a boundary line.

lounge

dining

kitchen

hall

BOUNDARY

BOUNDARY

This is a detailed floor plan of a three-bedroom house. The layout includes three bedrooms, a bathroom, a landing, and a staircase. The bedrooms are located on the left and bottom right, while the bathroom is on the top right. The landing is situated in the center-right, featuring a staircase with an arrow pointing downwards. The plan also shows various doors, windows, and a boundary line on the right side.

BOUNDARY

|                                                                   |                             |
|-------------------------------------------------------------------|-----------------------------|
| <b>DRAWING TITLE</b><br>Existing Plans & Elevations               |                             |
| <b>PROJECT</b><br>Existing and proposed layout plans              |                             |
| <b>ADDRESS</b><br>1 Brett Street, Northenden, Manchester, M22 4EY |                             |
| <b>SCALE</b><br>1:50@A3                                           | <b>DWG NO.</b><br>GW0071/E1 |



# GOODWINTER

## DESIGN & PLANNING

07584245825    [www.goodwinter.co](http://www.goodwinter.co)    [info@goodwinter.co](mailto:info@goodwinter.co)

Copyright of this drawing remains vested in GoodWinter Design & Planning Ltd and cannot be reproduced without prior consent.

Do not scale from drawing; contractors are responsible for checking the given dimensions and resolving any discrepancy prior to construction.

All dimensions indicated are from structural elements unless specified and do not include internal finishes and construction tolerances.

Drawing to be read in conjunction with all structural and other specialist drawings and/or details.

## BOUNDARY

The floor plan shows a rectangular unit with a thick grey boundary line. At the top is a kitchen area with a dashed square indicating a sink or island. Below the kitchen is a large lounge/dining area. To the right of the lounge/dining area is a staircase with an arrow pointing up. Below the lounge/dining area is a hall area. At the bottom is an office/staff sleep area. A dashed line with red ends runs across the hall area. The unit is labeled 'BOUNDARY' on the right side.

## BOUNDARY

[illegible]

## BOUNDARY

## Elevations

ADDRESS

SCALE


 $\dot{O}$ 

**GOODWINTER**  
**DESIGN & PLANNING**  
07584245825  
www.goodwinter.co  
info.goodwinter.co


07584245825

Copyright of this drawing remains vested in GoodWriter Design & Planning Ltd and cannot be reproduced without prior consent.  
Do not scale from drawing, contractors are responsible for checking the given dimensions and resolving any discrepancy prior to construction.  
All dimensions indicated are from structural elements unless specified and do not include internal finishes and construction tolerances.

Drawing to be read in conjunction with all structural or other specialist drawings and/or details

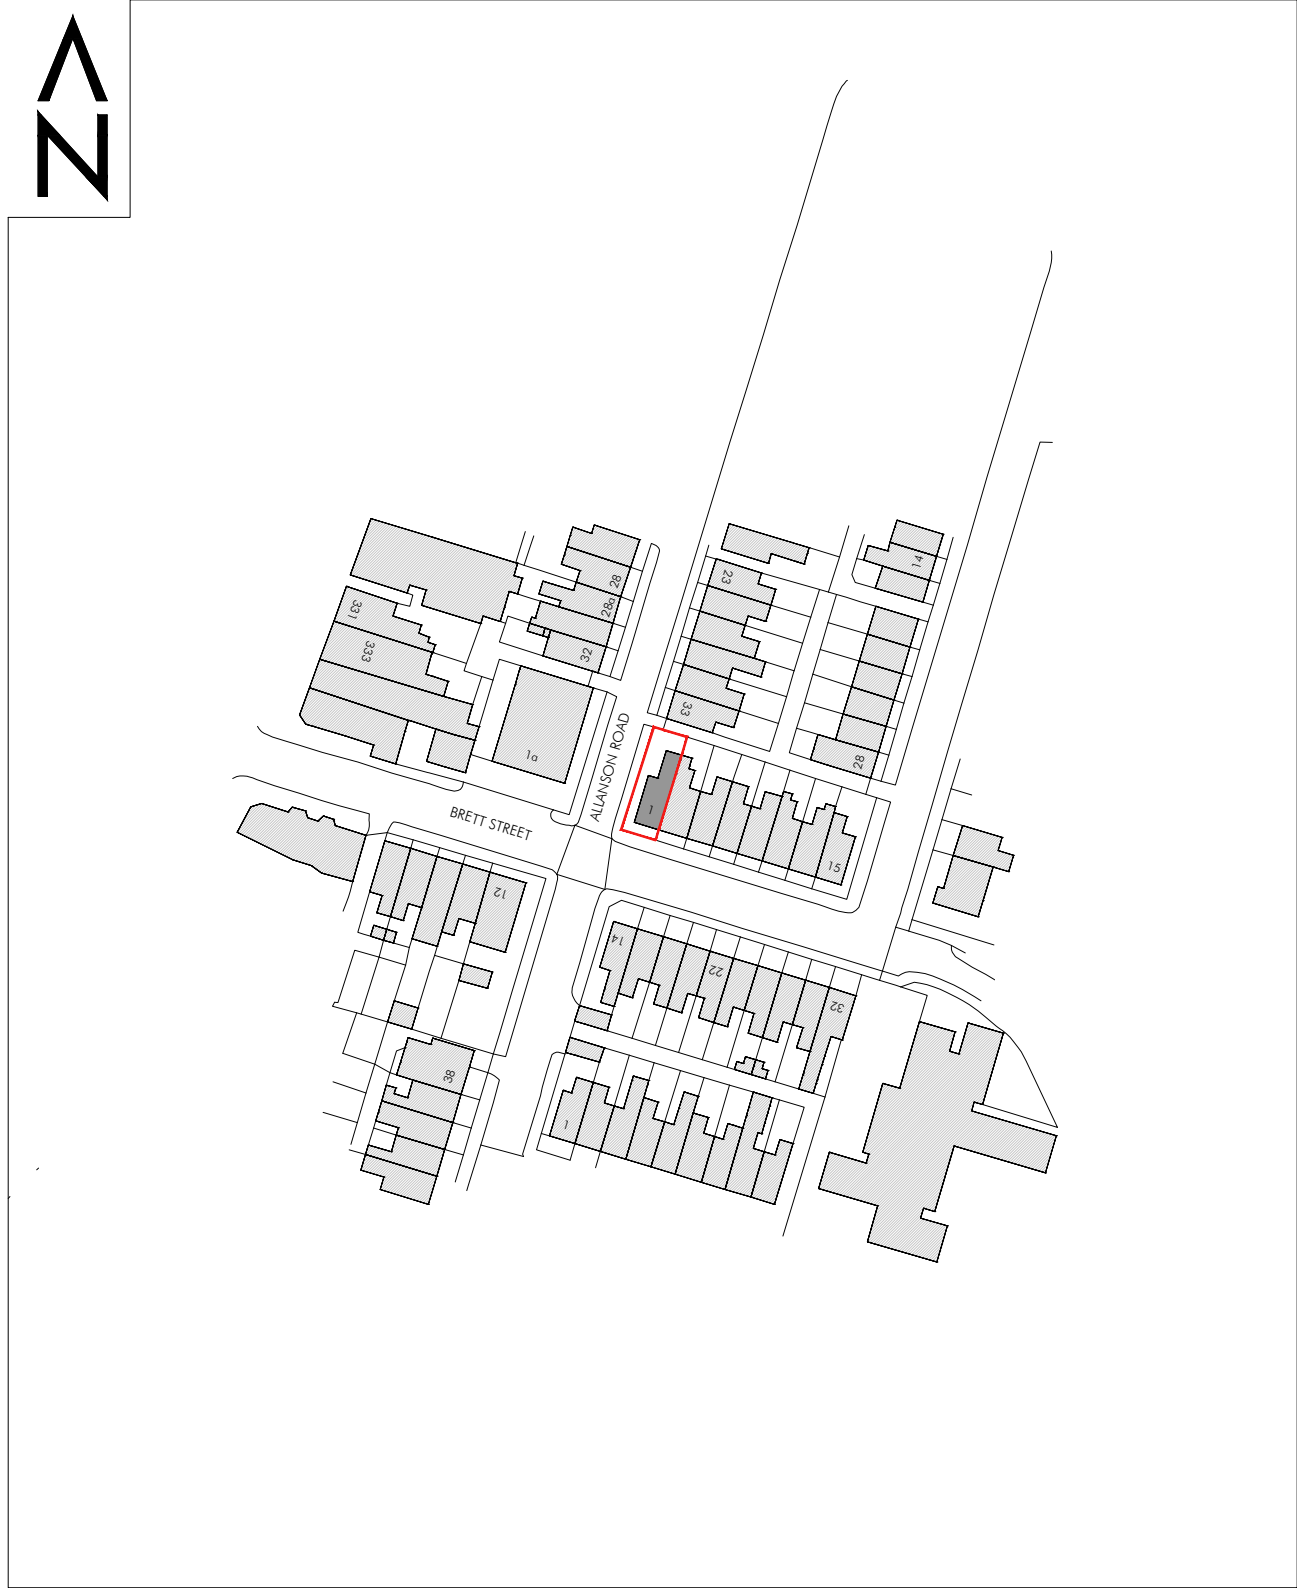

location plan

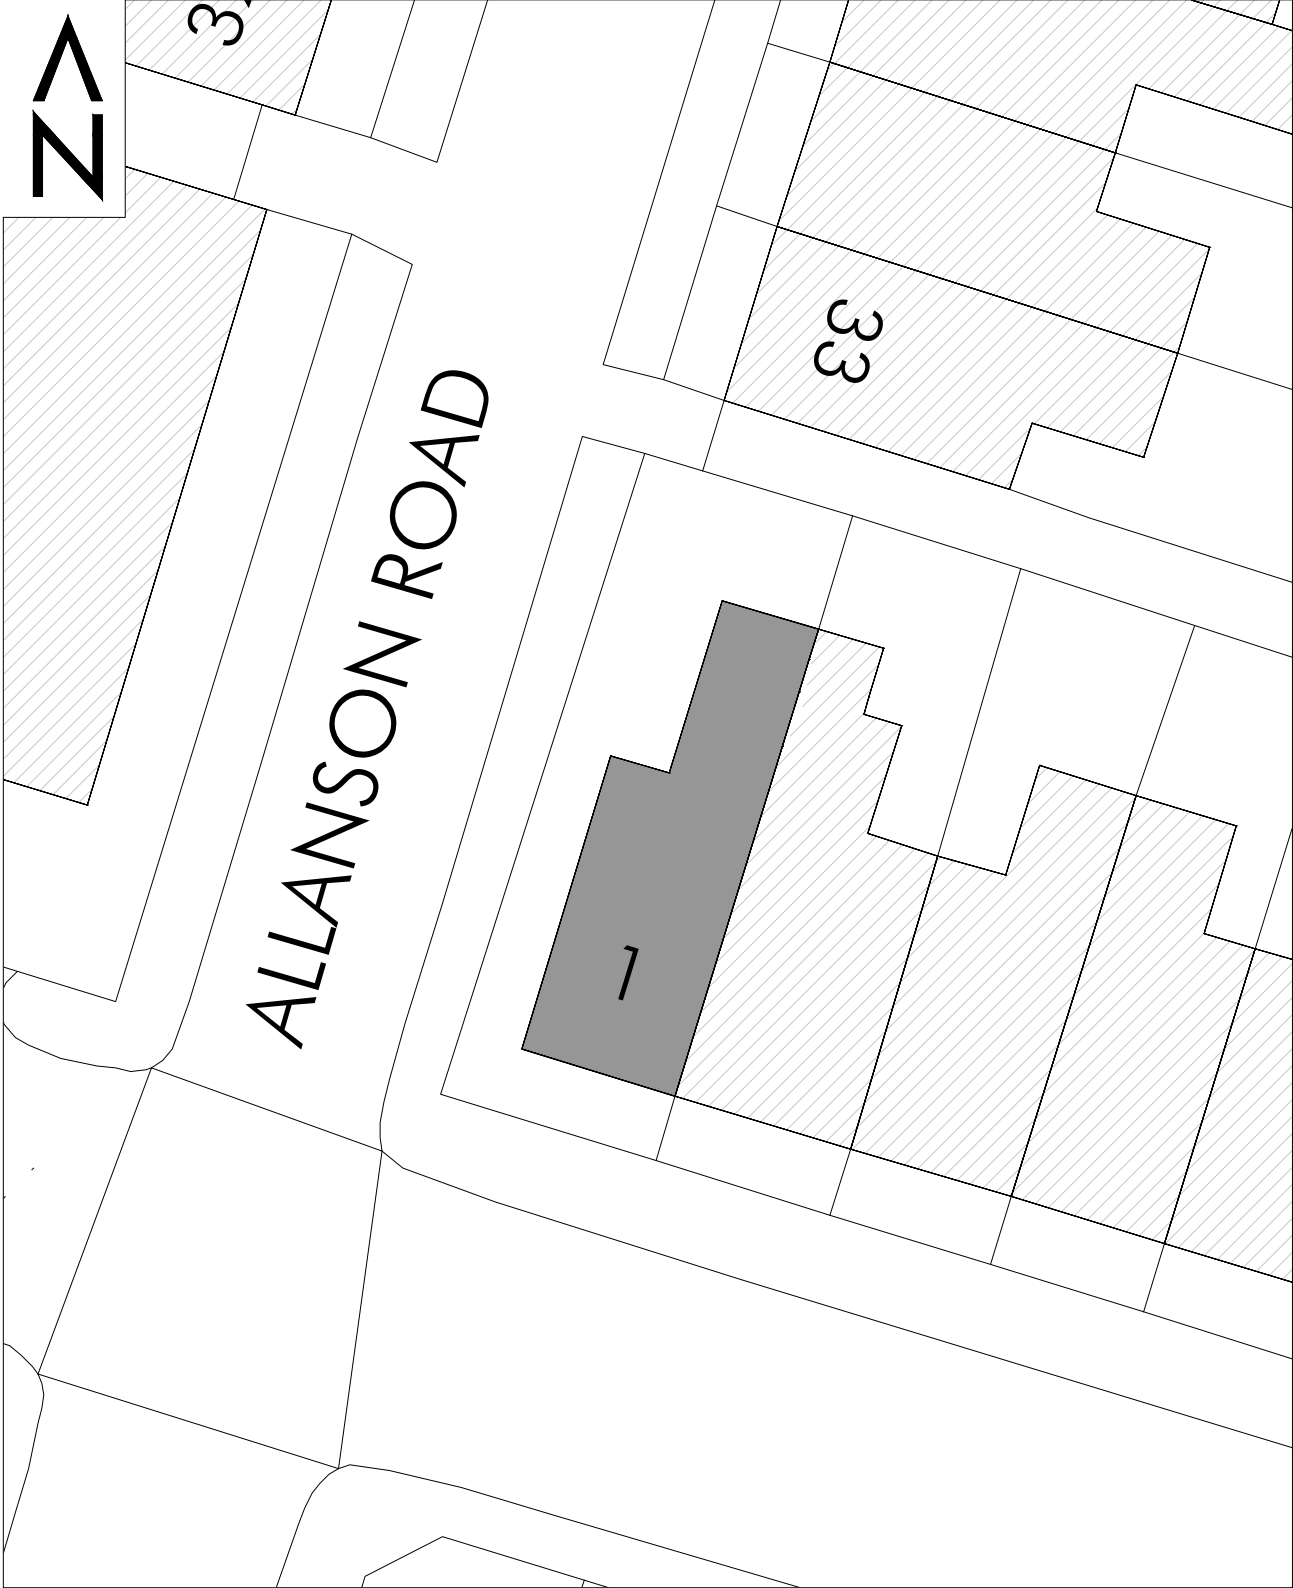

block plan

DRAWING TITLE  
Site Plan


PROJECT  
Existing and proposed layout plans

ADDRESS  
1 Brett Street, Northenden, Manchester, M22 4EY

SCALE  
1:1250; 1:200@A3

DWG NO.

GW0071/S1

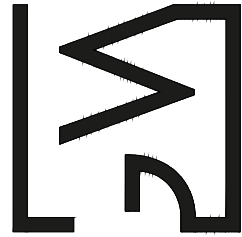

GOODWINTER  
DESIGN & PLANNING

07584245825

www.goodwinter.co

info.goodwinter.co

Copyright of this drawing remains vested in GoodWinter Design & Planning Ltd and cannot be reproduced without prior consent.  
Do not scale from drawing, contractors are responsible for checking the given dimensions and resolving any discrepancy prior to construction.  
All dimensions indicated are from structural elements unless specified and do not include internal finishes and construction tolerances.  
Drawing to be read in conjunction with all structural or other specialist drawings and/or details.