




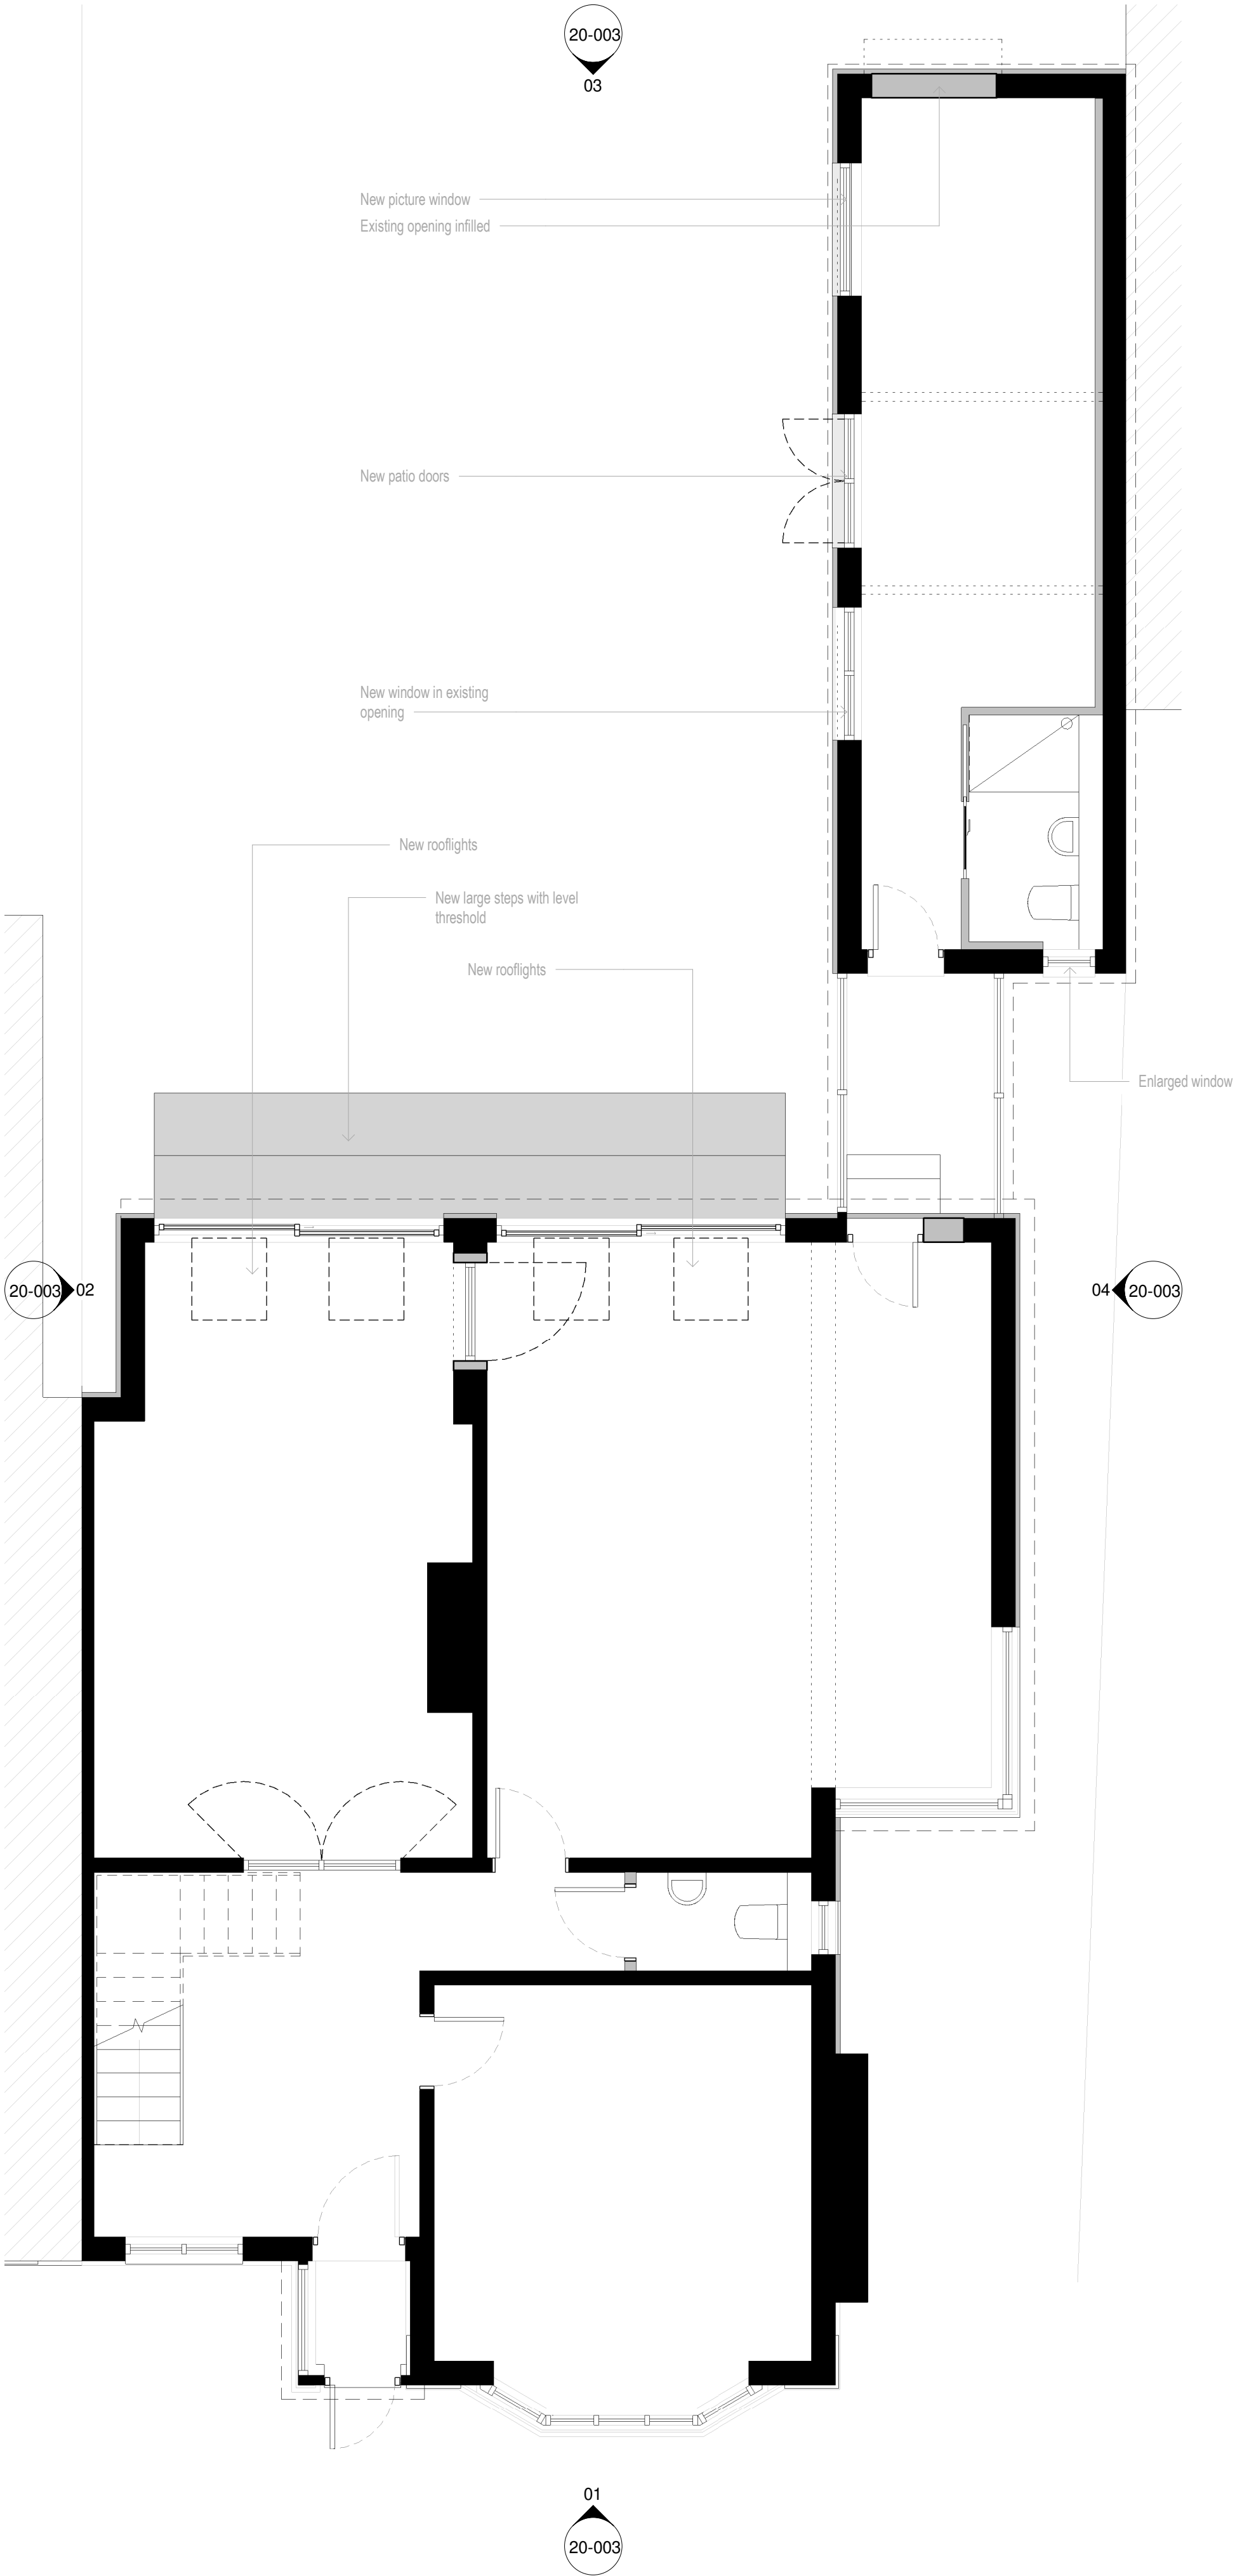

PROPOSED FLOOR PLANS - GROUND FLOOR
1 : 50

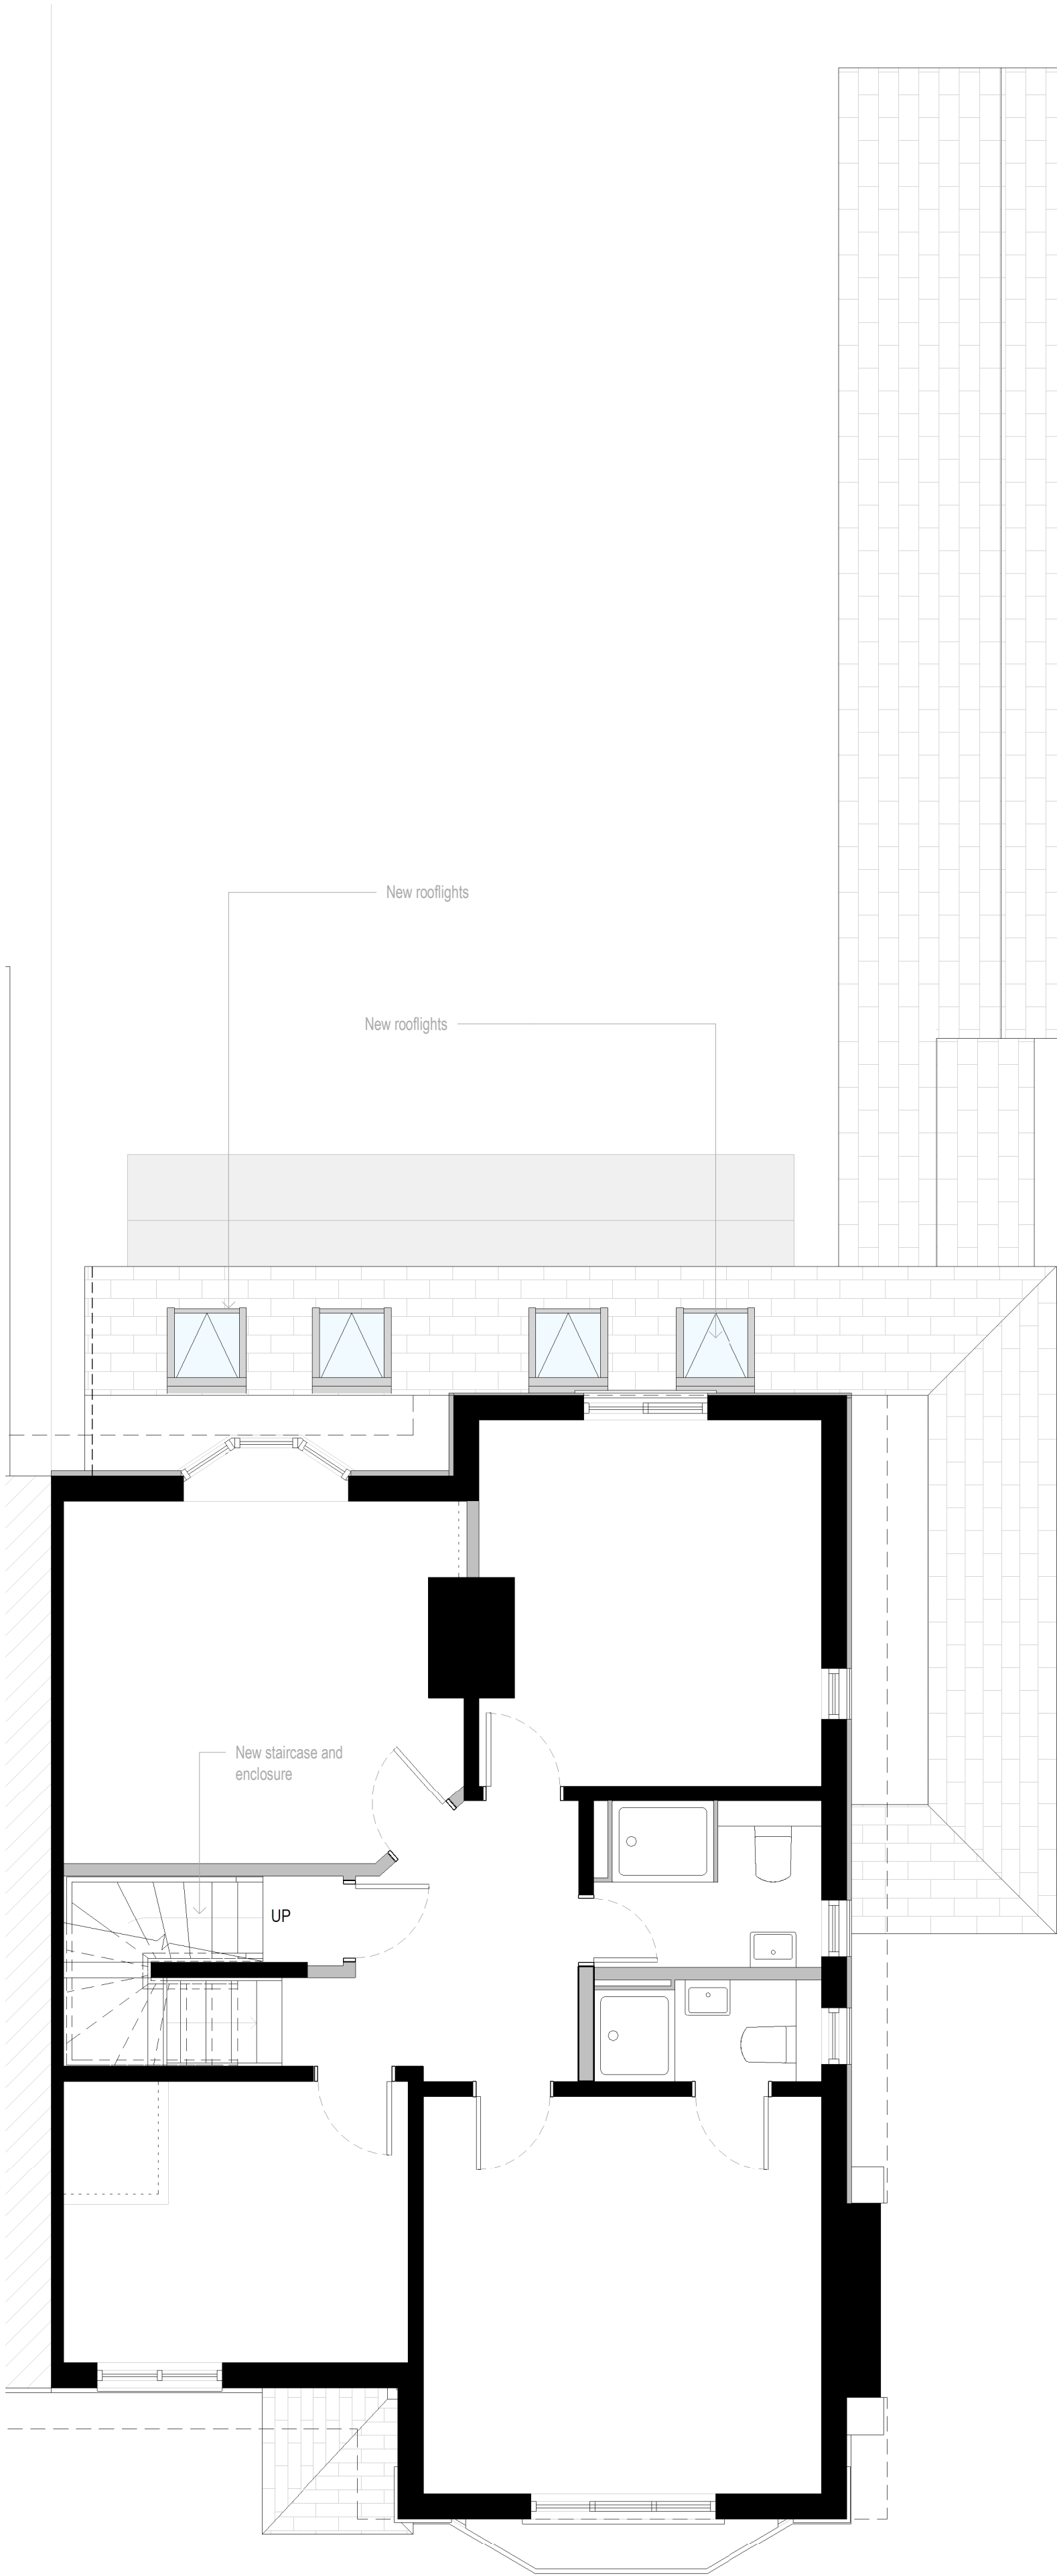

PROPOSED FLOOR PLANS - FIRST FLOOR
1 : 50

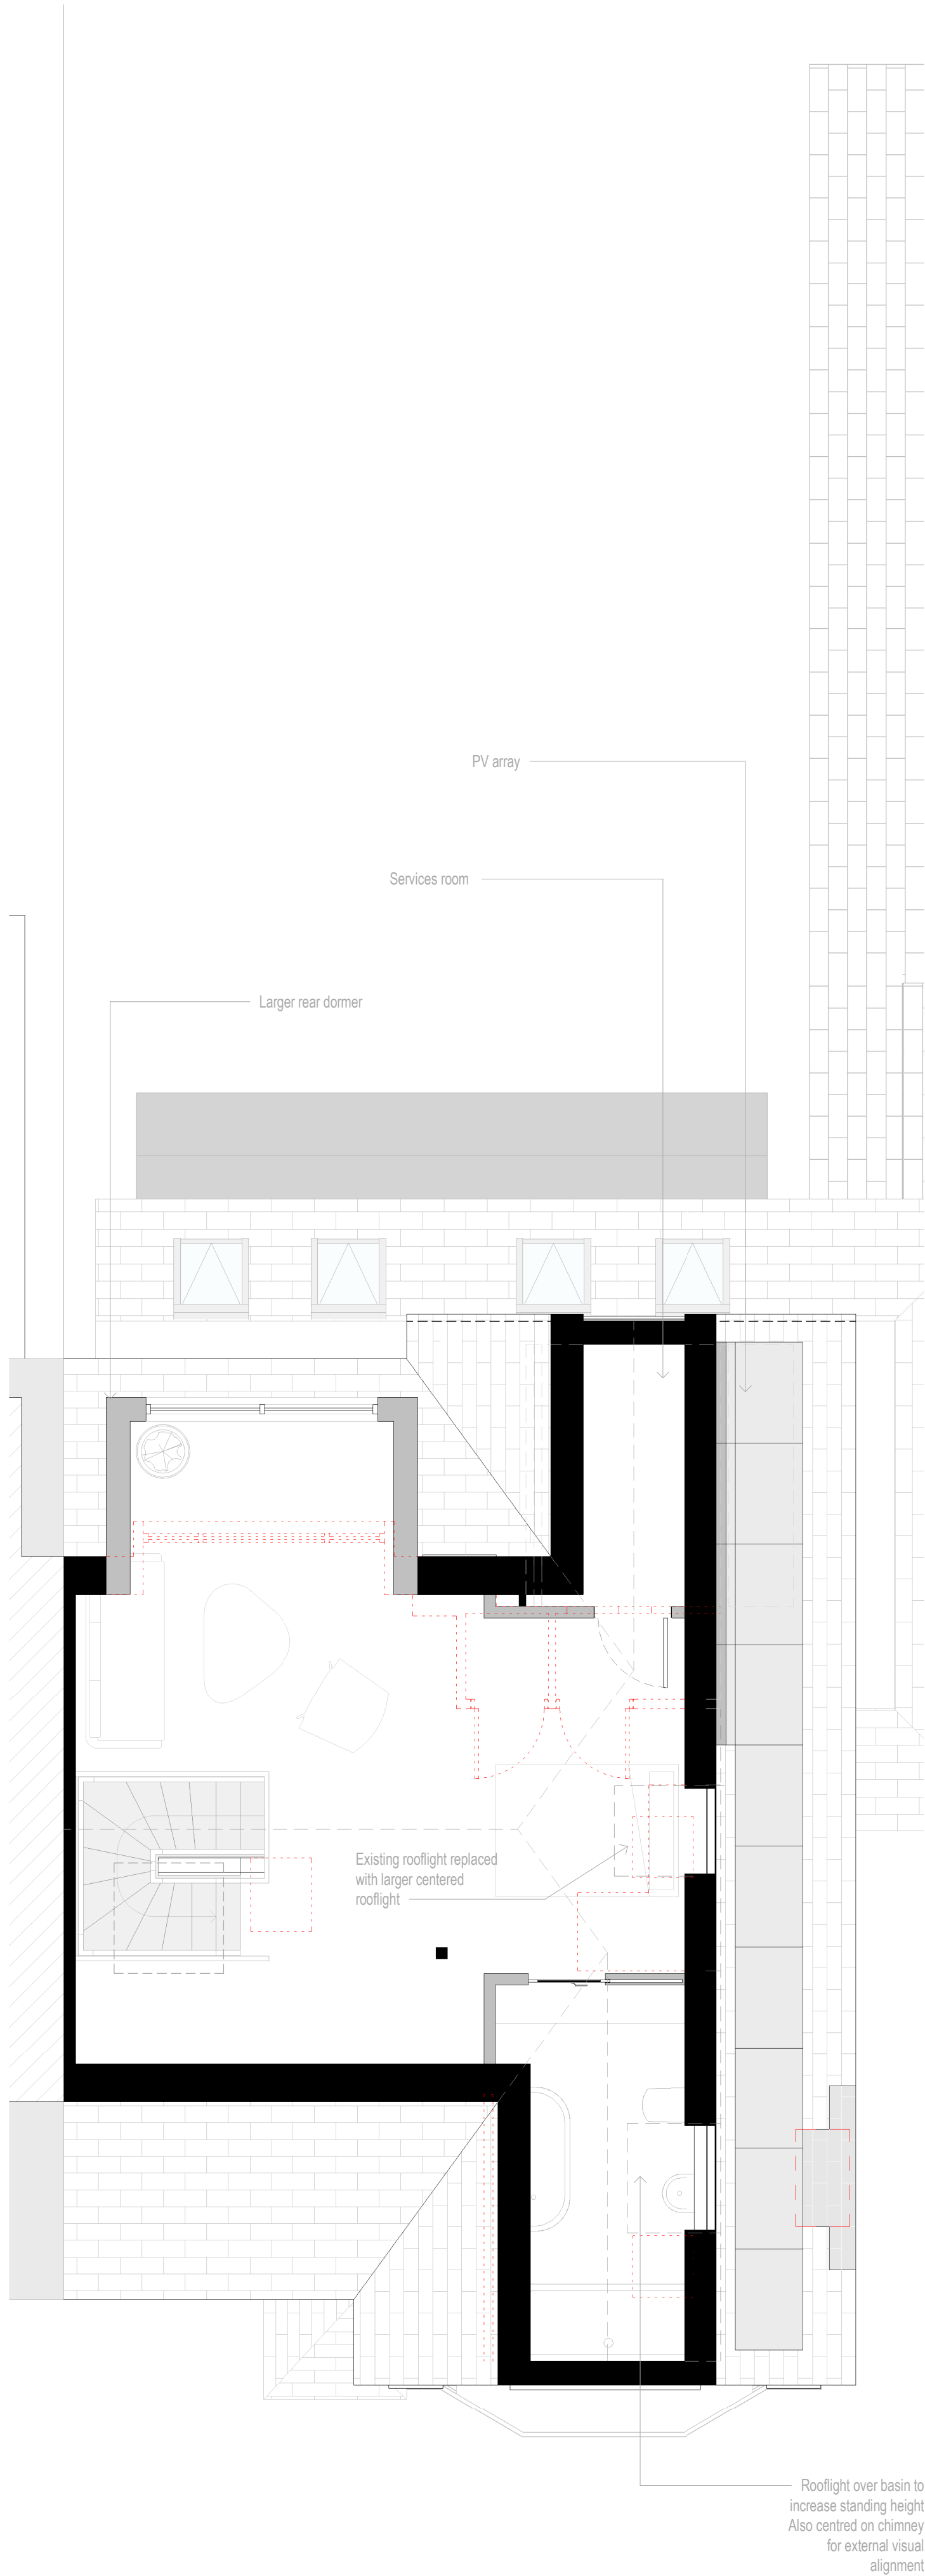

PROPOSED FLOOR PLANS - SECOND FLOOR
1 : 50

Location Plan

North Point

The contractor must verify all dimensions on site before commencing any work or fabrication drawings. If this drawing exceeds the quantities taken in any way GTA North are to be informed before the work is initiated. Only figured dimensions are to be taken from this drawing. Do not scale off this drawing. Drawings are based on Ordnance Survey and / or existing record drawings - design and drawing content is subject to detailed Site Survey, Structural Survey, Site Investigations, Planning and Statutory Requirements and Approvals. Authorised reproduction from Ordnance Survey Map with permission of the Controller of Her Majesty's Stationery Office. Crown Copyright reserved. GTA North Limited Copyright. Guy Taylor Associates is a trading name of GTA North Limited.

Drawing Notes:

PROPOSED FLOOR PLANS - ROOF
1 : 100

Rev:	Description:	Revised By:	Issue Date:
PL07	PLANNING ISSUE	CR	29.01.2025

Project:	18 CRANMER ROAD M20 6AW
----------	----------------------------

Drawing Title:	PROPOSED FLOOR PLANS
----------------	----------------------

Scale:	As indicated@A1	Original Issue Date:
Original Drawn By:	AM	Original Checked by: CR
Drawing Number:	24-0015-20-002	Revision:
Reason For Issue:	PL07	

Rooflight over basin to increase standing height Also centred on chimney for external visual alignment
--

Swan Buildings
20 Swan Street M4 5JW
T: 0161 826 1042 M:07914 402 101
manchester@guytaylorassociates.co.uk
www.guytaylorassociates.co.uk

GUY
TAYLOR
ASSOCIATES