

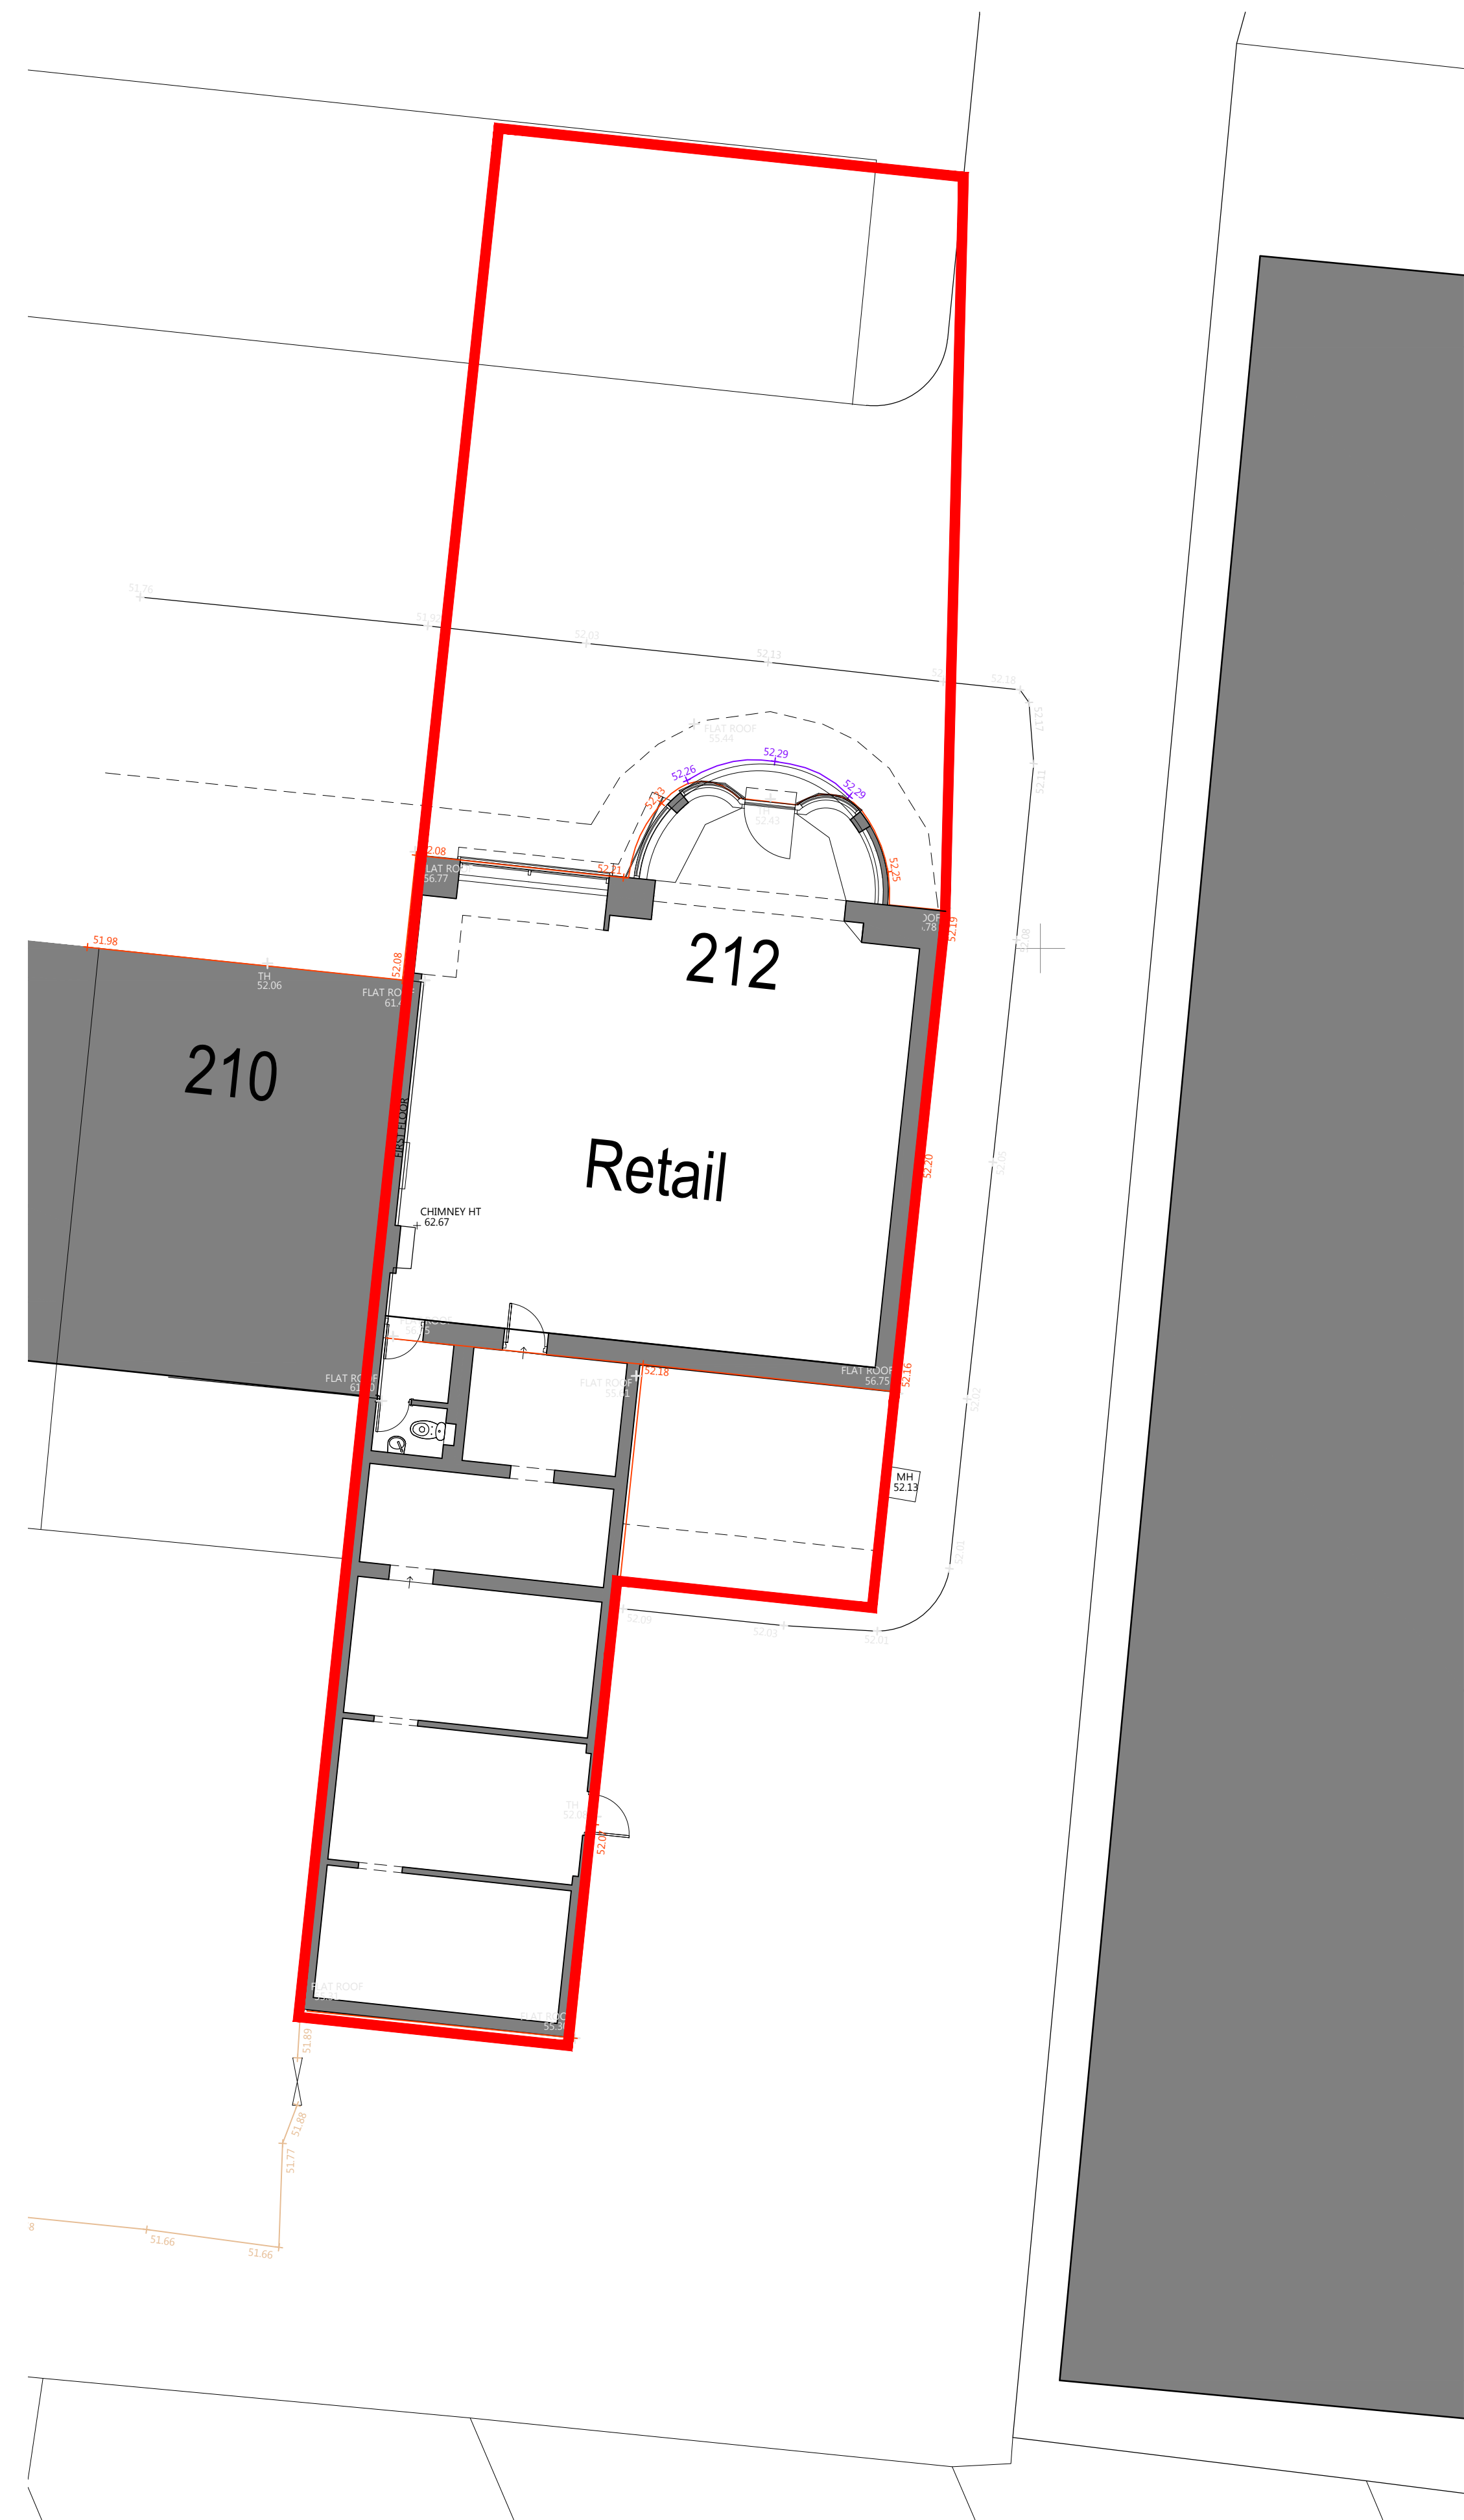


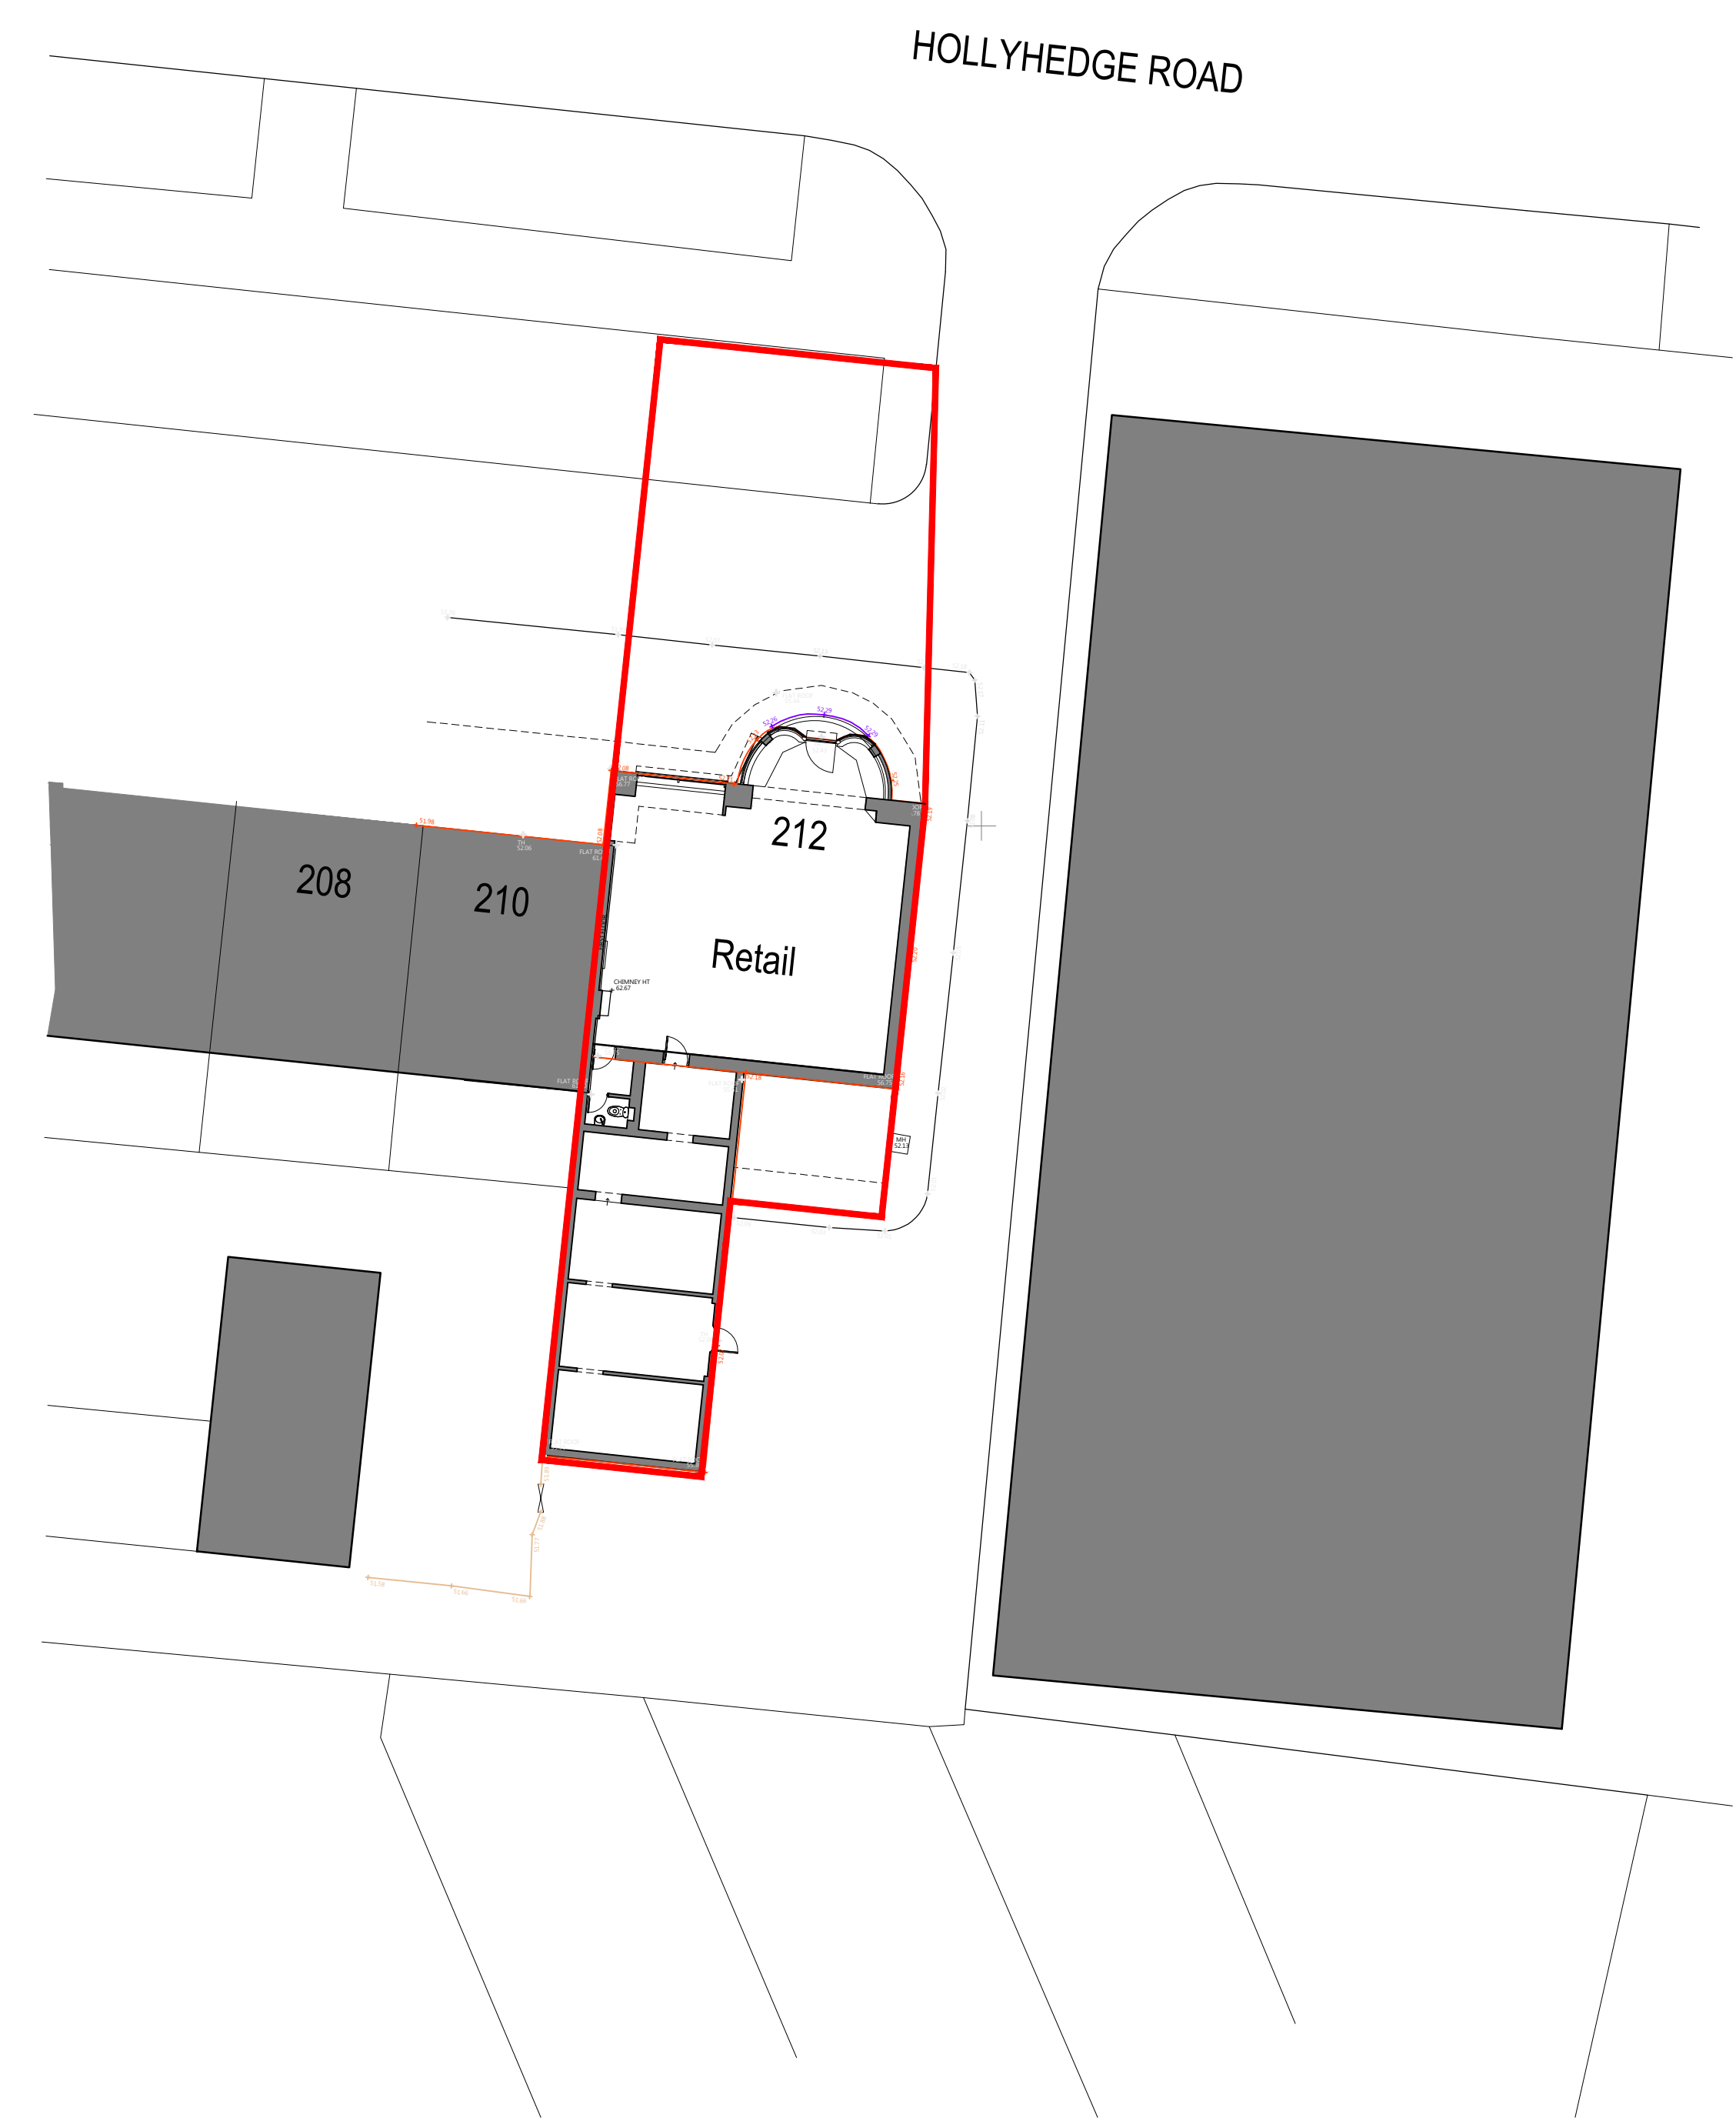

EXISTING SITE / GROUND FLOOR PLAN

0m 2m 4m 6m 8m 10m
Scale 1:100 @ A1

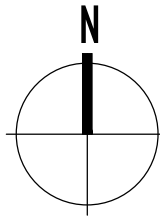

EXISTING SITE / BLOCK PLAN 1:200

Rev.	Date	Description
A		
B		
C		
D		
E		

archirama Architecture & project management Archirama Ltd 3 Park Gate Avenue, Withington, Manchester M20 3BZ Tel: 07976 171 006 email:mail@archirama.co.uk				
Client	Mr Rahimi			
Project / Site	212 Hollyhedge Road Wythenshawe			
Drawing Title	Site Plans			
Drawn By	FR	06/11/2024	Stage	Planning
Checked by			Scale	1 : 100@A1
Drawing No	PL01	Revision	-	