



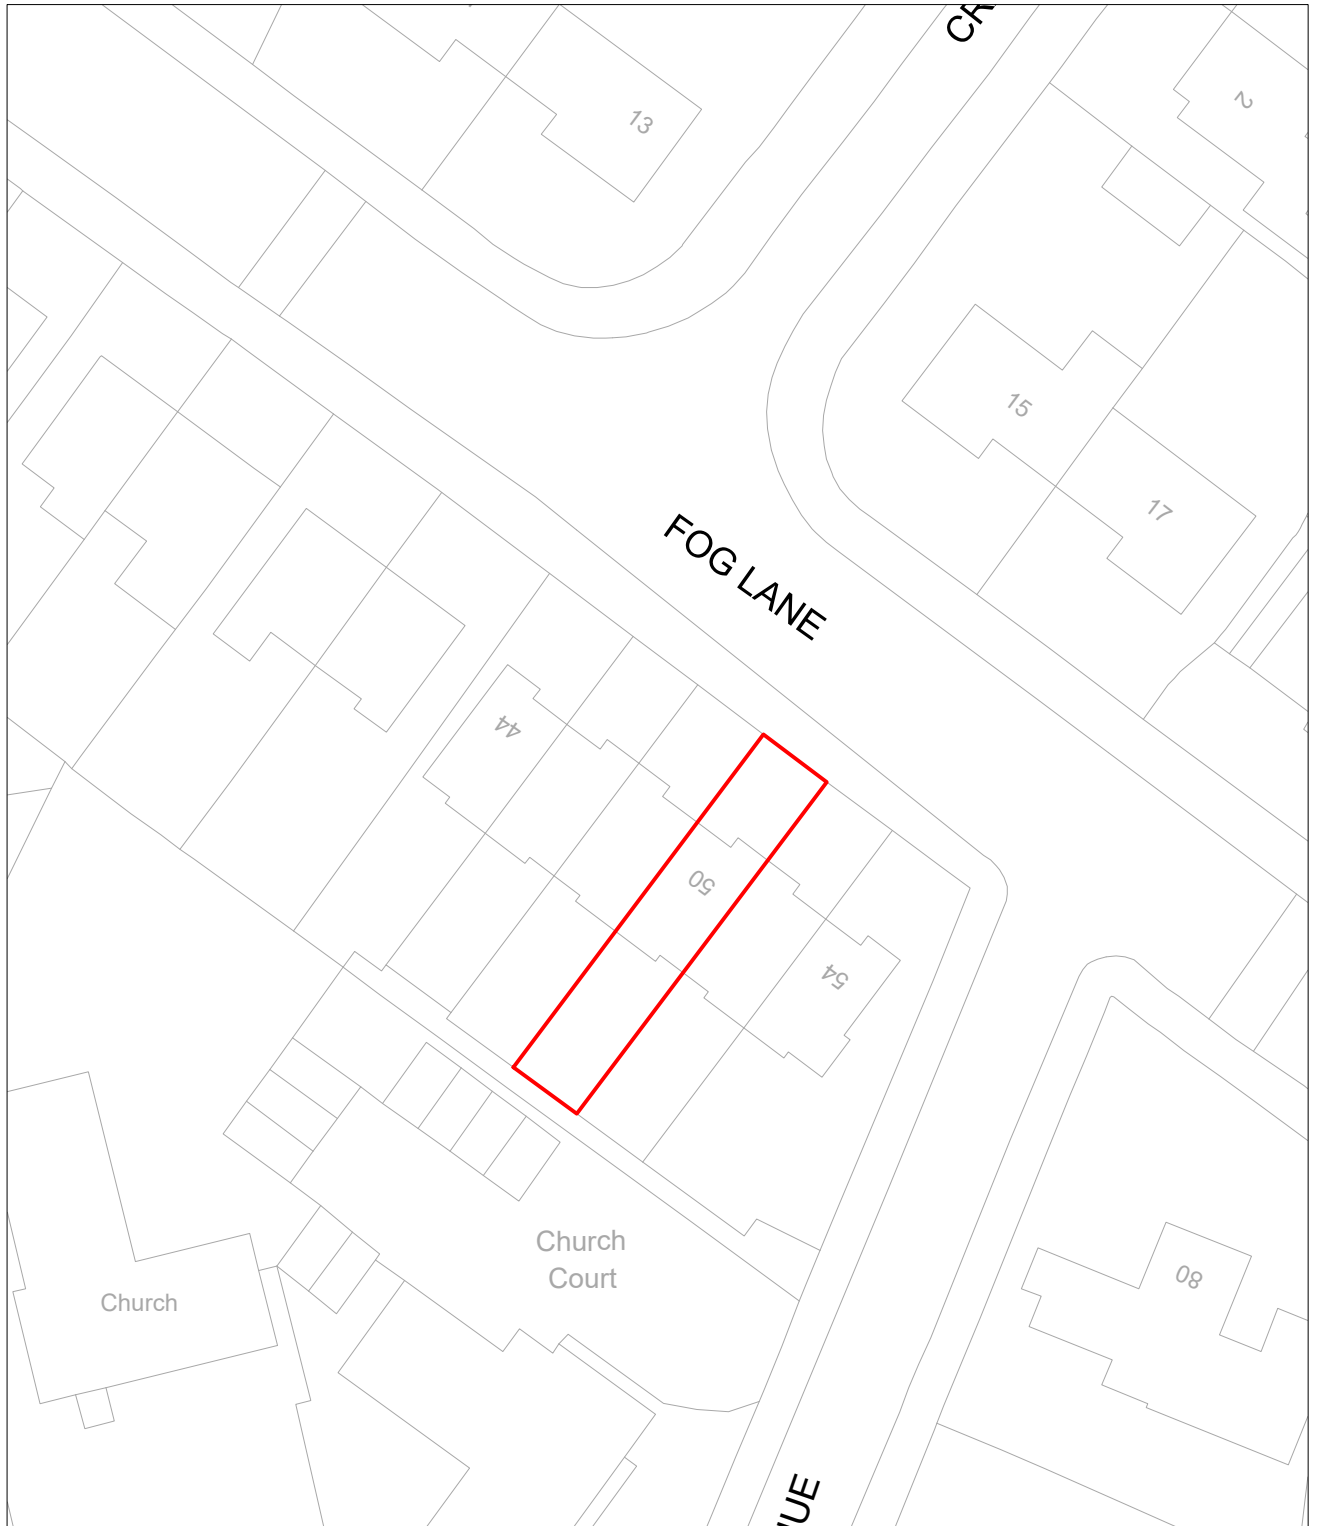

SITE PLAN

50 FOG LANE, DIDSbury, MANCHESTER, M20 6AL
Scale 1:500 @A4

 

ARCHIKEI LTD
71-75 SHELTON STREET
LONDON WC2H 9JQ
07759 718548
www.archikei.co.uk

CLIENT:
50 FOG LANE,
DIDSbury,
MANCHESTER,
M20 6AL

ARCHITECT:
ARCHIKEI LTD
71-75 SHELTON STREET
LONDON
WC2H 9JQ

SITE:
50 FOG LANE,
DIDSbury,
MANCHESTER, M20 6AL



TITLE: SITE PLAN

SCALE AT A4:
1:500

DATE:
11/02/2025

DRAWN:
AW

CHECKED:
JO

PROJECT NO:
AK250211P

DRAWING NO:
PL-LA002

REVISION:
-