


Do not scale from this Drawing. All information should be checked by the contractor site before commencing work. Any discrepancies should be reported to the Architect immediately. All rights are reserved and are not transferable. Unauthorized reproduction of this drawing are not permitted

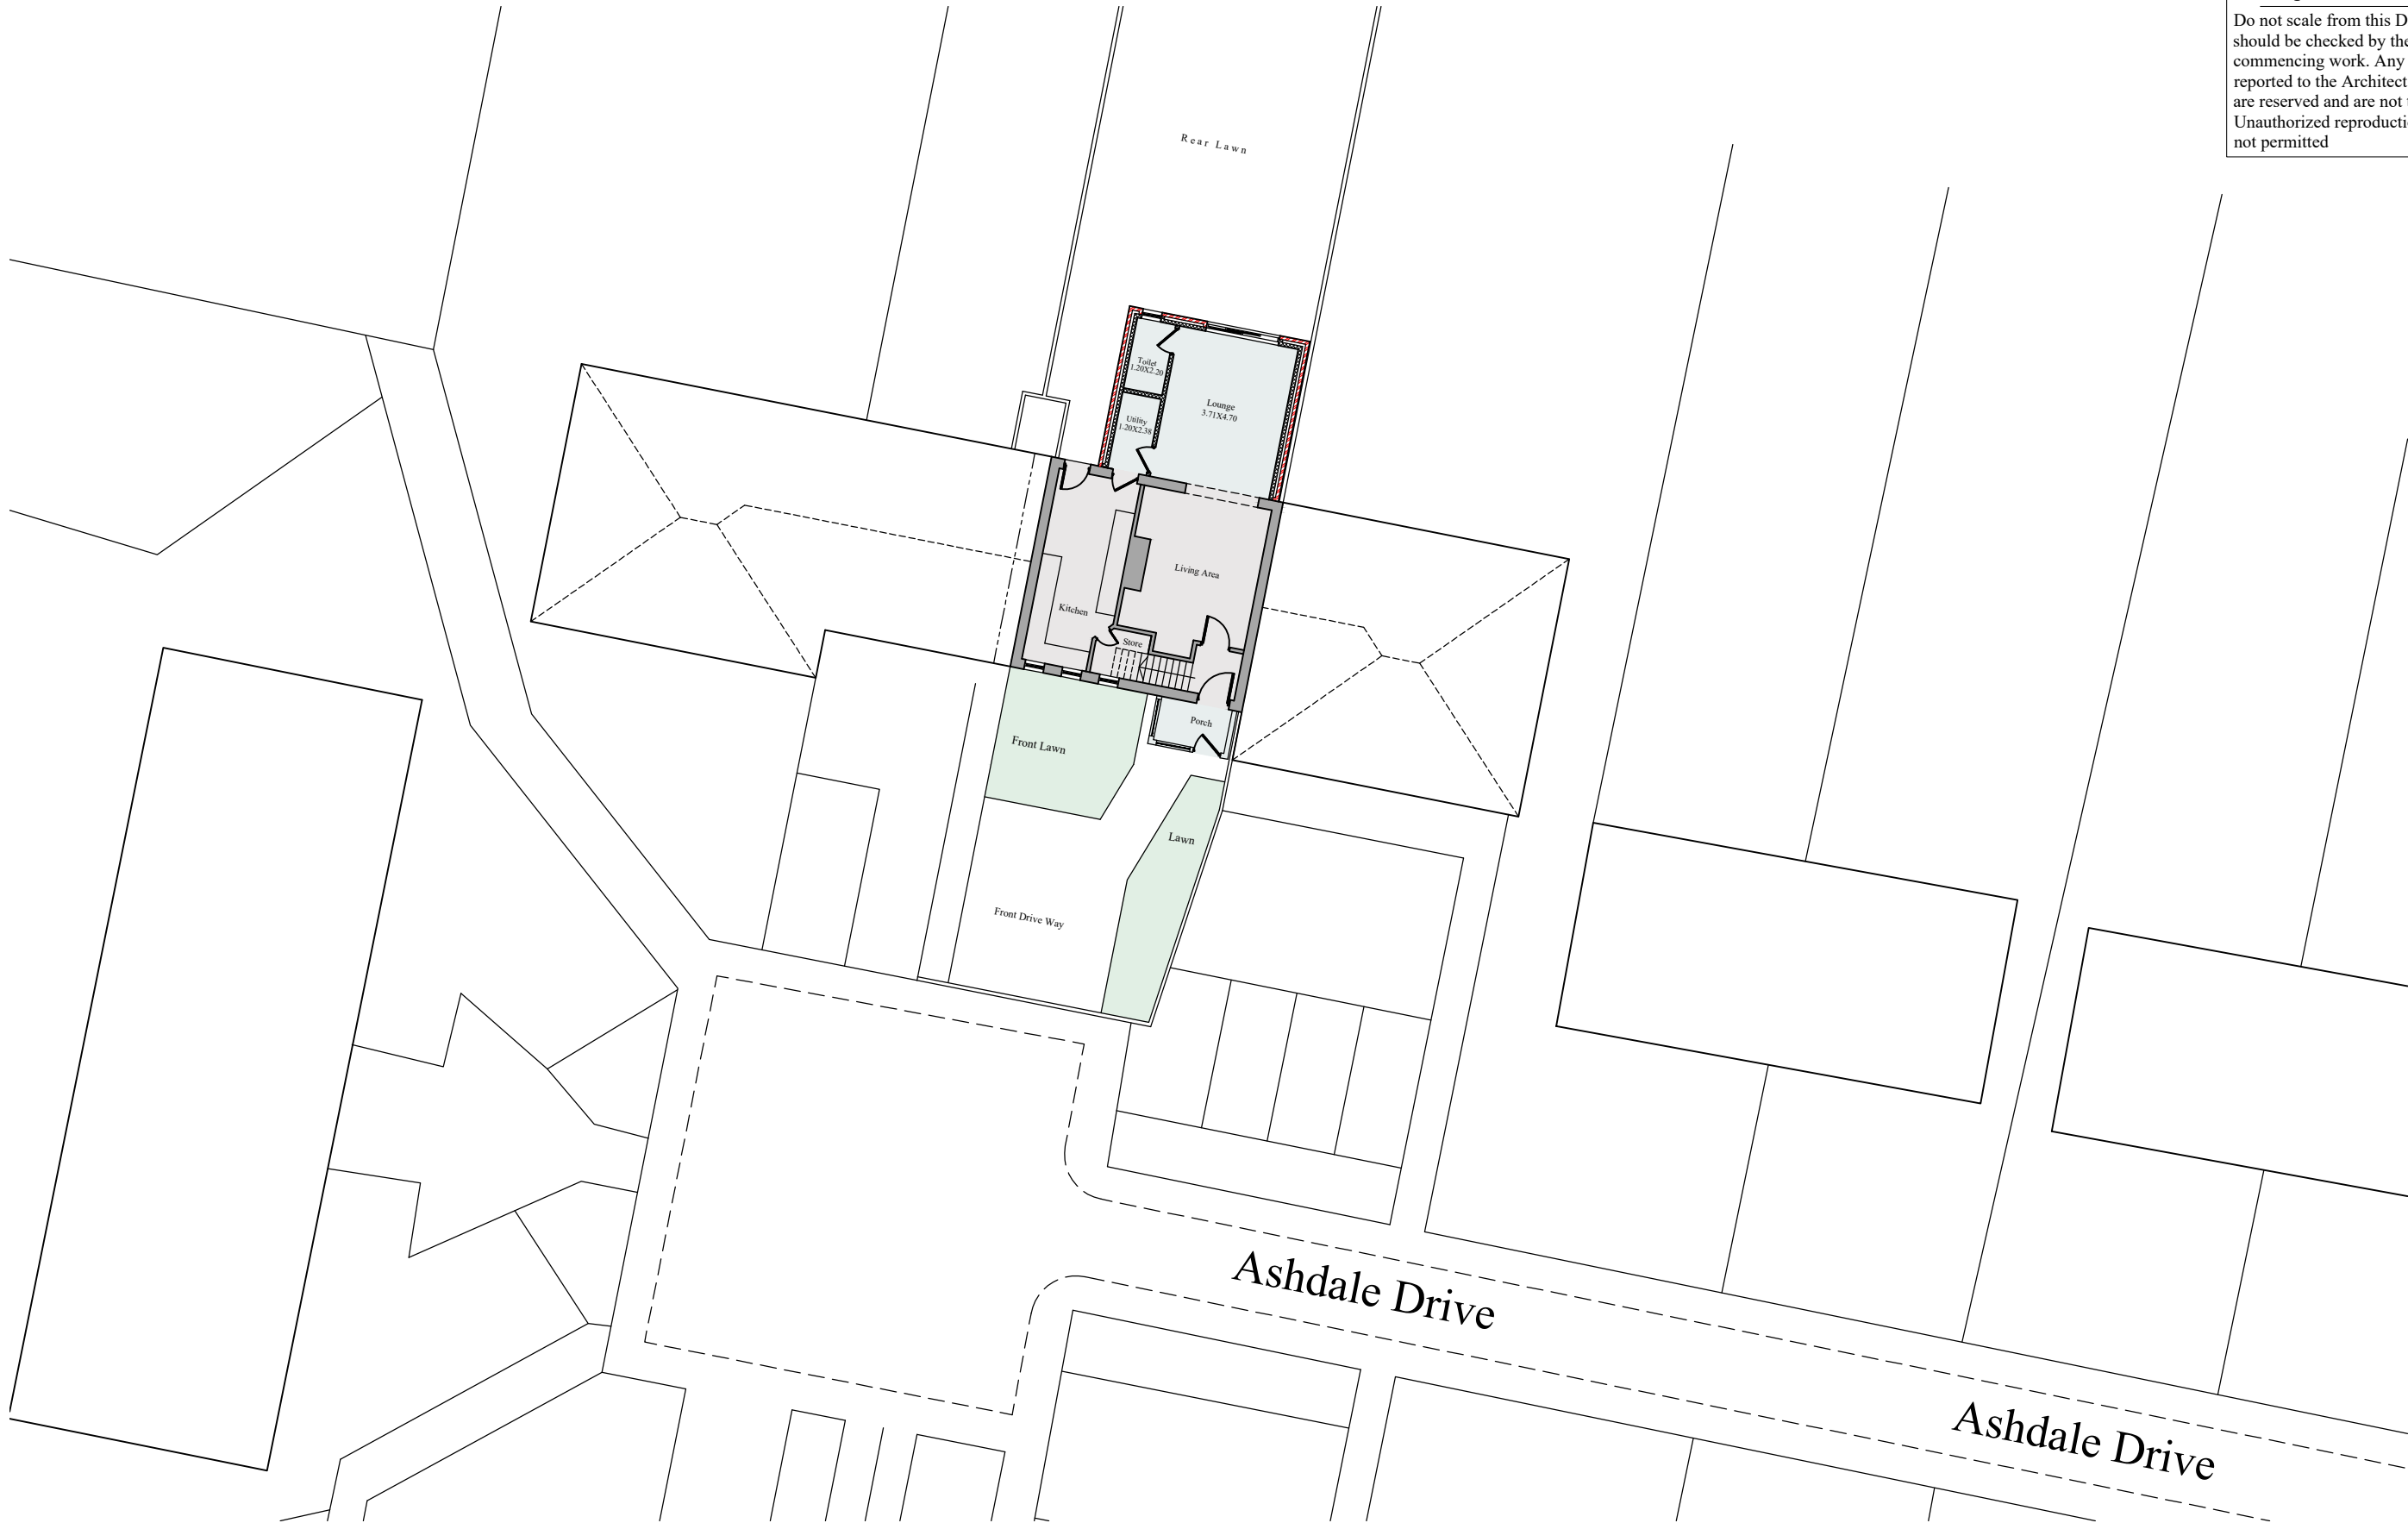

Scale 1:100

0 10m 20m



AFR STUDIO LIMITED

173-A Dickeson Road, Longsight
Manchester, M13 0YN

Project :

43 Ashdale Drive, Manchester,
M20 4TF, UK.

Drawing Title :

Proposed Site Plan

Drawing No. :

DR-12

Checked By :

Amjad Tahir

Scale :

1:200@A3

Date :

24-01-2025