



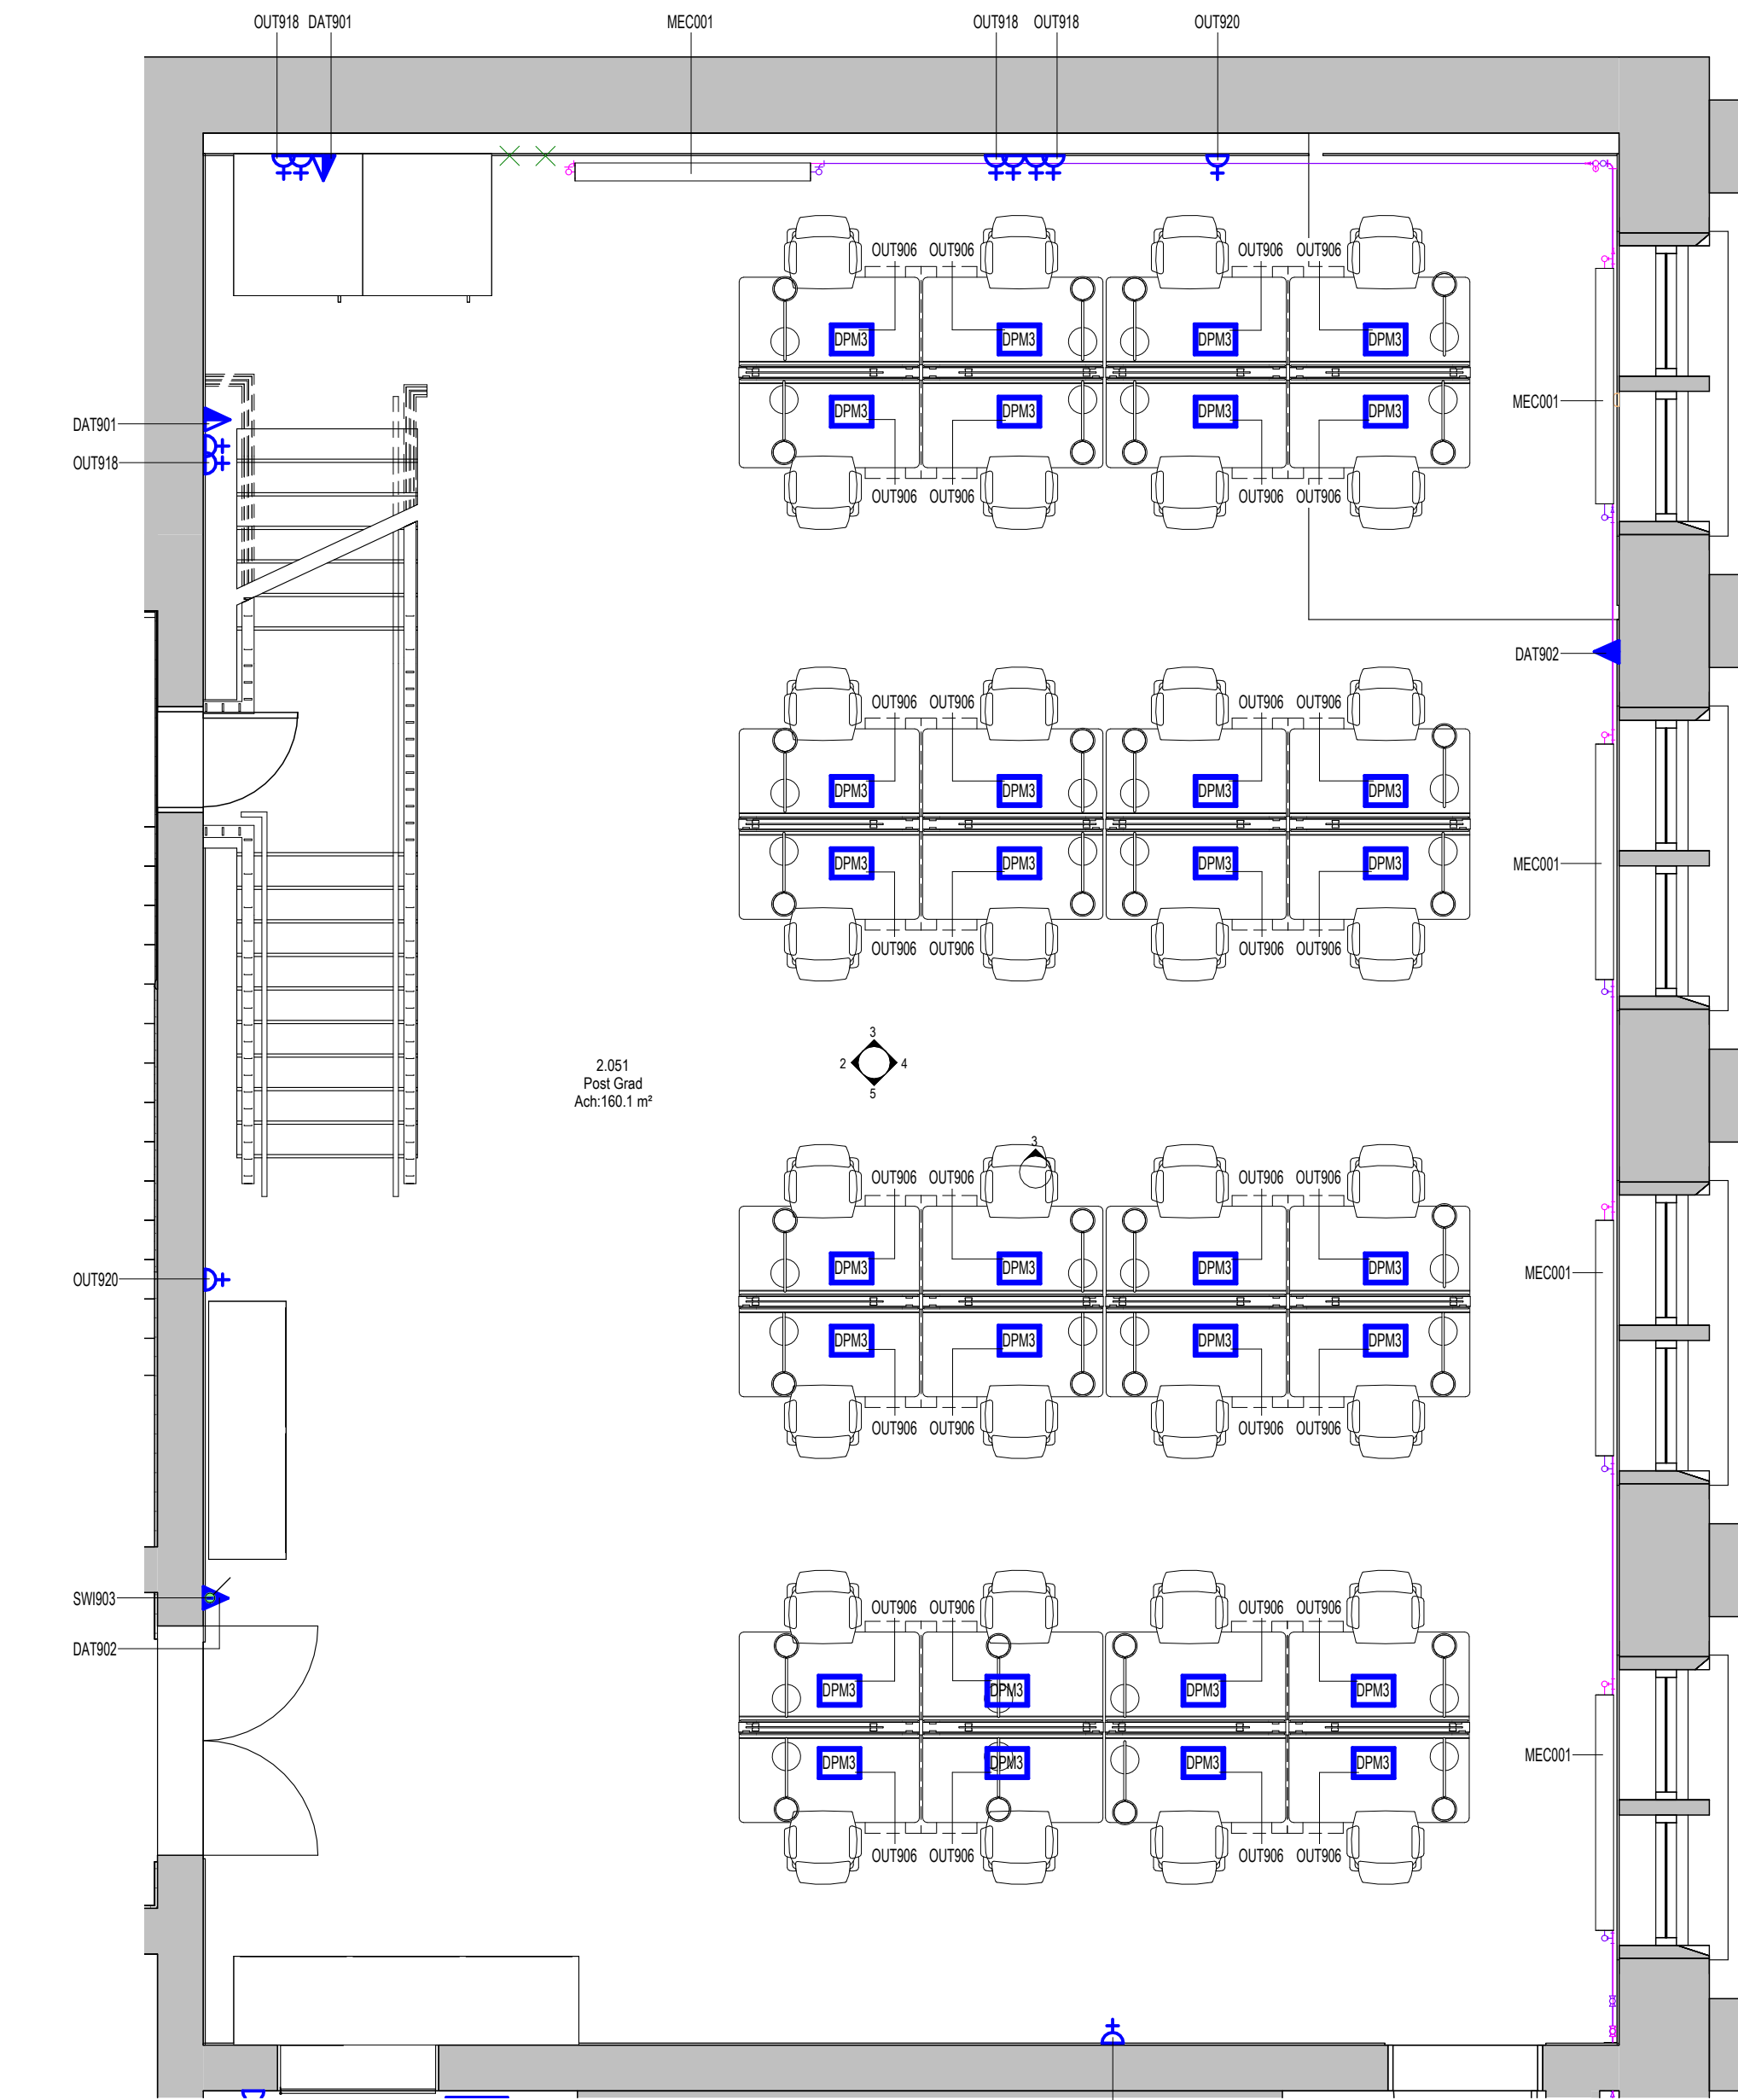


2.051 - Post Grad Floor Plan

1 : 50

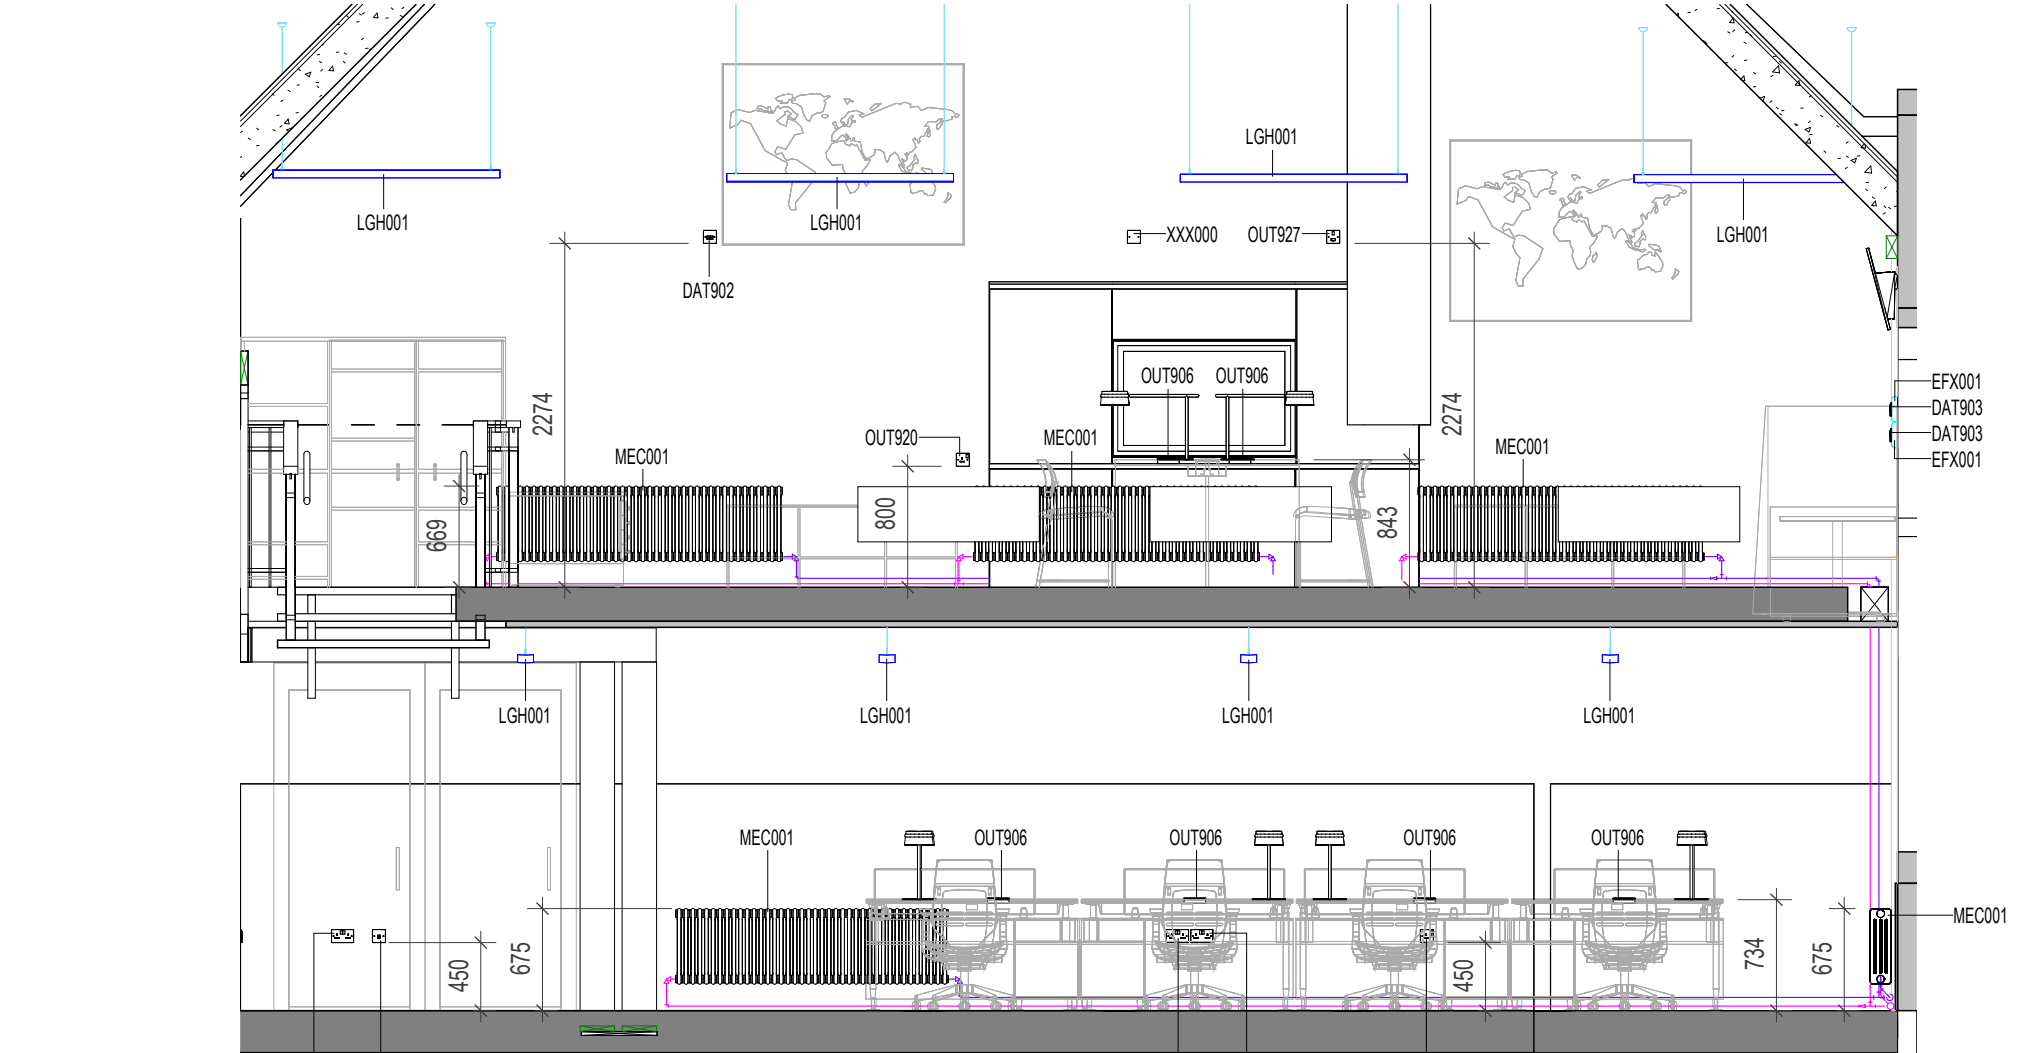


ELEVATION 3

1 : 50

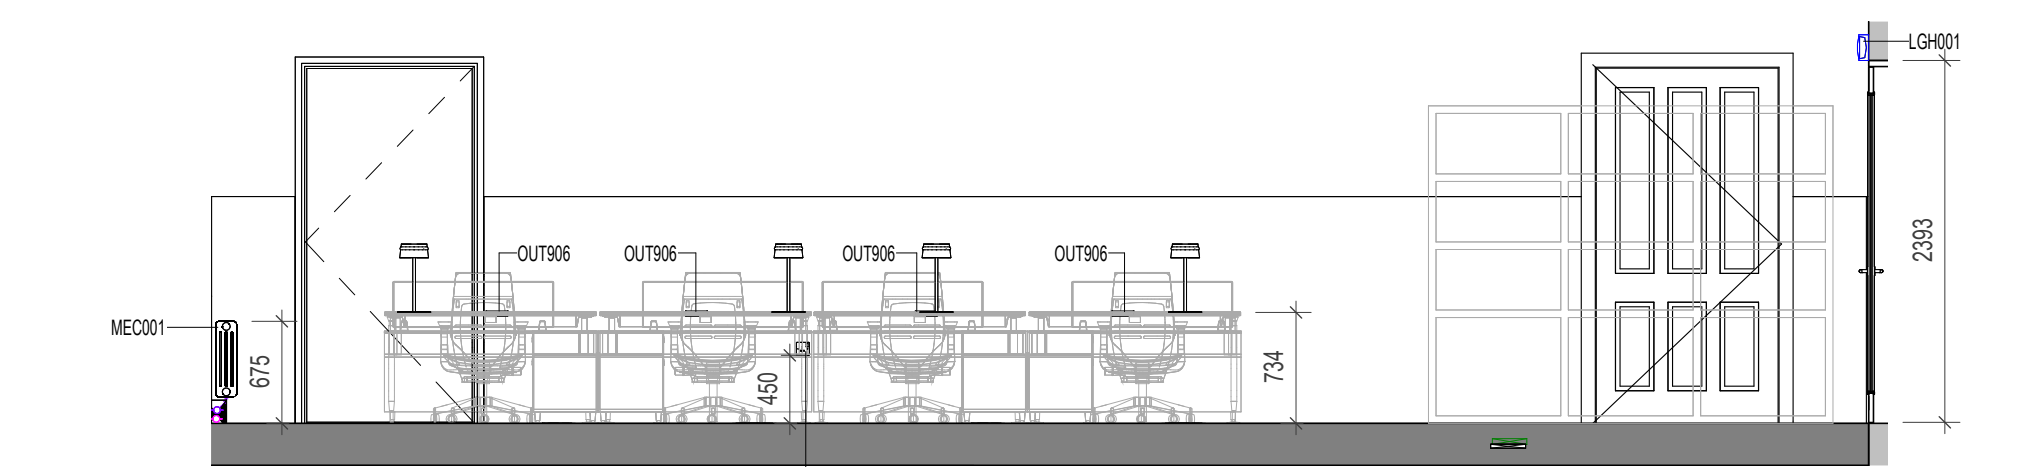


ELEVATION 5

1 : 50

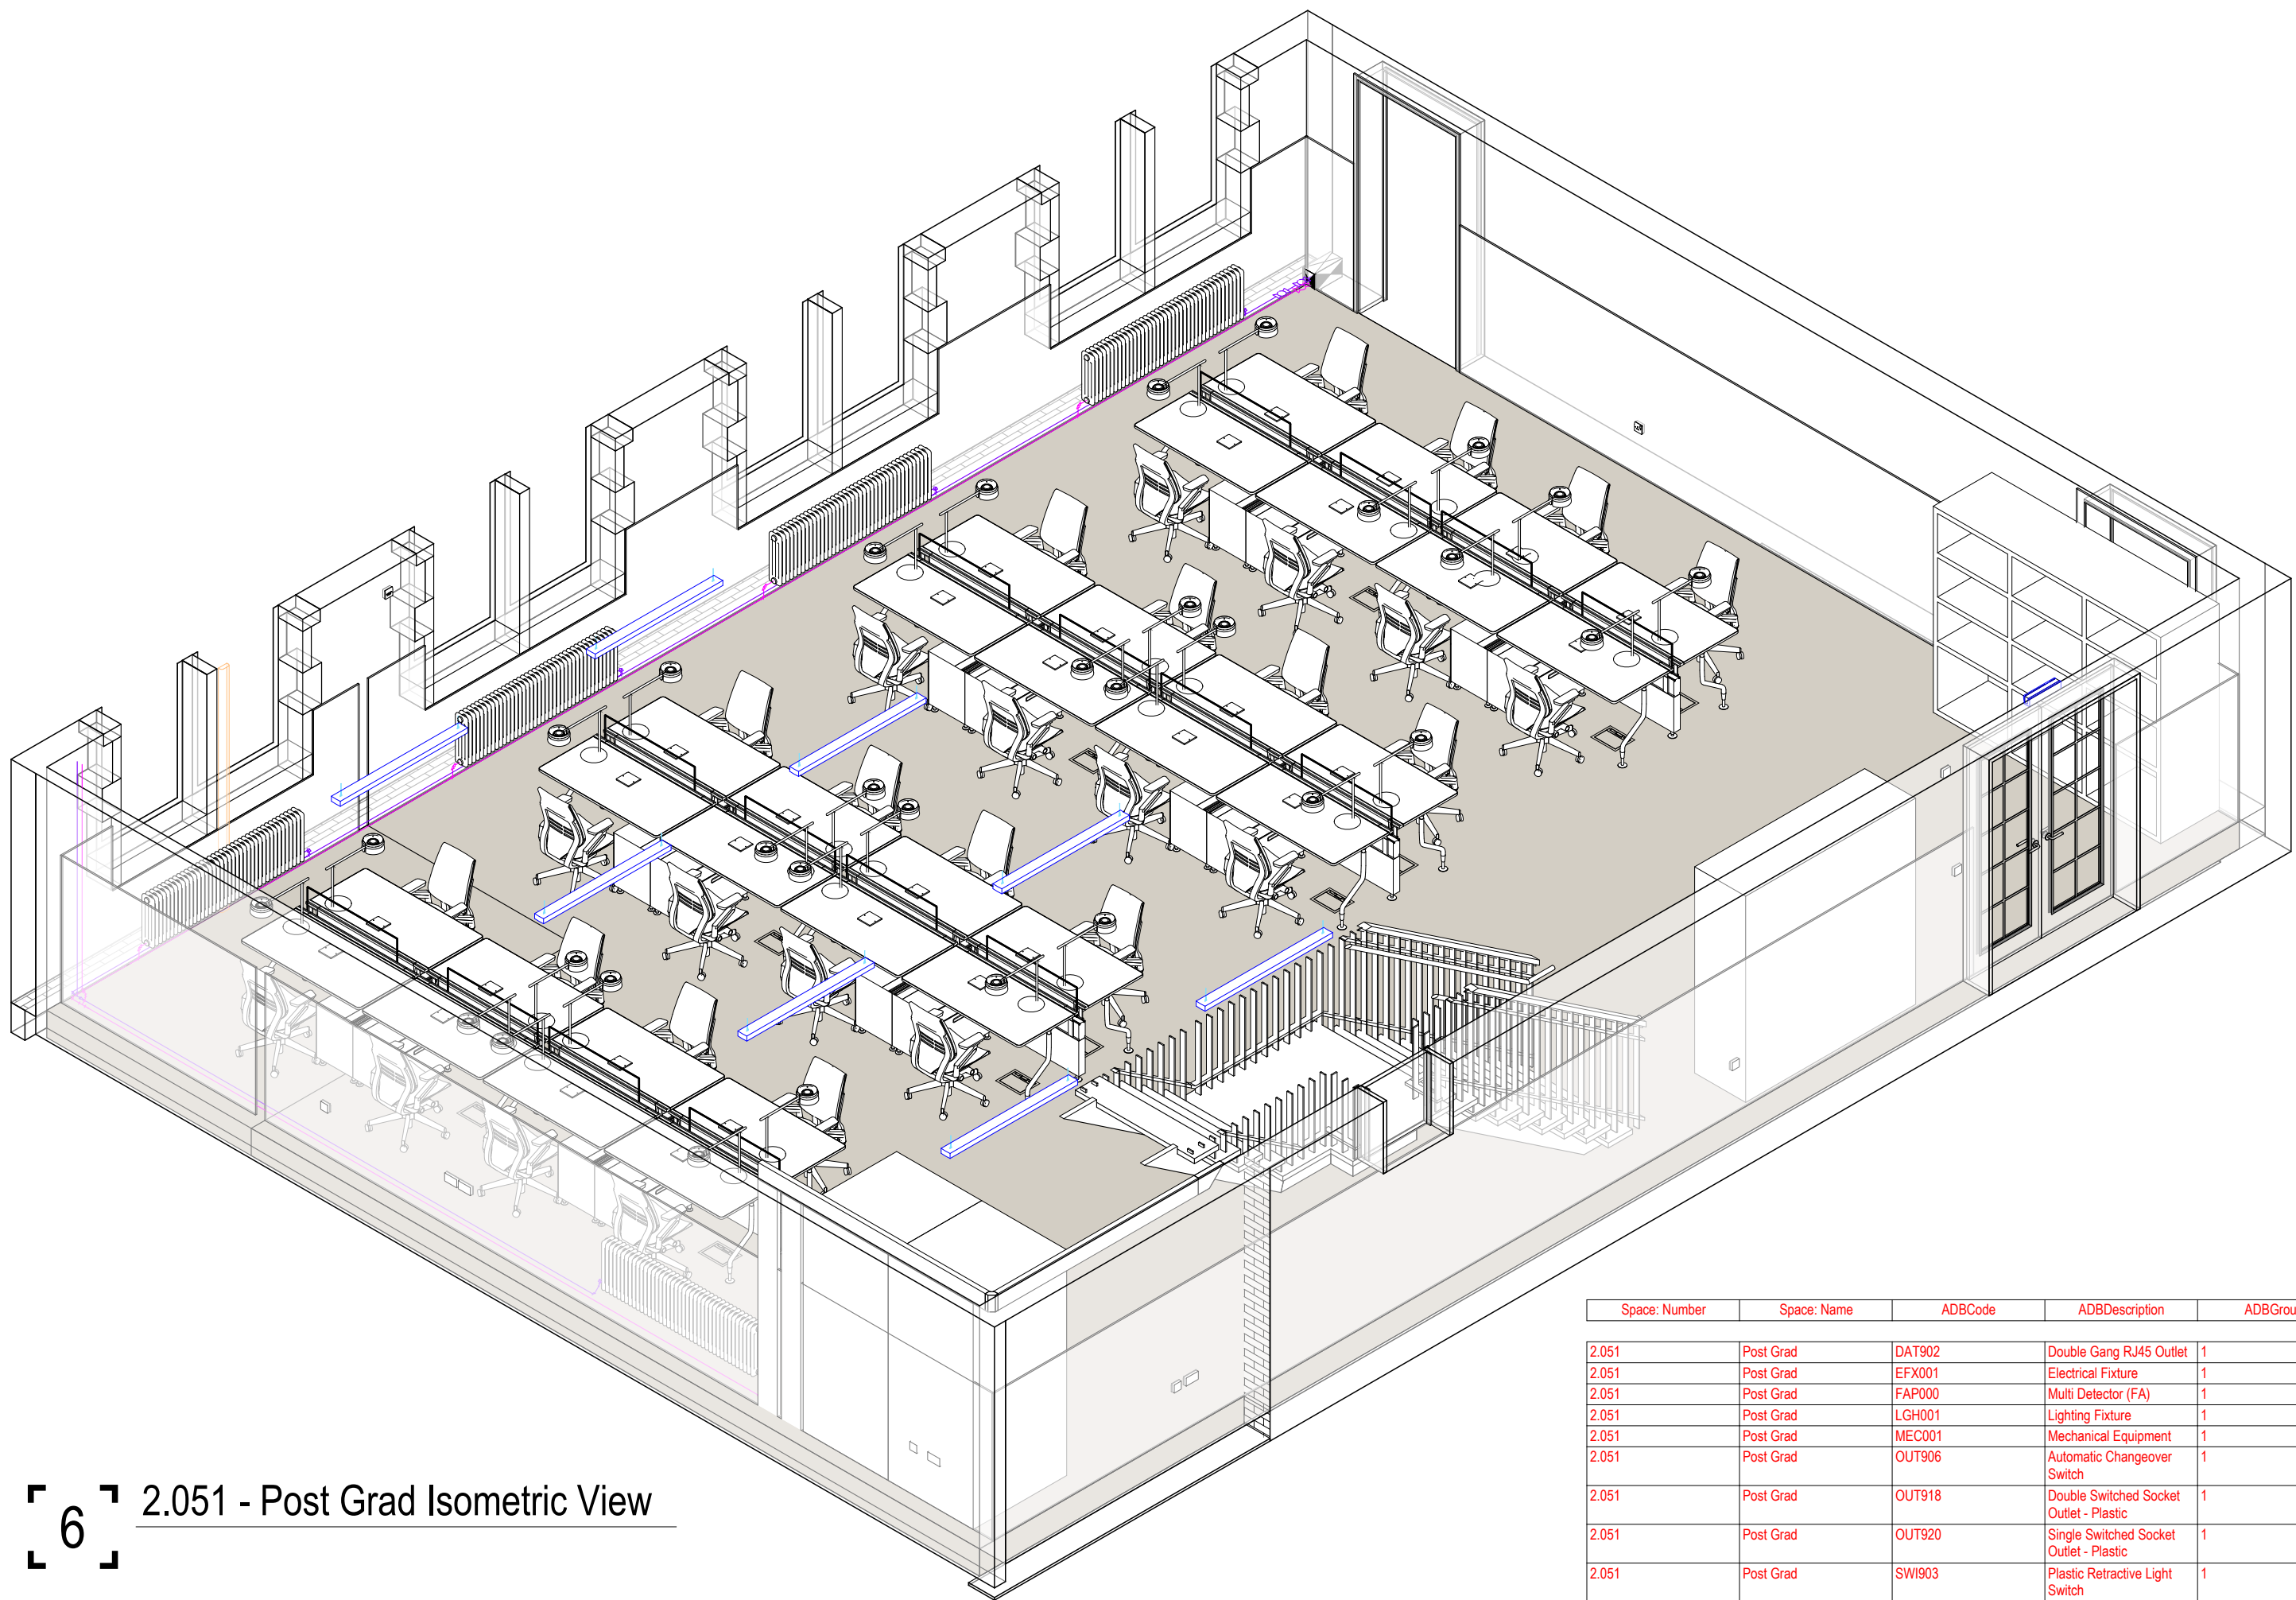


2.051 - Post Grad Isometric View

6

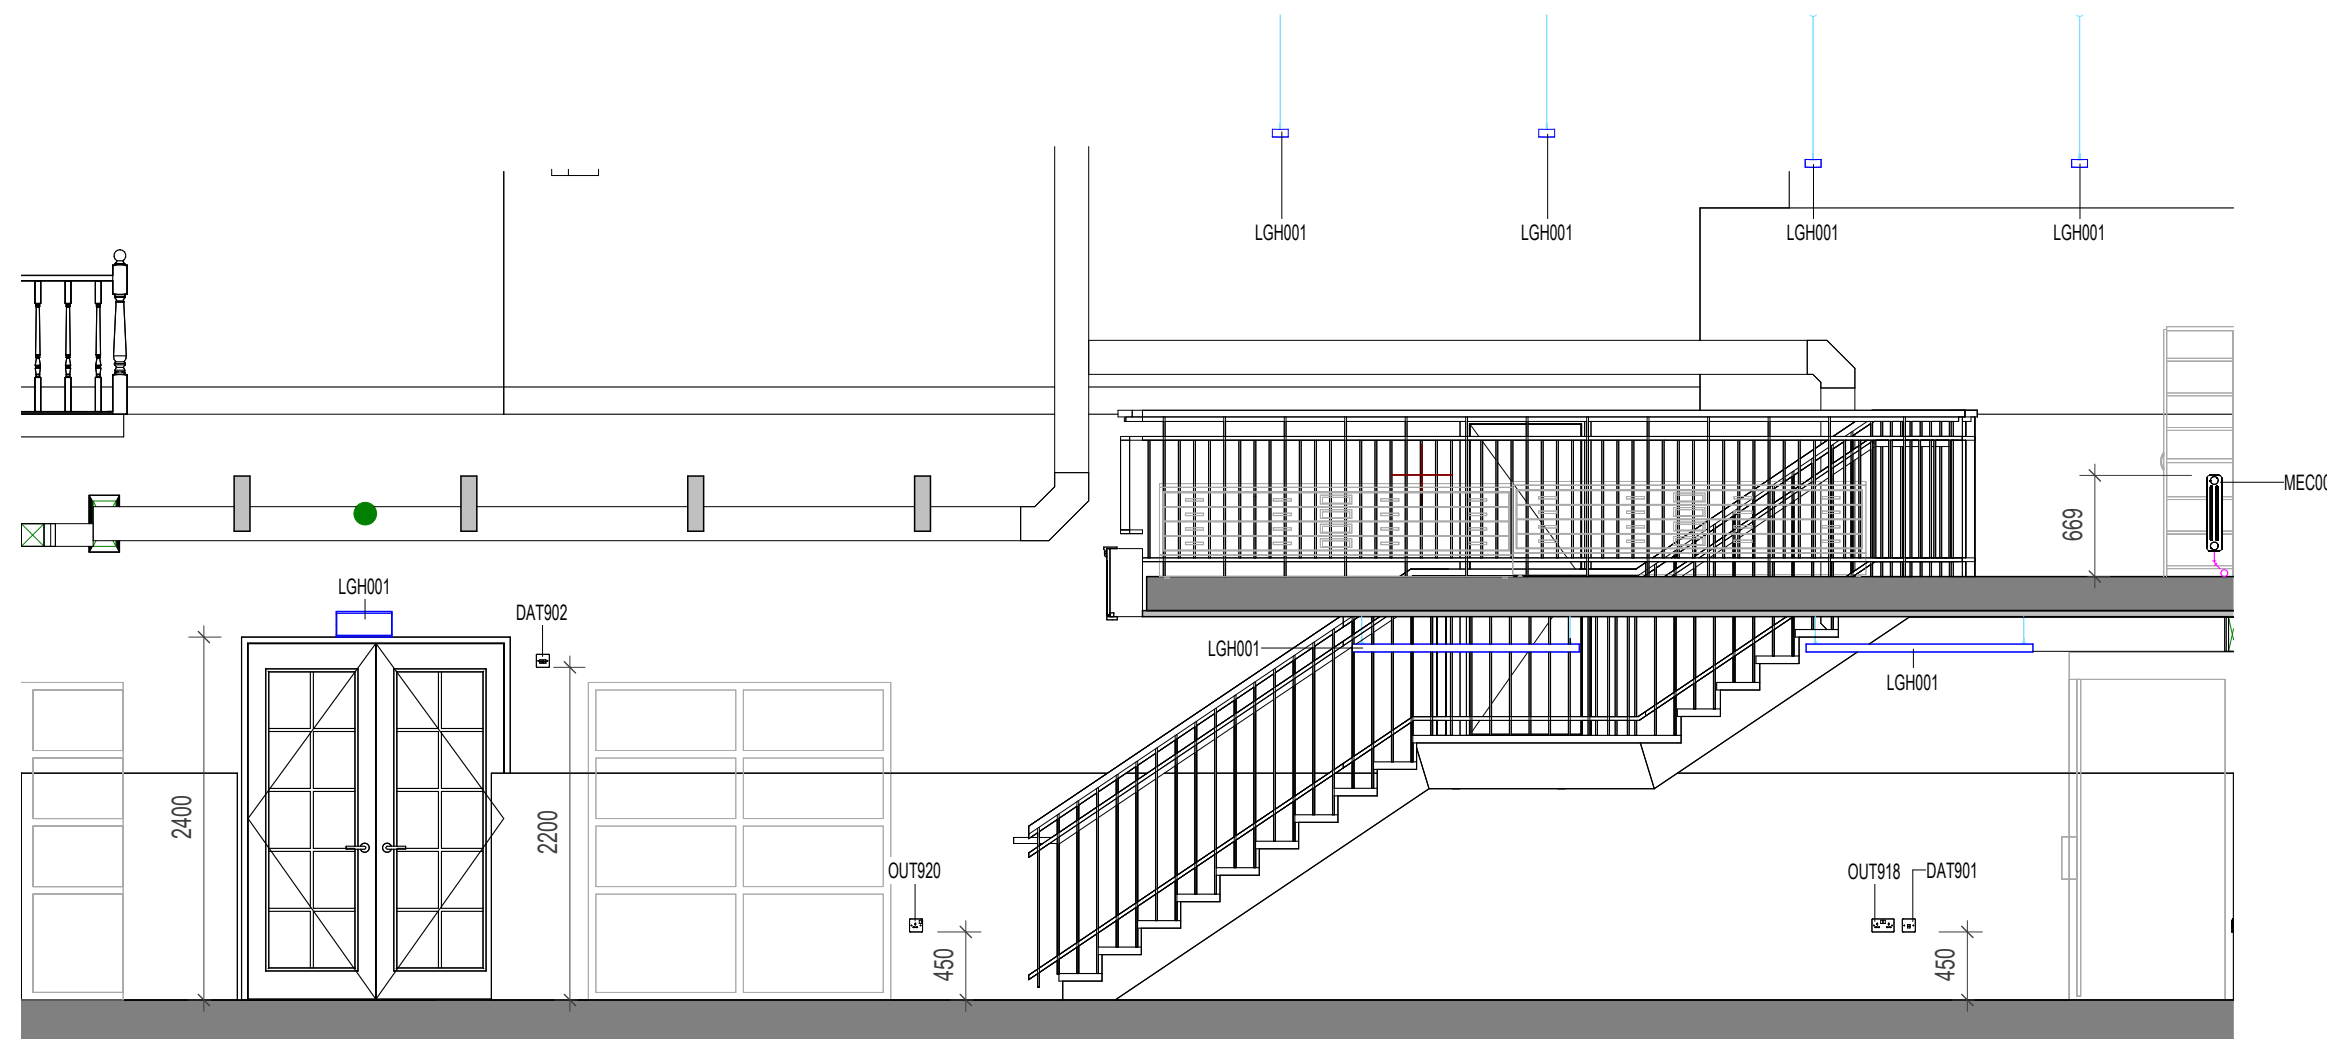

ELEVATION 2

1 : 50

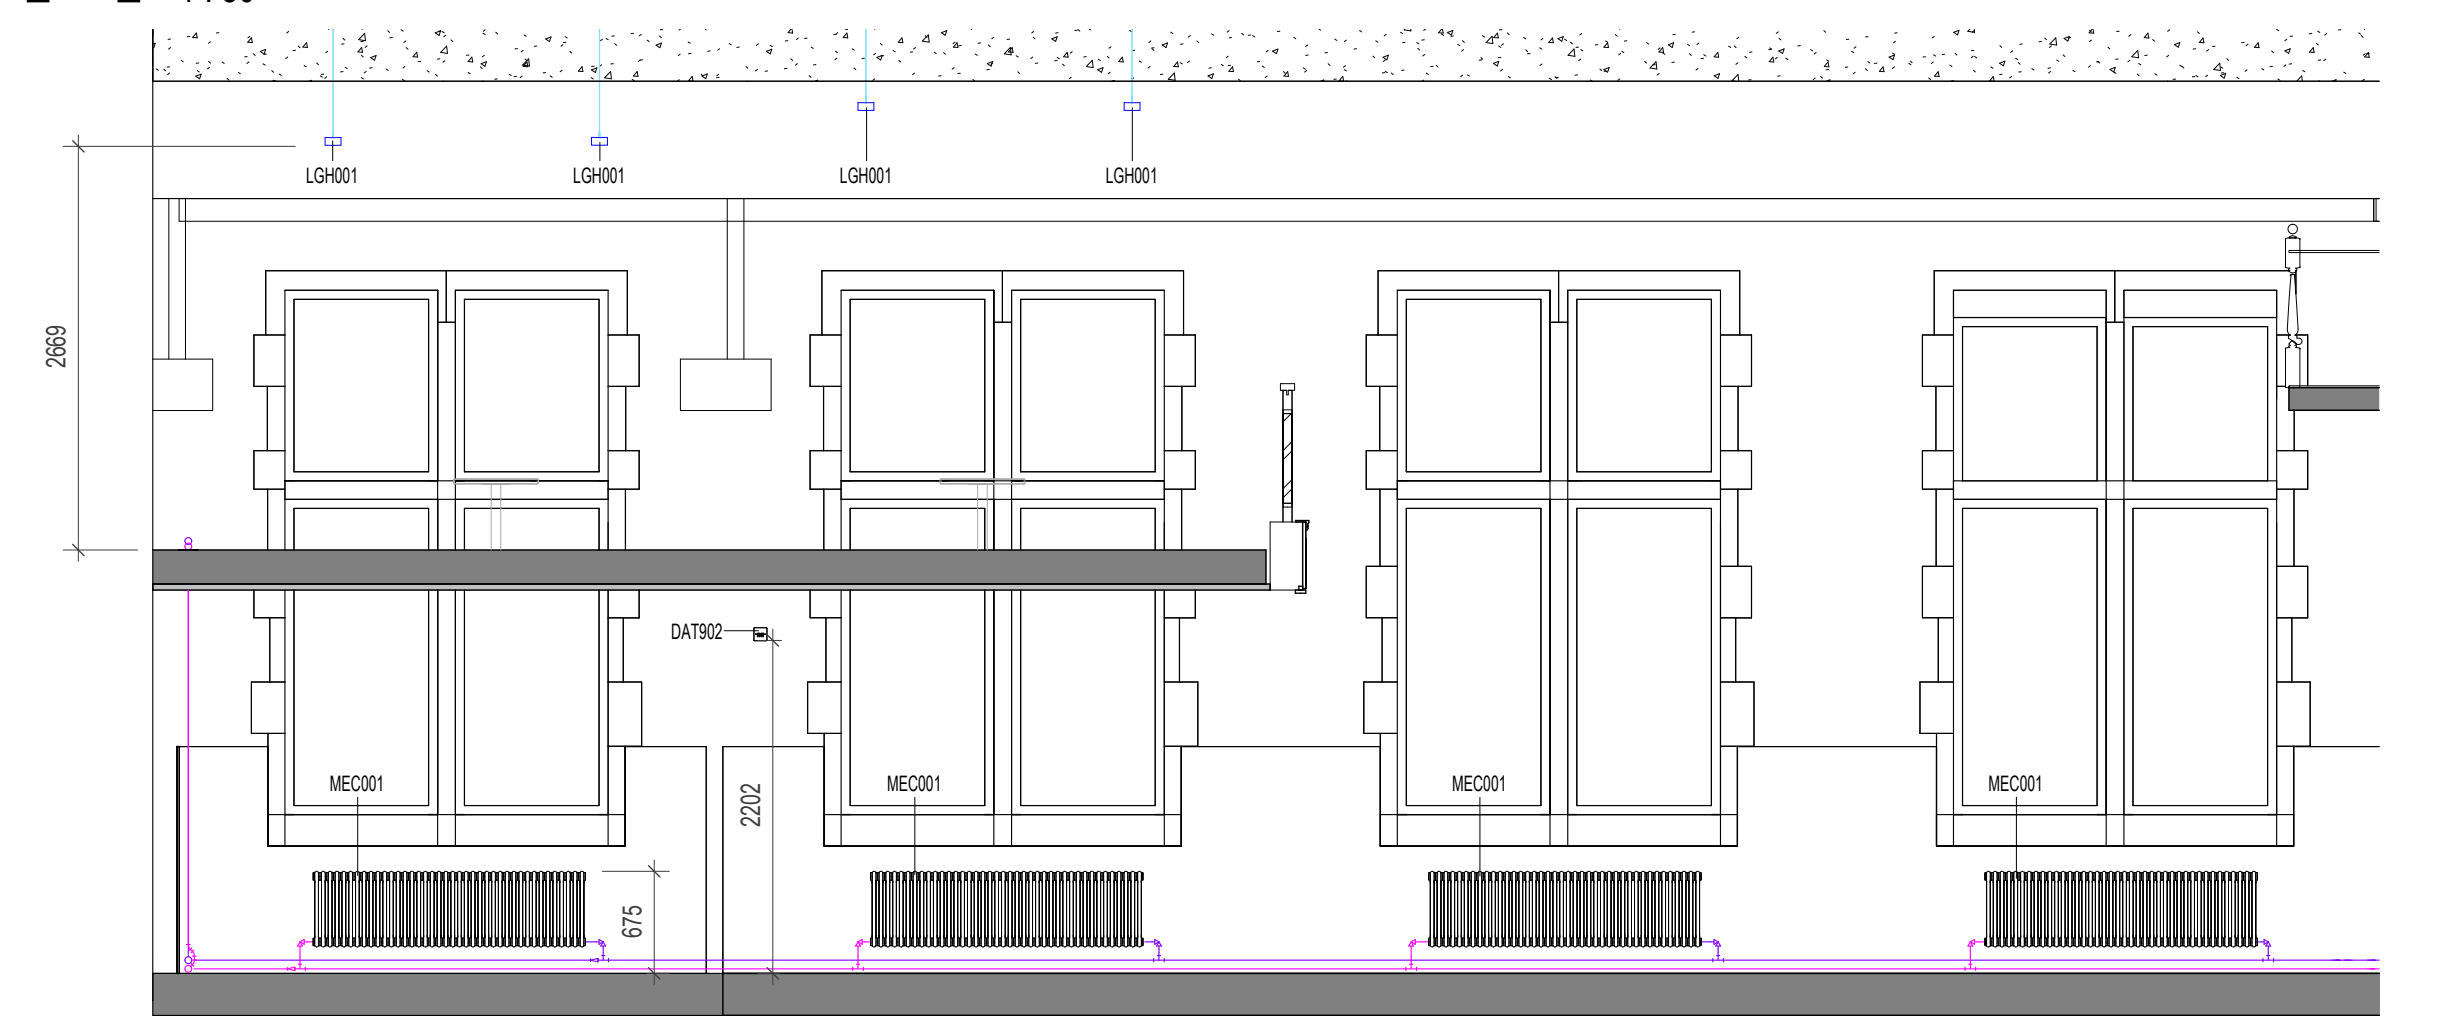

ELEVATION 4

1 : 50

Notes:

- This drawing is copyright.
- Do not scale dimensions from this drawing.
- This drawing is to be read in conjunction with all other relevant drawings.
- All discrepancies on this drawing are to be reported to the architect.
- Do not modify any element of this drawing.
- Use drawing only for purpose(s) issued.
- This drawing may contain colour.

Scale Bar

Key Plan

The following external model files are included within this drawing:

P3 2024/12/13 C-sheets issued to MCC
P2 2024/07/26 C-sheets issued to MCC
P1 2024/07/12 Co-ordination with MEP
Rev | Date | Revision Notes | Drawn | Review

MANCHESTER
1824
The University of Manchester

ARCADIS

Project
Rutherford Building

Drawing Title
2.051 - Post Grad

Job Number
141532
Scale@A1
1 : 50
Drawing Number
4917-RBUM-ARC-XX-ZZ-DR-A-4917

Date
2024/12/13
Purpose
LISTED BUILDING CONSENT

Security Classification

Drawn By
AJ
Reviewed By
AB
Revision
P3