



Notes


0 1 2m

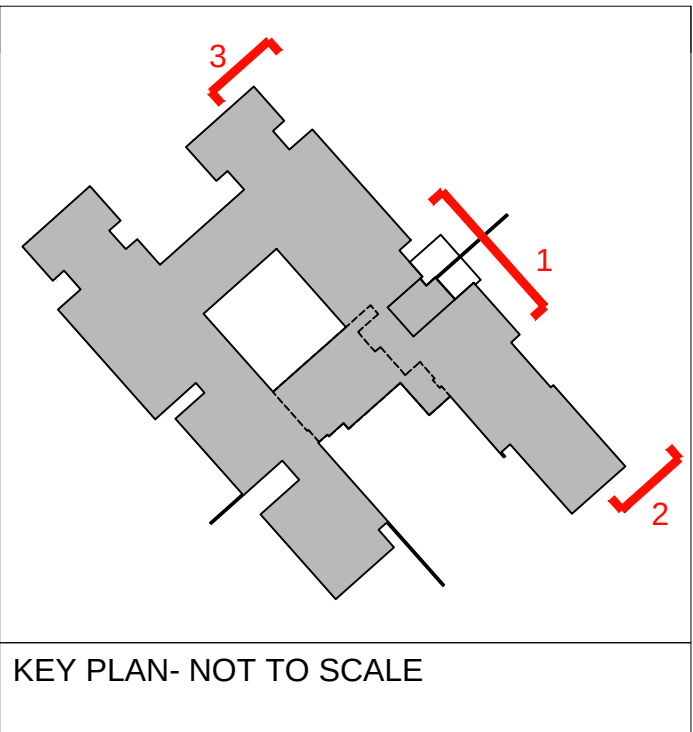

1- Proposed North Elevation - Entrance Lobby
Scale 1:50

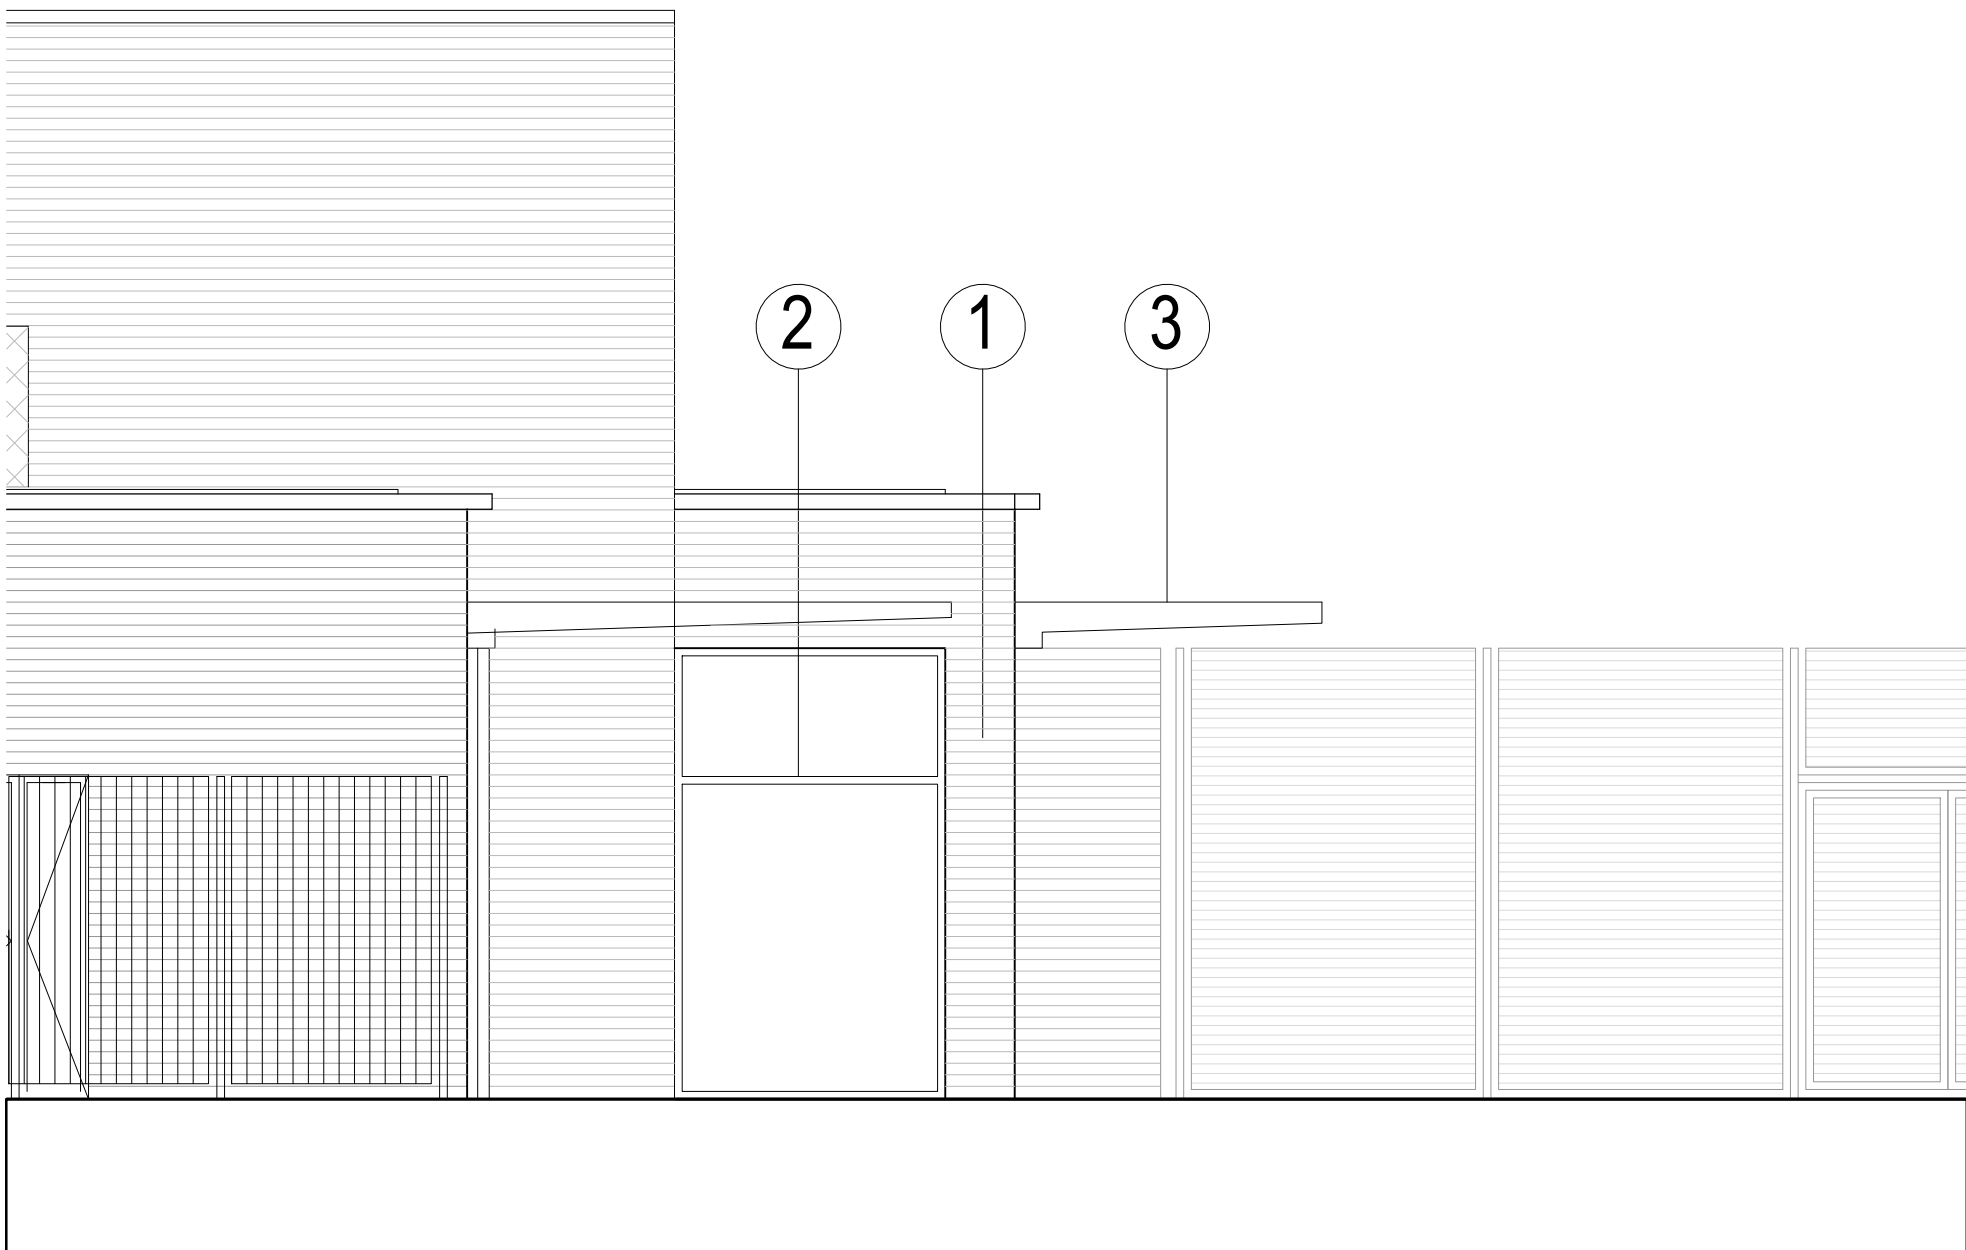

2 - Proposed East Elevation - Entrance Lobby
Scale 1:50

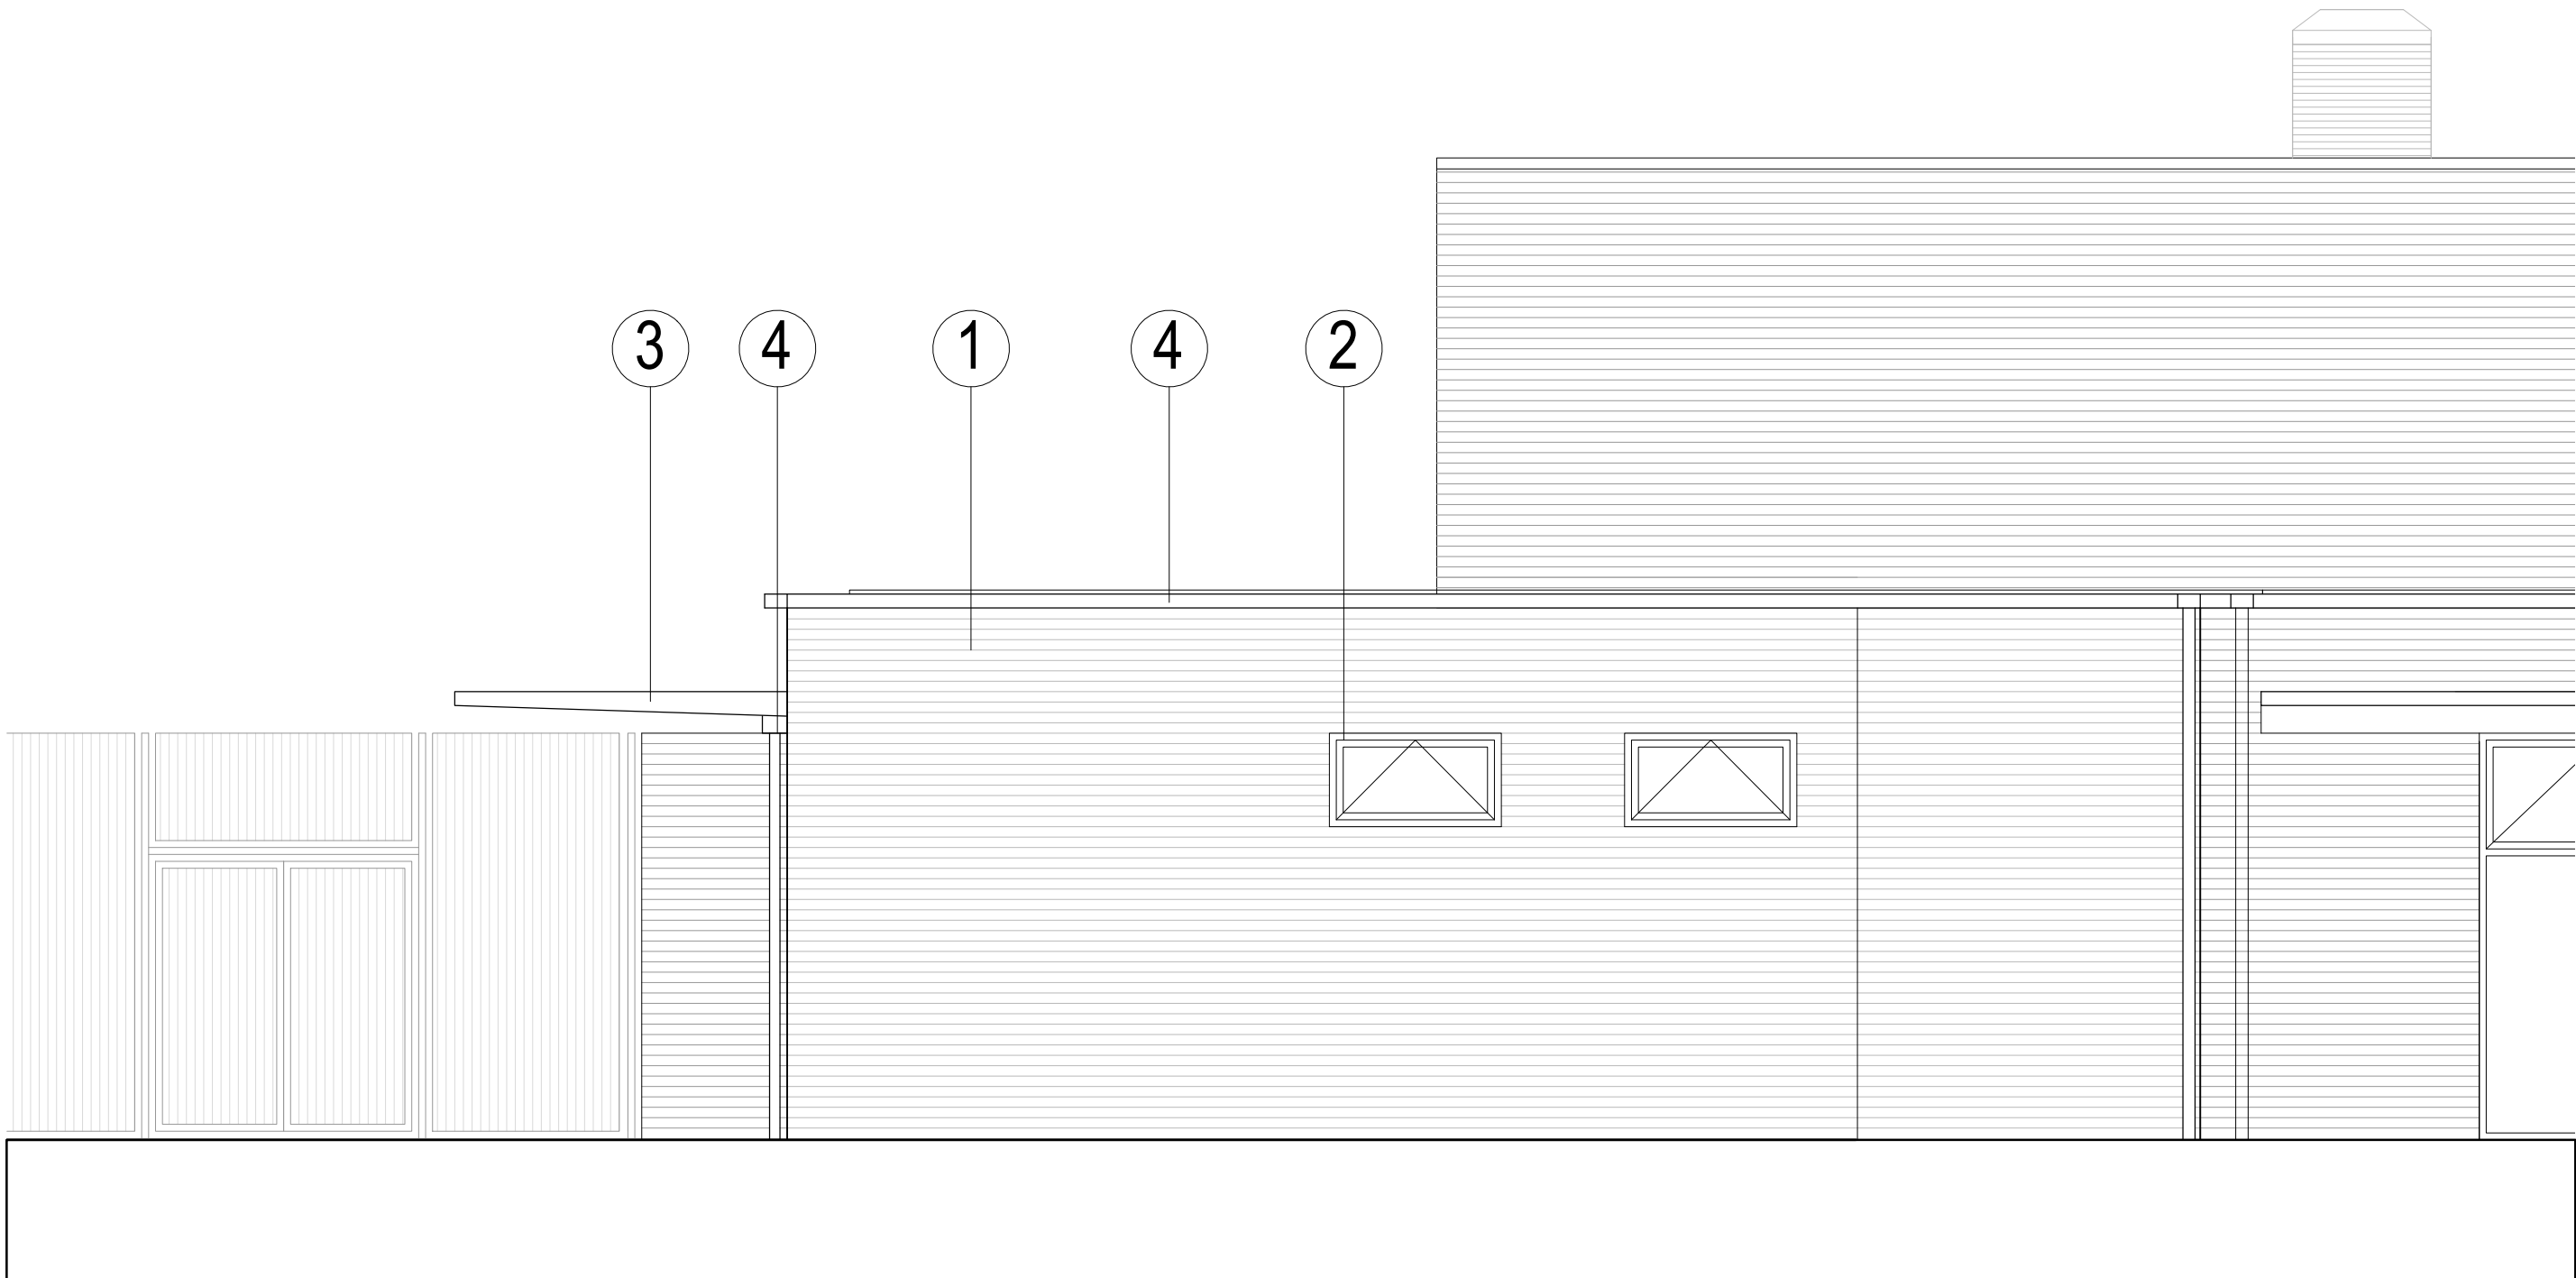

3 - Proposed West Elevation - Entrance Lobby
Scale 1:50

Materials

1. Staffordshire Blue Engineering Brick to match existing.
2. Aluminium framed PPC Doors, windows and curtain walling (dark grey) to match existing
3. New canopy along classroom elevations/entrance Lobby. (Steel structure and polycarbonate canopy cover to match existing). Form and colour to match existing canopies to existing building.
4. Polyester powder coated aluminium rainwater goods (dark grey).

PLANNING ISSUE

P06	13.02.25	For planning submission issue.	MS	JW
P05	31.01.25	For planning submission issue.	MS	JW
P04	14.10.24	Draft planning drawing - Proposed West elevation added.	MS	JW
P03	20.09.24	Draft planning drawing - Canopy and eaves to entrance adjusted.	MS	GC
P02	05.09.24	Draft planning drawing - Proposed entrance remodelling elevation adjusted.	MS	JW
P01	29.08.24	Draft planning drawing- Preliminary issue	GC	JW
Rev	Date	Revision Note	By	Chk

walker simpson architects

33 Piccadilly
Manchester
M1 1LQ
t: 0161 228 7406
f: 0161 228 7046
e: wsa@walkersimpson.com

Project: Bridge College Extension
Title: Proposed Elevations- Entrance Lobby
Drawn: MS
Checked: JW
Number: 0396-WSA-ZZ-ZZ-DR-A-1701
Scale: 1:50
Status: S4
Sheet: A1
Revision: P06
WSA Project ID: 0396