


KEY


Existing SG glazing system to mullions replaced with standard capped system.  
Black PPC finish. Cap profile to be Schuco 50/15 standard cover cap.

New hook on metal panels fixed to face of new spandrel panels achieving  
hairline joint. Colour and finish to match existing spandrel panels.



New double glazed units installed to existing curtain walling system, glazing  
and tint to match existing.

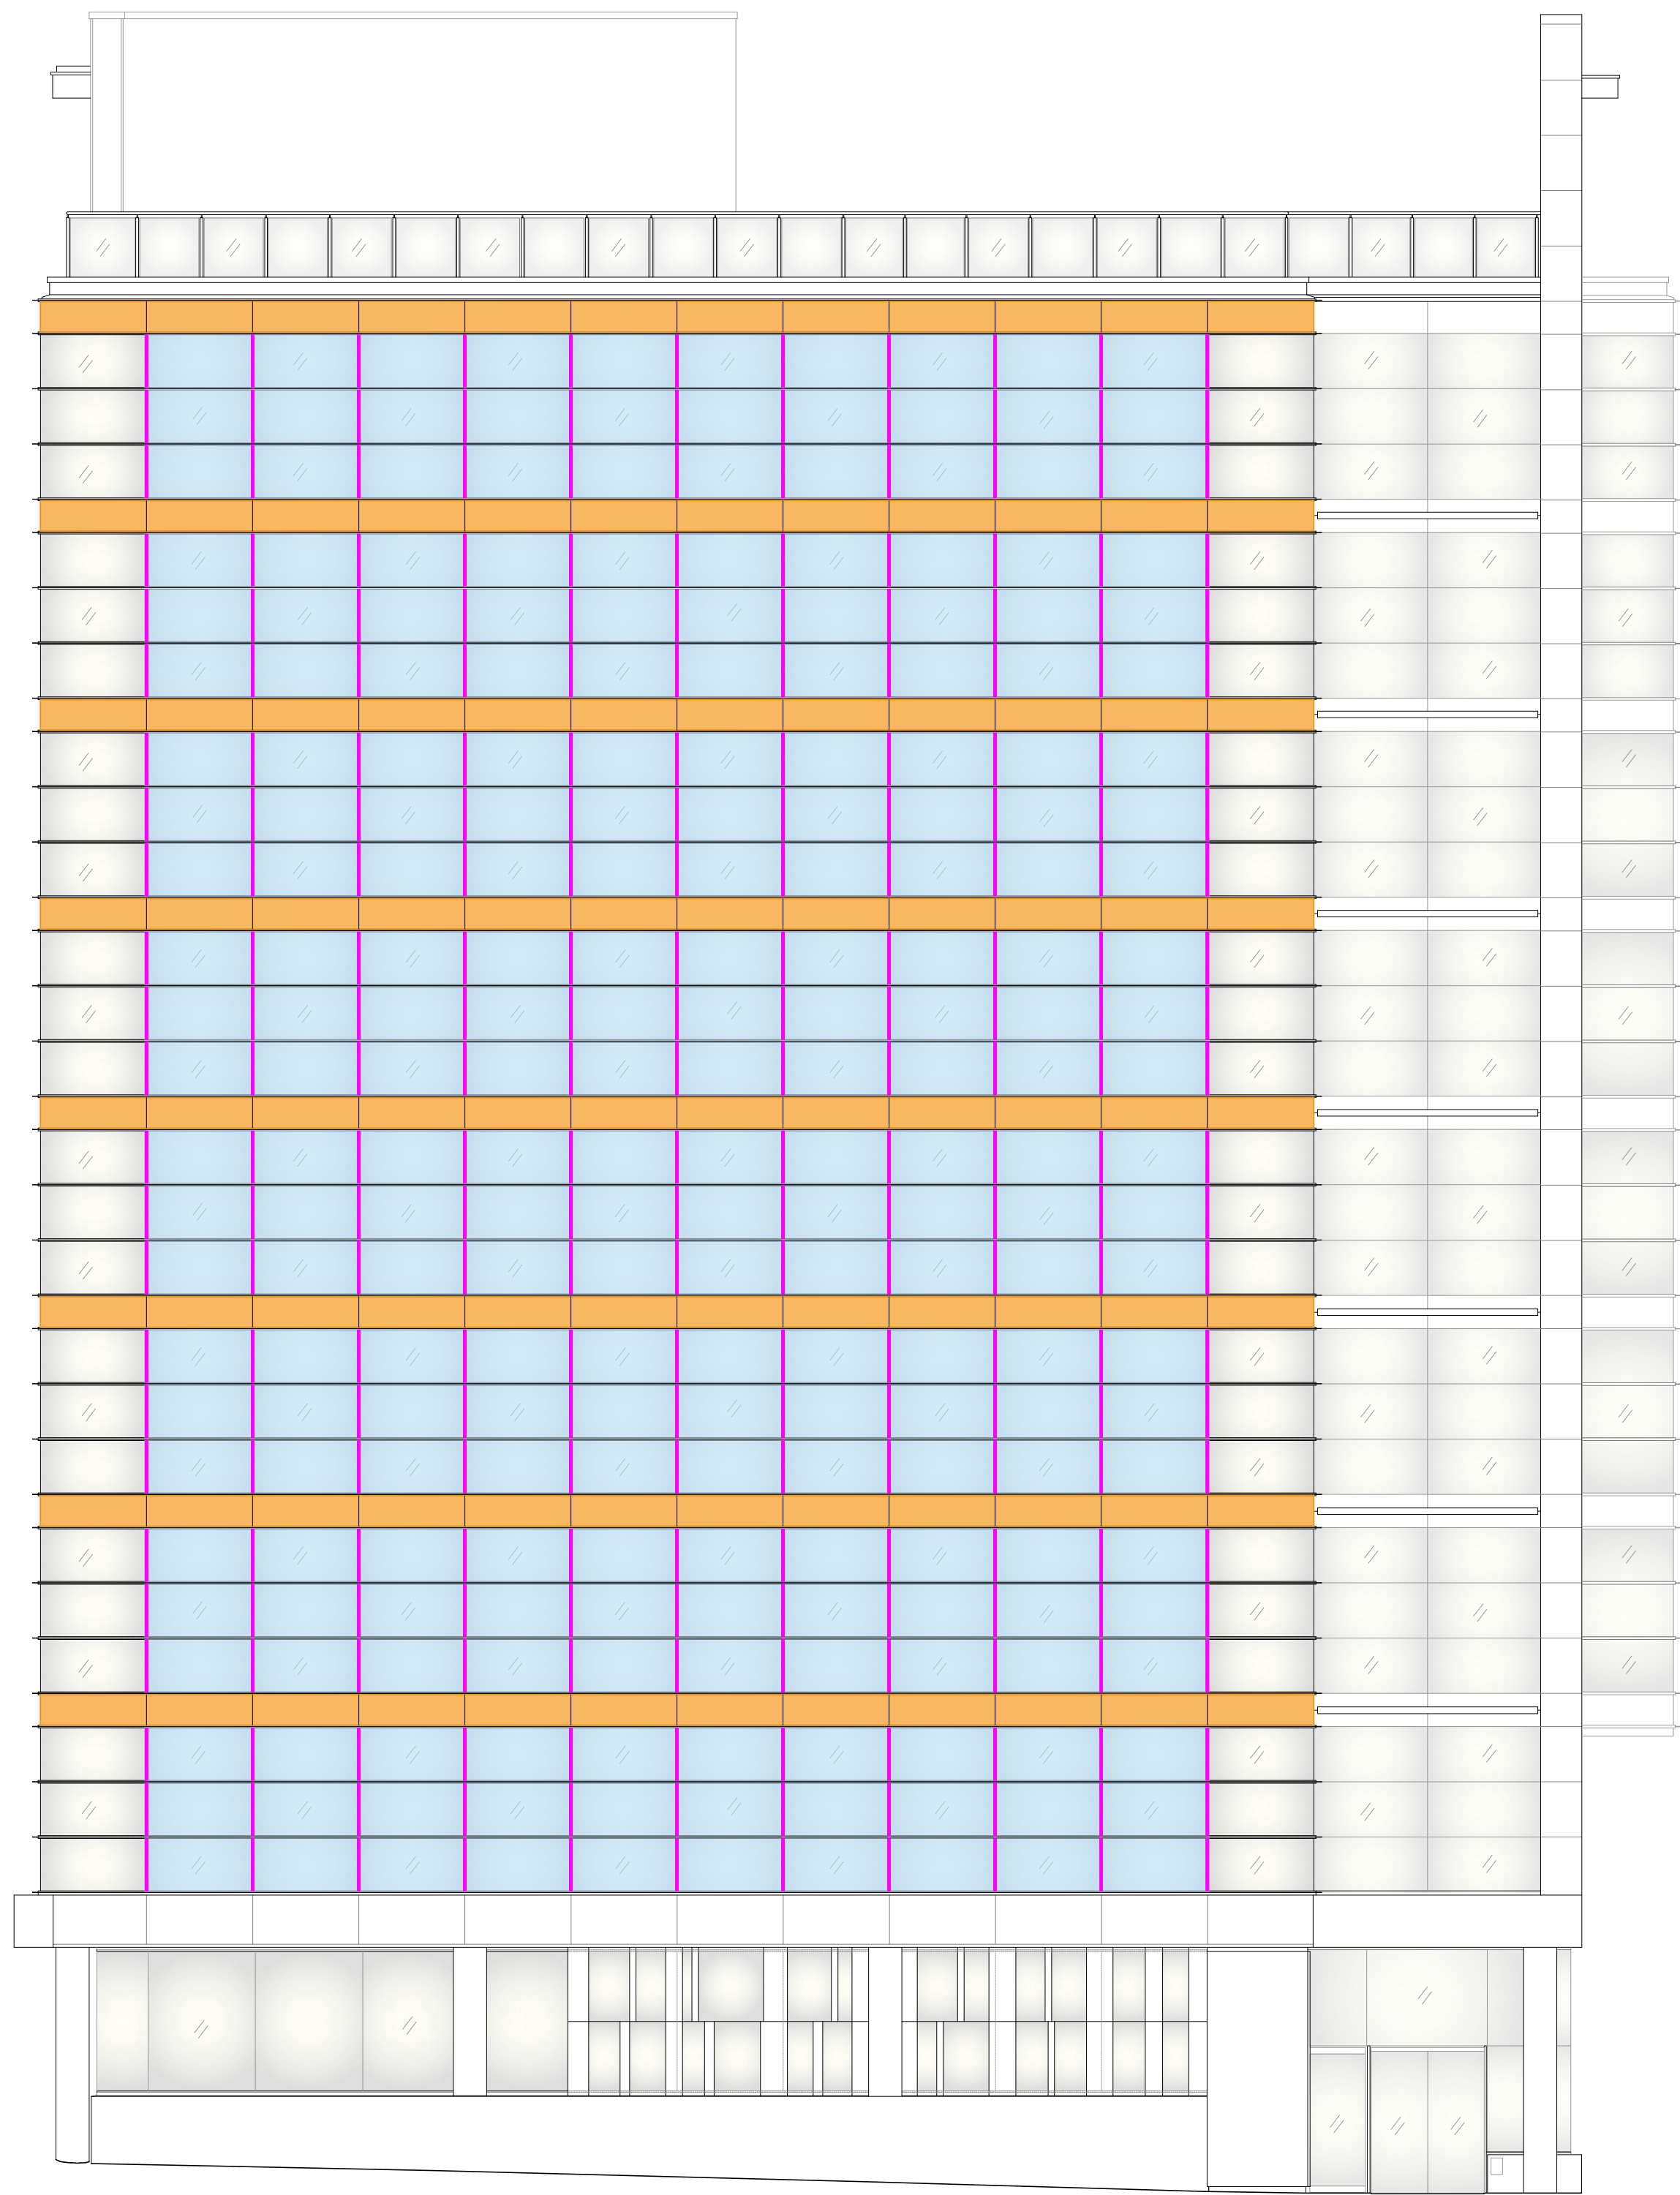

PROPOSED NORTH ELEVATION 01  
1:100

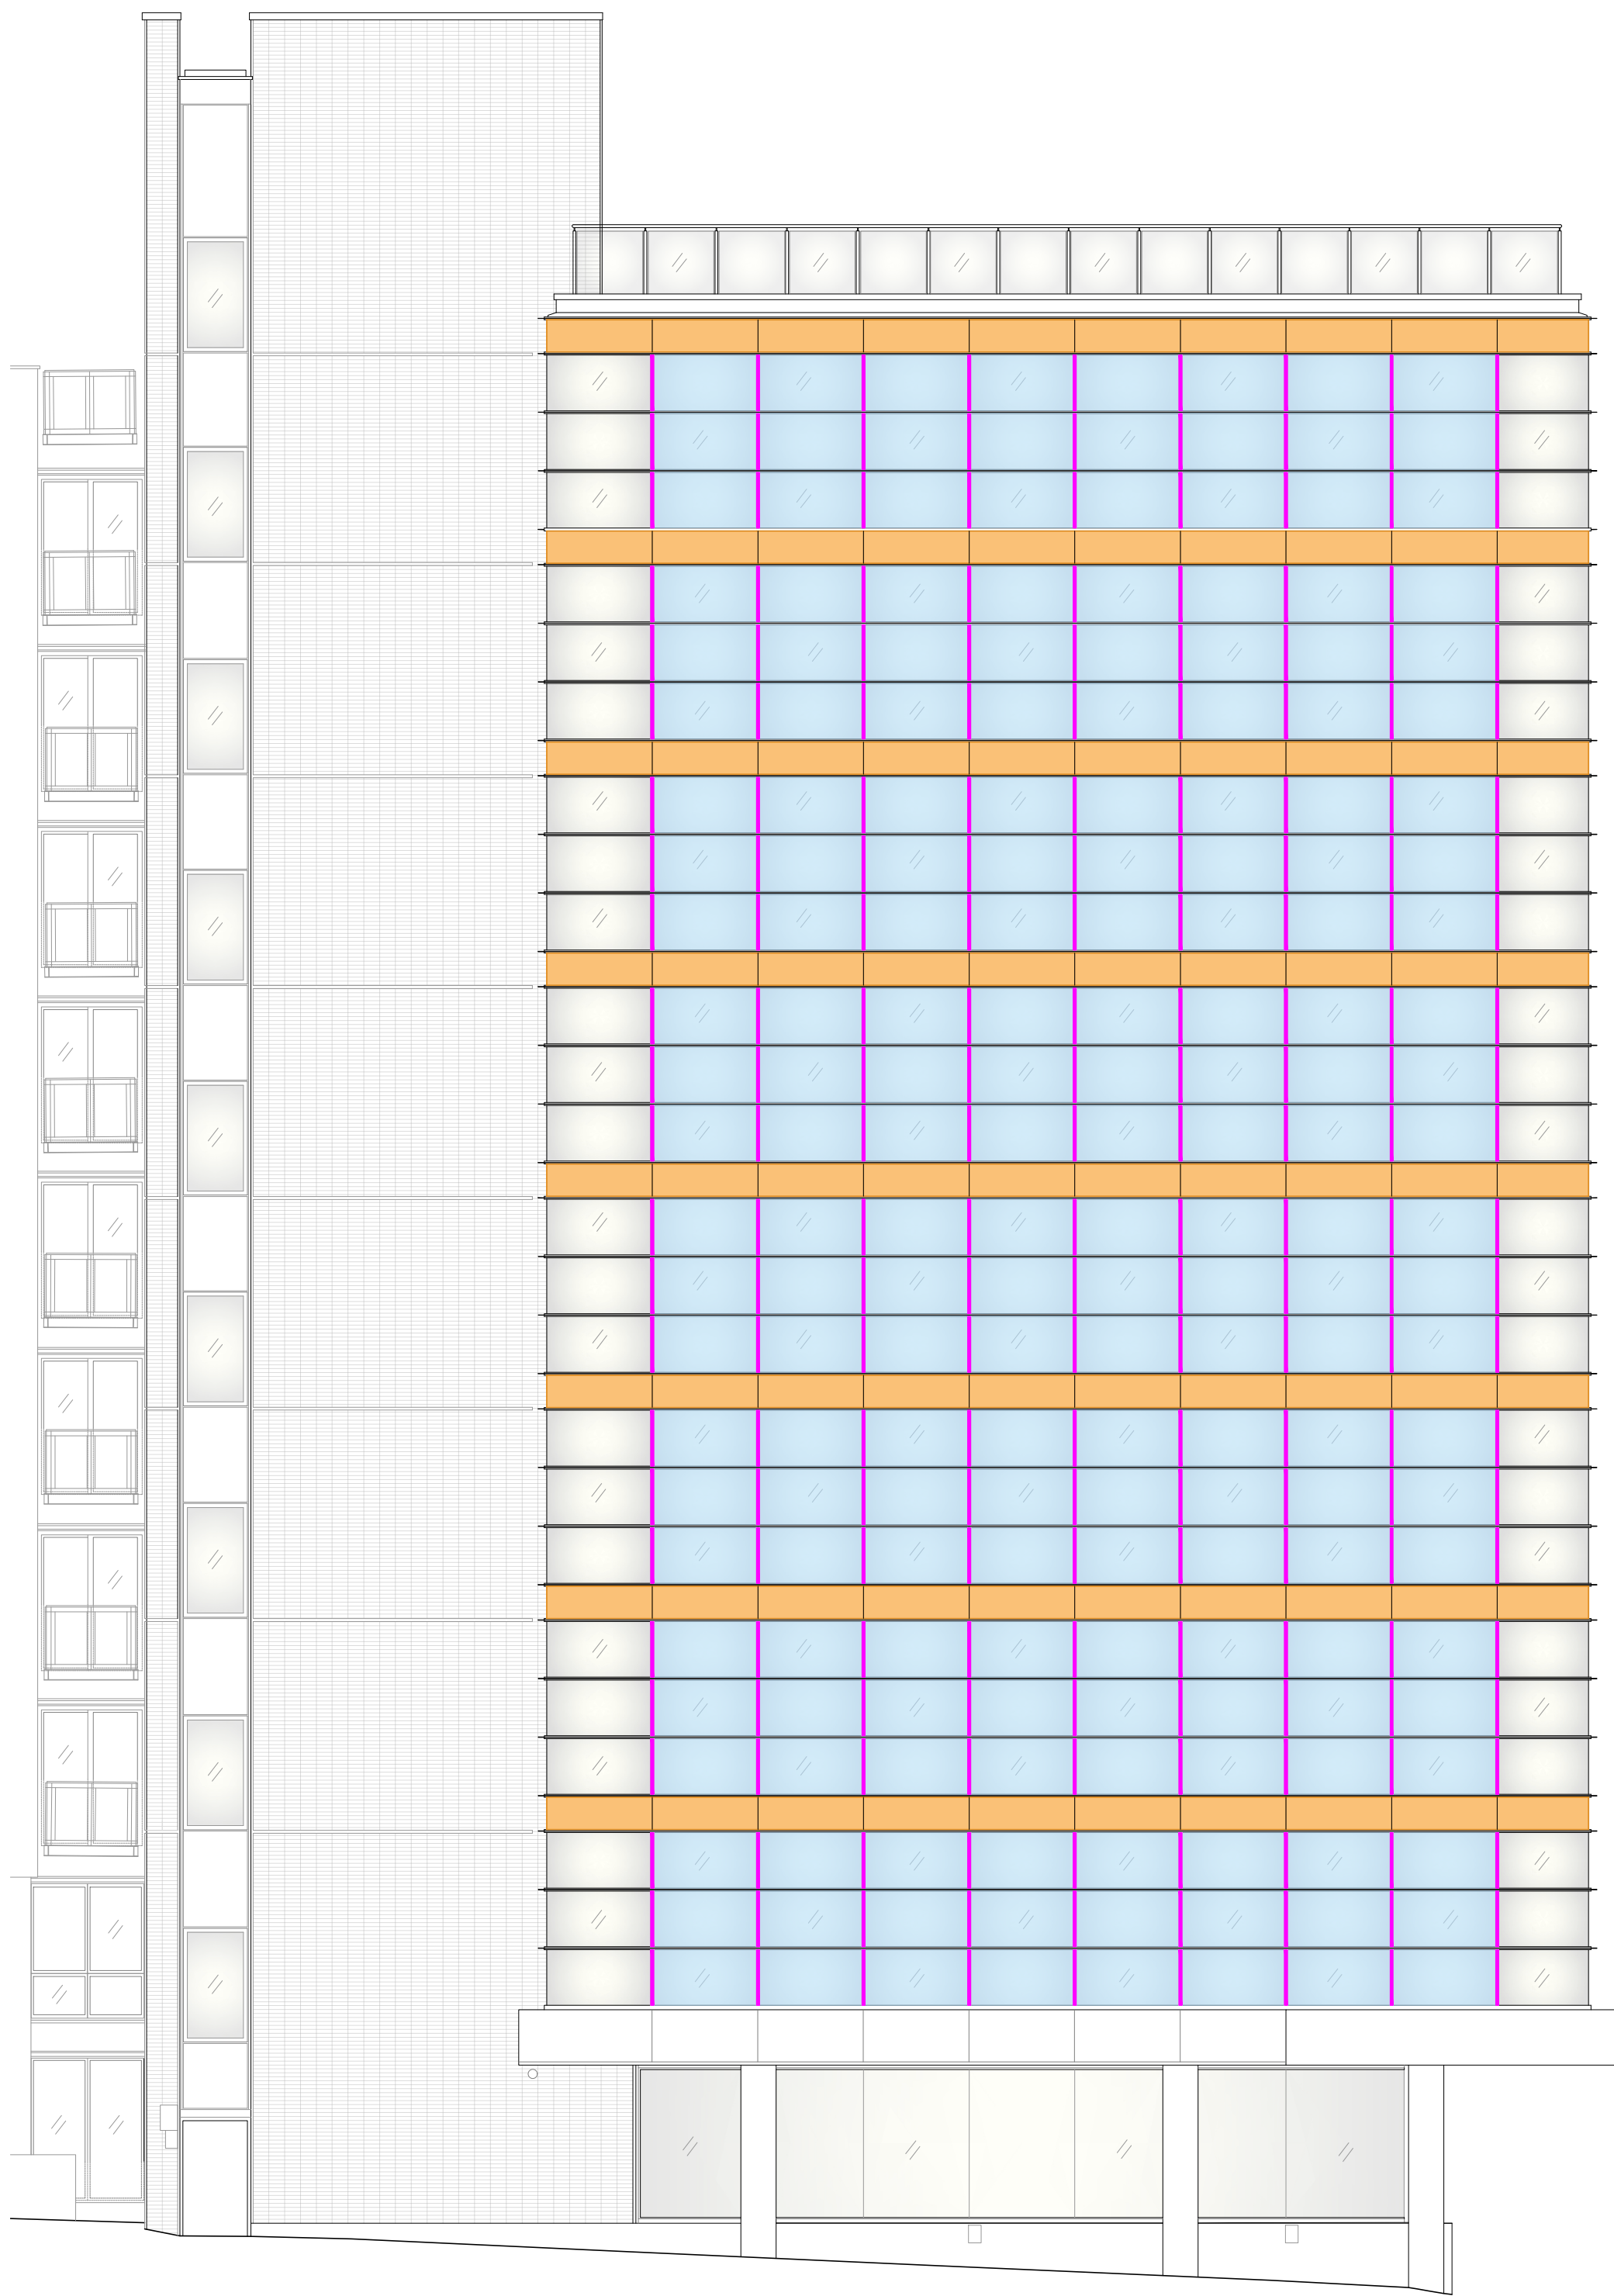

PROPOSED EAST ELEVATION 02  
1:100

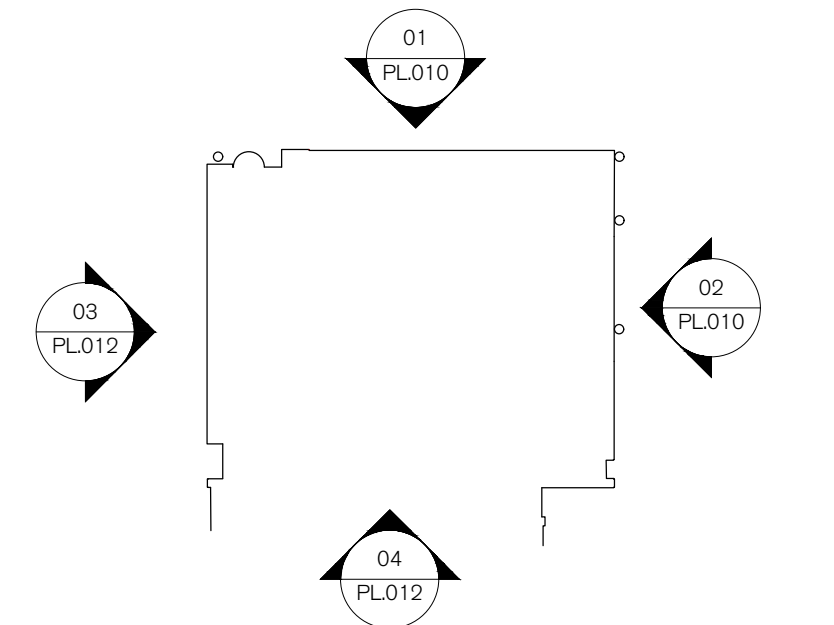 

SPRATLEY & PARTNERS  
7 CENTENARY BUSINESS PARK, STATION ROAD, HENLEY-ON-THAMES, OXFORDSHIRE RG9 1DS. 01491 411277  
ISSUED ONLY FOR THE PURPOSE INDICATED. THIS DRAWING TO BE READ IN CONJUNCTION WITH ALL CONSULTANTS  
INFORMATION. ALL DIMENSIONS TO BE CHECKED ON SITE. DO NOT SCALE. THIS DRAWING IS COPYRIGHT.

| REV. | ISSUED   | DESCRIPTION                                                           | DRAWN | CHECKED |
|------|----------|-----------------------------------------------------------------------|-------|---------|
| P01  | 05.02.25 | UPDATES TO CAP DETAIL AND FINISH, ADDITION OF HOOK ON SPANDREL PANELS | CW    | DRC     |
| -    | -        | -                                                                     | -     | -       |
| -    | -        | -                                                                     | -     | -       |

|                                      |                                             |         |             |            |
|--------------------------------------|---------------------------------------------|---------|-------------|------------|
| PROJECT                              | DESCRIPTION                                 | DATE    | SCALE AT A1 | JOB NO     |
| BAUHAUS<br>MANCHESTER                | PROPOSED NORTH & EAST<br>ELEVATION (2 OF 2) | OCT '24 | 1:100       | 24.066     |
| CLIENT                               | STATUS                                      | DRAWN   | CHECKED     | DRAWING NO |
| ORCHARD STREET INVESTMENT MANAGEMENT | PLANNING                                    | CW      | CK          | PL011      |
|                                      |                                             |         |             | REV        |
|                                      |                                             |         |             | P01        |

S  
& P