




Notes

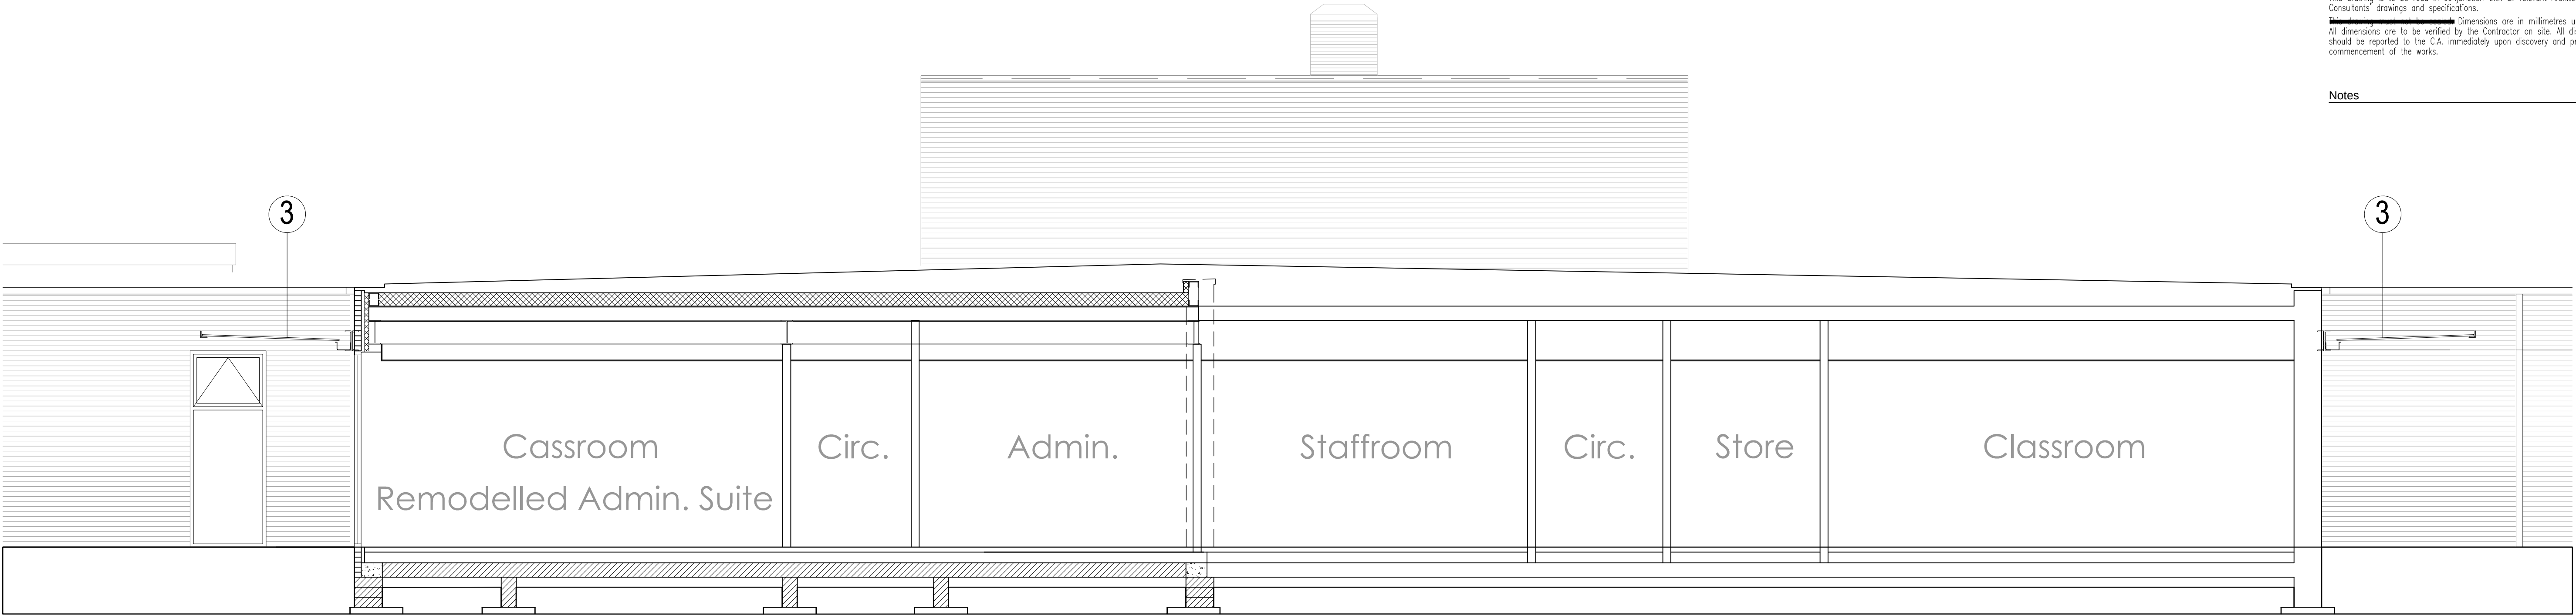

5. Proposed Section through Admin/Classrooms
Scale 1:50

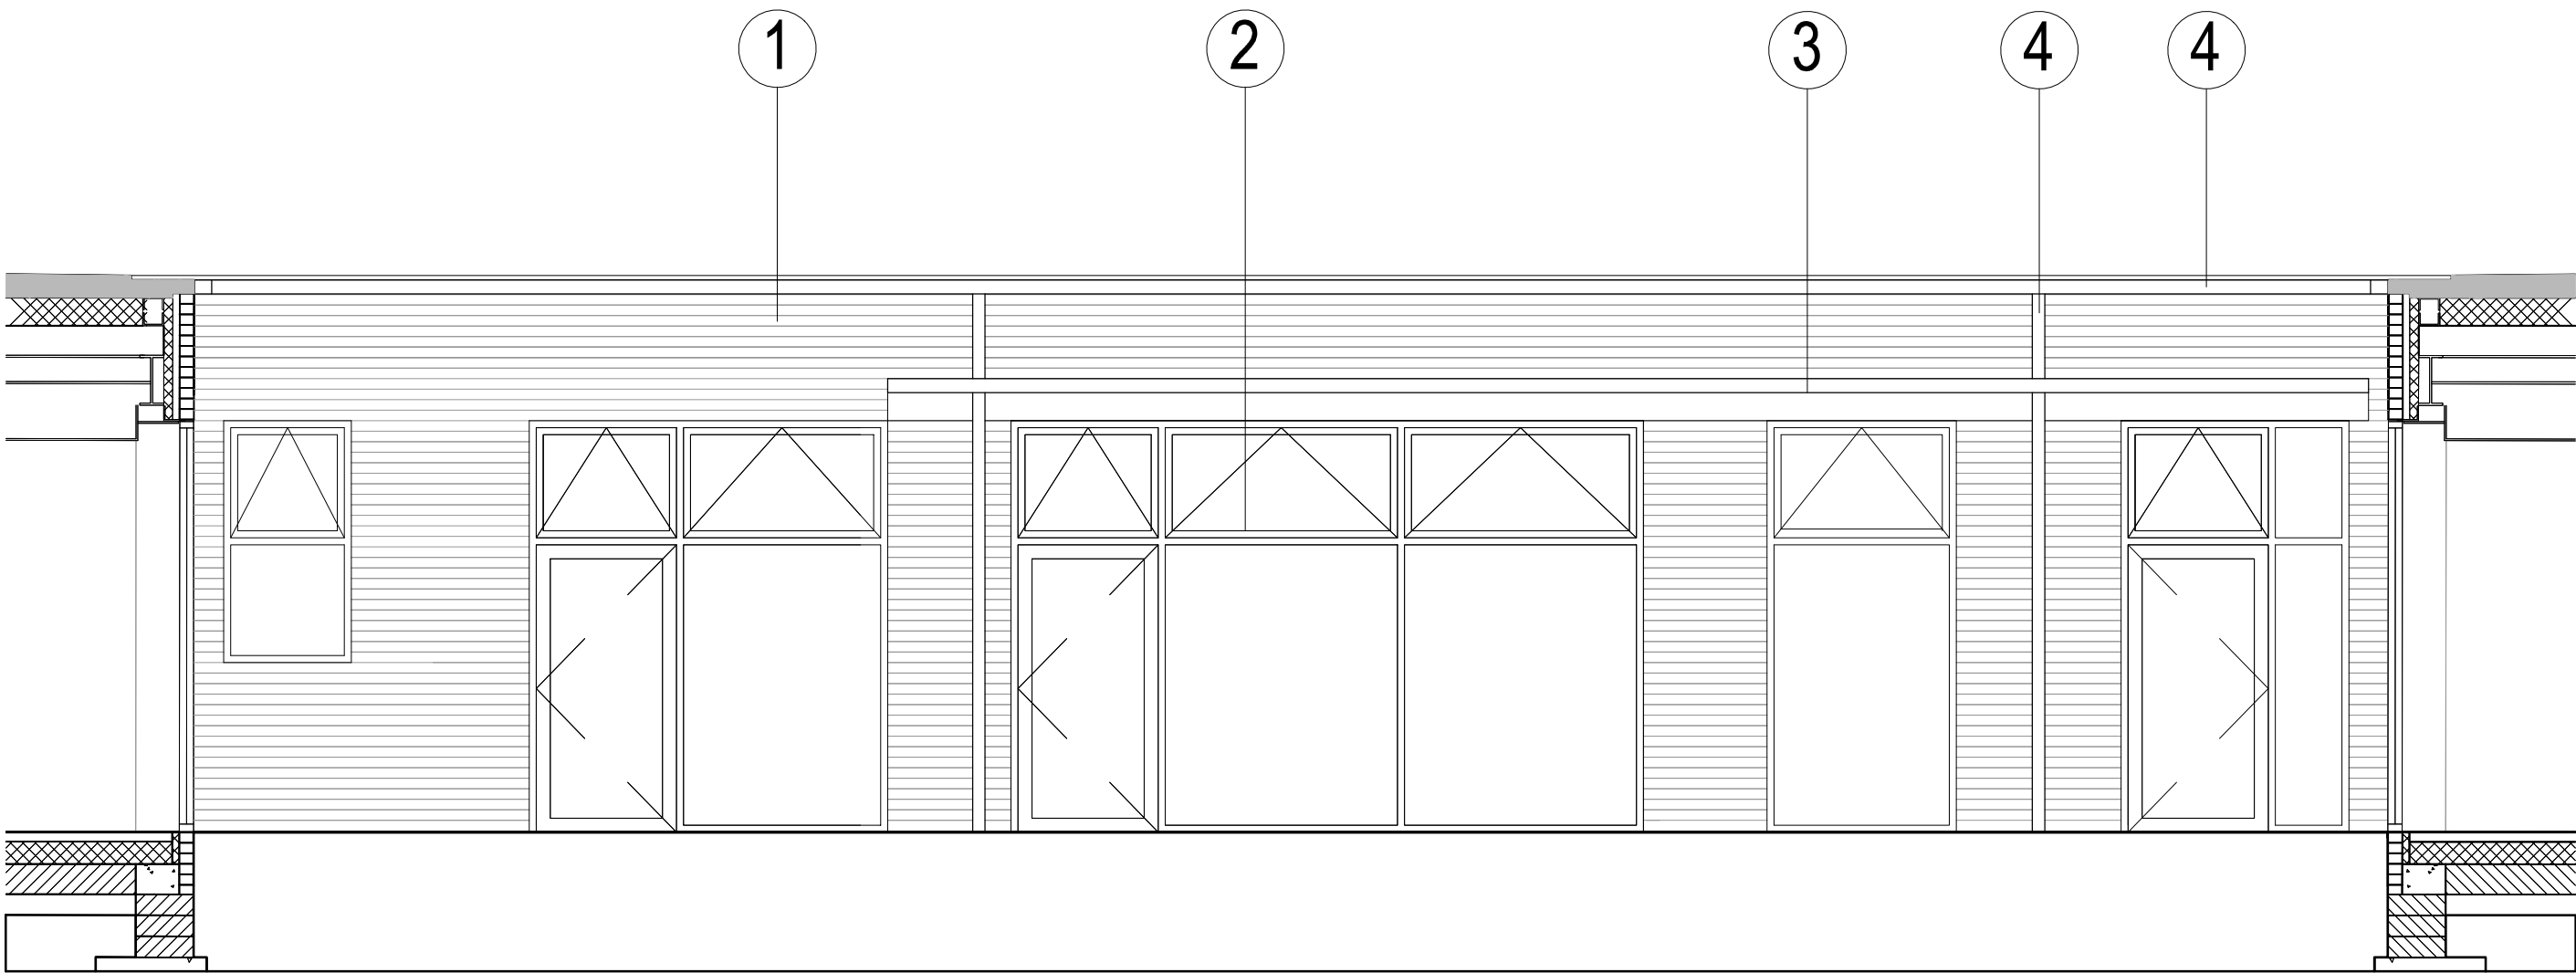


4.- Proposed Courtyard Elevation
Scale 1:50

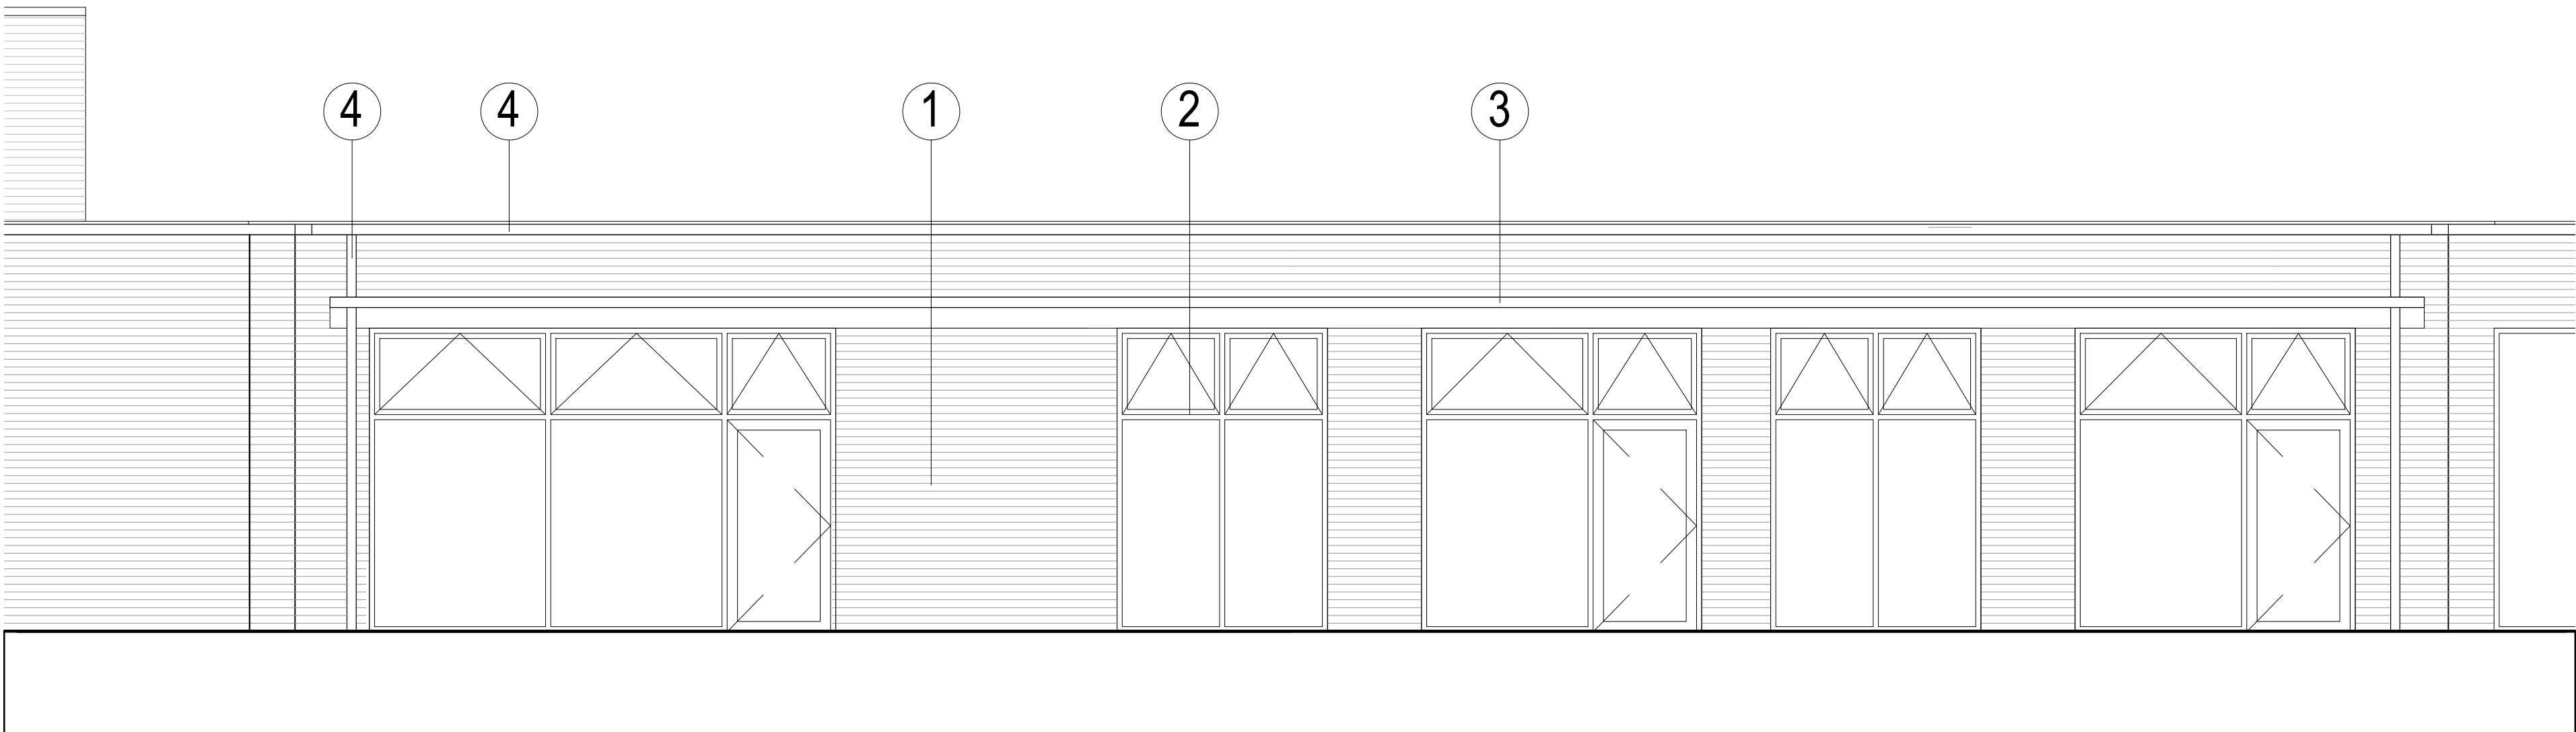

6.-Proposed East Elevation- Classrooms
Scale 1:50

PLANNING ISSUE

0 1 2m

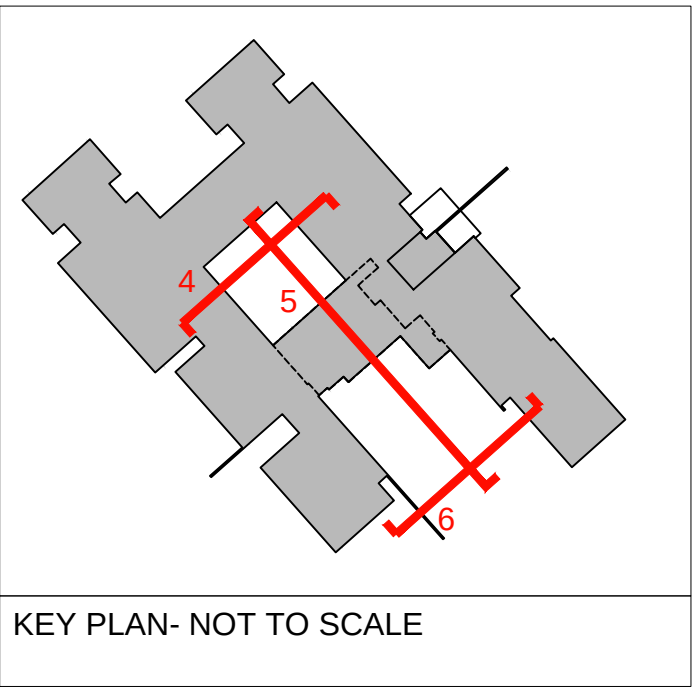

Materials

- Staffordshire Blue Engineering Brick to match existing.
- Aluminium framed PPC Doors, windows and curtain walling (dark grey) to match existing
- New canopy along classroom elevations/entrance Lobby. (Steel structure and polycarbonate canopy cover to match existing). Form and colour to match existing canopies to existing building.
- Polyester powder coated aluminium rainwater goods (dark grey).

P07	31.01.25	Revised for Planning submission issue.	MS	JW
P06	31.01.25	For Planning submission issue.	MS	JW
P05	20.11.24	Draft planning drawing - East elevation adjusted to suit proposed structural layout.	MS	JW
P04	14.10.24	Draft planning drawing - Section re-titled and adjusted in line with plan adjustments. Drawing re-titled.	MS	JW
P03	20.09.24	Draft planning drawing - Canopy to classrooms adjusted.	MS	GC
P02	05.09.24	Draft planning drawing - Drawing reformatted	MS	GC
P01	29.08.24	Draft planning drawing - Preliminary issue	GC	JW
Rev	Date	Revision Note	By	Chk

walker simpson architects
33 Piccadilly Manchester M1 1LQ
t: 0161 228 7406
f: 0161 228 7046
e: wsa@walkersimpson.com

Project:	Bridge College Extension	WSA Project ID:	0396
Title:	Proposed Elevations/Sections - Admin Block/Courtyard		
Drawn:	MS	Checked:	JW
Scale:	1:50	Sheet:	A1
Number:	0396-WSA-ZZ-ZZ-DR-A-1702	Status:	S4
		Revision:	P07