




THE BUILDER MUST CHECK THE SITE AND THE APPROVED DRAWINGS BEFORE COMMENCING THE WORKS AND MUST TAKE ANY WORKING MEASUREMENTS AS NECESSARY. ANY DISCREPANCY IN THE DRAWING MUST BE REPORTED TO THE CLIENT .

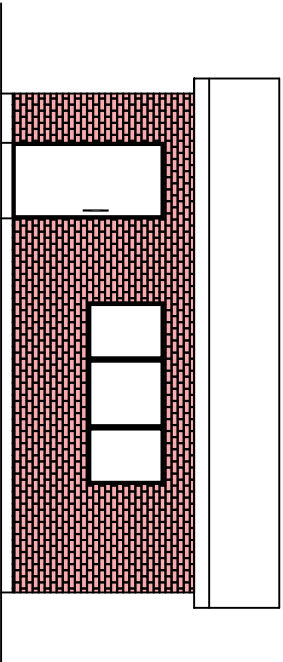


Elevation A

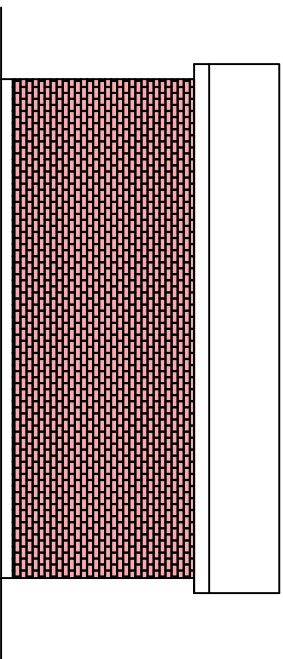



Elevation B

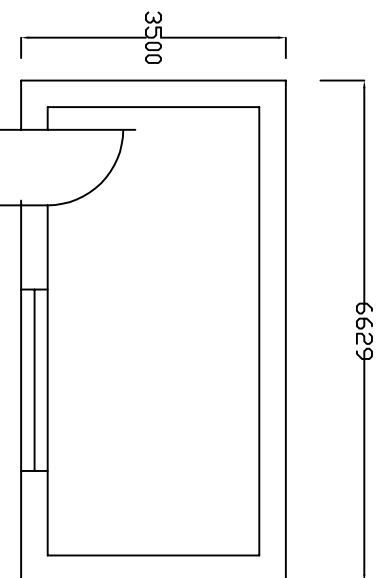

Plan

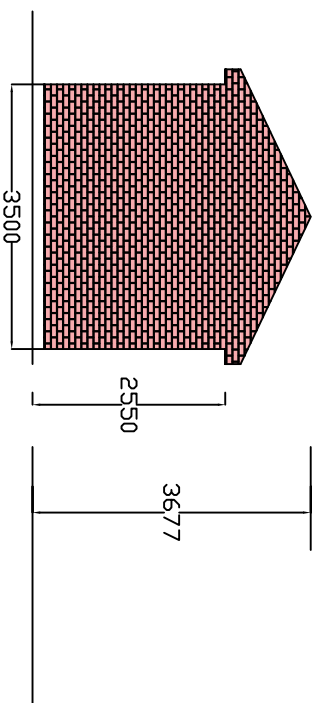

Plan

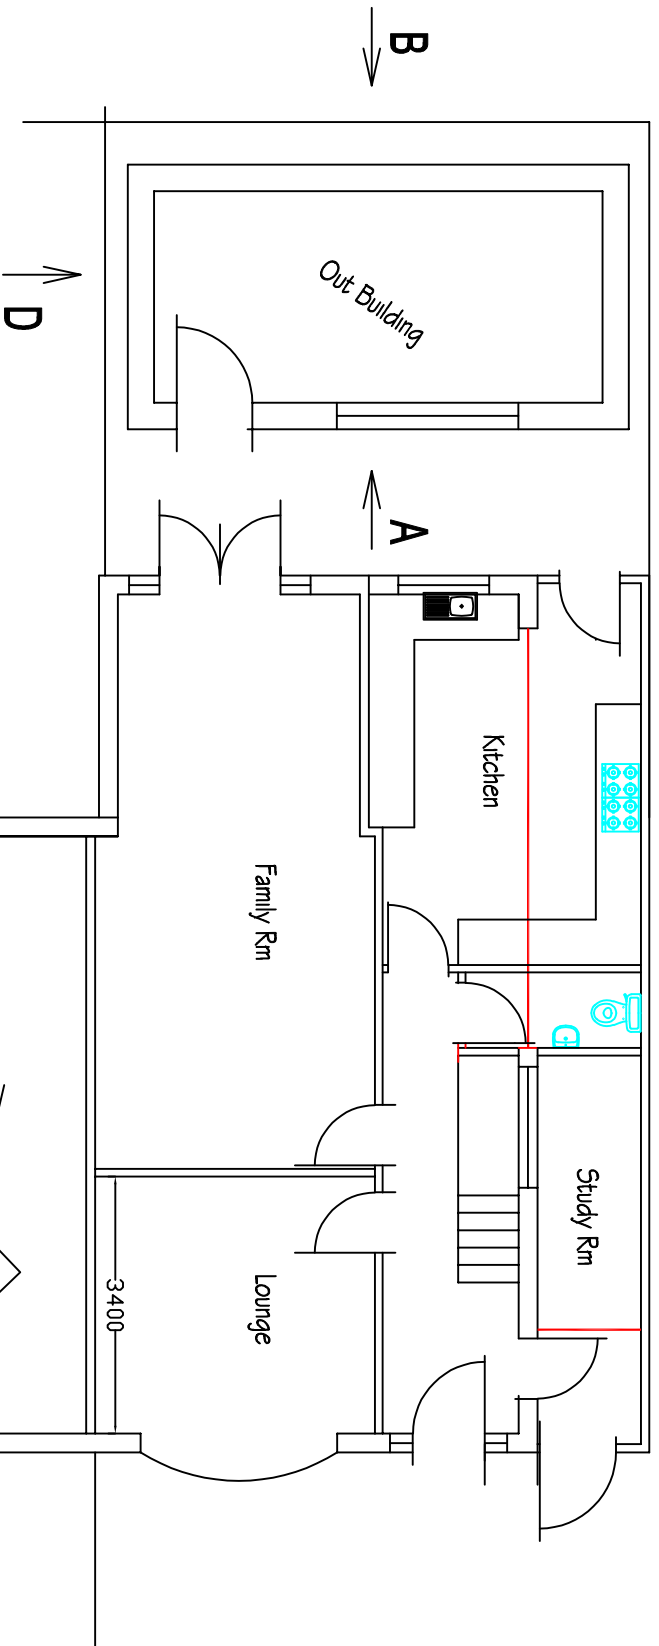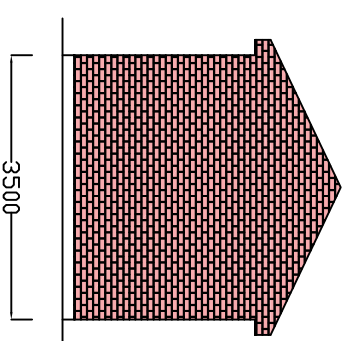

Ground Floor Plan

Engineering Design Services Ltd 428 Cheetham Hill Road Cheetham Manchester M8 9LE UK 01617956385,07940197 333				proposed dormer and double storey rear & side extension at to create an additional living space including an out building at the rear.				project title	
Mr Abdul Sattar				Client					
Out Building Plan & Elevations				dwg. title					
06		sheet no.		scale.		job no.			
		1:100 @ A3							
161 Smedley Lane Cheetham M/c M8 0RU									
drawn by.		checked by.		approved by.		date			
						May 2022			