






1 Front Elevation

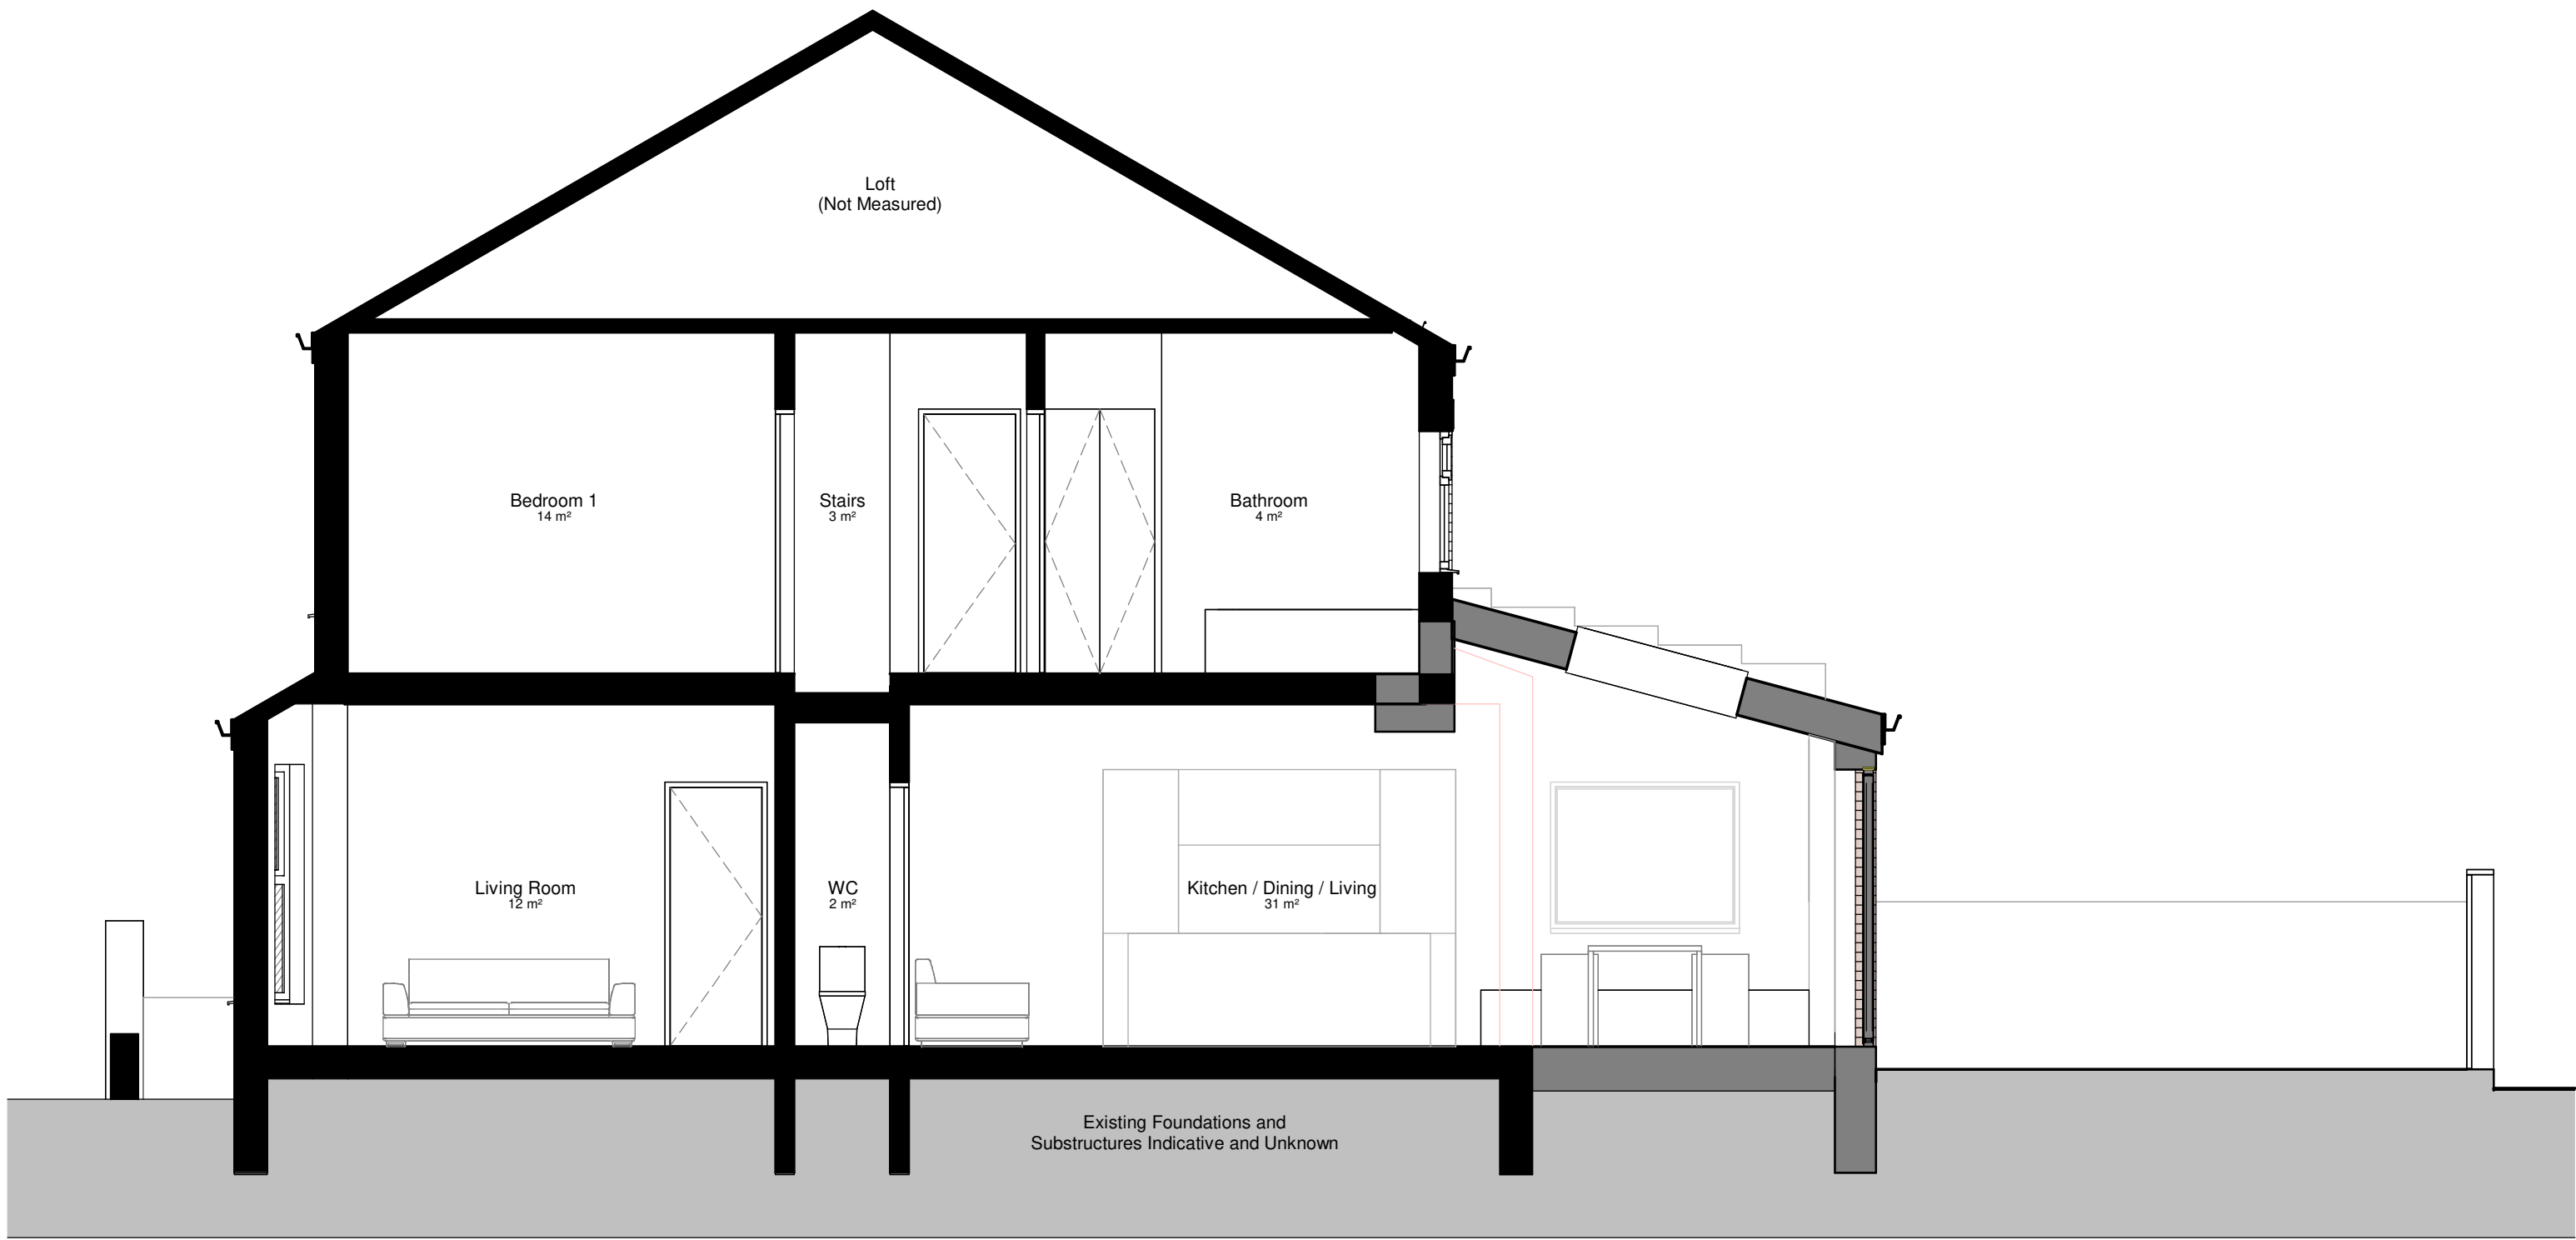

3 Section A

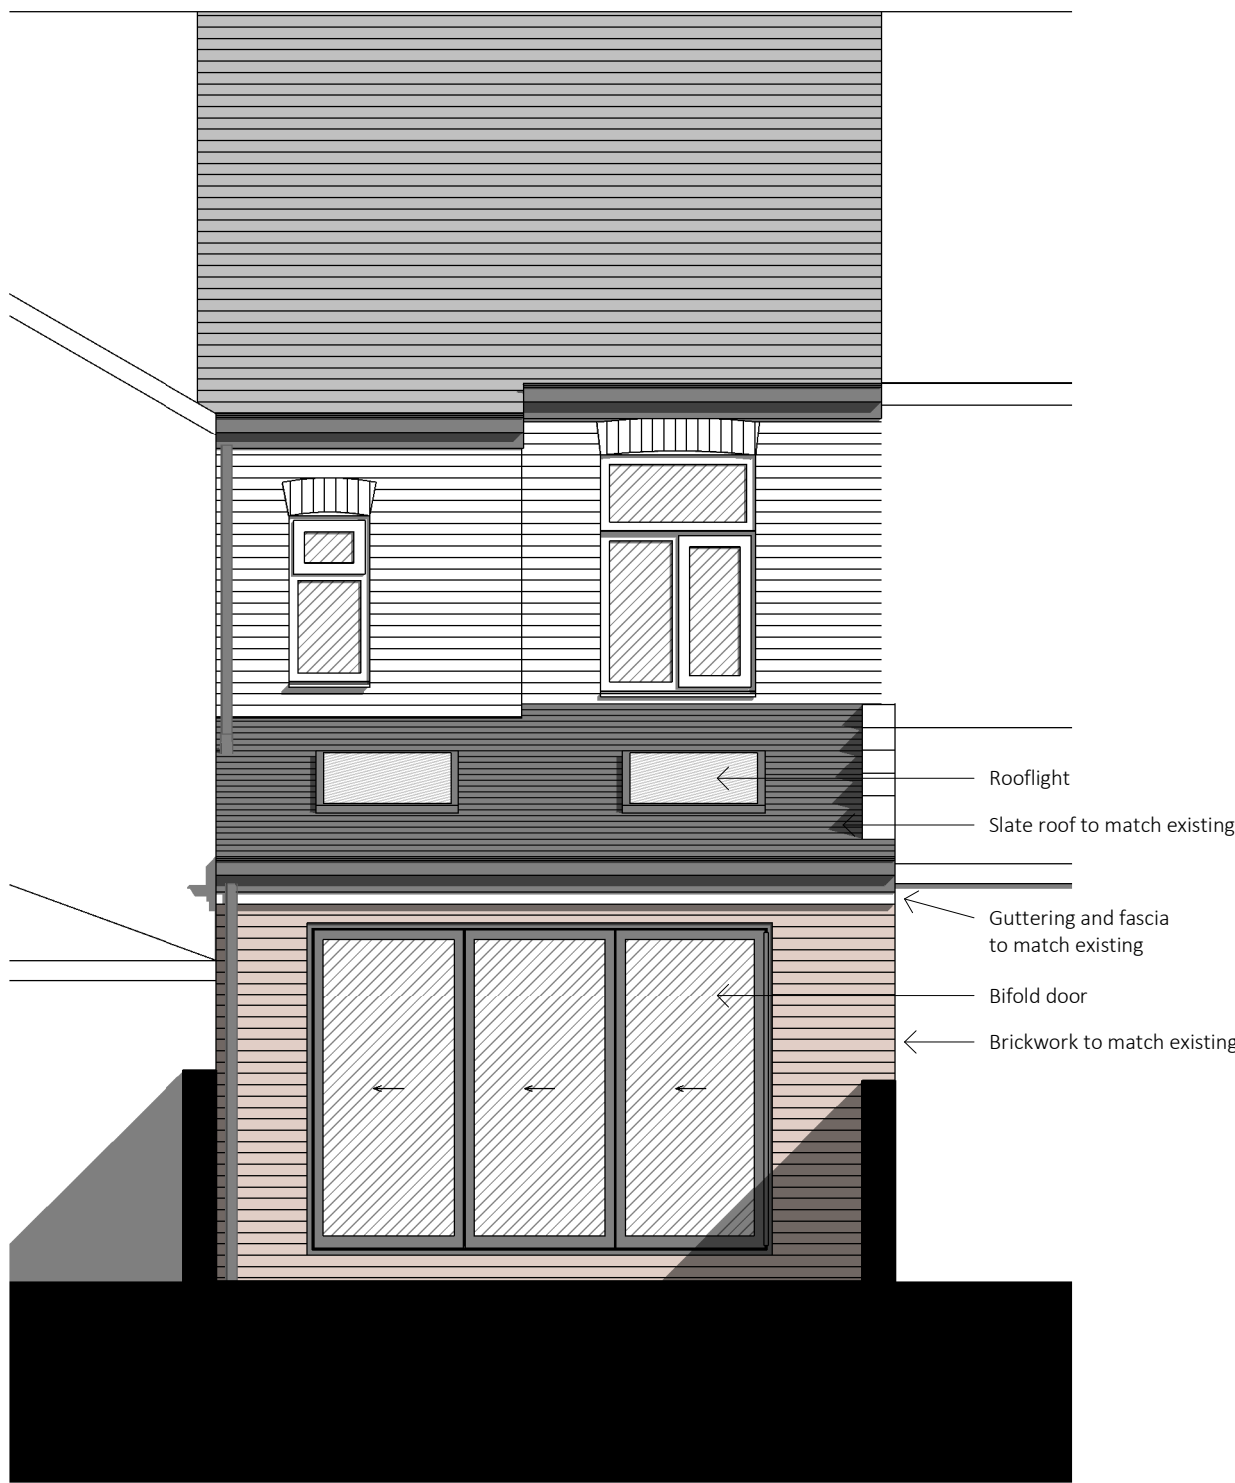

2 Rear Elevation

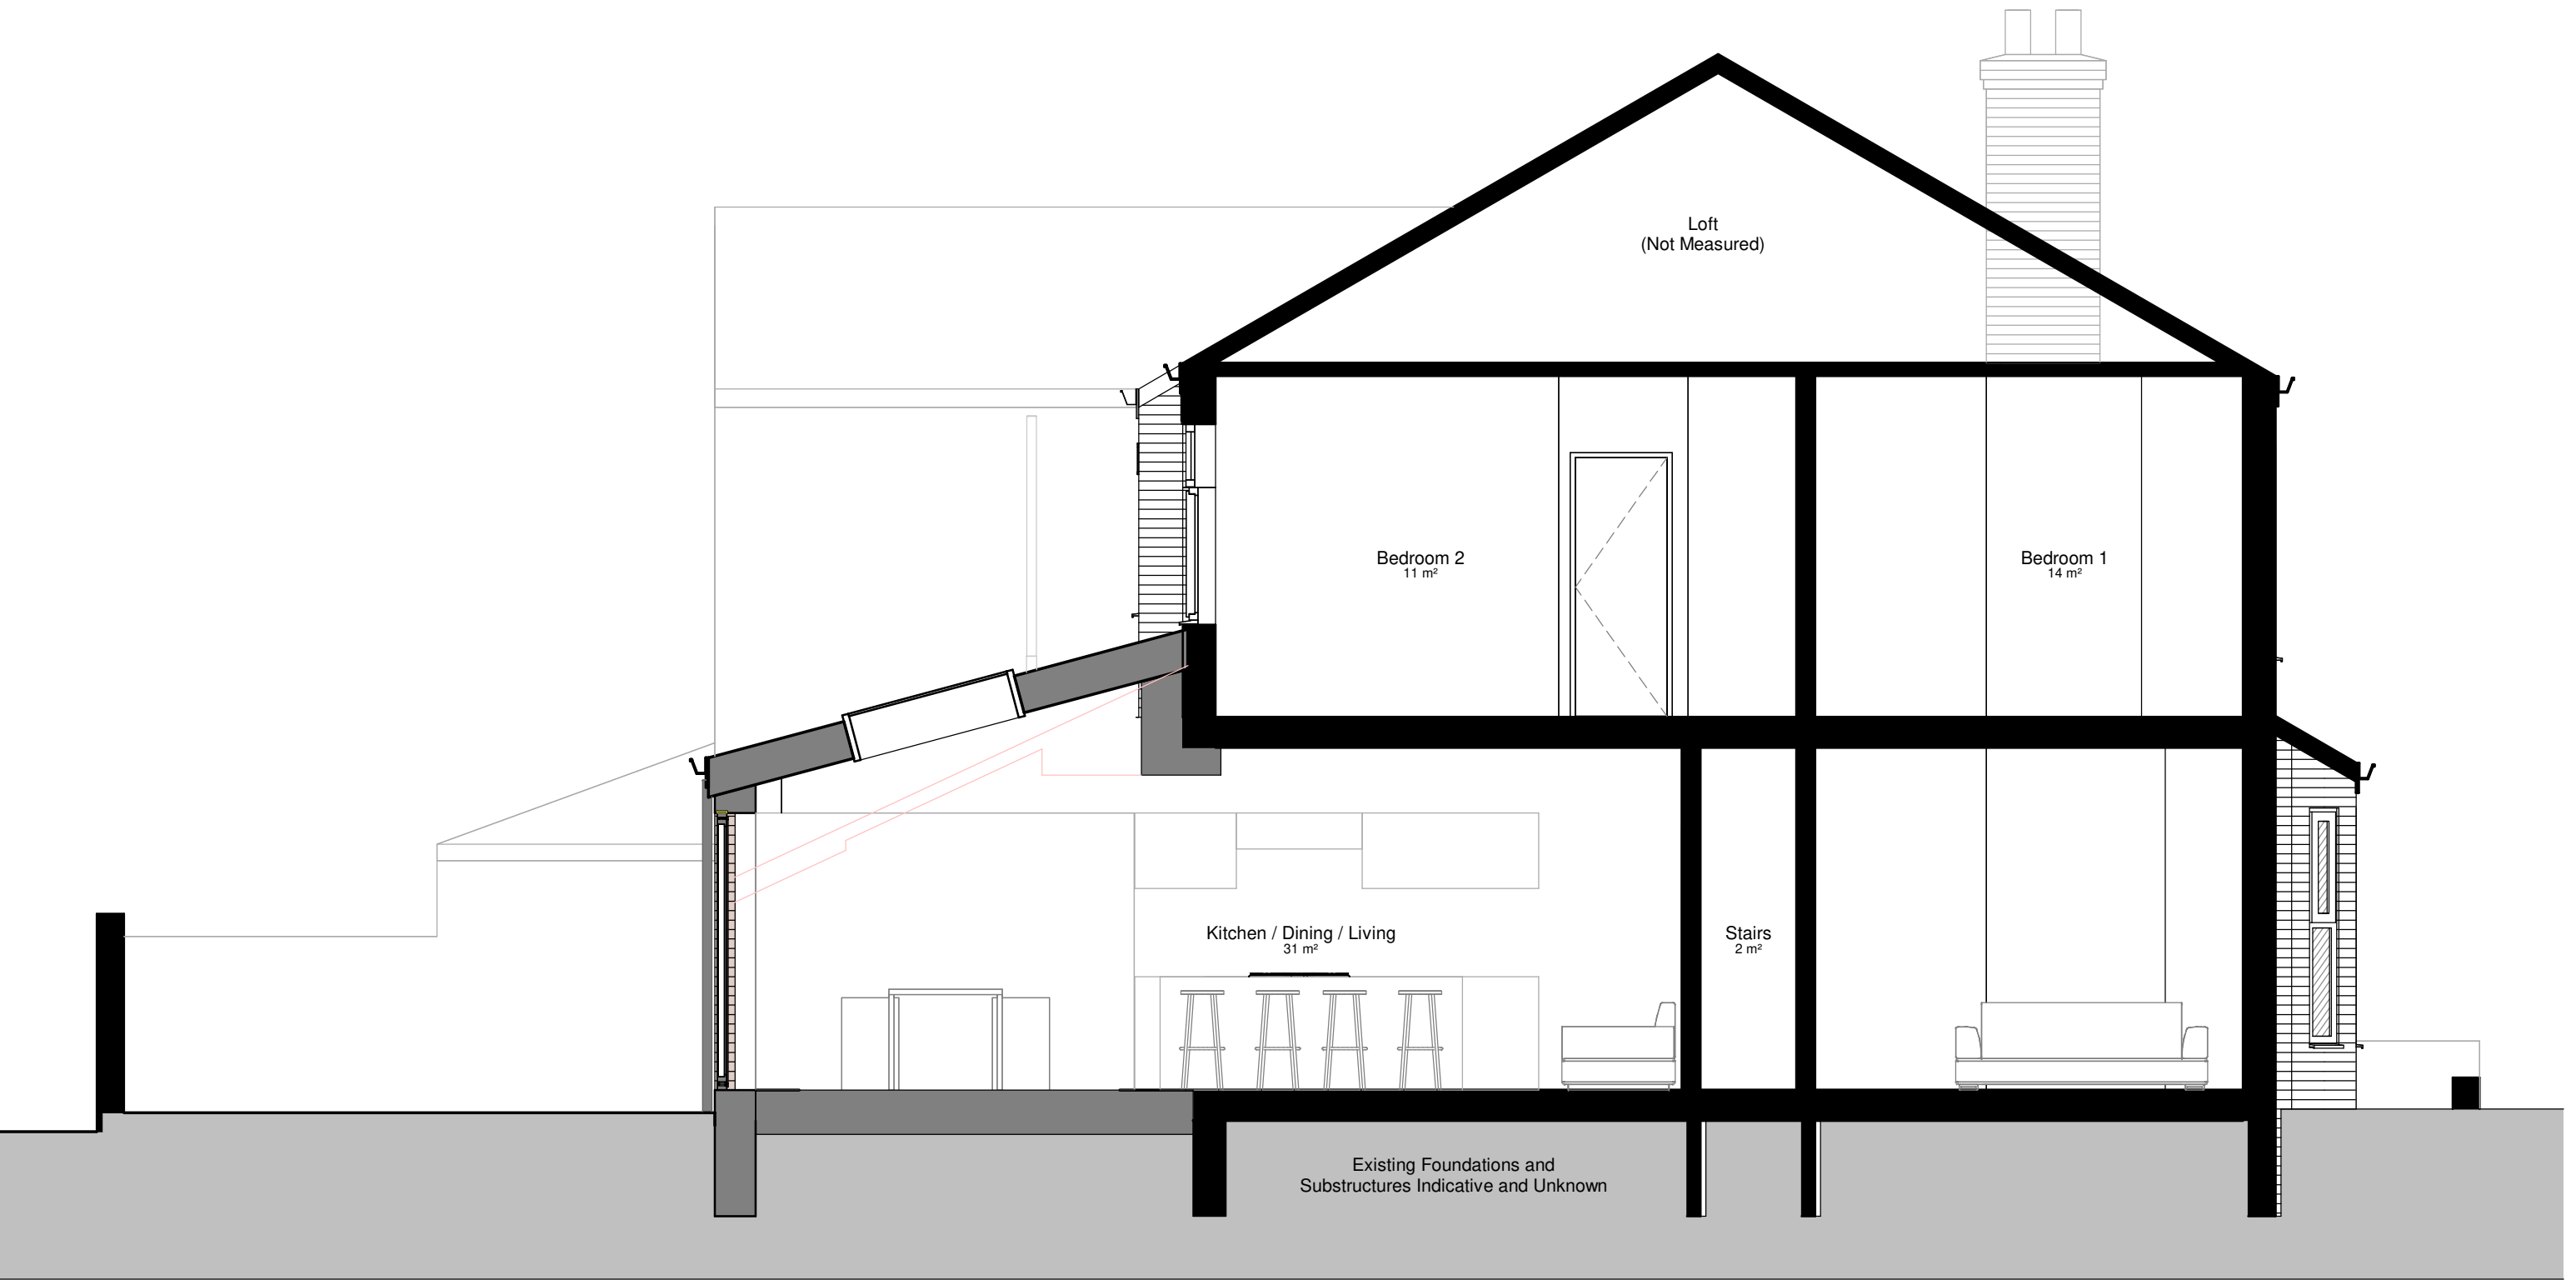

4 Section B

- General Notes:
- Do not scale from drawings.
 - Errors to be reported immediately to the architect.
 - To be read in conjunction with all relevant architect, services and structural engineer, and other consultant information.
 - All existing site, tree and building information has been compiled from different sources.
 - All dimensions to be checked on site prior to construction, manufacture or installation.
 - All information copyright of Tom Attewell Architects.

Rev	Description	Date
-----	-------------	------

Status:

Planning

Client:

Vasiliki & Tom

Site:

17 Kingshill Road, Manchester
M21 9EZ

Scale at A1:

As indicated

Project No:

2428

Scale at A3:

1:100

Drawing No:

210_2

Date:

29.01.25

Revision:

Existing



Proposed



Demolish

