


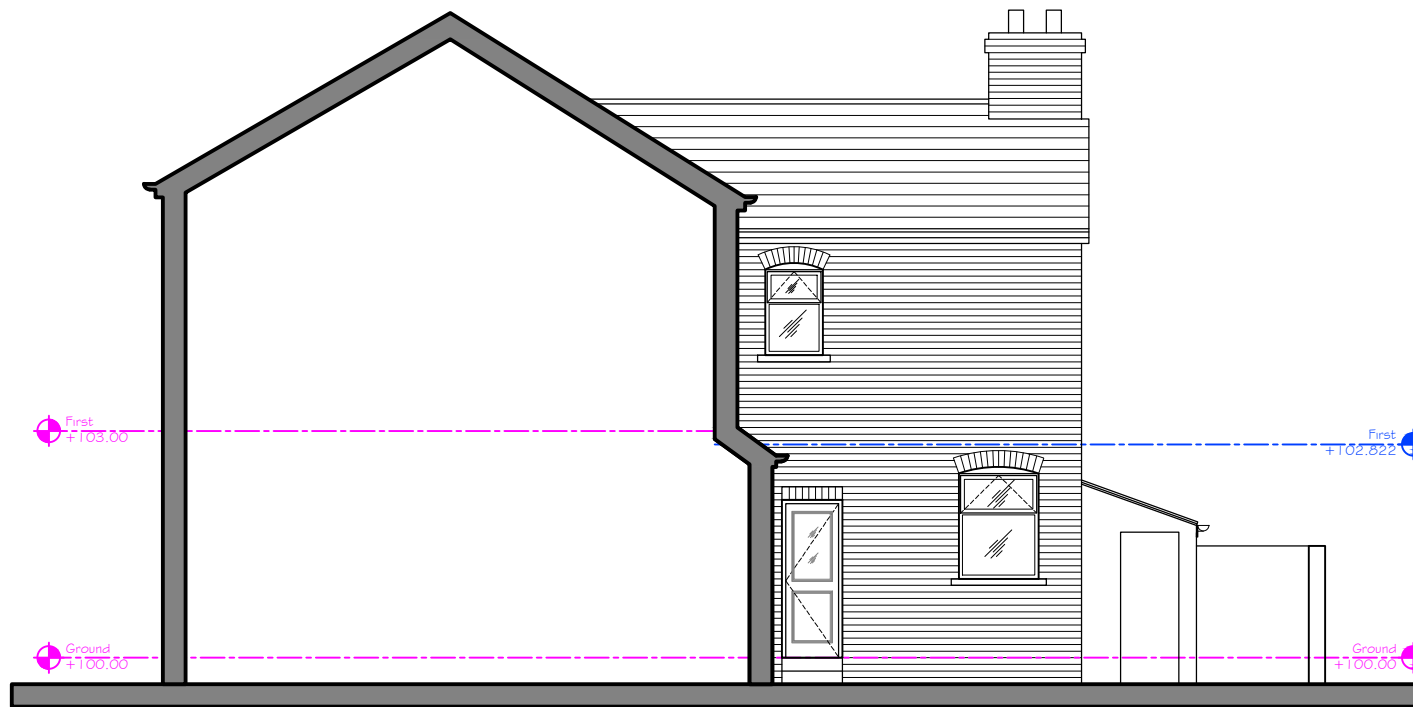

West

Revision	Description	Int.	Date
----------	-------------	------	------

PLANNING

		Project: 7 Bankfield Avenue, near single storey extension and dormer extension	
47A Park Lane, Ipswich, Suffolk, IP1 2 1RD Tel: 01425 403 514; Fax: 01425 403 516 Email: info@pzo-architects.co.uk		Client: 	
Drawing No: NN875-PL-106		Drawing Title: EXISTING WEST ELEVATION	
Drawn By: D.J.J.	Checked: J.Albutt	Scale: 1:100@A4	Date: 02.09.2024