


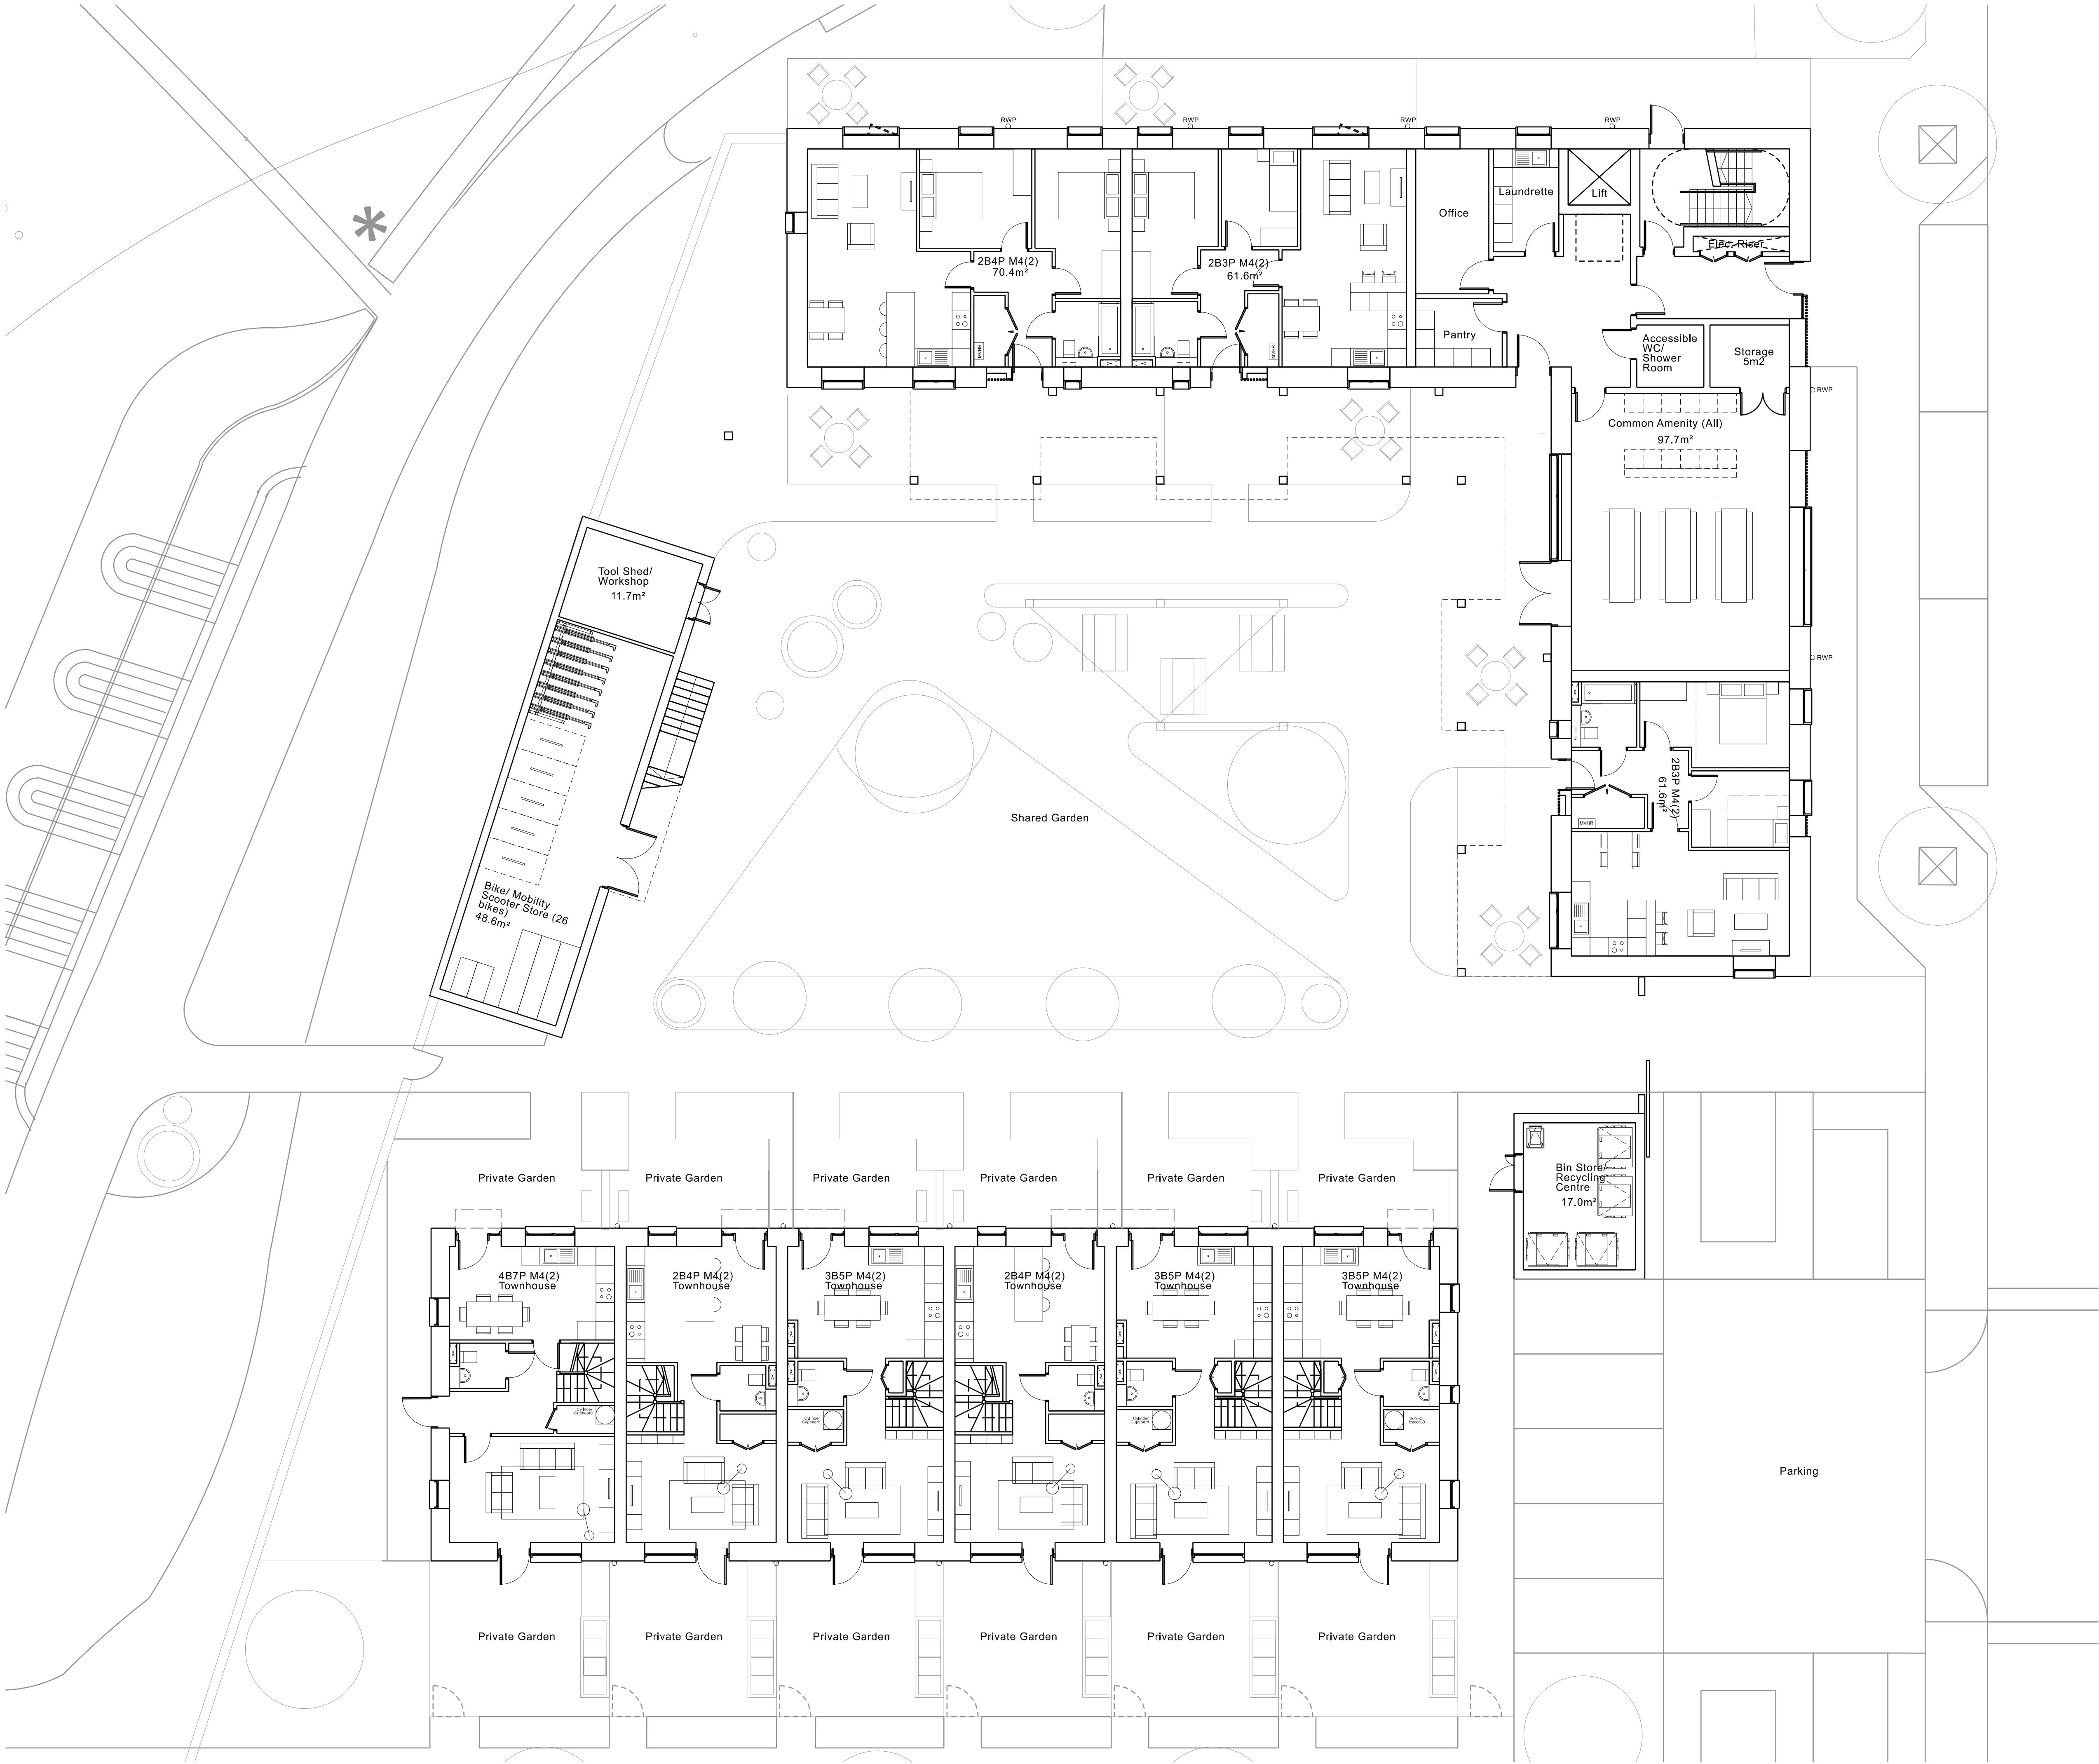

Copyright of this drawing is vested in 5plus Architects and it must not be copied or reproduced without written consent. Figured abbreviations only are to be taken from this drawing. DO NOT SCALE OFF THIS DRAWING P IN DOUBT, ASK.

All contractors must take the site and be responsible for taking and checking all dimensions relative to their work. Notes and checks are to be advised of any variation between drawings and site conditions.

Electronic data drawings based on 'read only' and should not be interpreted for measurement. All dimensions and levels should be 'read only' from those values stated & not on the drawings.

KEY PLAN:

Area in abeyance. Revision.


NOTE:

Drawing based on survey information by others.

Drawing to read in conjunction with Landscape (TPM) information and Transport (SK) information.

(Please print in colour)

Application Boundary

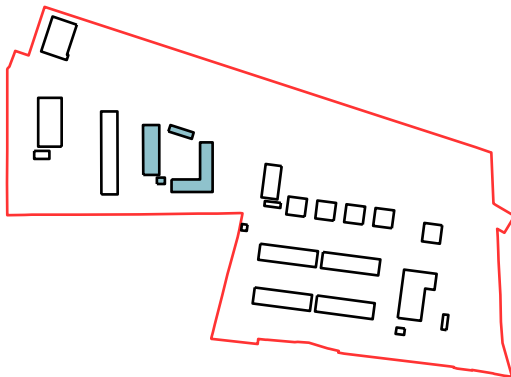

B 13/01/25 UPDATED PLANNING ISSUE
A 19/12/24 PLANNING ISSUE
- 25/11/24 Draft Planning Issue

REV. DATE. DETAILS:



5plus architects

PROJECT:
Ryebank Road
Chorlton

TITLE:
Co-housing Apartment block & Houses
Site Plan - Ground Floor

SCALE: 1:100 @ A1 ORIGIN DATE: 25/11/24 DRAWN: FP CHECKED: RK

STATUS:
PLANNING

PROJECT DRAWING NO. 05476 5PA-B3A-00-DR-A-002200

Architecture | Masterplanning | Interiors | Graphics | Branding

4th Floor
The Five
47 Lever Street
Manchester
M1 1FN

+44 (0)161 228 0211

www.5plusarchitects.com

REV:

B