



Do not scale from this Drawing. All information should be checked by the contractor site before commencing work. Any discrepancies should be reported to the Architect immediately. All rights are reserved and are not transferable. Unauthorized reproduction of this drawing are not permitted




Existing Front Elevation

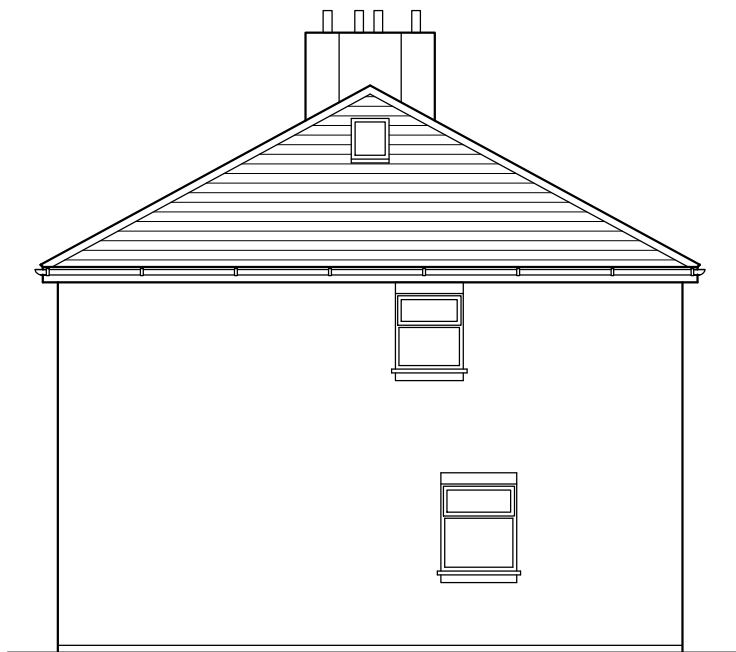

Existing Right Side Elevation

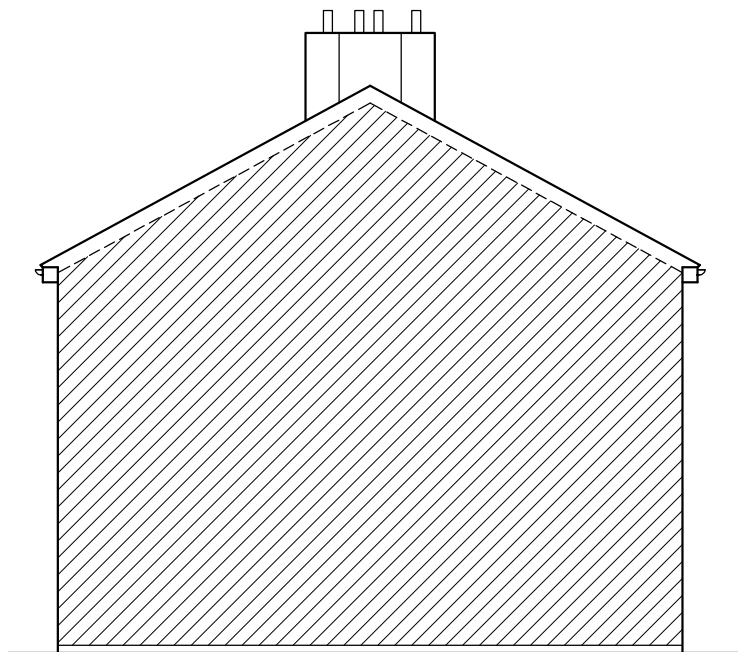


Existing Left Side Elevation

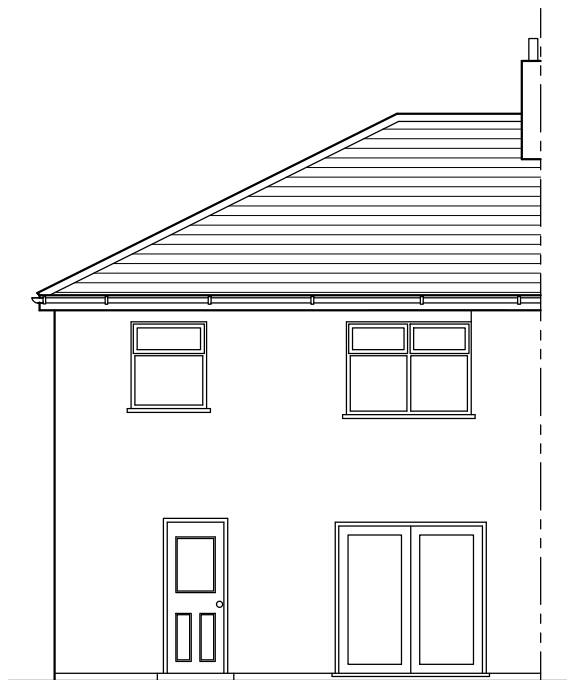

Proposed Rear Elevation

Scale 1:100

 

AFR STUDIO LIMITED

173-A Dickeson Road, Longsight
Manchester, M13 0YN

Project :

118 Beresford Road Longsight,
Manchester, M13 0TB

Drawing Title :

Existing Building Elevations

Drawing No. :

DR-04

Checked By :

Amjad Tahir

Scale :

1:100@A3

Date :

24-01-2025