


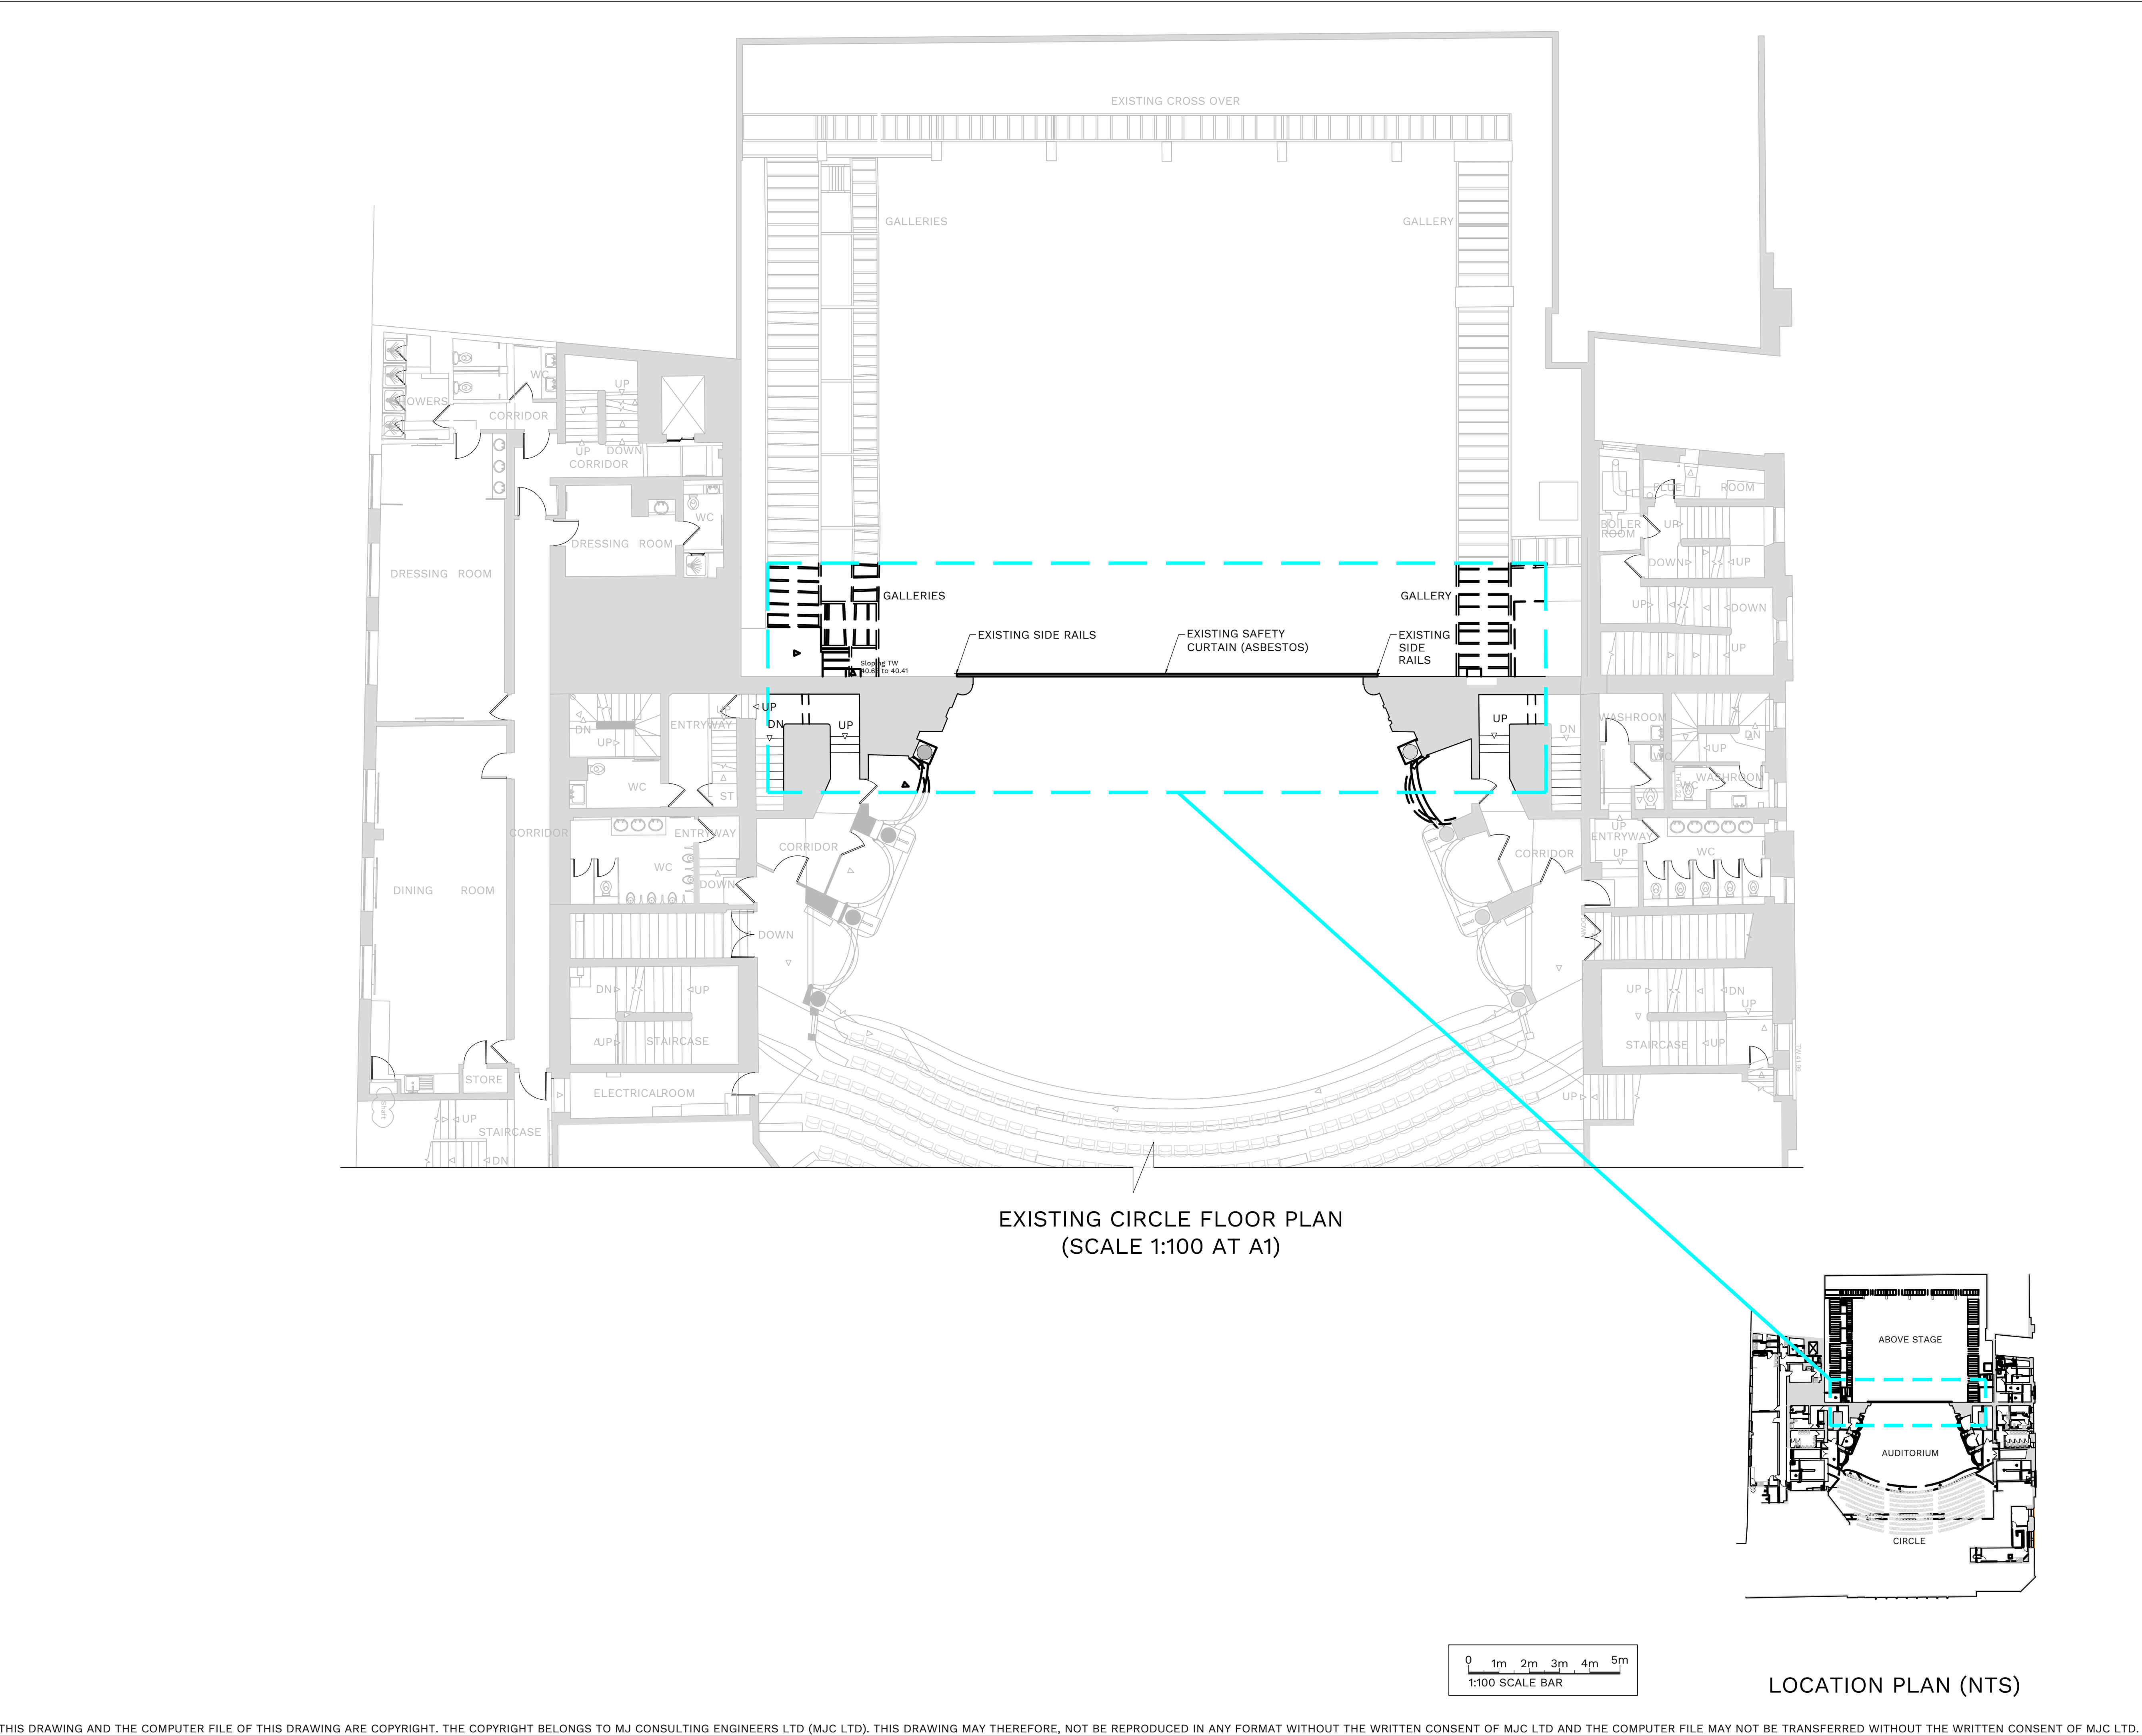

EXISTING CIRCLE FLOOR PLAN
(SCALE 1:100 AT A1)

LOCATION PLAN (NTS)

DO NOT SCALE THIS DRAWING.

Original Drawing Size A1

Notes

Rev.	Date	Description	By
---	---	---	---

Revisions

**MJC**
CHARTERED STRUCTURAL ENGINEERS

Issuing Office
204 Bolton Road, Walkden
Manchester, M28 3BN
TEL: 0161 790 4404

Client

**ATG**
ENTERTAINMENT

Project

**PALACE THEATRE,
MANCHESTER
-SAFETY CURTAIN**

Drawing Title

**EXISTING CIRCLE FLOOR
PLAN**

Scale	Date	Drawn	Checked	Passed
AS SHOWN	FEB 2025	GT	---	---

Drawing No.

MJC25_01_016-003

PLANNING