




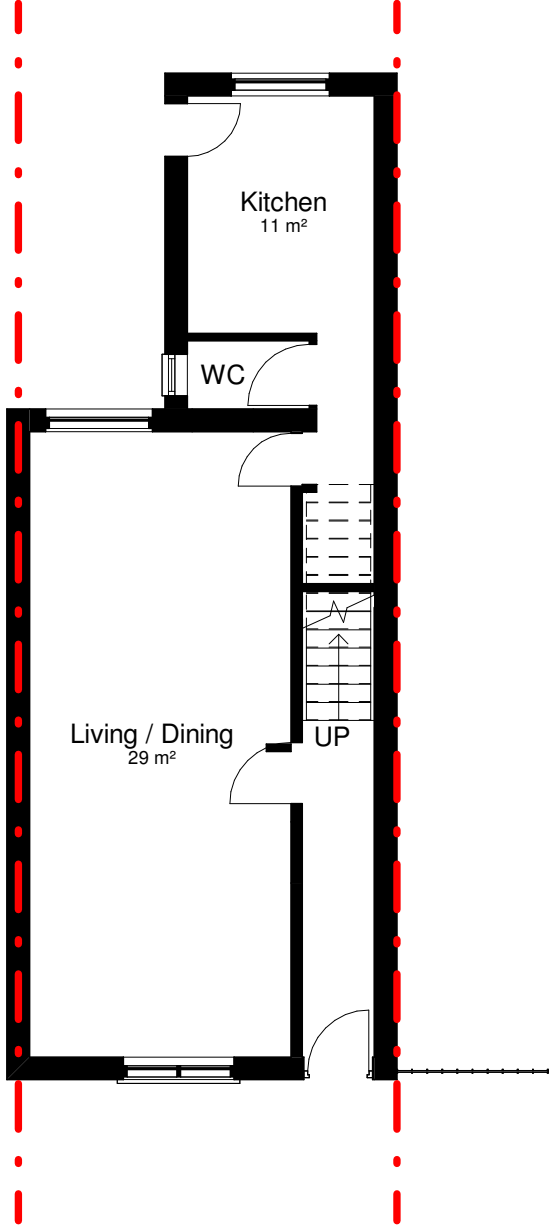

Ground Floor
1 : 100

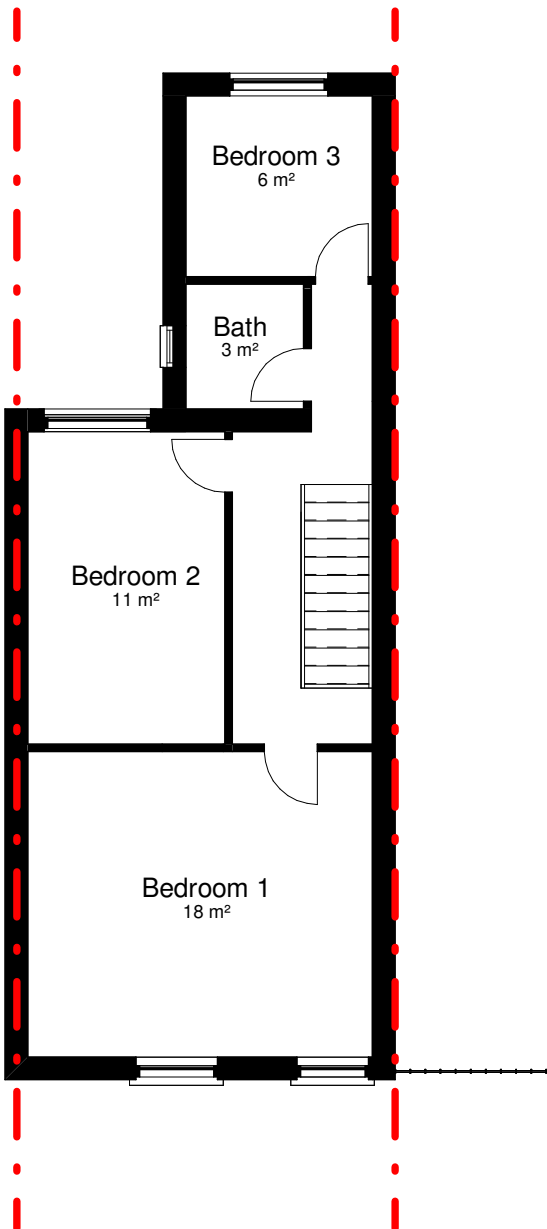

First Floor
1 : 100

 

VISUAL SCALE 1:100 @ A3

Do not scale from this drawing. Work to figured dimensions only. All information should be checked by the contractor site before work. Any discrepancies should be reported to the architect or designer immediately. All rights are reserved and are not transferable. Unauthorised reproduction of this drawing are not permitted. Land registry title and ownership boundaries are produced by IONIC STUDIO using all reasonable endeavours. We cannot be held responsible for scale discrepancy of plans supplied to us.	IONIC DESIGN	<table><tr><th>No.</th><th>Description</th><th>Date</th></tr><tr><td></td><td></td><td></td></tr><tr><td></td><td></td><td></td></tr><tr><td></td><td></td><td></td></tr><tr><td></td><td></td><td></td></tr></table>	No.	Description	Date													<table><tr><td colspan="2">PROJECT</td><td colspan="2">CLIENT</td></tr><tr><td colspan="2" rowspan="3">70 Bosworth St, Manchester</td><td colspan="2">Y. Aziz</td></tr><tr><td>Date</td><td>Project number</td></tr><tr><td>09/01/25</td><td>P117</td></tr><tr><td rowspan="2">SHEET</td><td rowspan="2">Existing Floor Plans</td><td>Drawn by</td><td rowspan="2">DRAWING NUMBER</td></tr><tr><td>SA</td></tr><tr><td></td><td></td><td>Checked by</td><td rowspan="2">REV</td></tr><tr><td></td><td></td><td>SA</td></tr></table>	PROJECT		CLIENT		70 Bosworth St, Manchester		Y. Aziz		Date	Project number	09/01/25	P117	SHEET	Existing Floor Plans	Drawn by	DRAWING NUMBER	SA			Checked by	REV			SA
		No.	Description	Date																																						
PROJECT		CLIENT	
70 Bosworth St, Manchester		Y. Aziz	
		Date	Project number																																							
		09/01/25	P117																																							
SHEET	Existing Floor Plans	Drawn by	DRAWING NUMBER																																							
		SA	
		Checked by	REV																																							
		SA	