




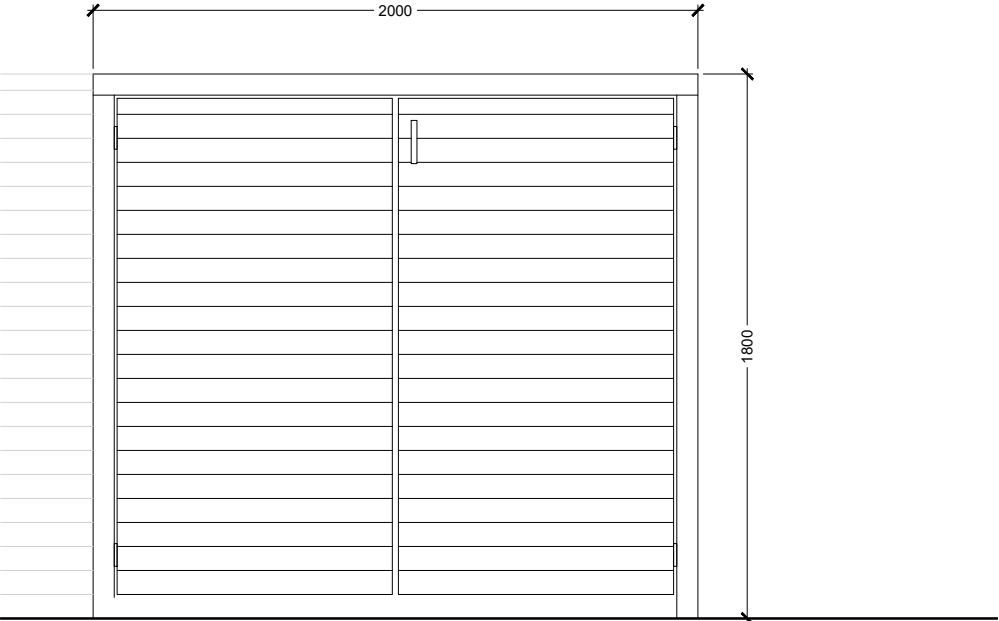


Cycle Store 1 & 2 Front Elevation

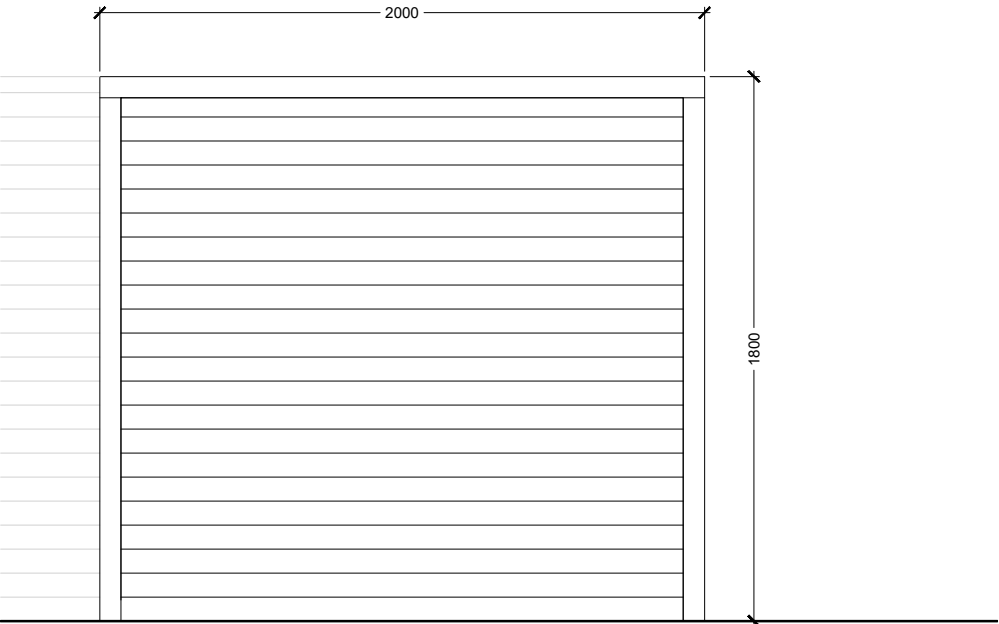

Typical Cycle Store Side Elevations

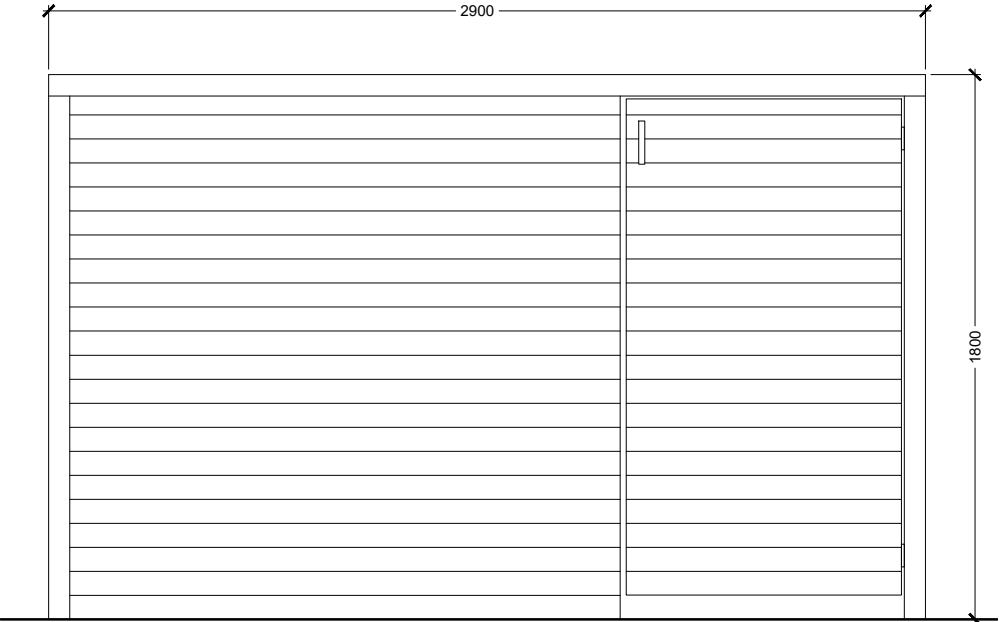

Cycle Store 3 Front / Rear Elevations

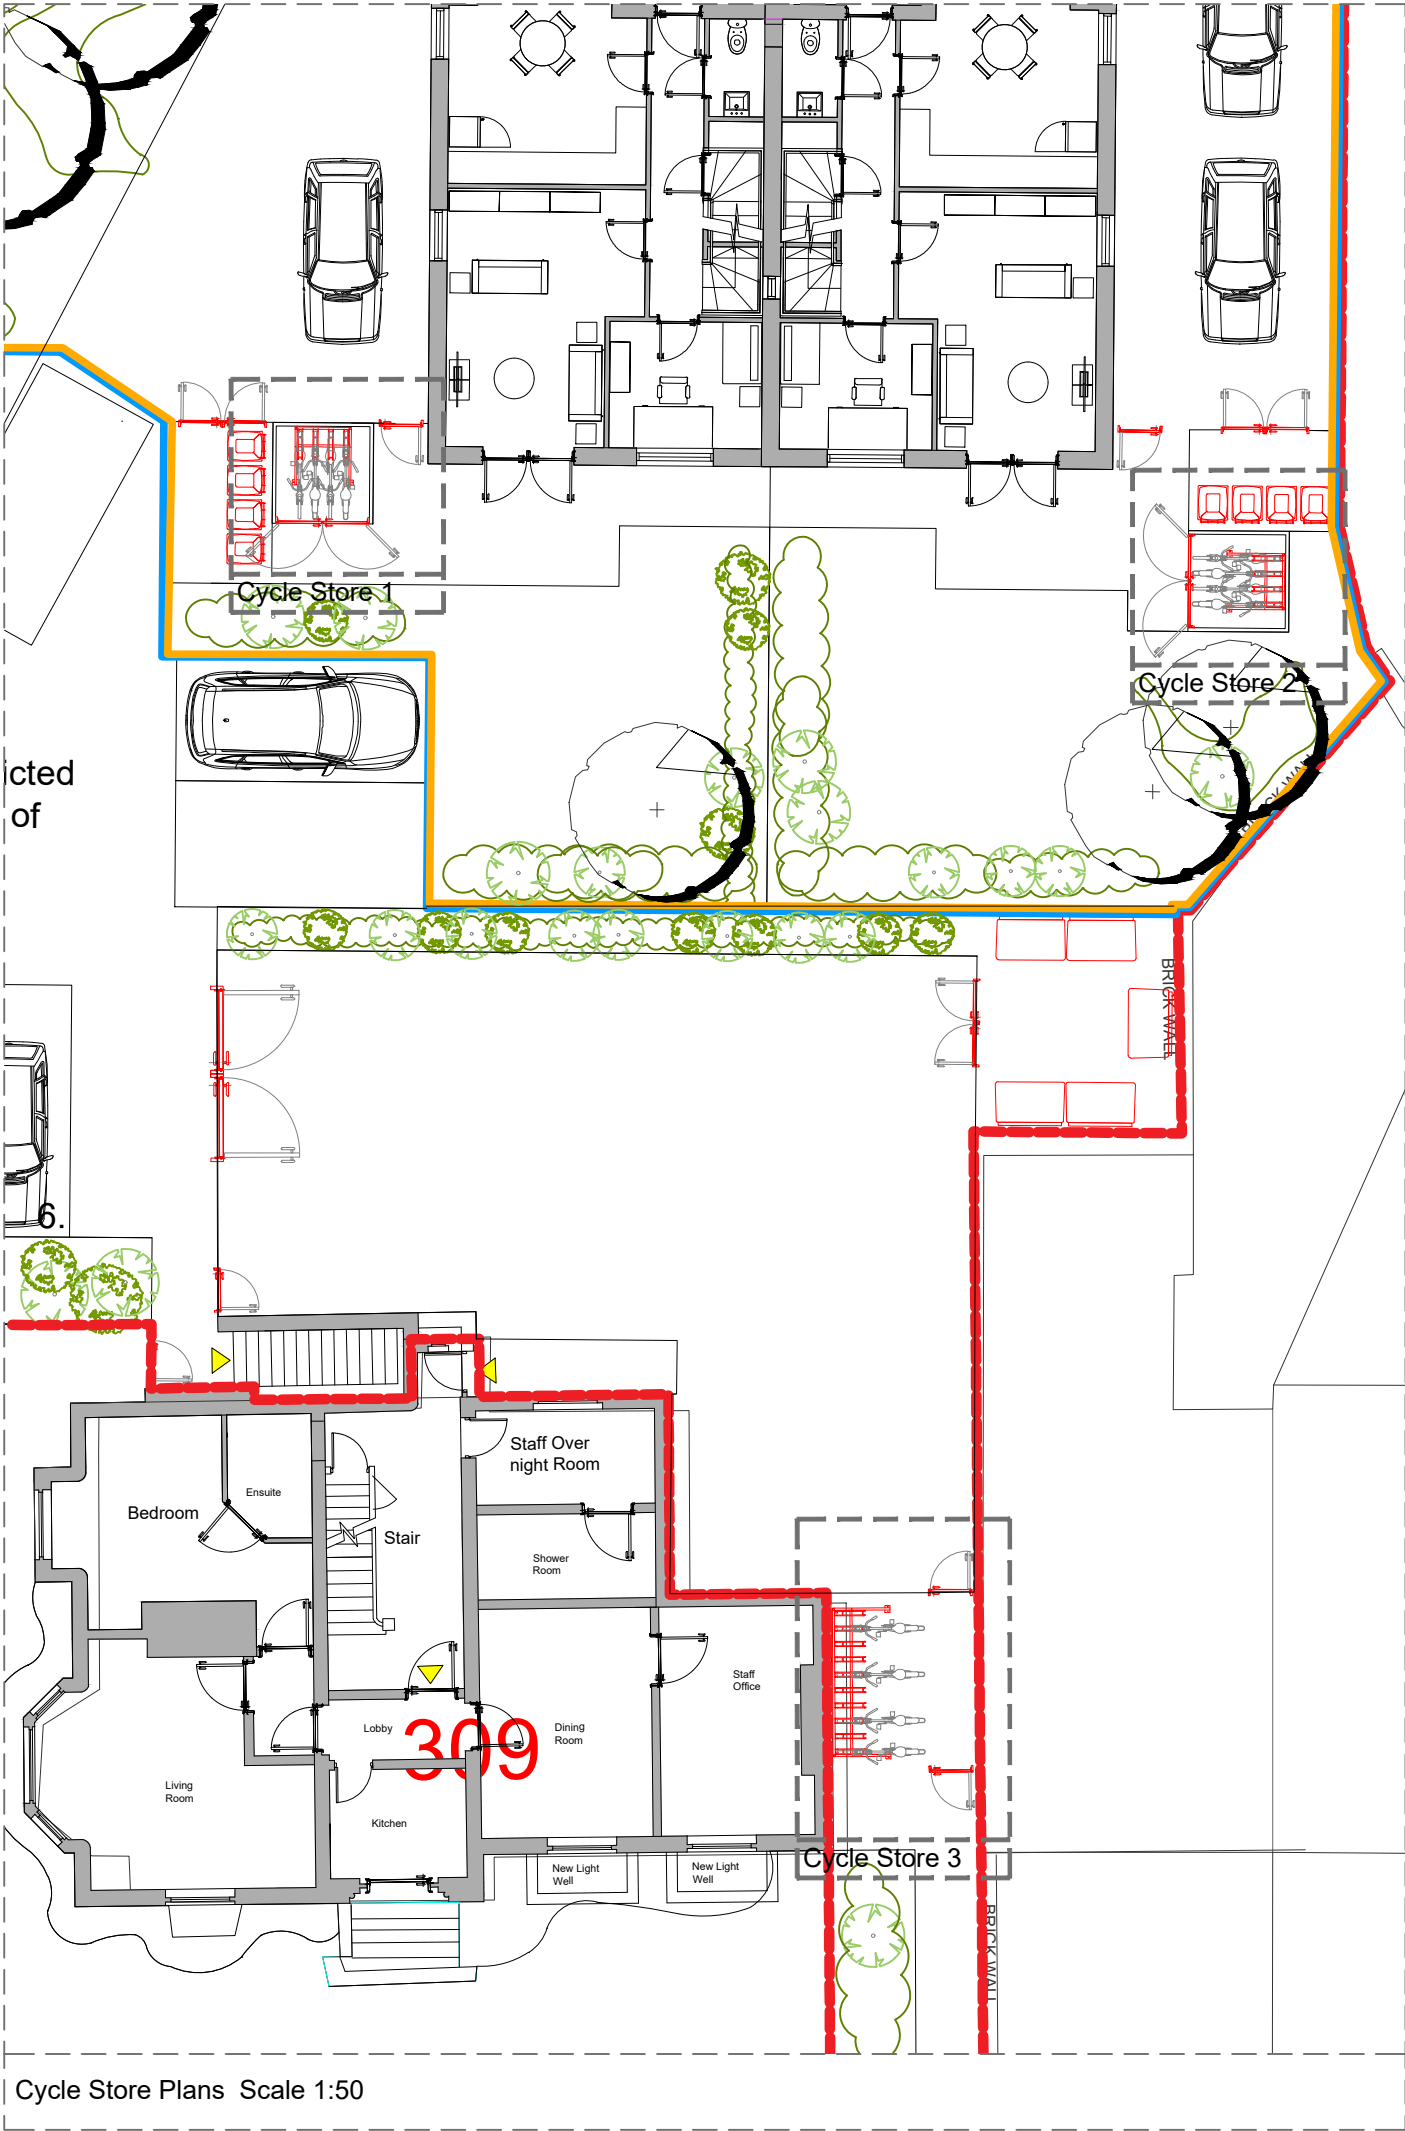

This drawing is for indicative representation only and should not be used for any purposes other than planning. Do not scale from, or use this drawing for construction.

The contractor is to complete the detailed design for the purpose of construction and building regulations approval.

The Structural Engineer to carry out full assessment of scheme and provide all calculations for building control approval prior to starting construction.

CDM REGULATIONS 2015. All current drawings and specifications for the project must be read in conjunction with the Designer's Hazard and Environment Assessment Record.

All intellectual property rights reserved.

29/11/2024	First issue for planning	-
Date	Comment	Revision
Project Title		
Dickenson Road Manchester		
Drawing		
Cycle Store Elevations		
Purpose of Issue		
Planning		
Scale	Date	Drawing no.
1:25@A3	29/11/2024	A2414_2002
Rev.		
-		
James Mather Architecture		
81 Friday Hill West		
London		
E4 6JJ		
07512 054 068		
james@jm-a.co.uk		
JMA		
Architecture & Design		