




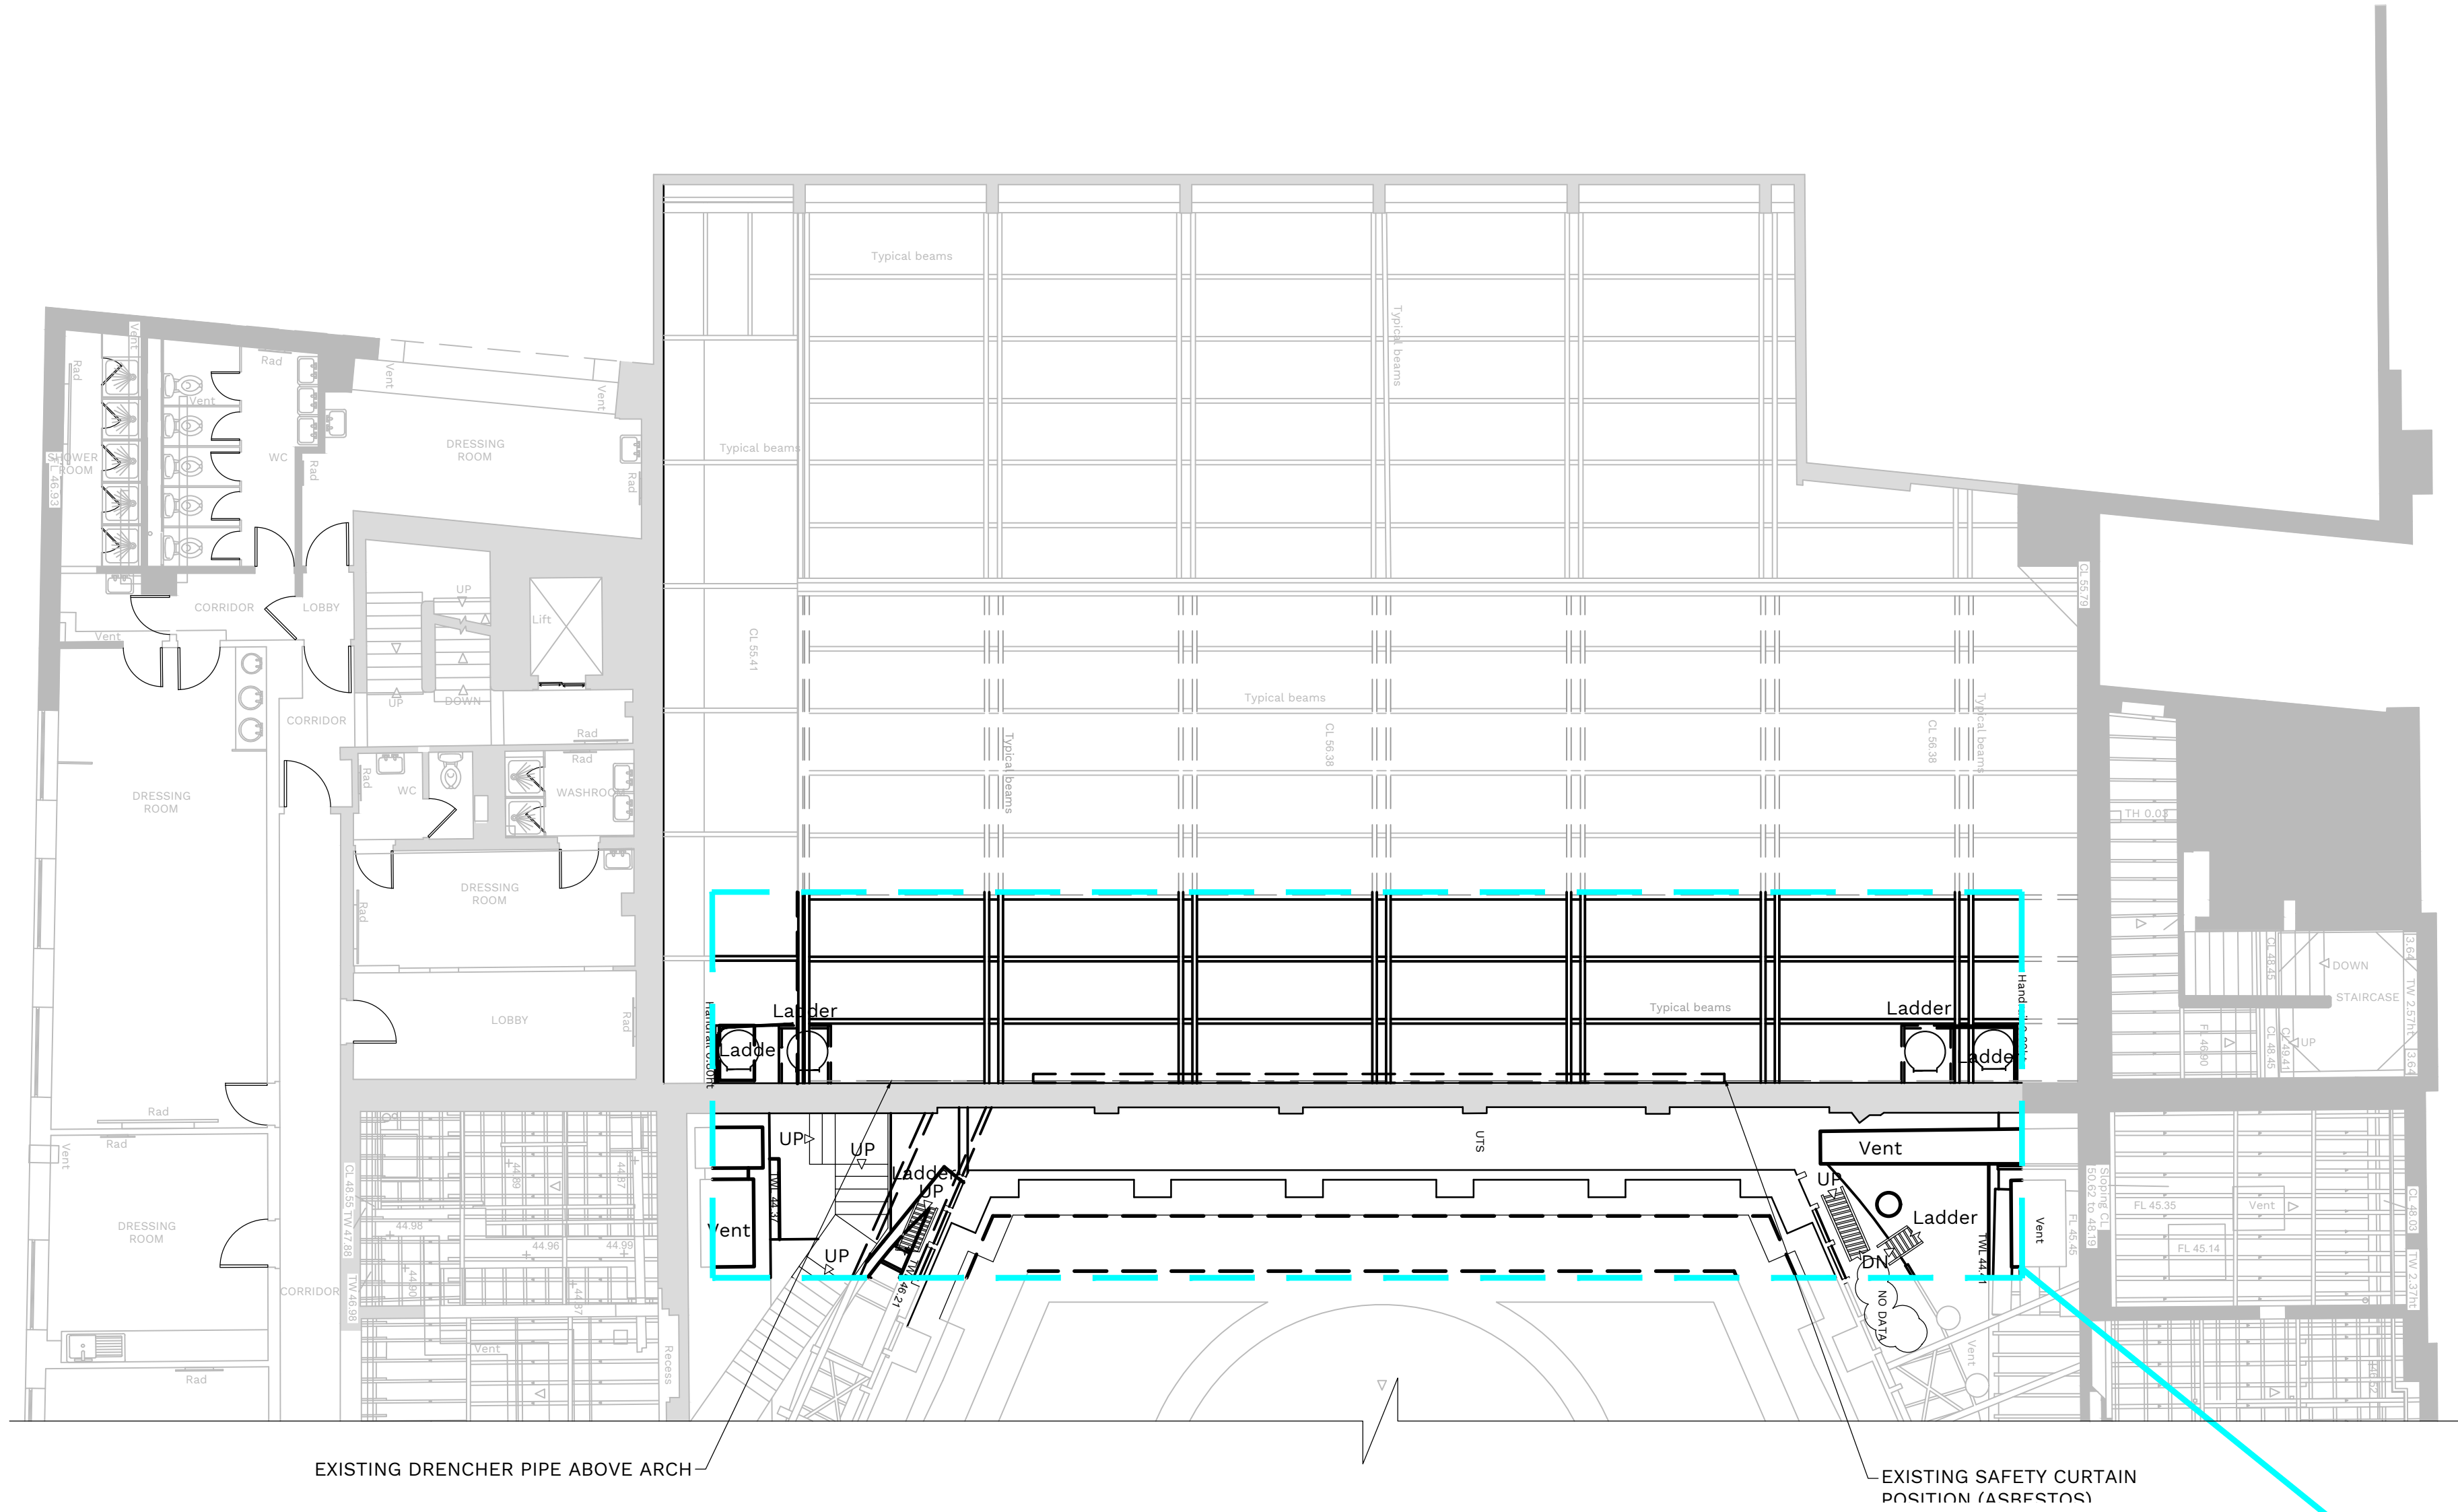

EXISTING PART GRAND TIER/GRID LEVEL FLOOR PLAN
(SCALE 1:100 AT A1)

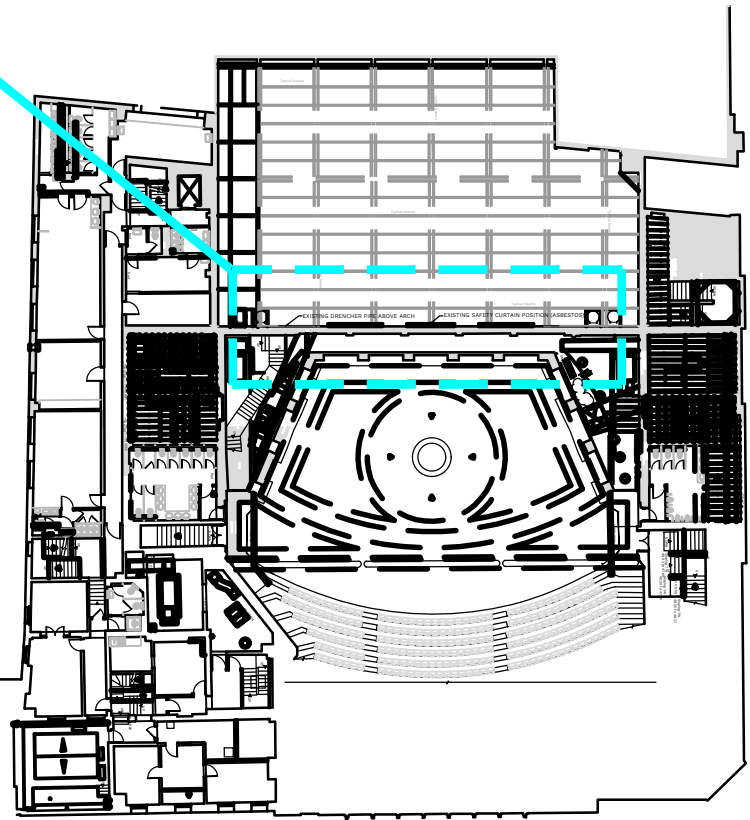

LOCATION PLAN (NTS)

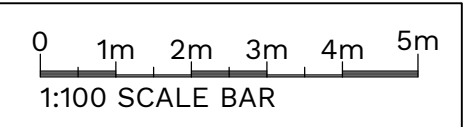

DO NOT SCALE THIS DRAWING.

Original Drawing Size A1

Notes

Rev.	Date	Description	By
---	---	---	---



MJC
CHARTERED STRUCTURAL ENGINEERS

Issuing Office
204 Bolton Road, Walkden
Manchester, M28 3BN
TEL: 0161 790 4404

Client

**ATG**
ENTERTAINMENT

Project
**PALACE THEATRE,
MANCHESTER
- SAFETY CURTAIN**

Drawing Title
**EXISTING GRAND
TIER/GRID LEVEL FLOOR
PLAN**

Scale	Date	Drawn	Checked	Passed
AS SHOWN	JAN 2025	GT	---	---

Drawing No.
MJC25_01_016-004

PLANNING